



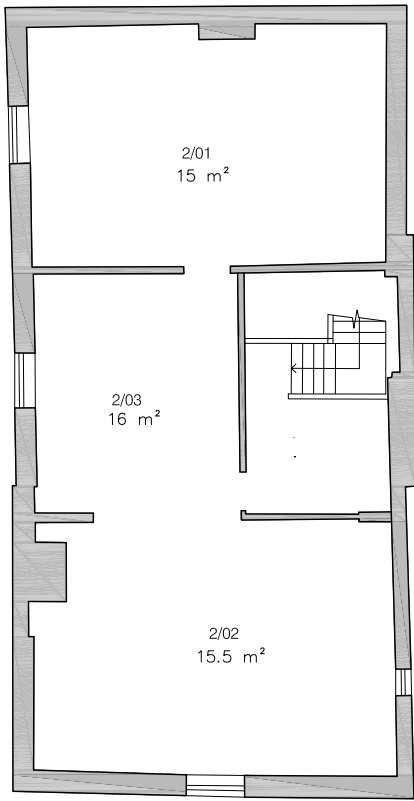

NORTH WING – SECOND FLOOR PLAN
AS EXISTING

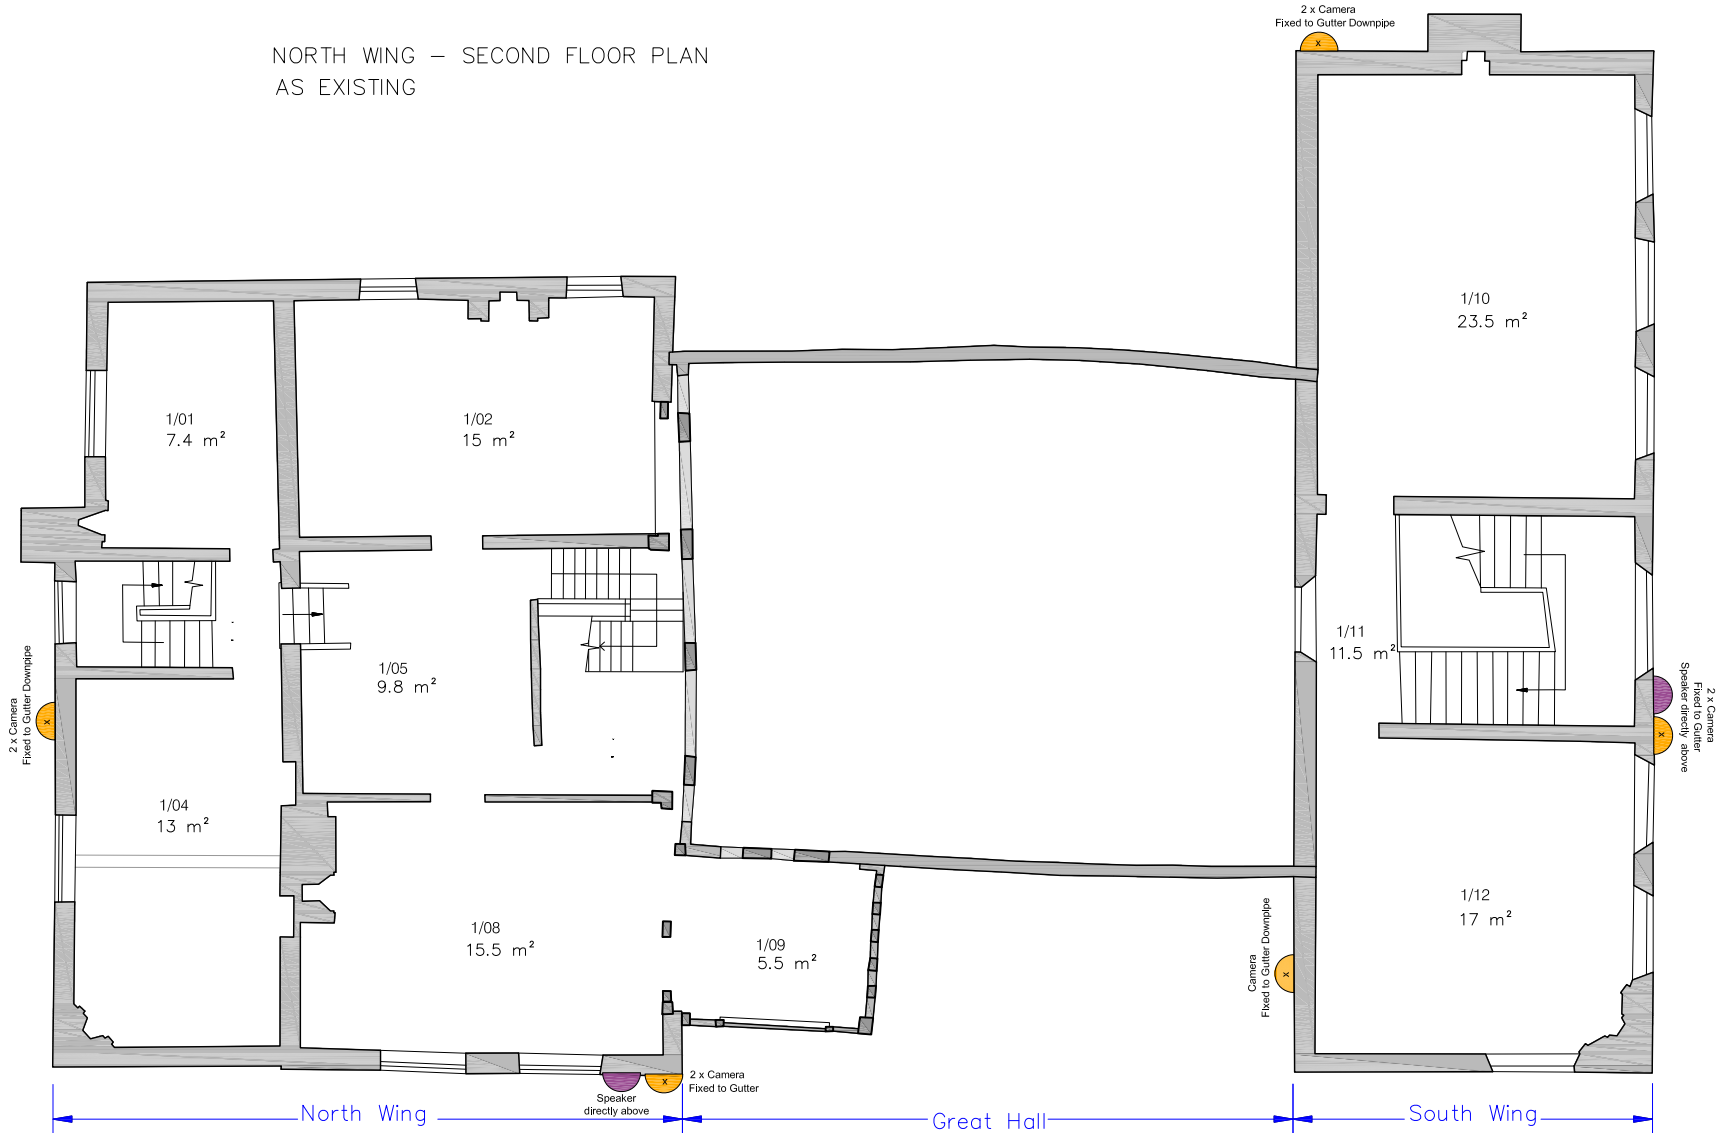

FIRST FLOOR PLAN
AS EXISTING

COPYRIGHT RESERVED:
The Contractor shall verify and be responsible for all dimensions. DO NOT scale the drawing – any errors or omissions shall be reported to Seven Architecture without delay. The Copyrights to all designs and drawings are the property of Seven Architecture. Reproduction or use for any purpose other than that authorised by Seven Architecture is forbidden.

GENERAL NOTES:

- For the purposes of construction the drawing must not be scaled and only written or calculated dimensions
- Any queries or doubts, drawing error or divergences should be referred to the originator.
- All dimensions to be checked on site.
- All architectural drawings are to be read in conjunction with the relevant architectural specifications and outline specification sheets.
- All the details and setting-out drawings to be read in conjunction with the relevant consultants and subcontractor drawings.

REV.	DESCRIPTION	DATE	DRAWN	CHECK
P01	LBC ISSUE	23.09.2022	SGI	LM
P02	SECURITY WORKS PACK ISSUE	09.05.2024	SM	LM
P03	CAMERA REVISION	17.07.2024	SGI	LM
P04	CAMERA REVISION	22.07.2024	SM	SGI

DRAWING SCALE: 1:100 @ A3

KEY PLAN (NTS):

CLIENT:
Historic England

PROJECT TITLE:
Baguley Hall

PROJECT NO:
20711

DRAWING TITLE:
Proposed First and Second Floor Plans

DRAWING NO:

PROJECT	ORIGIN	ZONE	LEVEL	TYPE	ROLE	NO.#	REVISION
BGH	SEV	XX	ZZ	DR	A	2101	P04

SUITABILITY DESCRIPTION (S2) Suitable for Information

REVISION DESCRIPTION For Information

seven.

SEVENARCHITECTURE.CO.UK

Unlit 1.3 Wauk Mill
51 Bengal St
MANCHESTER
M4 6LN
t: 0161 236 5655

Clarendon House
Victoria Avenue
HARROGATE
HG1 1JD
t: 01423 709 807

Y Neuadd Lwyd
Dolwyddelan
CONWY
LL25 0SJ
t: 01286 875120