

DESIGN INTENT DRAWING FOR SHOPFRONT AND SIGNAGE:

REFER TO SIGNAGE CONTRACTOR DRAWINGS FOR FURTHER DETAILS.
REFER TO FINISHES SCHEDULE FOR SPECIFICATIONS.
SAMPLES TO BE PROVIDED FOR APPROVAL PRIOR TO MANUFACTURE.




PROPOSED RECLAIMED INNER DOOR (CLIENT DIRECT)



EXISTING ENTRANCE



REFERENCE IMAGE
INDICATIVE PROPOSED EXTERNAL LIGHTS IN RENOVATED FINISH

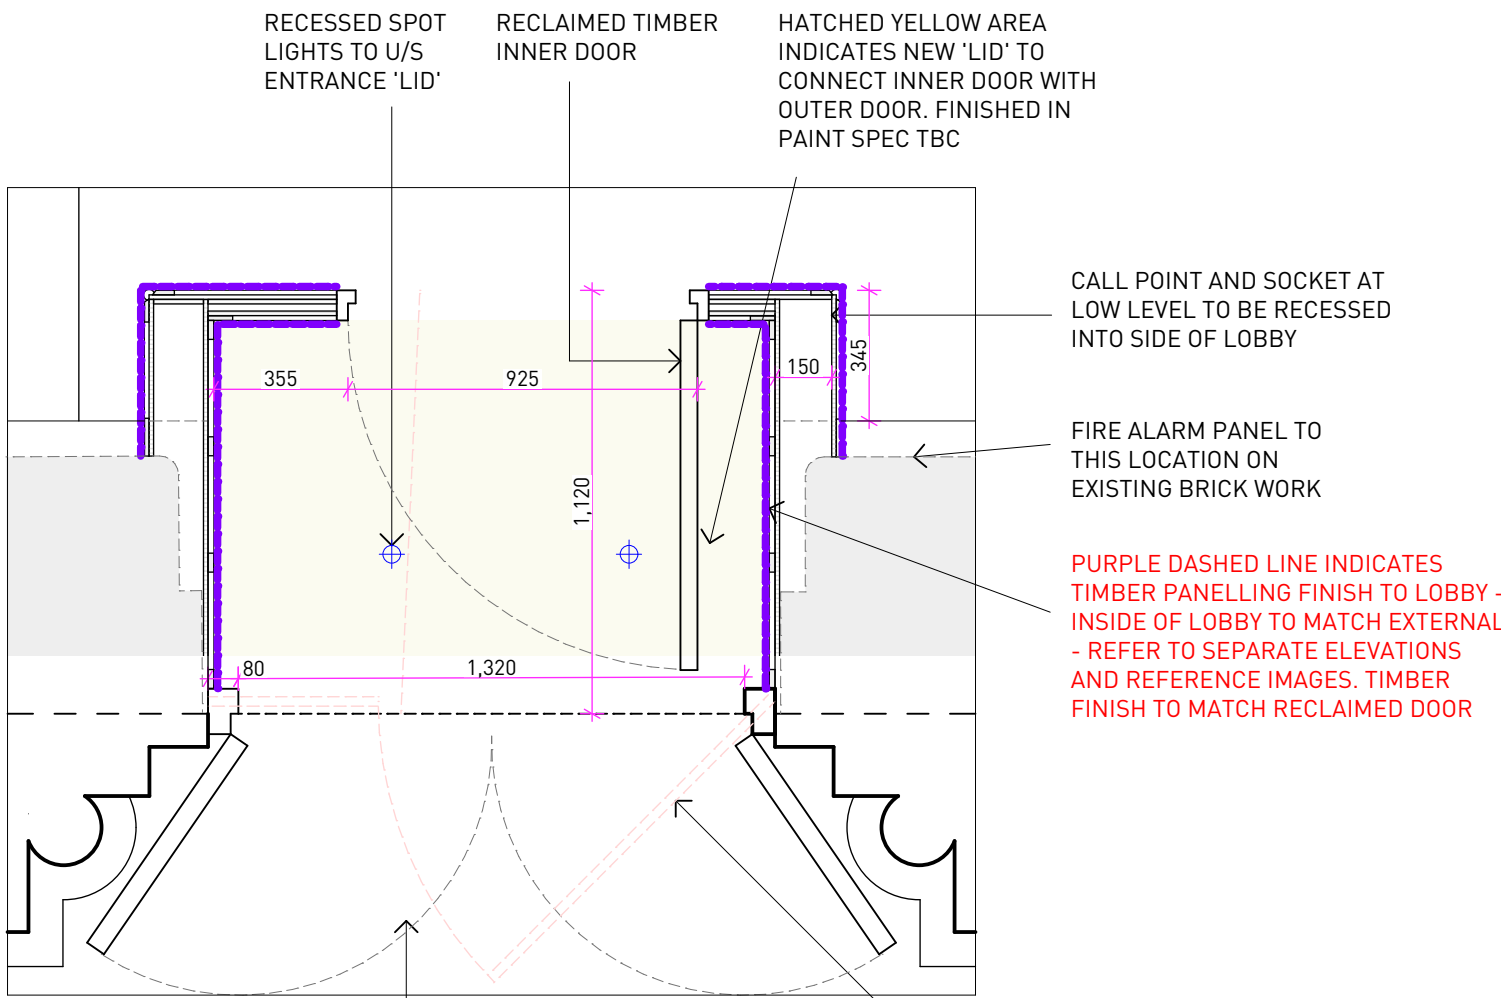

PART PLAN

NEW PAINTED TIMBER DOUBLE DOORS (TO REPLACE EXISTING GLAZED DOOR) TO LINE WITH EXISTING GLAZED PANEL AT HIGH LEVEL (GLASS PANEL TO BE RETAINED). NEW TIMBER FRAMEWORK TO BE FIXED TO EXISTING GLASS TO FORM FRAME AND SOLID PANEL FOR SIGNAGE

DASHED PINK LINE INDICATES EXISTING GLAZED DOOR




RECLAIMED DOOR HANDLES
O/A HEIGHT 500MM




TIMBER FINISH AND DETAILING TO INTERNAL AND EXTERNAL OF LOBBY WALLS



PROPOSED RECLAIMED INNER LOBBY DOOR

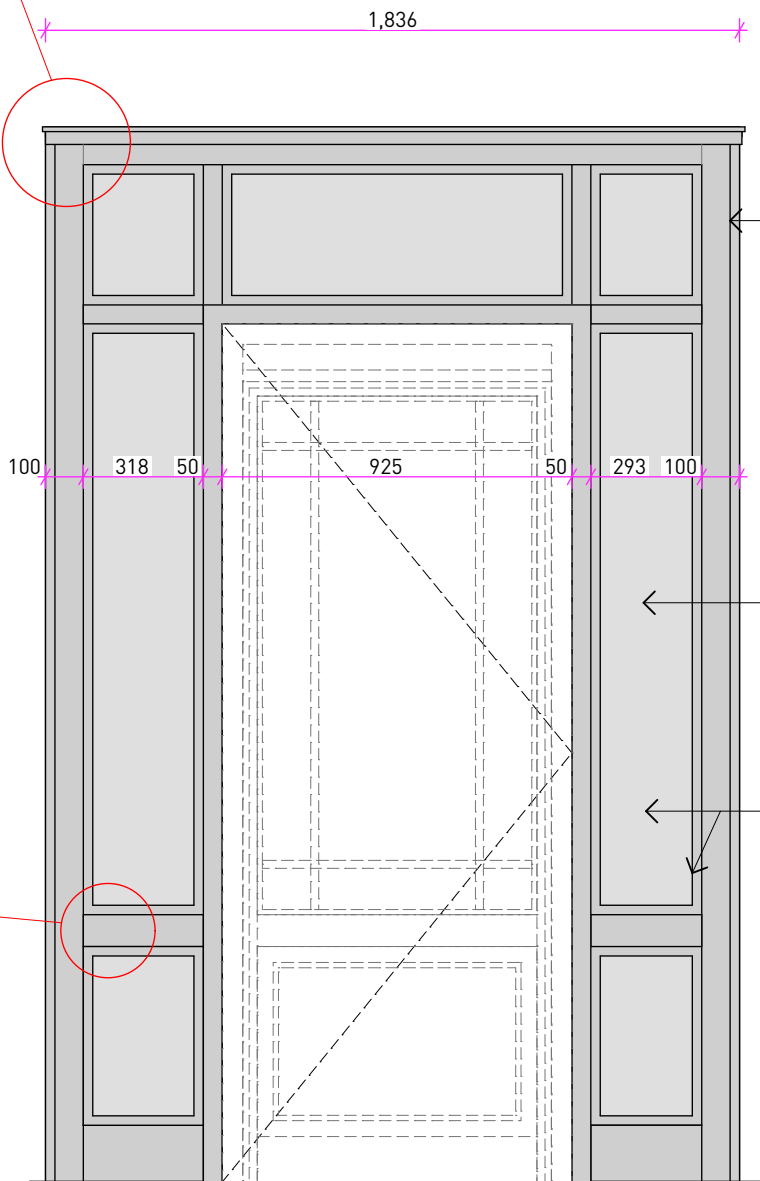


PROPOSED LOBBY ELEVATION A-A

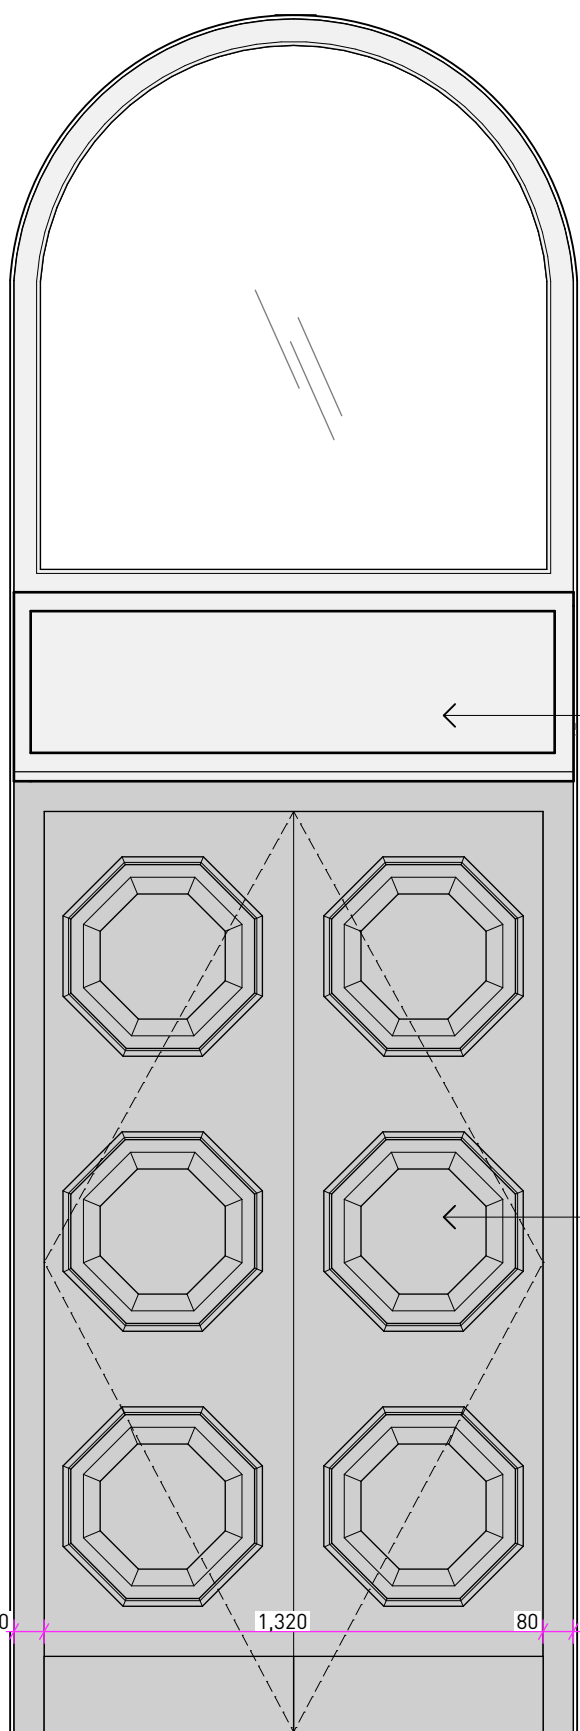

PROPOSED MAIN ENTRANCE DOOR (INTERNAL SIDE)

PROPOSED SOUTH ELEVATION - PETER STREET: L6F

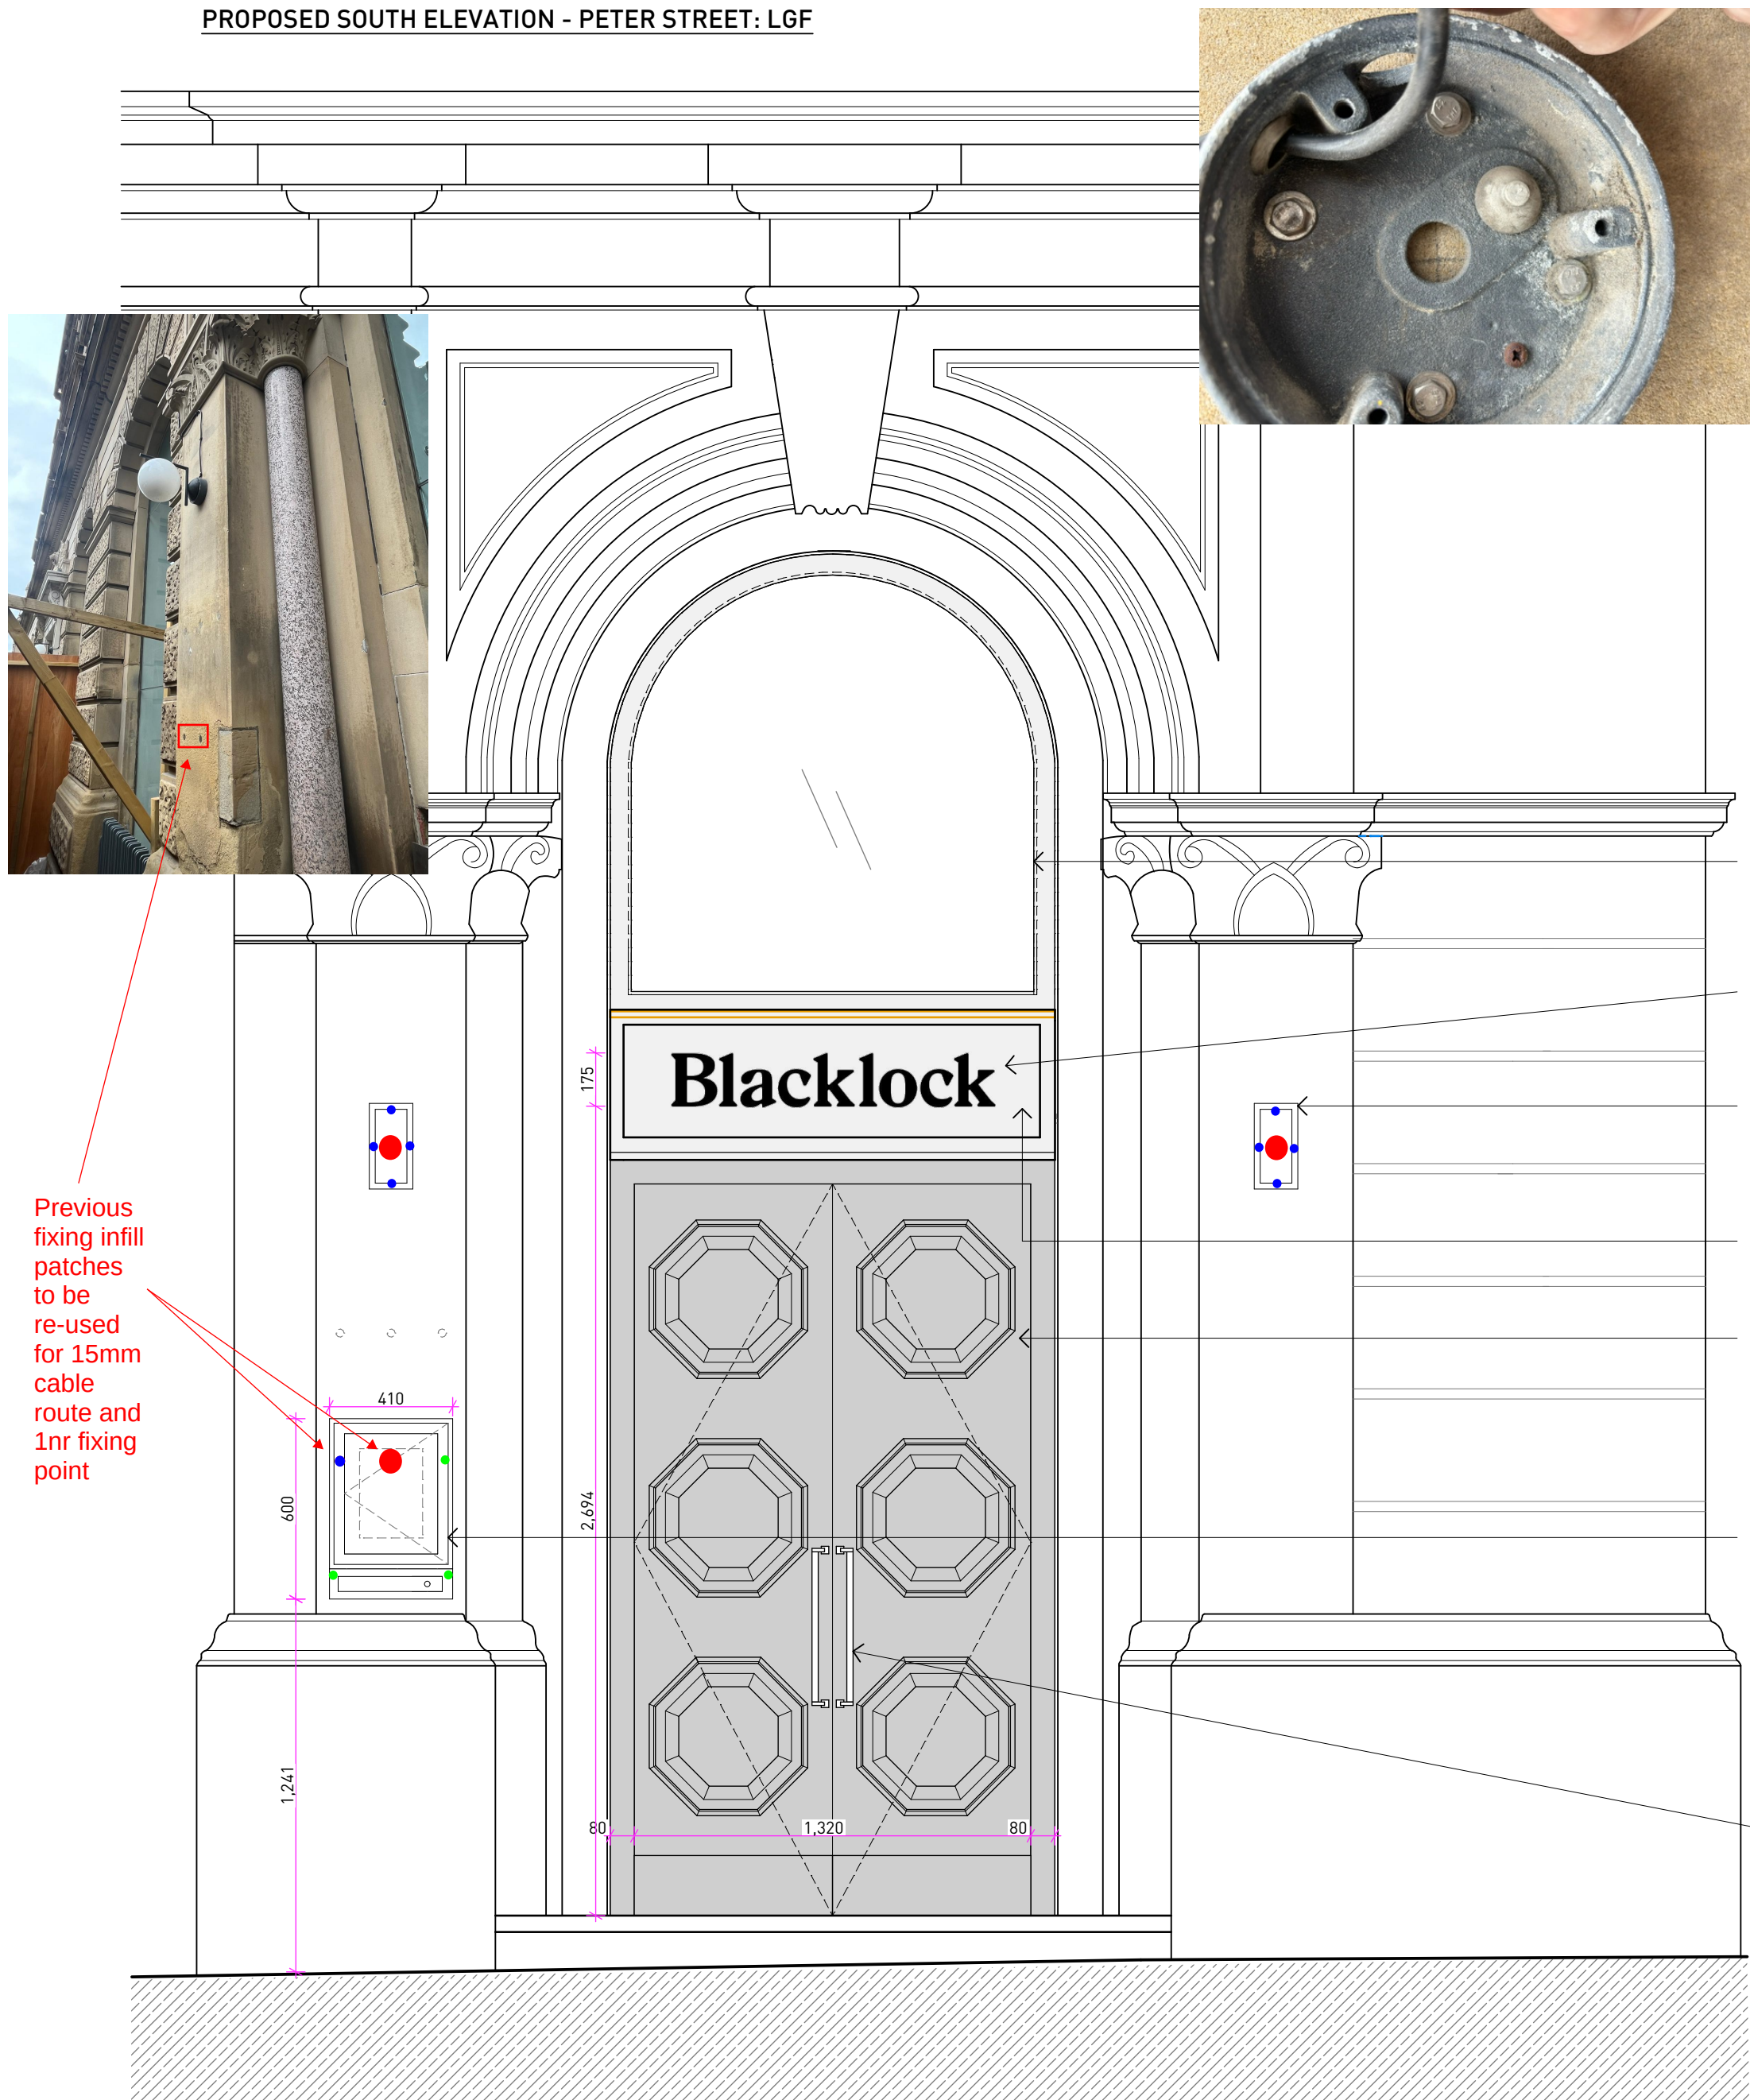

PROPOSED MAIN ENTRANCE - PETER STREET

1. THE DRAWINGS SHOW DESIGN INTENT ONLY AND SHOULD NOT BE RELIED ON FOR CONSTRUCTION.
2. ALL DIMENSIONS TO BE CHECKED ON-SITE PRIOR TO CONSTRUCTION OR PRODUCTION. CONSTRUCTION DETAILS TO BE CONFIRMED BY CONTRACTOR/MANUFACTURER BY SUBMITTING SHOP DRAWINGS FOR DESIGNER'S APPROVAL.
3. ALL DIMENSIONS ARE IN MM UNLESS OTHERWISE NOTED.
4. DESIGN/DRAWING IS NOT TO BE SCALED FOR PRODUCTION AND CONSTRUCTION PURPOSES.
5. ALL DISCREPANCIES AND OMISSIONS ON-SITE MUST BE REPORTED FOR COMMENTS OR APPROVAL BY THE DESIGNER AND/OR CLIENT PRIOR TO COMMENCING WORK.
6. ALL ELECTRICAL LIGHTING, HVAC AND PLUMBING ISSUES TO BE REFERRED TO ENGINEER'S DRAWINGS.
7. ALL PROPOSALS ARE SUBJECT TO APPROVAL BY STATUTORY AUTHORITIES AND ANY NECESSARY ALTERATIONS SHOULD BE MADE IF REQUIRED TO COMPLY WITH STATUTORY REQUIREMENTS.
8. ALL DESIGN CONCEPTS AND DRAWINGS ARE THE PROPERTY OF OTHER SIDE STUDIO LTD AND ARE COVERED BY COPYRIGHT. NO REPRODUCTIONS, ADAPTATIONS AND/OR COPIES MAY BE MADE WITHOUT WRITTEN PERMISSION OF OTHER SIDE STUDIO LTD.

PROPOSED SHOPFRONT DOORS, SIGNAGE AND MENU CASE 1/2

PROJECT NO.
23018

DRAWING NO.
JD-12

SCALE
1:50

REV.
E

SHEET SIZE
A1

BLACKLOCK, MANCHESTER

FREETRADE EXCHANGE, 37 PETER ST, MCR, M2 5GB

CONSTRUCTION

REV.	DATE	COMMENT
/	25/08/23	FIRST ISSUE
A	07/12/23	UPDATED TO SUIT COMMENTS
B	28/03/24	UPDATED FOR CONSTRUCTION
C	29/05/24	UPDATED WITH CANOPY / PROJECTING SIGN
D	05/06/24	CANOPY / PROJECTING SIGN OMITTED
E	21/06/24	UPDATED TO SUIT COMMENTS

OTHER SIDE

GRAFTON HOUSE

67 LOUGHBROUGH ROAD,

WEST BRIDFORD, NOTTINGHAM, NG2 7LA

STUDIO @ OTHERSIDE.CO.UK