
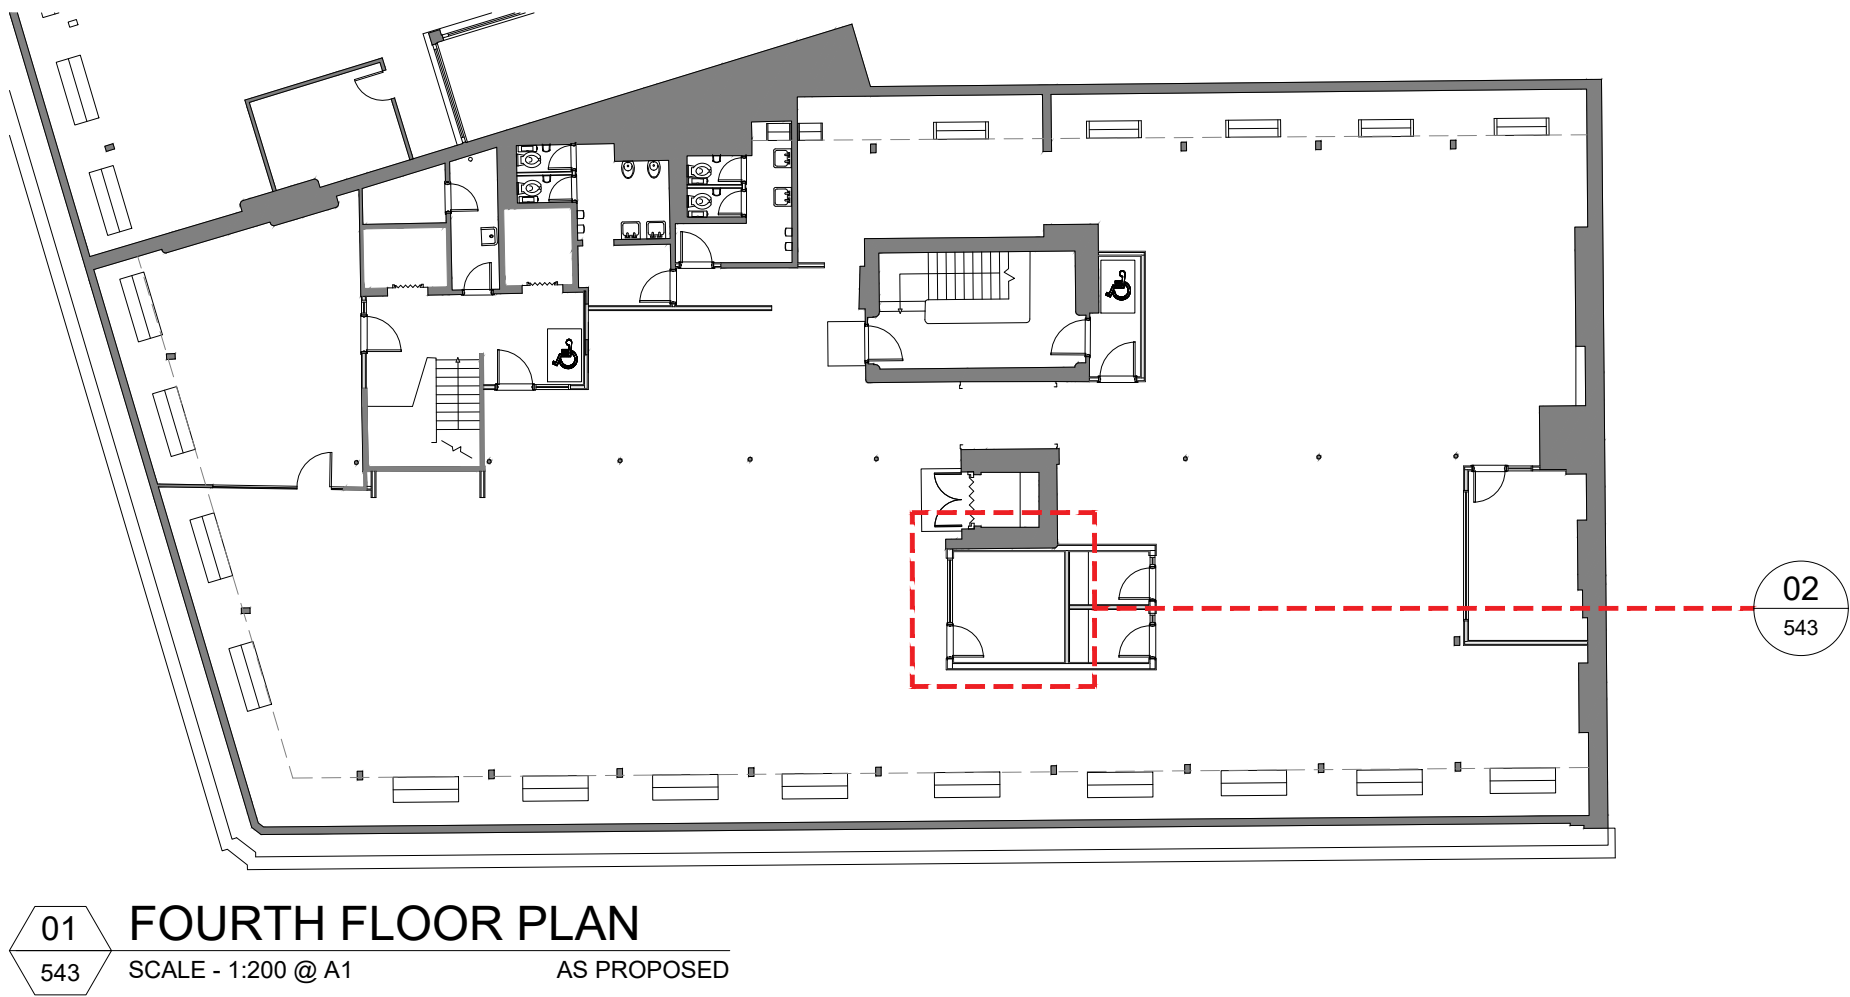


DO NOT SCALE FROM THIS DRAWING.  
ALL DIMENSIONS TO BE CHECKED ON SITE.  
(DRAWINGS MAYBE SCALED FOR LOCAL AUTHORITY & PLANNING PURPOSE ONLY)  
COPYRIGHT PROTECTED.


FOR PLANNING  
DO NOT USE FOR CONSTRUCTION

CONSULTANT REFERENCES IN DRAWING:


STRUCTURAL - REF/REVISION

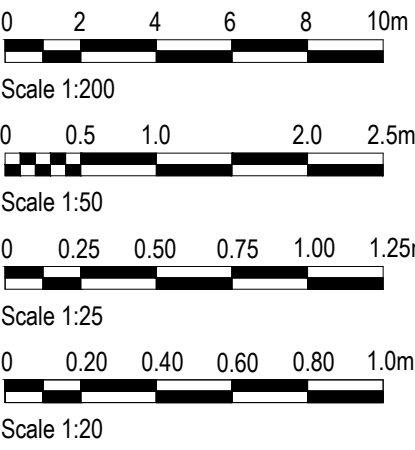


01 FOURTH FLOOR PLAN  
543 SCALE - 1:200 @ A1 AS PROPOSED

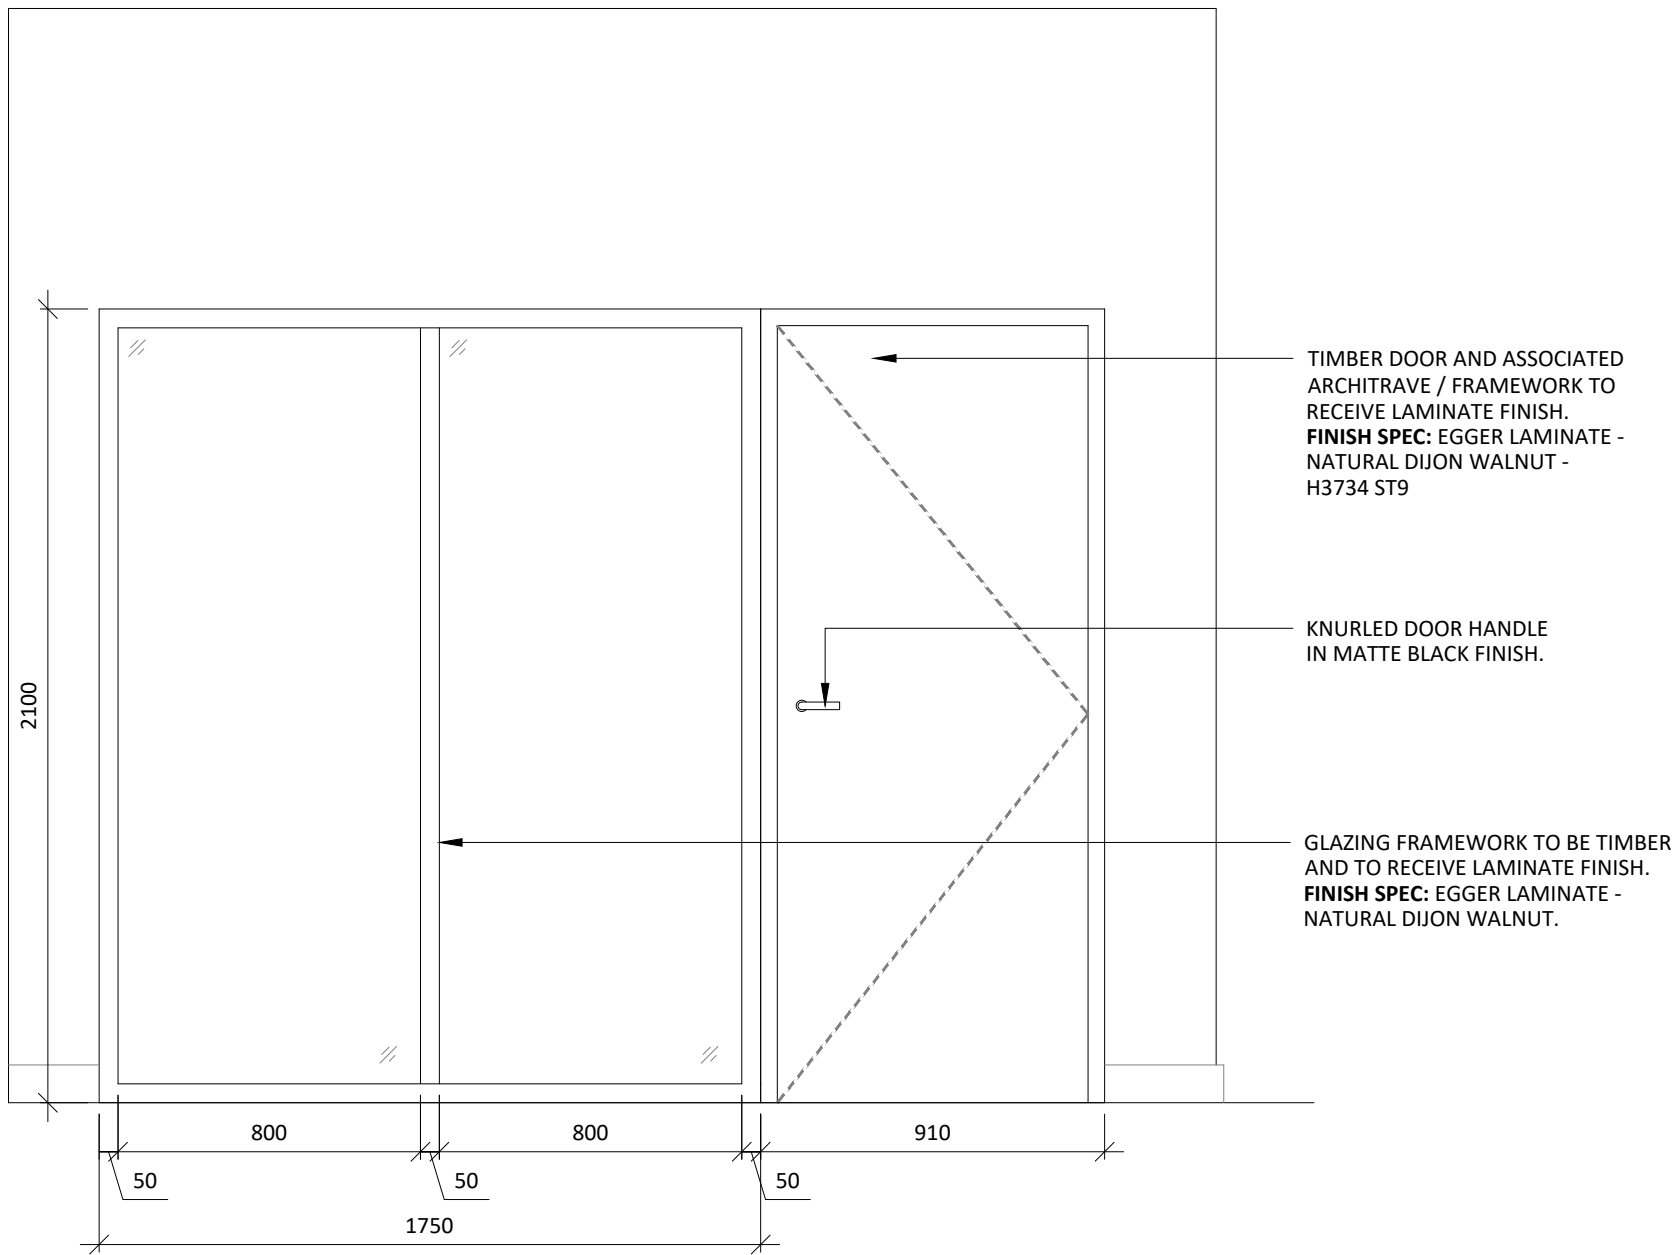


03 SMALL MEETING ROOM GLAZING ELEVATION  
543 SCALE - 1:20 @ A1 AS PROPOSED

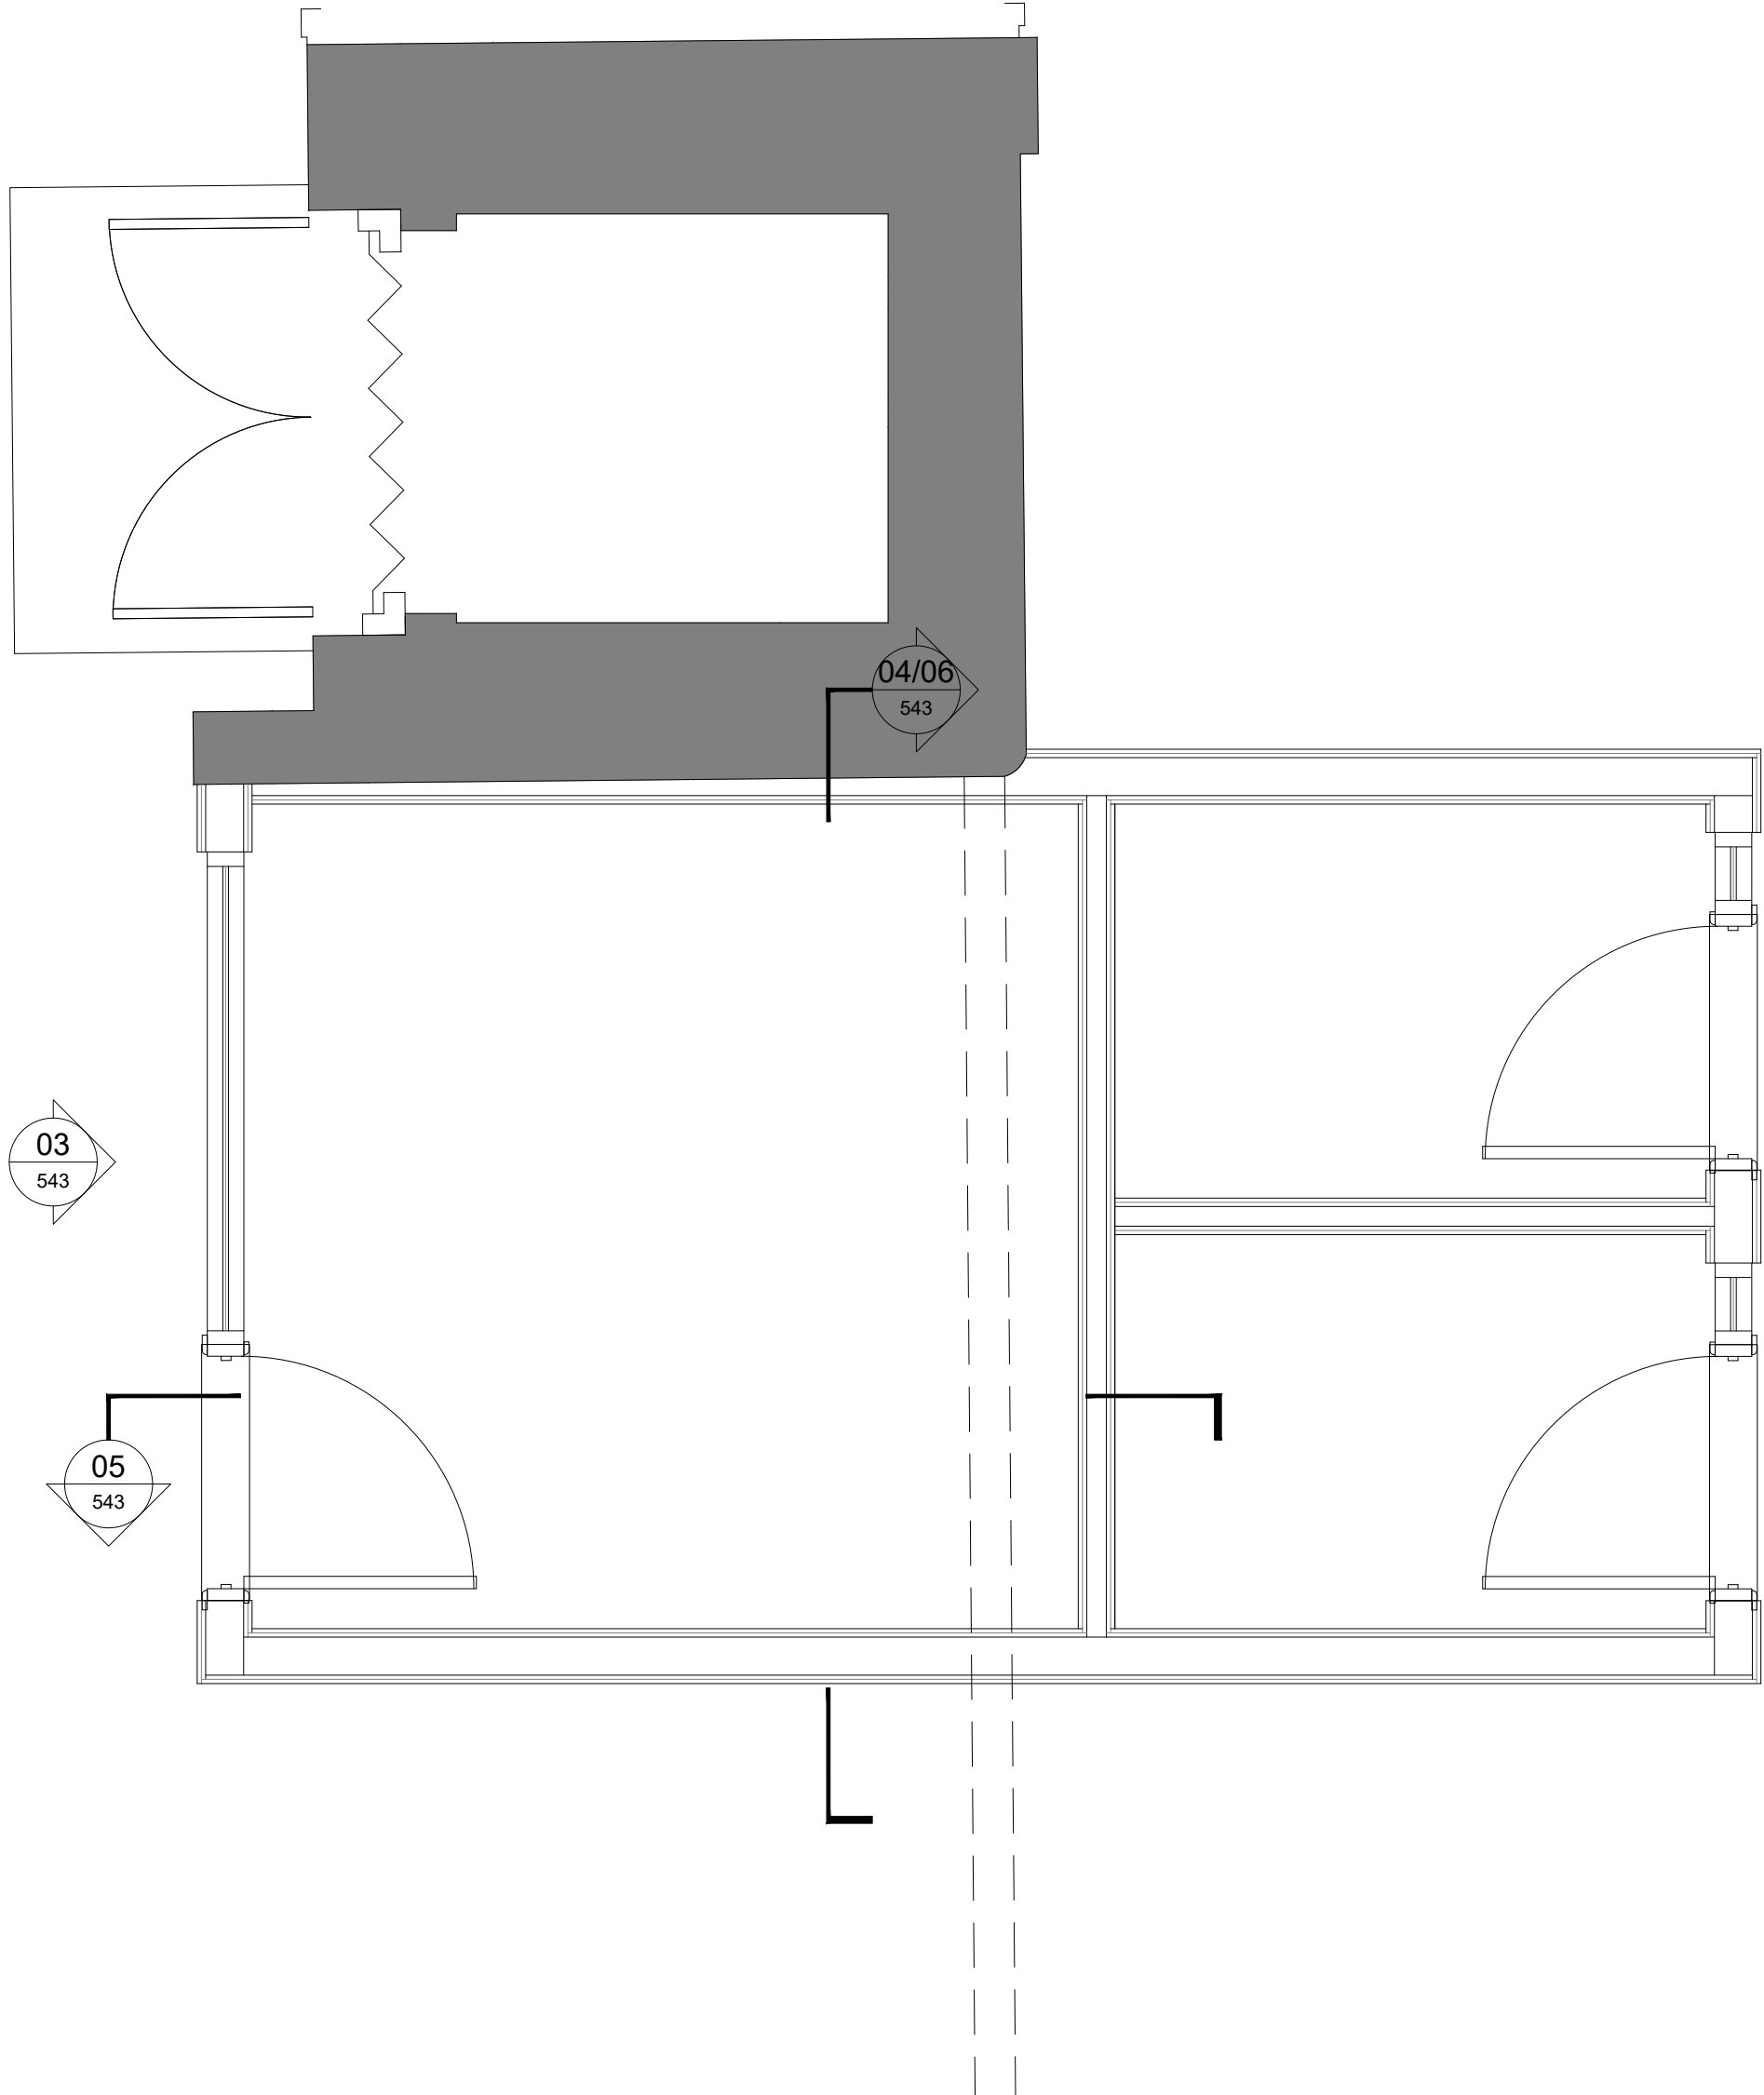


02 FOURTH FLOOR SMALL MEETING ROOM PLAN  
543 SCALE - 1:25 @ A1 AS PROPOSED

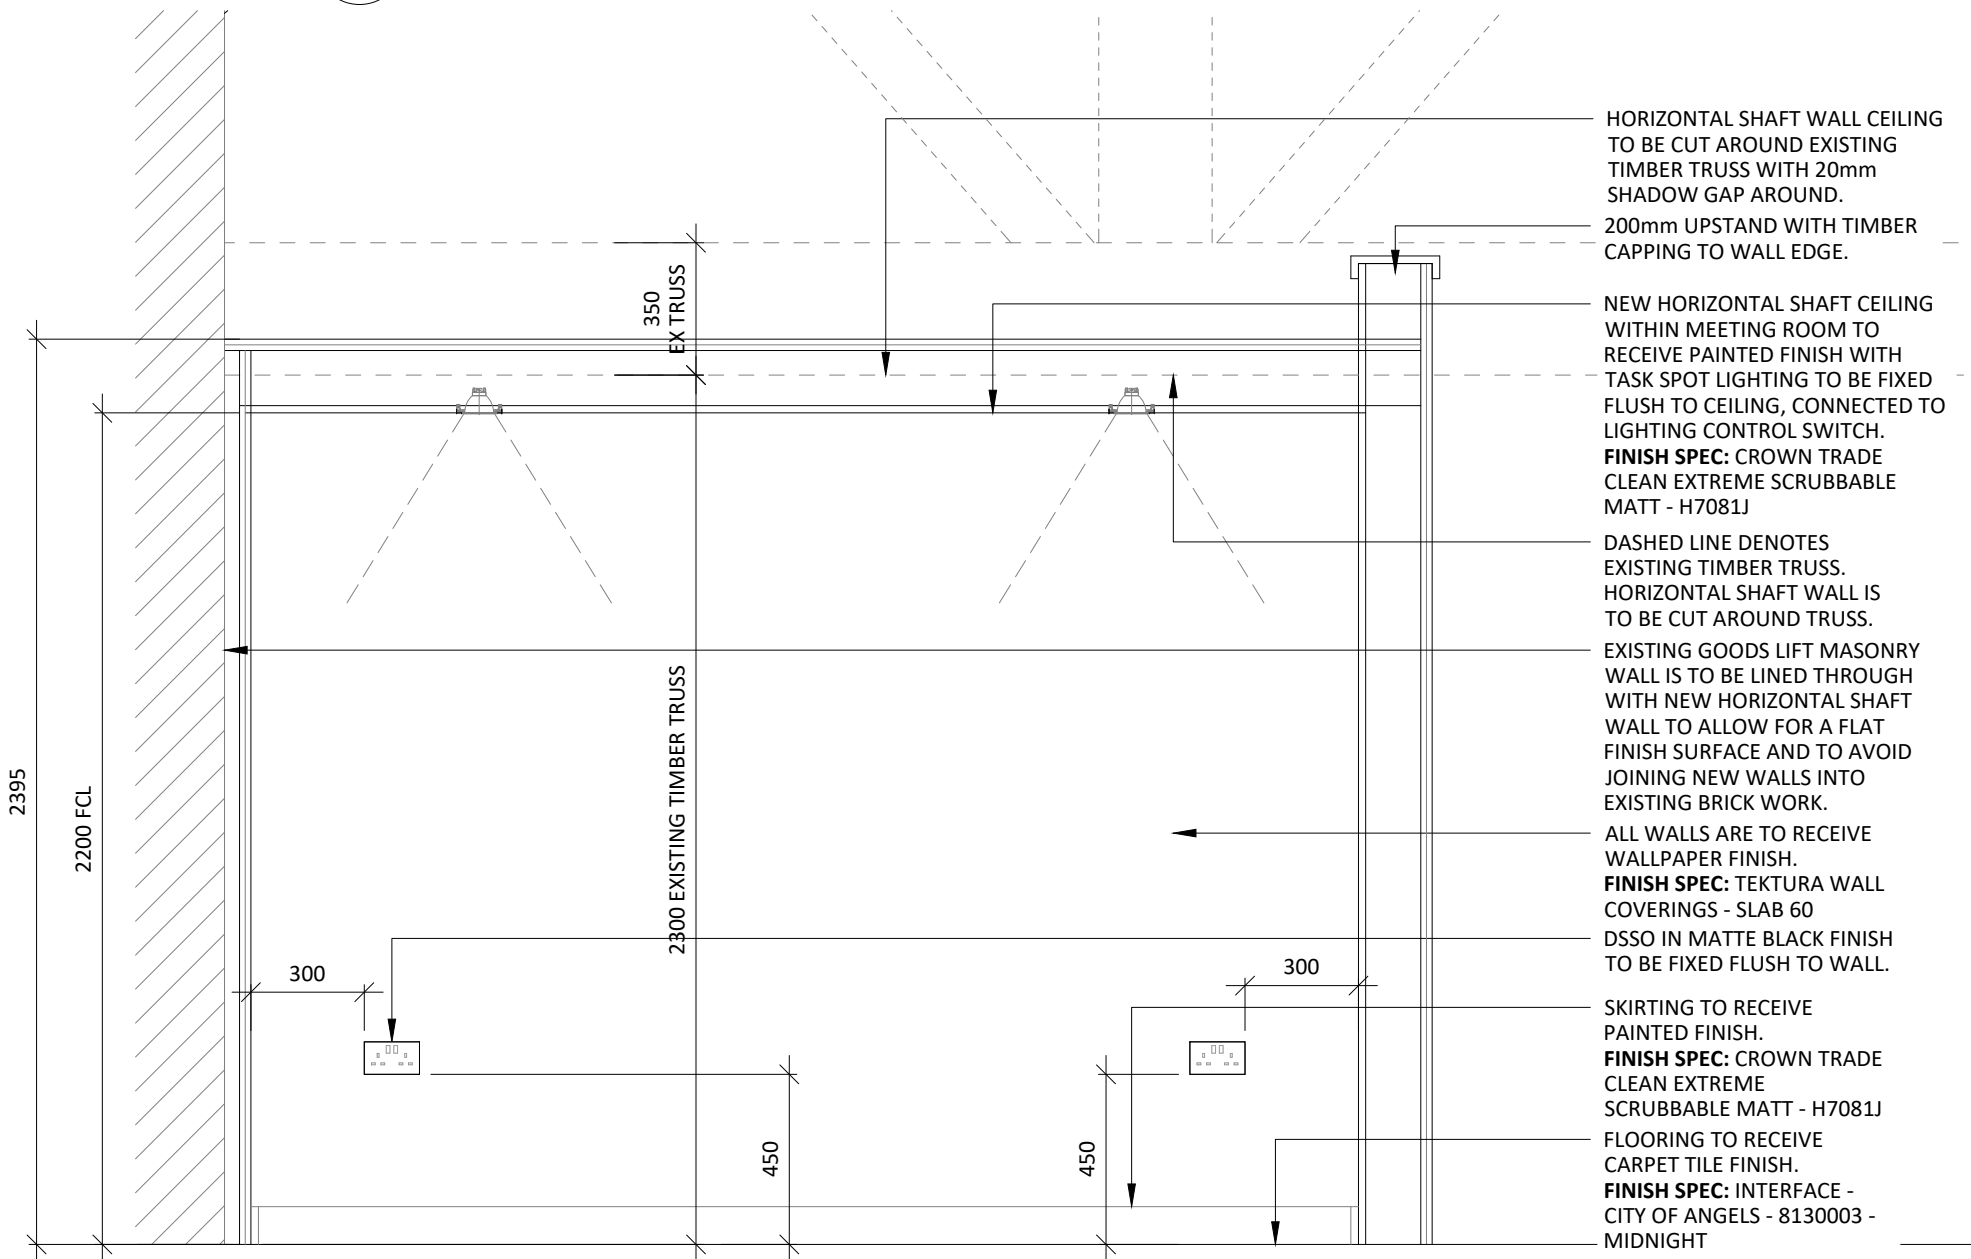

04 SMALL MEETING ROOM REAR WAL SECTION  
543 SCALE - 1:20 @ A1 AS PROPOSED

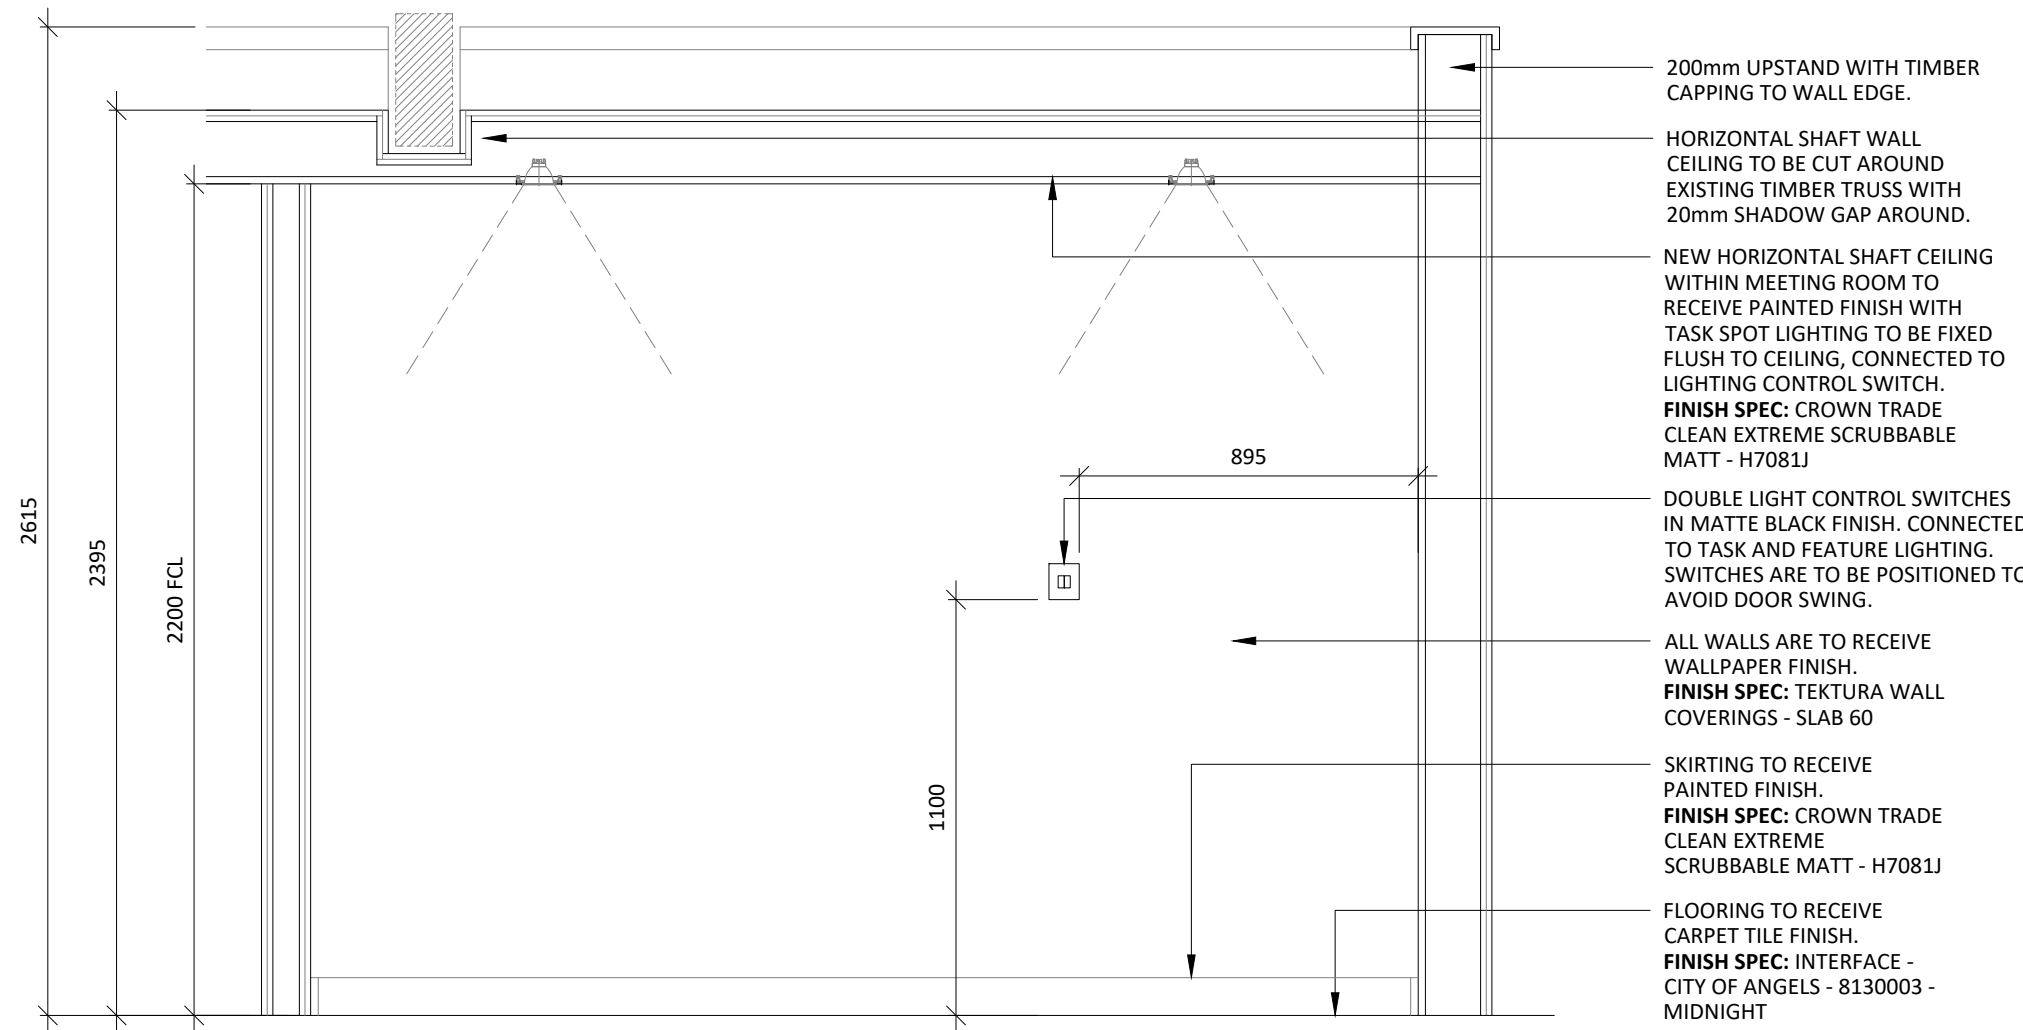

05 SMALL MEETING ROOM SECTION  
543 SCALE - 1:20 @ A1 AS PROPOSED

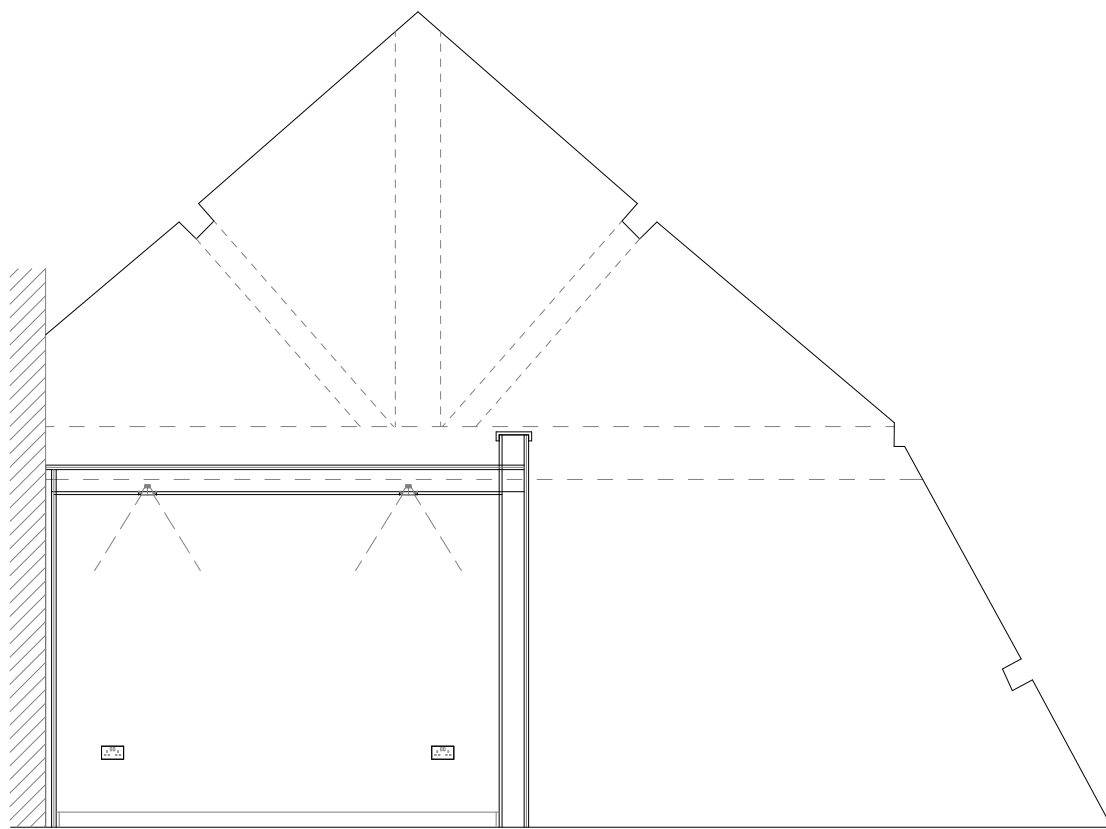

06 SMALL MEETING ROOM SECTION IN CONTEXT  
543 SCALE - 1:50 @ A1 AS PROPOSED

|      |          |                                                        |       |         |
|------|----------|--------------------------------------------------------|-------|---------|
| 3.00 | 05/04/24 | ISSUED FOR PLANNING<br>(Issued for planning approval.) | JW    | ARB     |
| REV  | DATE     | DESCRIPTION                                            | DRAWN | CHECKED |

AXI

ADDRESS : 4th FLOOR CALICO 55-55 MOSLEY STREET,  
MANCHESTER, M2 3HQ  
TELEPHONE : +44 (0)161 879 7357  
EMAIL : www.axi.studio  
COMPANY No : 11847325

bruntwood  
SciTech

PROJECT  
117 - 119  
PORTLAND STREET  
MANCHESTER  
DRAWING REFERENCE  
FOURTH FLOOR SMALL MEETING  
ROOM DETAILS (FF14)  
AS PROPOSED

|                   |               |          |       |         |
|-------------------|---------------|----------|-------|---------|
| JOB REFERENCE     | DRAWING SCALE | DATE     | DRAWN | CHECKED |
| 23 - 192          | 1:20@A1       | 21/03/24 | ARB   | FWE     |
| DRAWING REFERENCE | STAGE         | REV      |       |         |
| AXI - 543         |               | 3        |       | 00      |