


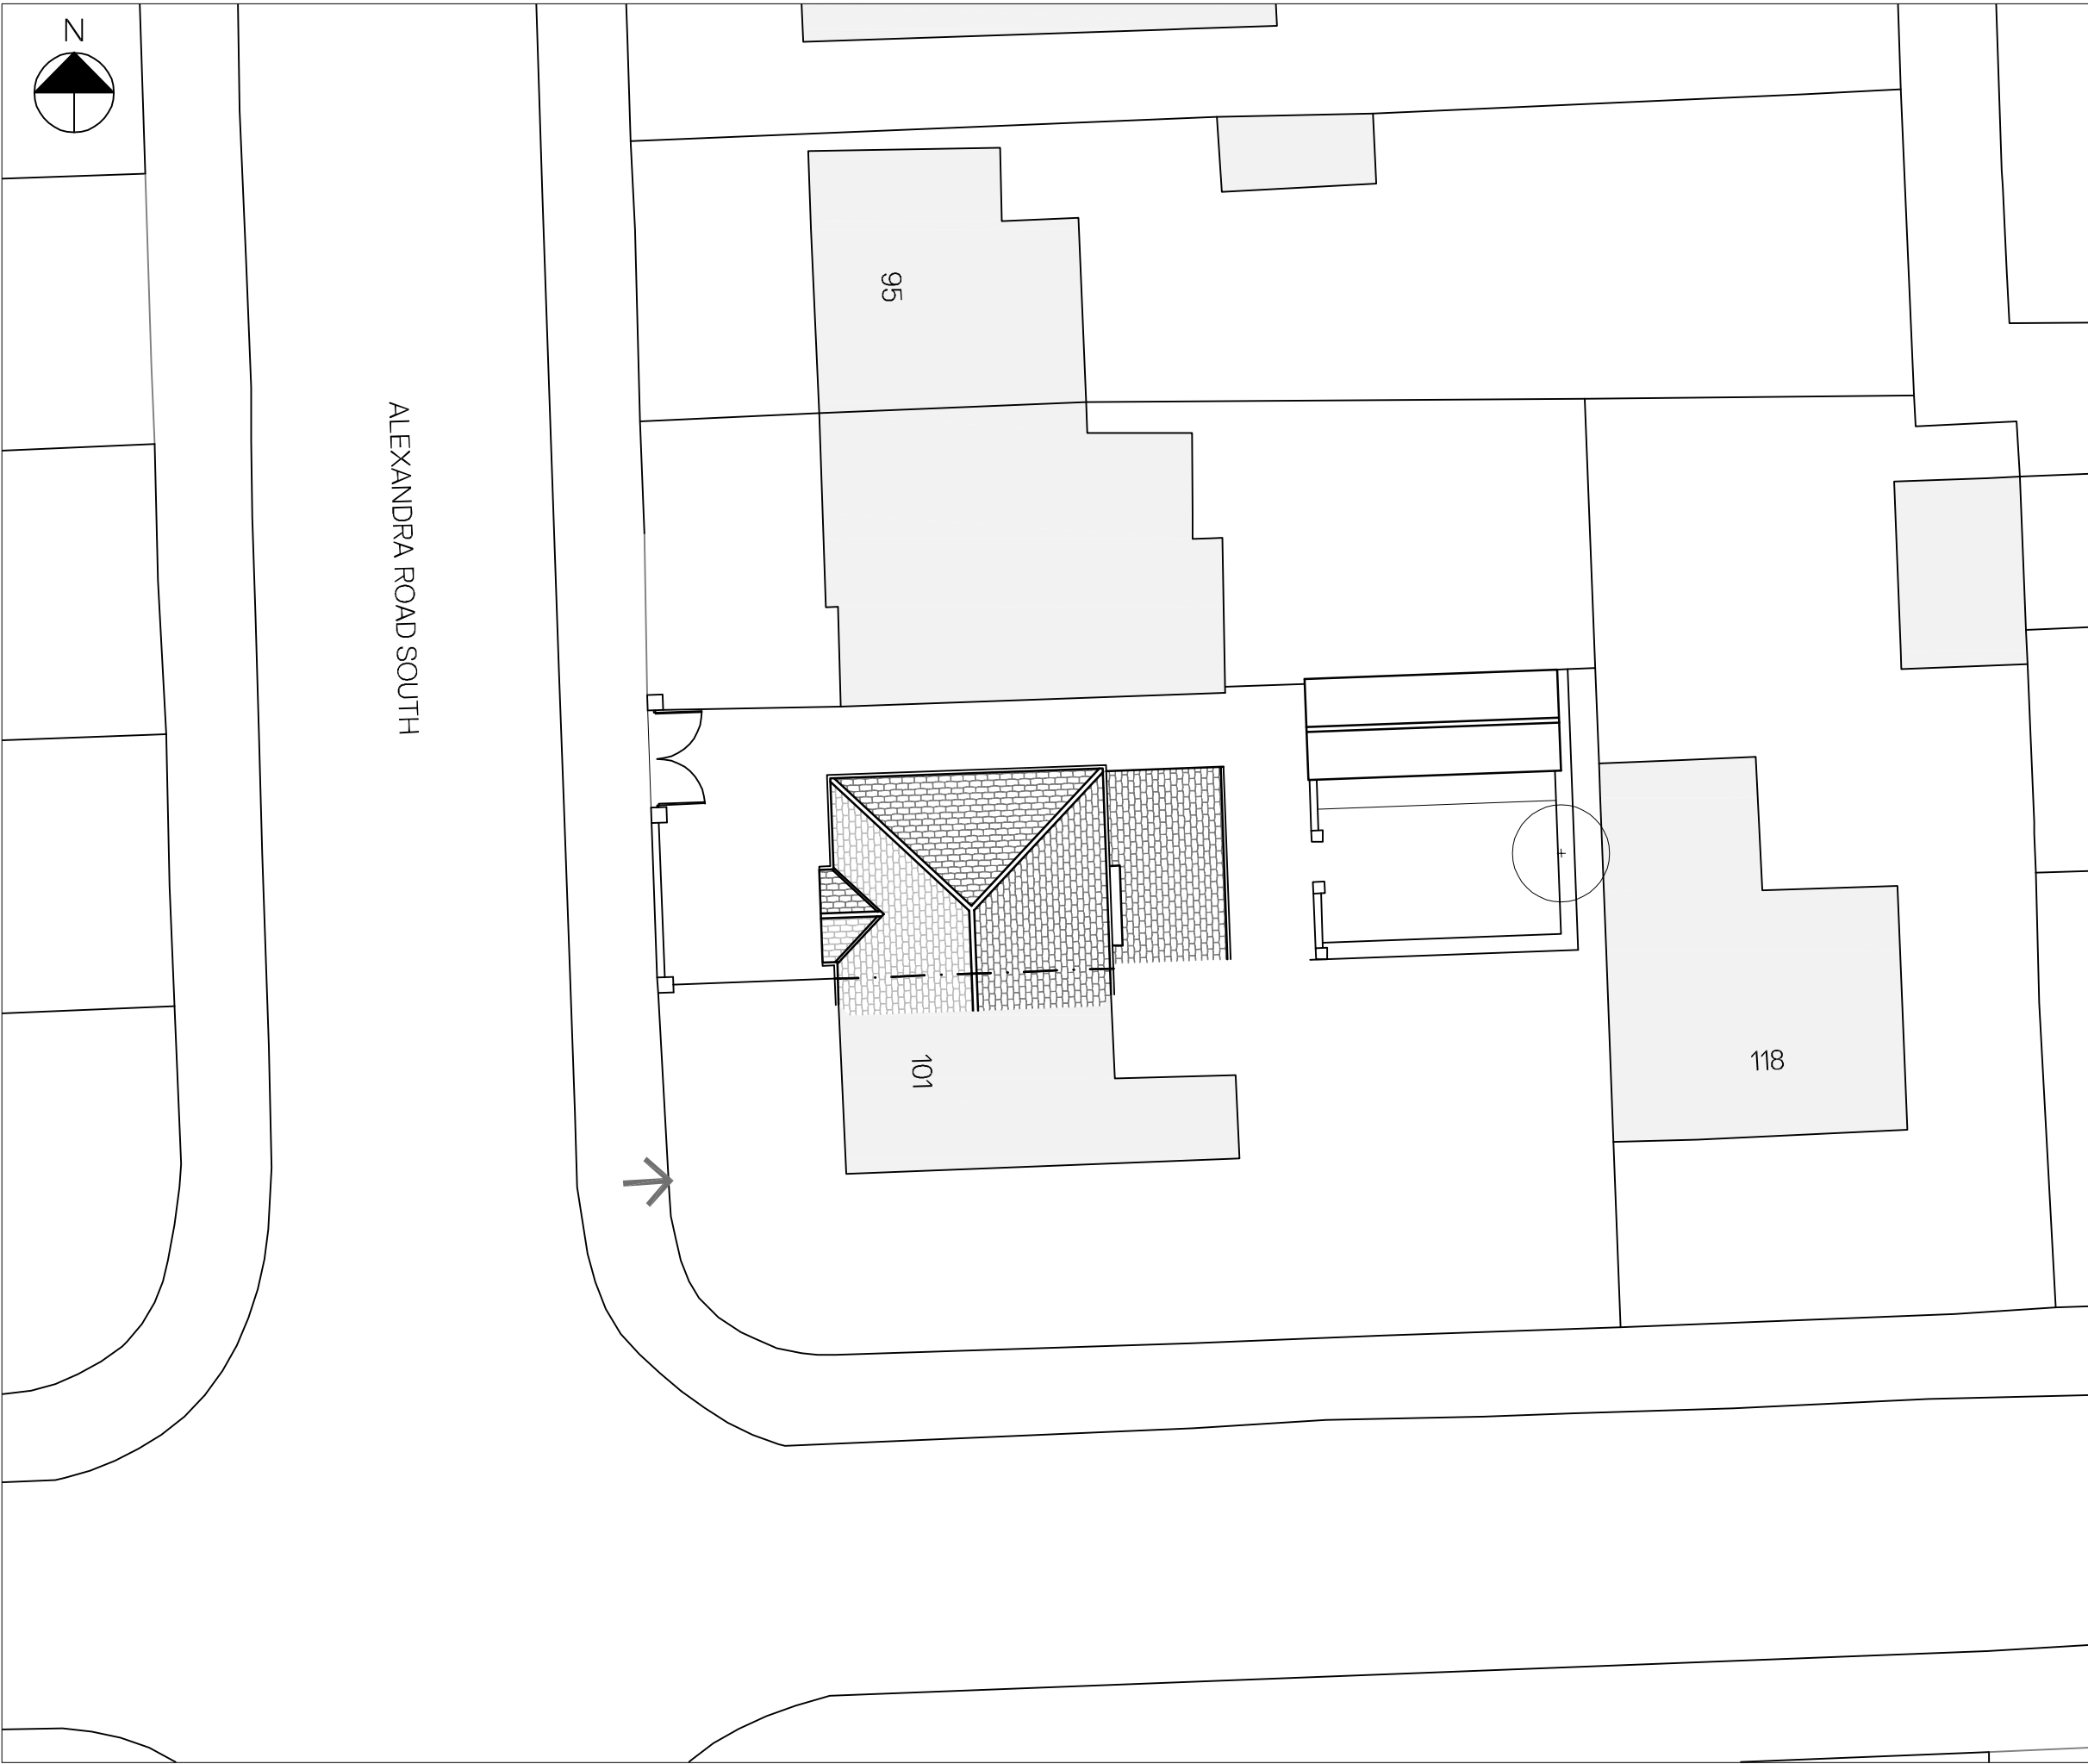

NOTES

Drawings are to be used for obtaining planning permission & building regulations approval only. All measurements to be checked on site. Approved drawings are to be read in conjunction with the written specification. Any discrepancies within the project documentation are to be reported to this Practice for resolution.
© AG Architectural Solutions Ltd.
Note that the 'Party Wall etc. Act 1996' should be considered prior to the commencement of work.

REVISIONS

A	July 2024 Correction to roof plan.
---	---------------------------------------

+ AG Architectural Solutions

19 Hillbrook Road, Offerton, Stockport, SK1 4JW
0161 355 5880
enquiries@ag-solutions.co.uk

Mr Faisal Choudhary

99 Alexandra Road South
Whalley Range
Manchester
M16 8NX



PROJECT: Loft Conversion

DRAWING: Site Plan as Existing

DRAWING NO.: 2024.14.P1A


DATE: May 2024

SHEET

1

SCALE

1:200 @ A3

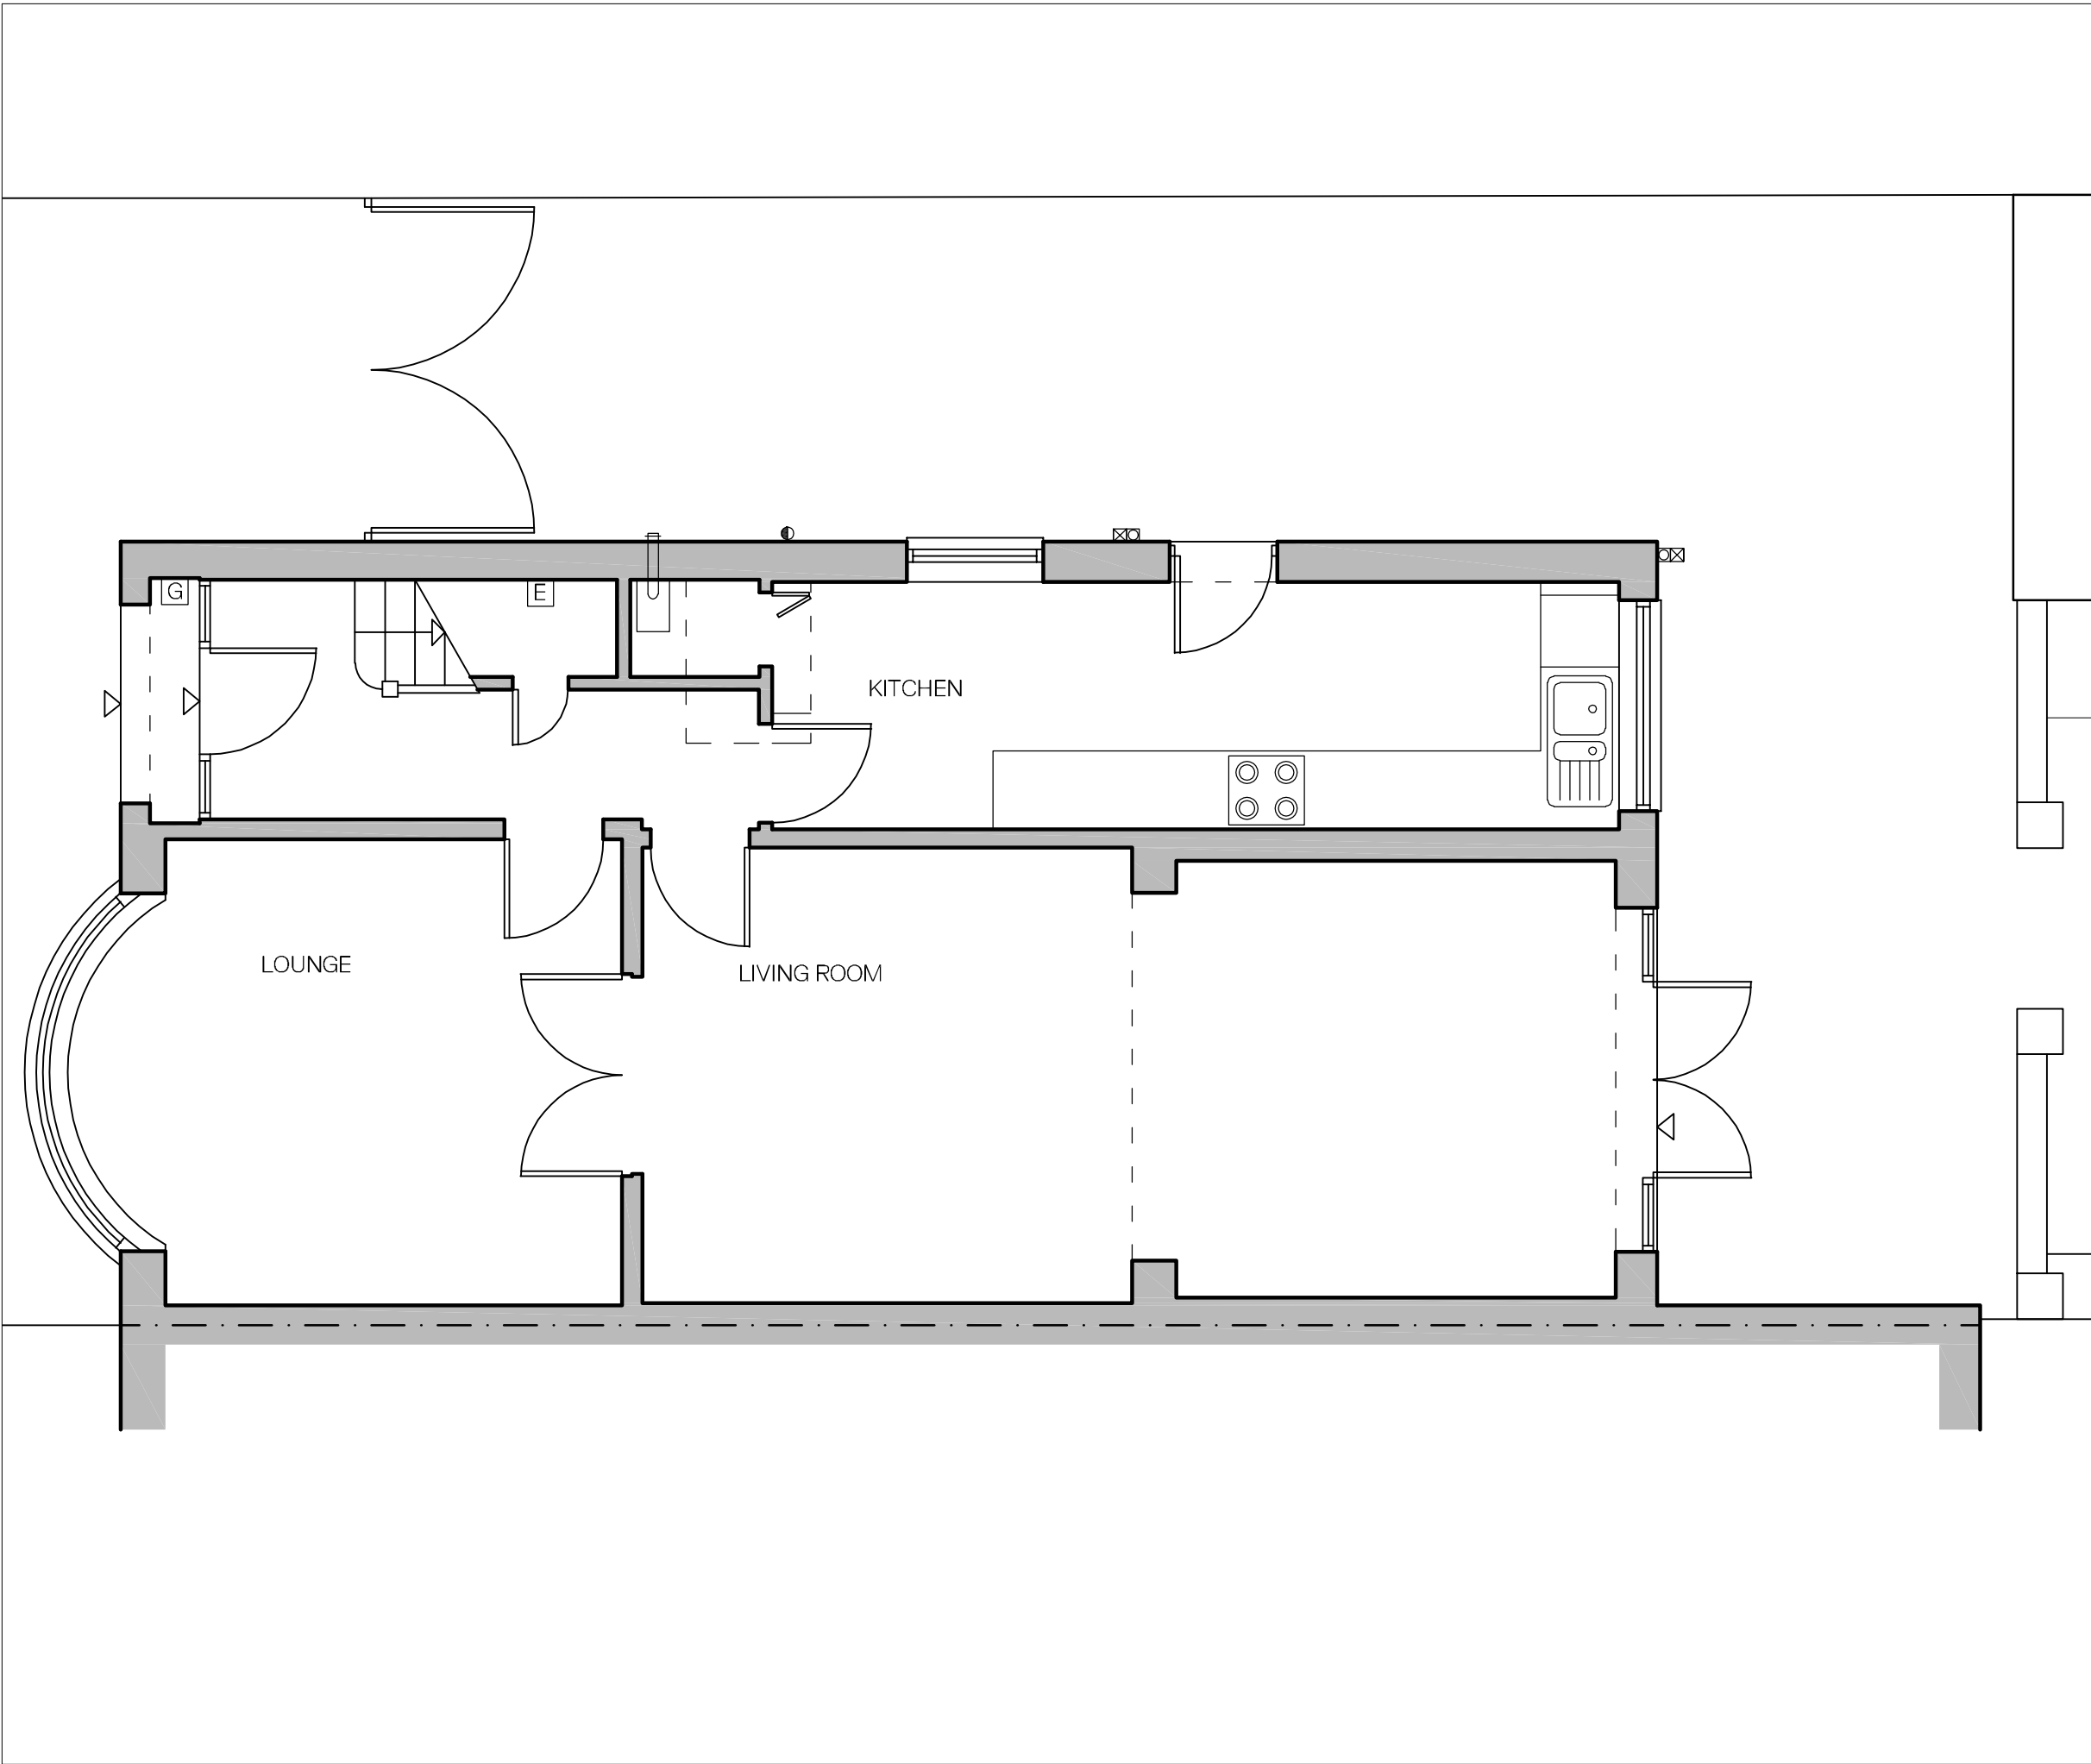

Ground Floor Plan as Existing
Scale - 1:50



NOTES

Drawings are to be used for obtaining planning permission & building regulations approval only. All measurements to be checked on site. Approved drawings are to be read in conjunction with the written specification. Any discrepancies within the project documentation are to be reported to this Practice for resolution.
© AG Architectural Solutions Ltd.
Note that the 'Party Wall etc. Act 1996' should be considered prior to the commencement of work.

+ AG Architectural Solutions

19 Hillbrook Road, Offerton, Stockport, SK1 4JW
0161 355 5880
enquiries@ag-solutions.co.uk

Mr Faisal Choudhary

99 Alexandra Road South
Whalley Range
Manchester
M16 8NX



PROJECT: Loft Conversion

DRAWING: Ground Floor Plan as Existing

DRAWING NO.: 2024.14.P2


DATE: May 2024

SHEET

2

SCALE

1:50 @ A3

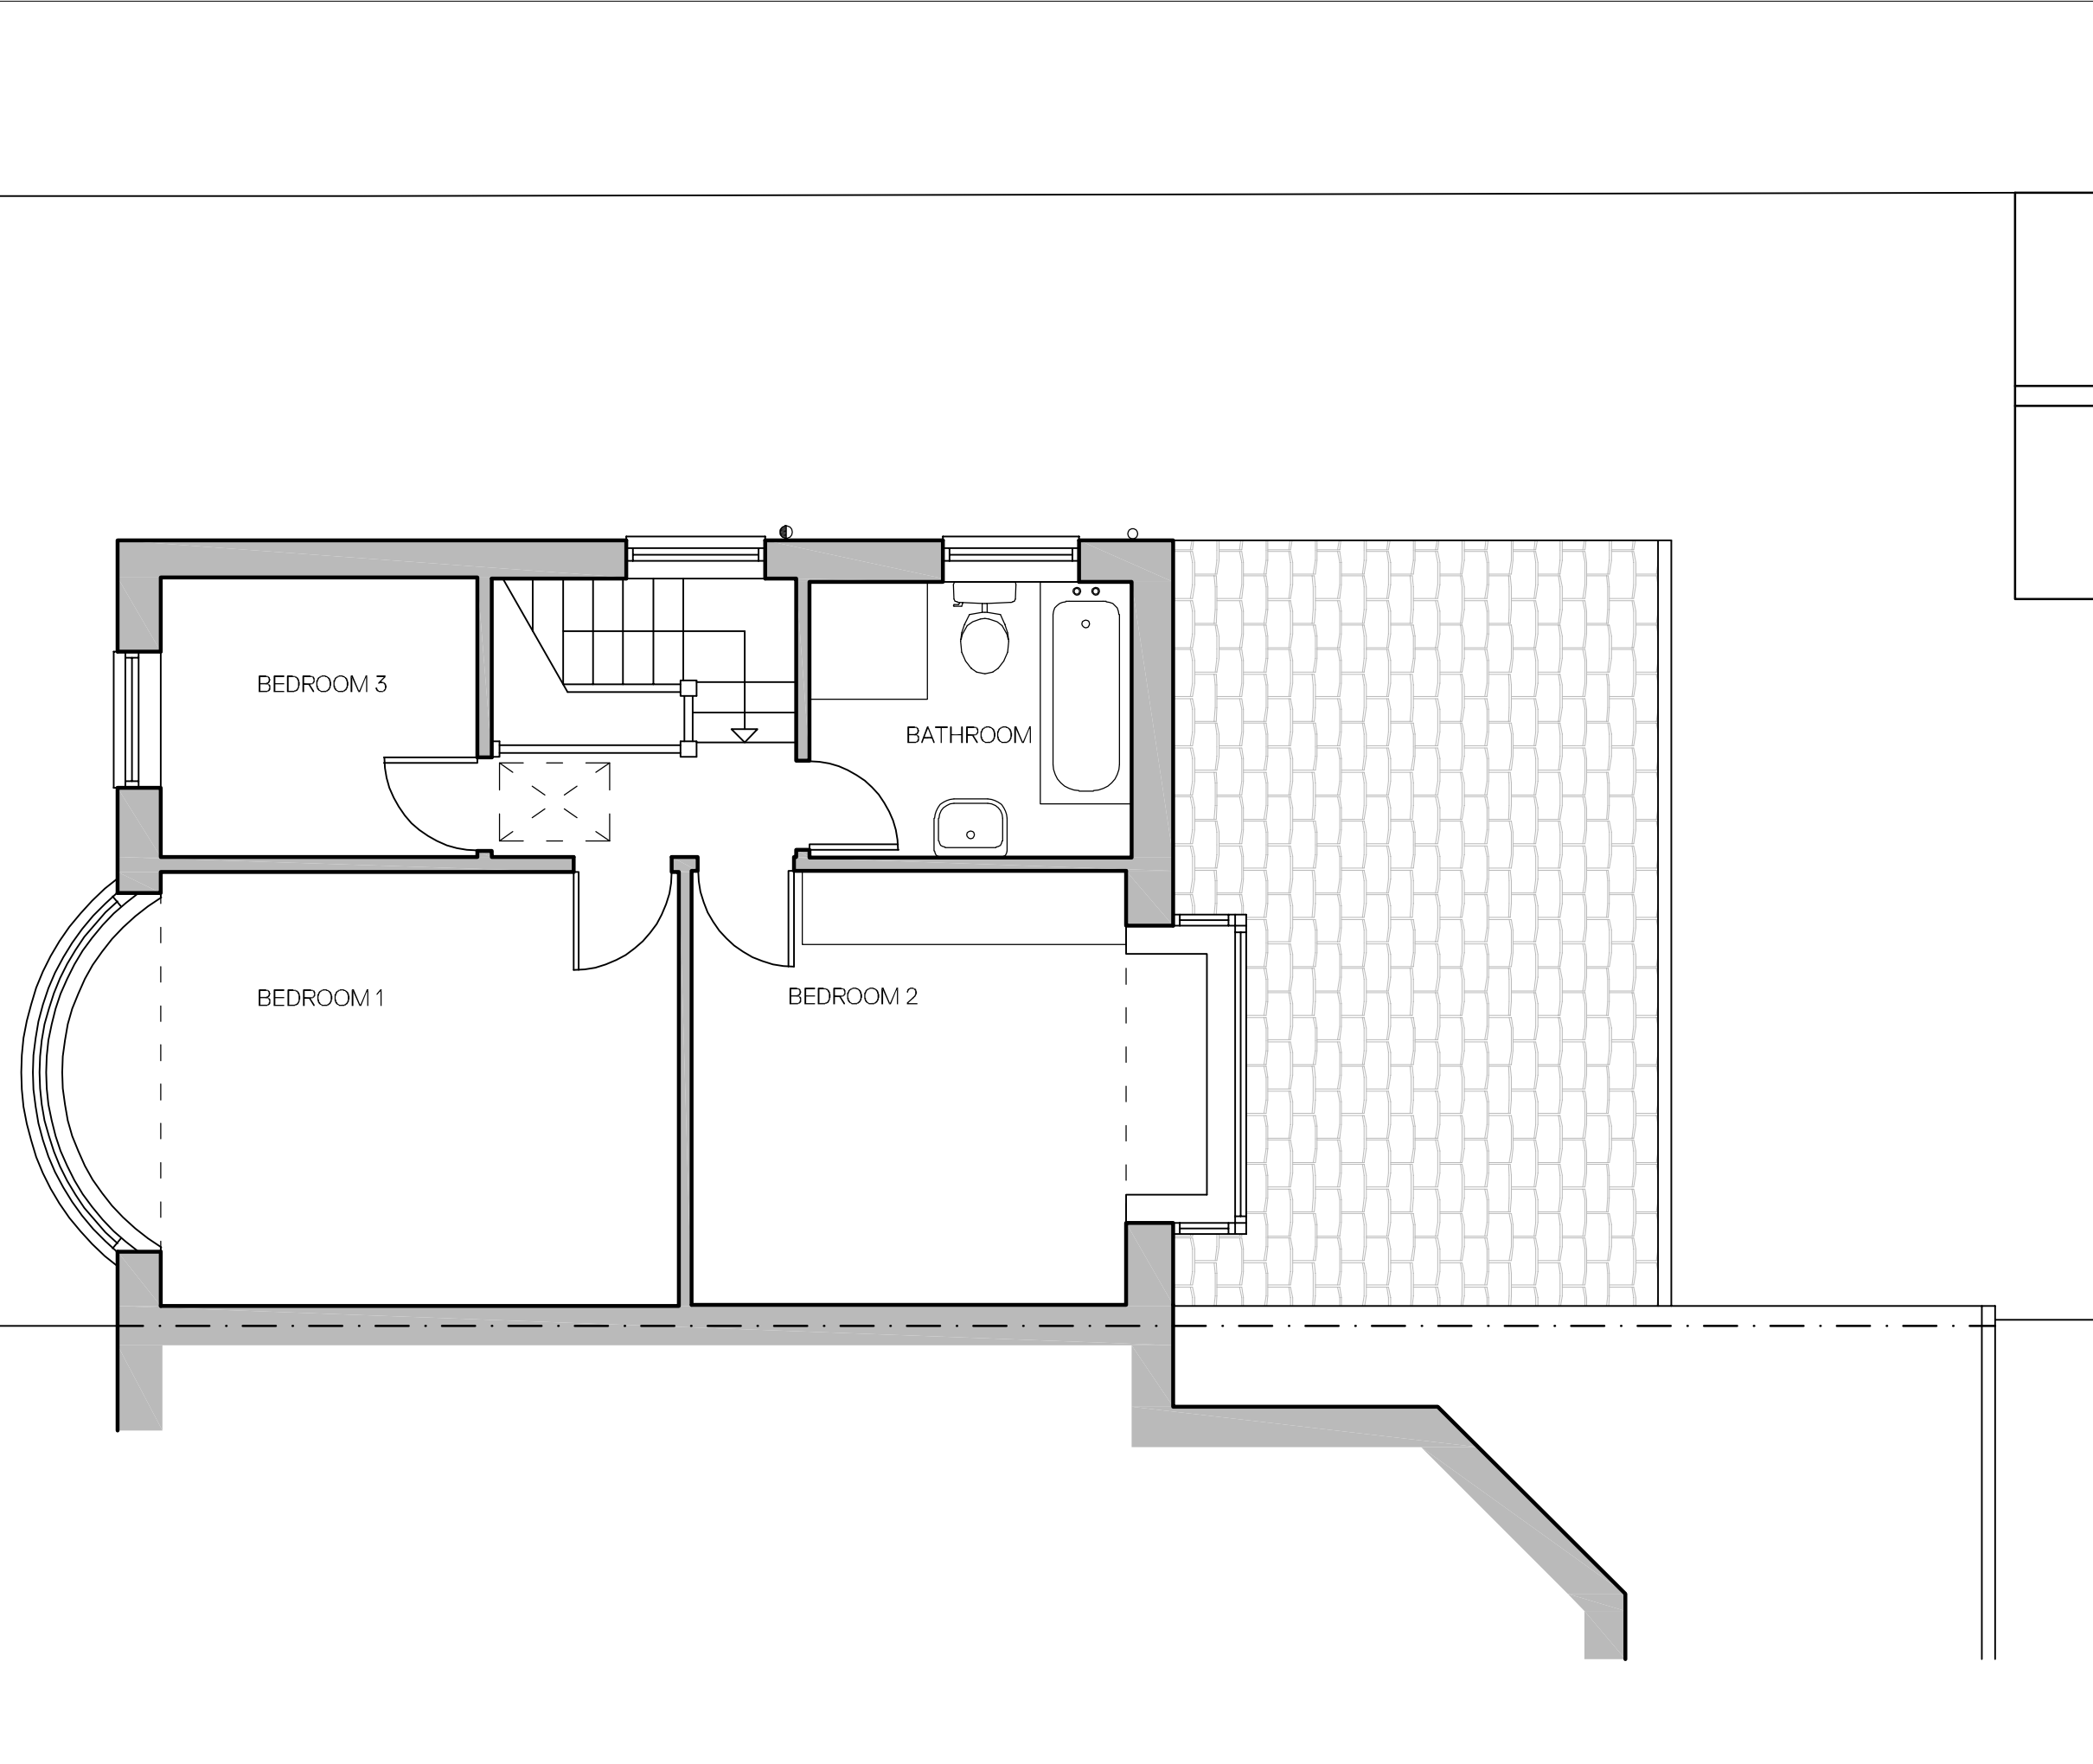

First Floor Plan as Existing
Scale - 1:50



NOTES

Drawings are to be used for obtaining planning permission & building regulations approval only. All measurements to be checked on site. Approved drawings are to be read in conjunction with the written specification. Any discrepancies within the project documentation are to be reported to this Practice for resolution.
© AG Architectural Solutions Ltd.
Note that the 'Party Wall etc. Act 1996' should be considered prior to the commencement of work.

+ AG Architectural Solutions

19 Hillbrook Road, Offerton, Stockport, SK1 4JW
0161 355 5880
enquiries@ag-solutions.co.uk

Mr Faisal Choudhary

99 Alexandra Road South
Whalley Range
Manchester
M16 8NX



PROJECT: Loft Conversion

DRAWING: First Floor Plan as Existing

DRAWING NO.: 2024.14.P3


DATE: May 2024

SHEET

3

SCALE

1:50 @ A3

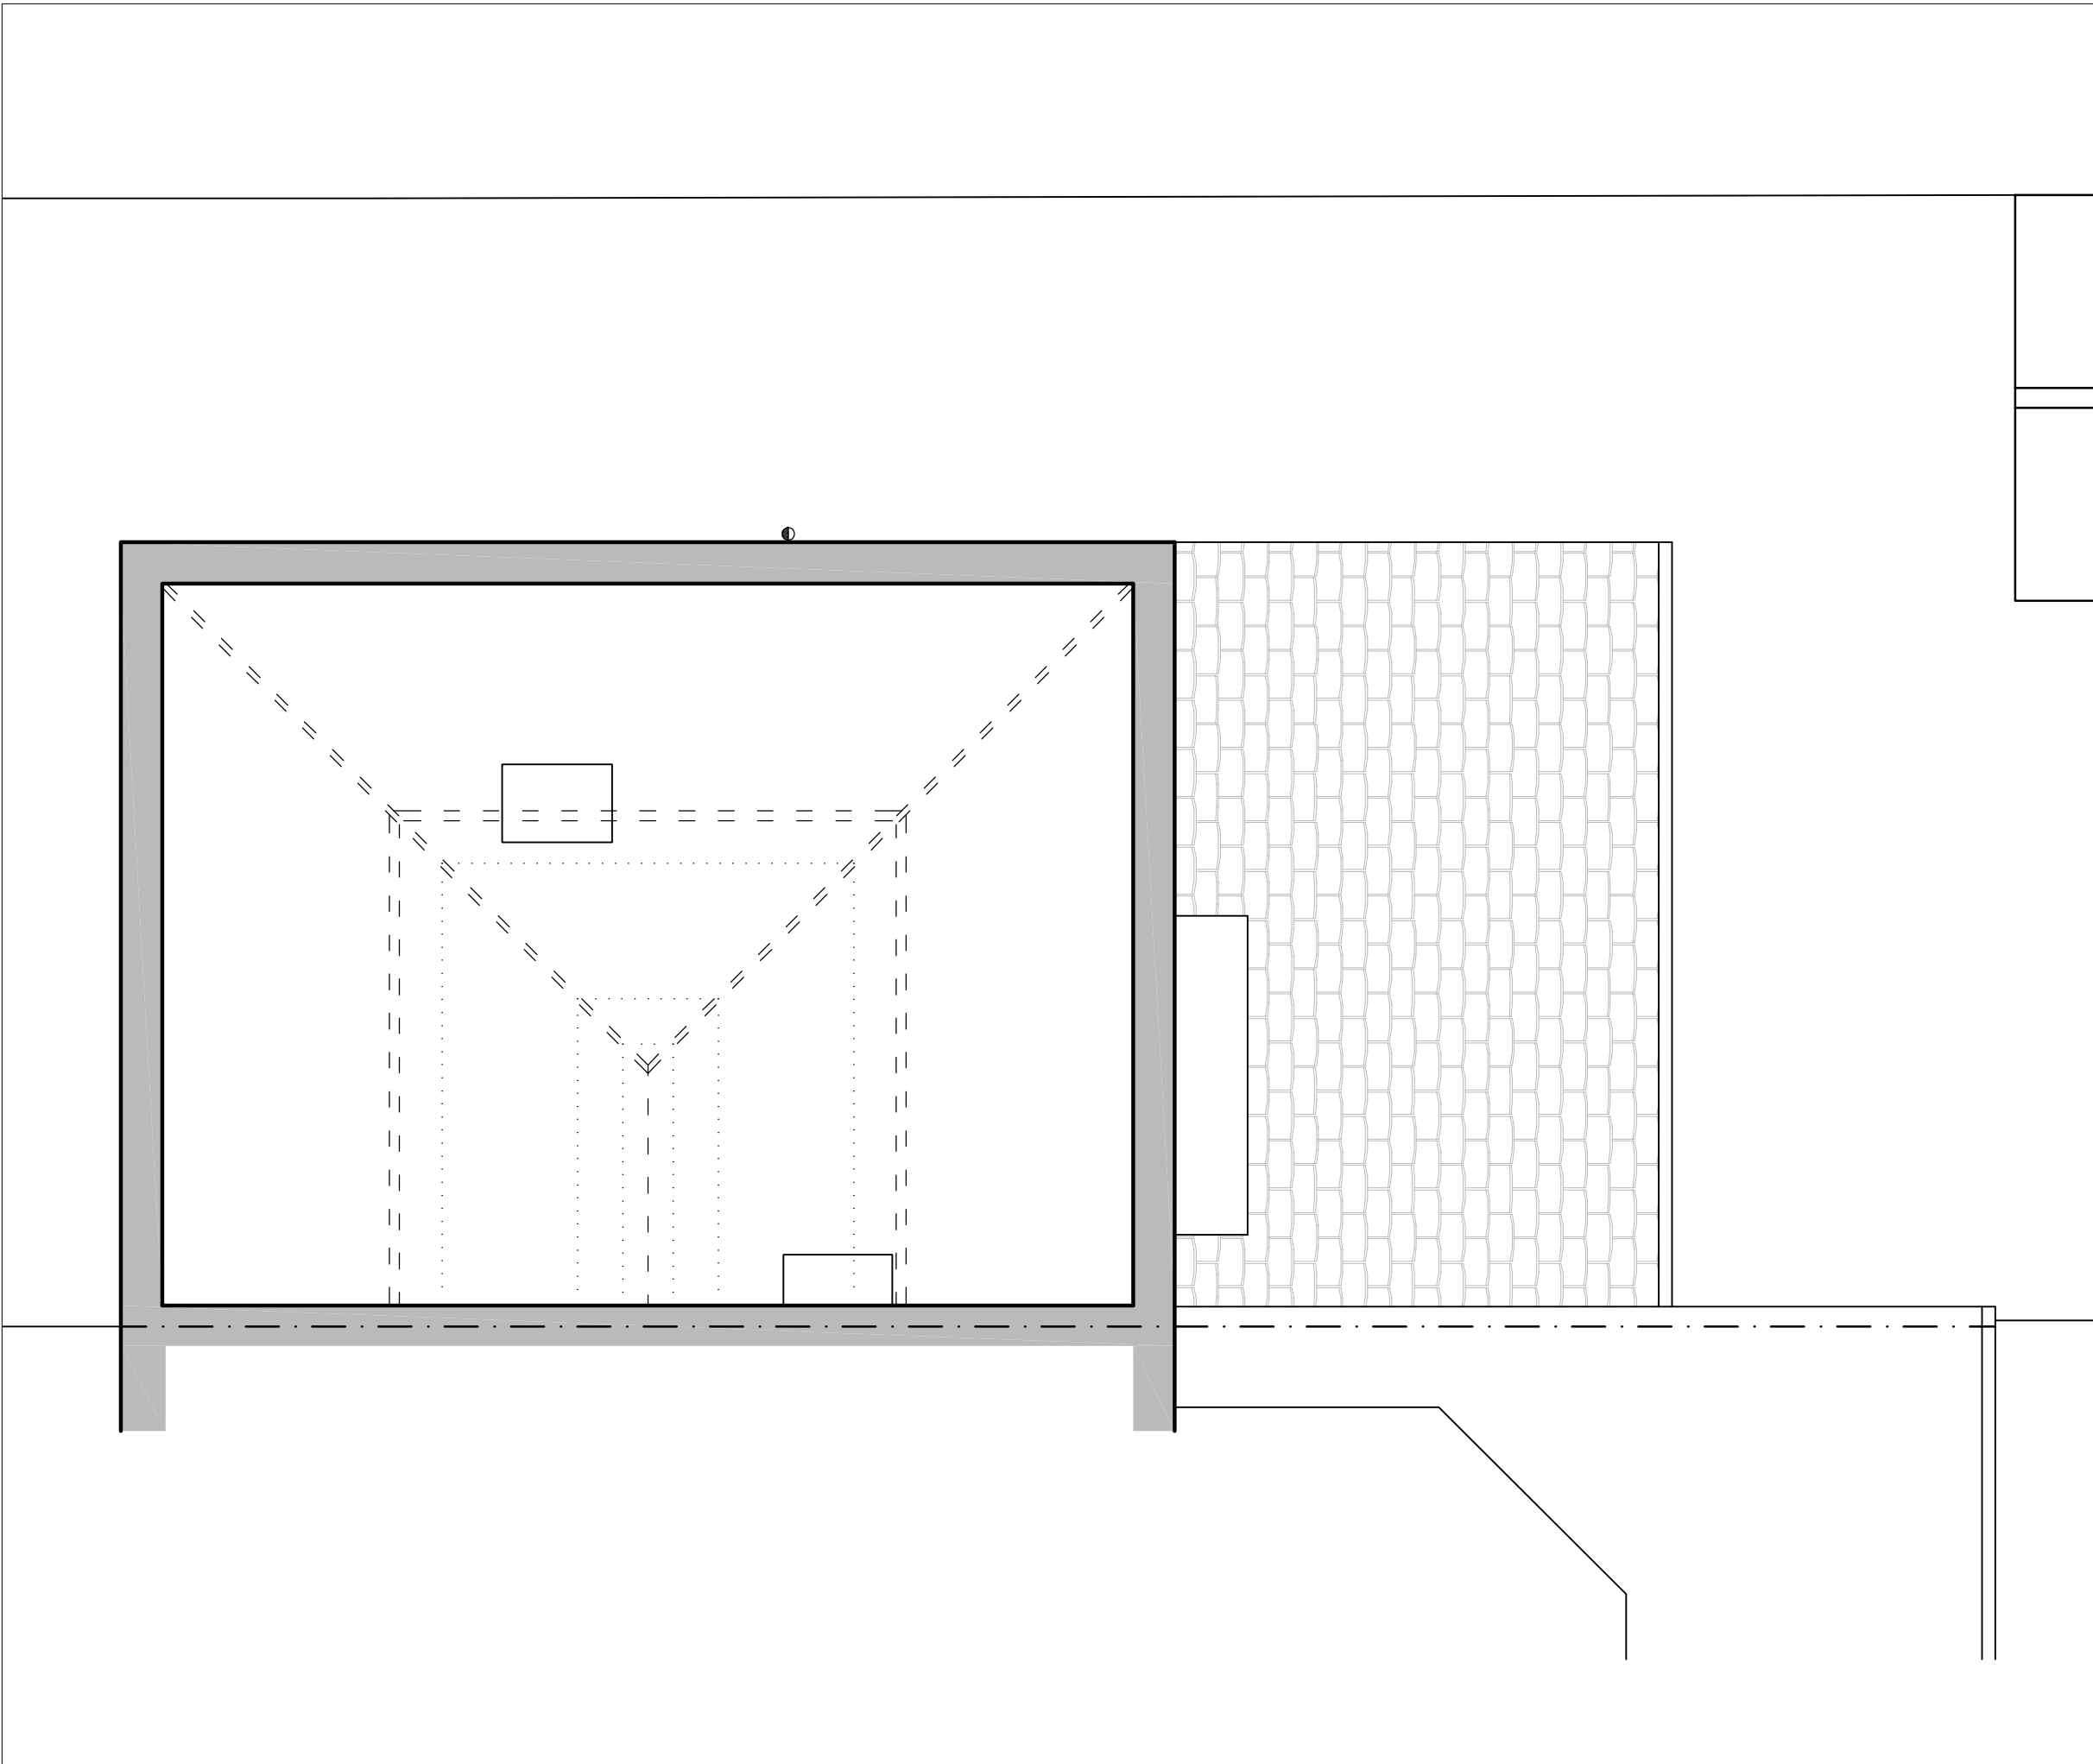

First Floor Plan as Existing
Scale - 1:50



NOTES

Drawings are to be used for obtaining planning permission & building regulations approval only. All measurements to be checked on site. Approved drawings are to be read in conjunction with the written specification. Any discrepancies within the project documentation are to be reported to this Practice for resolution.
© AG Architectural Solutions Ltd.
Note that the 'Party Wall etc. Act 1996' should be considered prior to the commencement of work.

+ AG Architectural Solutions

19 Hillbrook Road, Offerton, Stockport, SK1 4JW
0161 355 5880
enquiries@ag-solutions.co.uk

Mr Faisal Choudhary

99 Alexandra Road South
Whalley Range
Manchester
M16 8NX



PROJECT: Loft Conversion

DRAWING: Attic Floor Plan as Existing

DRAWING NO.: 2024.14.P4

DATE: May 2024

SHEET


4

SCALE

1:50 @ A3




Front Elevation as Existing
Scale - 1:100

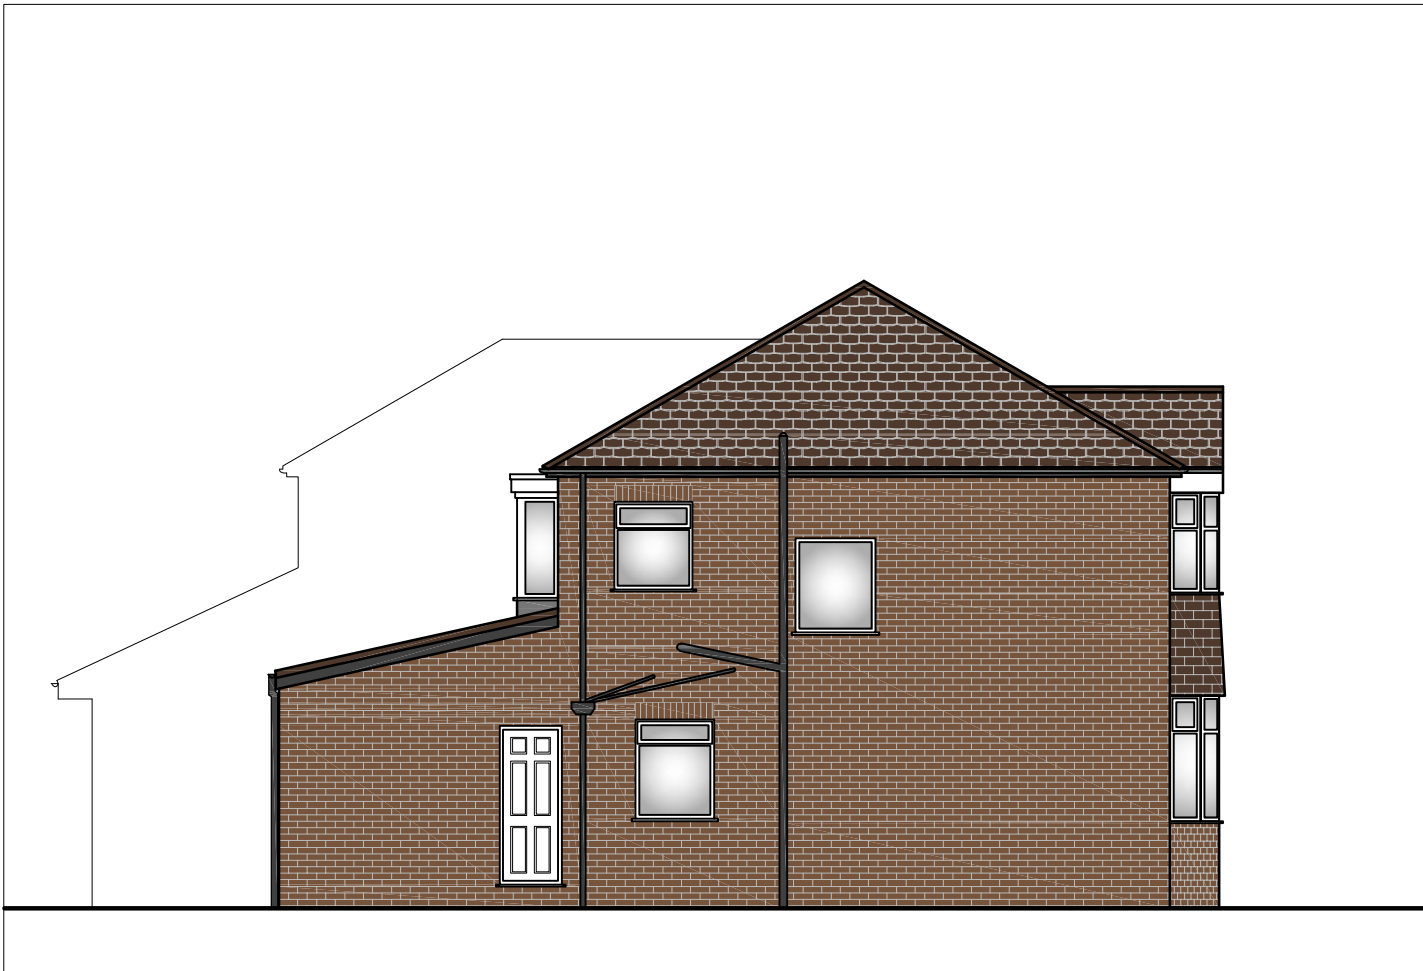

Side Elevation as Existing
Scale - 1:100



Rear Elevation as Existing
Scale - 1:100

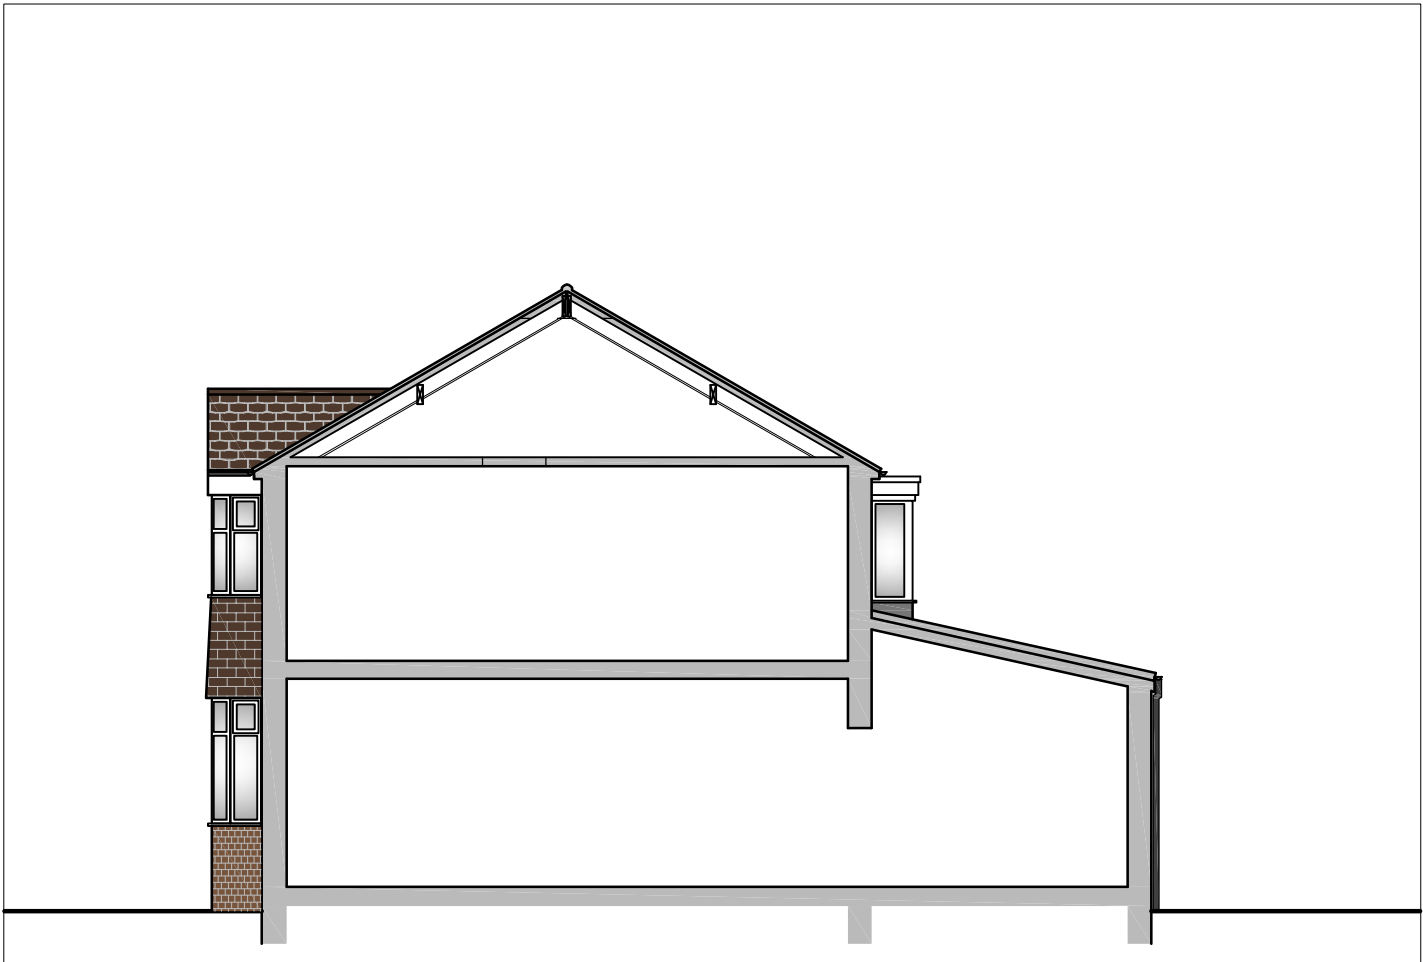

Side Elevation as Existing
Scale - 1:100

NOTES

Drawings are to be used for obtaining planning permission & building regulations approval only. All measurements to be checked on site. Approved drawings are to be read in conjunction with the written specification. Any discrepancies within the project documentation are to be reported to this Practice for resolution.
© AG Architectural Solutions Ltd.
Note that the 'Party Wall etc. Act 1996' should be considered prior to the commencement of work.

+AG Architectural Solutions

19 Hillbrook Road, Offerton, Stockport, SK1 4JW
0161 355 5880
enquiries@ag-solutions.co.uk

Mr Faisal Choudhary

99 Alexandra Road South
Whalley Range
Manchester
M16 8NX



PROJECT : Loft Conversion

DRAWING : Elevations as Existing

DRAWING NO. : 2024.14.P5


DATE : May 2024

SHEET

5

SCALE

1:100 @ A3

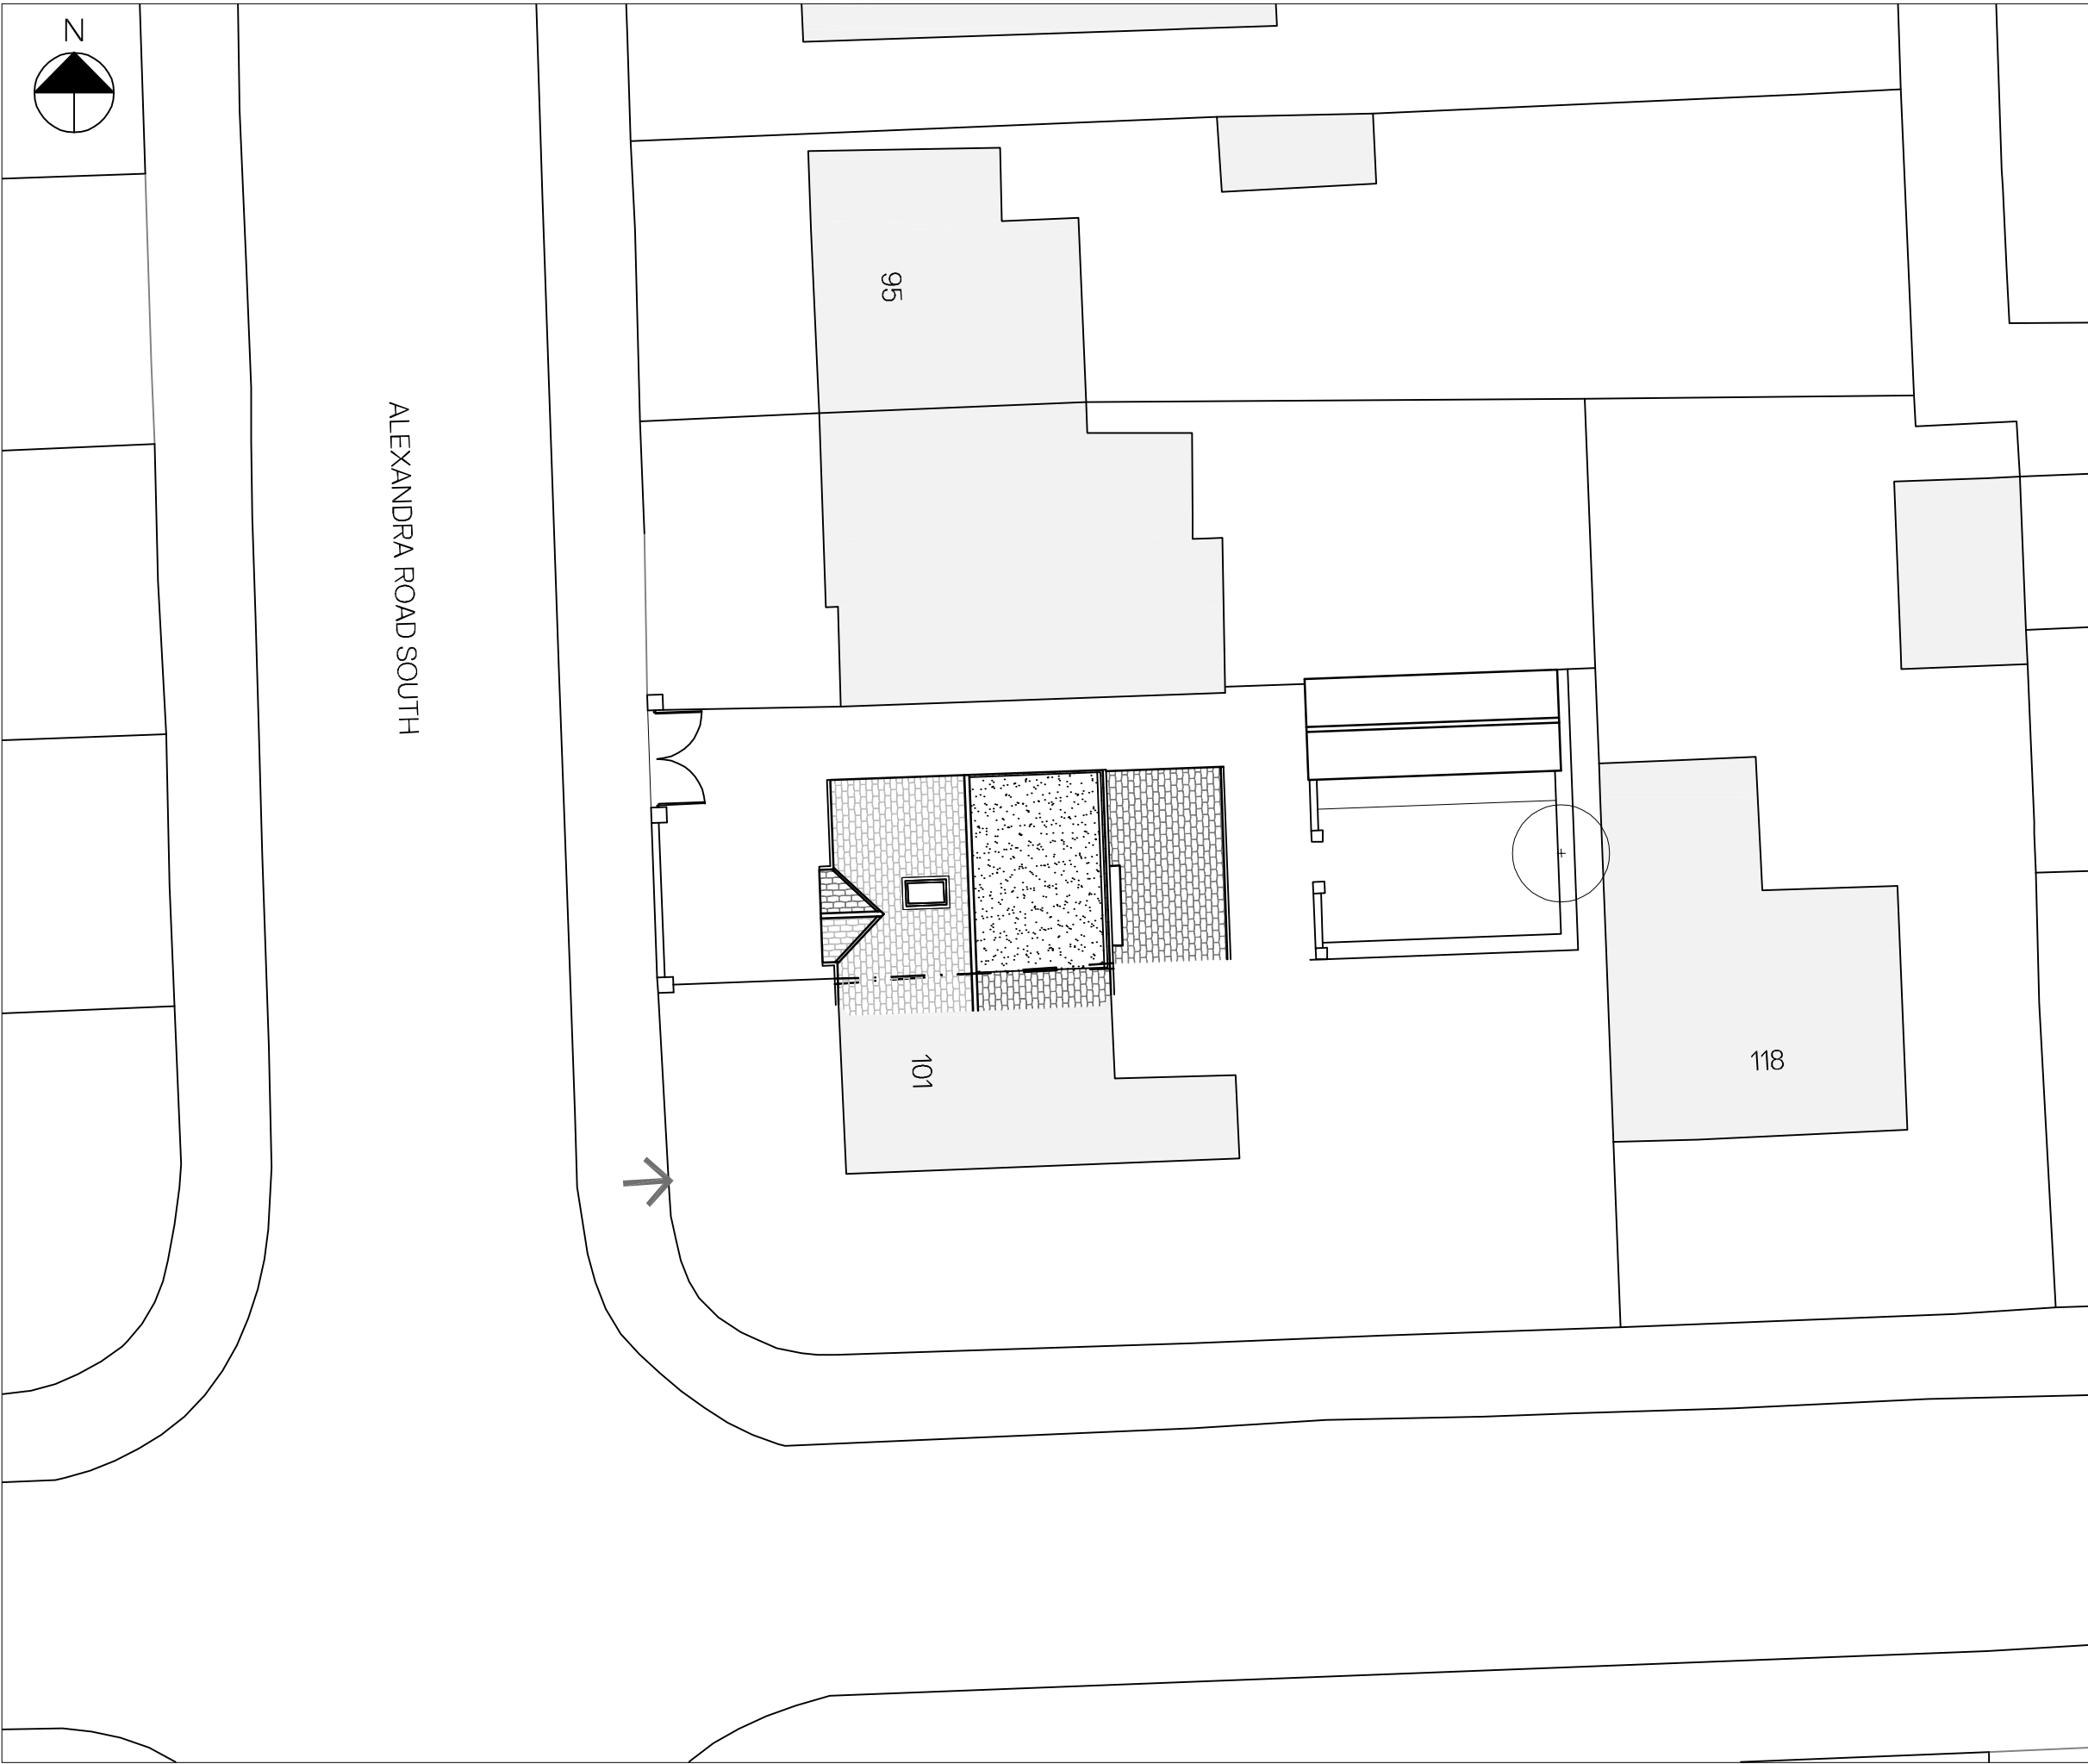

Site Plan as Proposed
Scale - 1:200

NOTES

Drawings are to be used for obtaining planning permission & building regulations approval only. All measurements to be checked on site. Approved drawings are to be read in conjunction with the written specification. Any discrepancies within the project documentation are to be reported to this Practice for resolution.
© AG Architectural Solutions Ltd.
Note that the 'Party Wall etc. Act 1996' should be considered prior to the commencement of work.

REVISIONS

A	July 2024 Correction to roof plan. Addition of side window and rooflight.
---	--

+ AG Architectural Solutions

19 Hillbrook Road, Offerton, Stockport, SK1 4JW
0161 355 5880
enquiries@ag-solutions.co.uk

Mr Faisal Choudhary

99 Alexandra Road South
Whalley Range
Manchester
M16 8NX



PROJECT: Loft Conversion

DRAWING: Site Plan as Proposed

DRAWING NO.: 2024.14.P6A


DATE: May 2024

SHEET


6

SCALE

1:200 @ A3

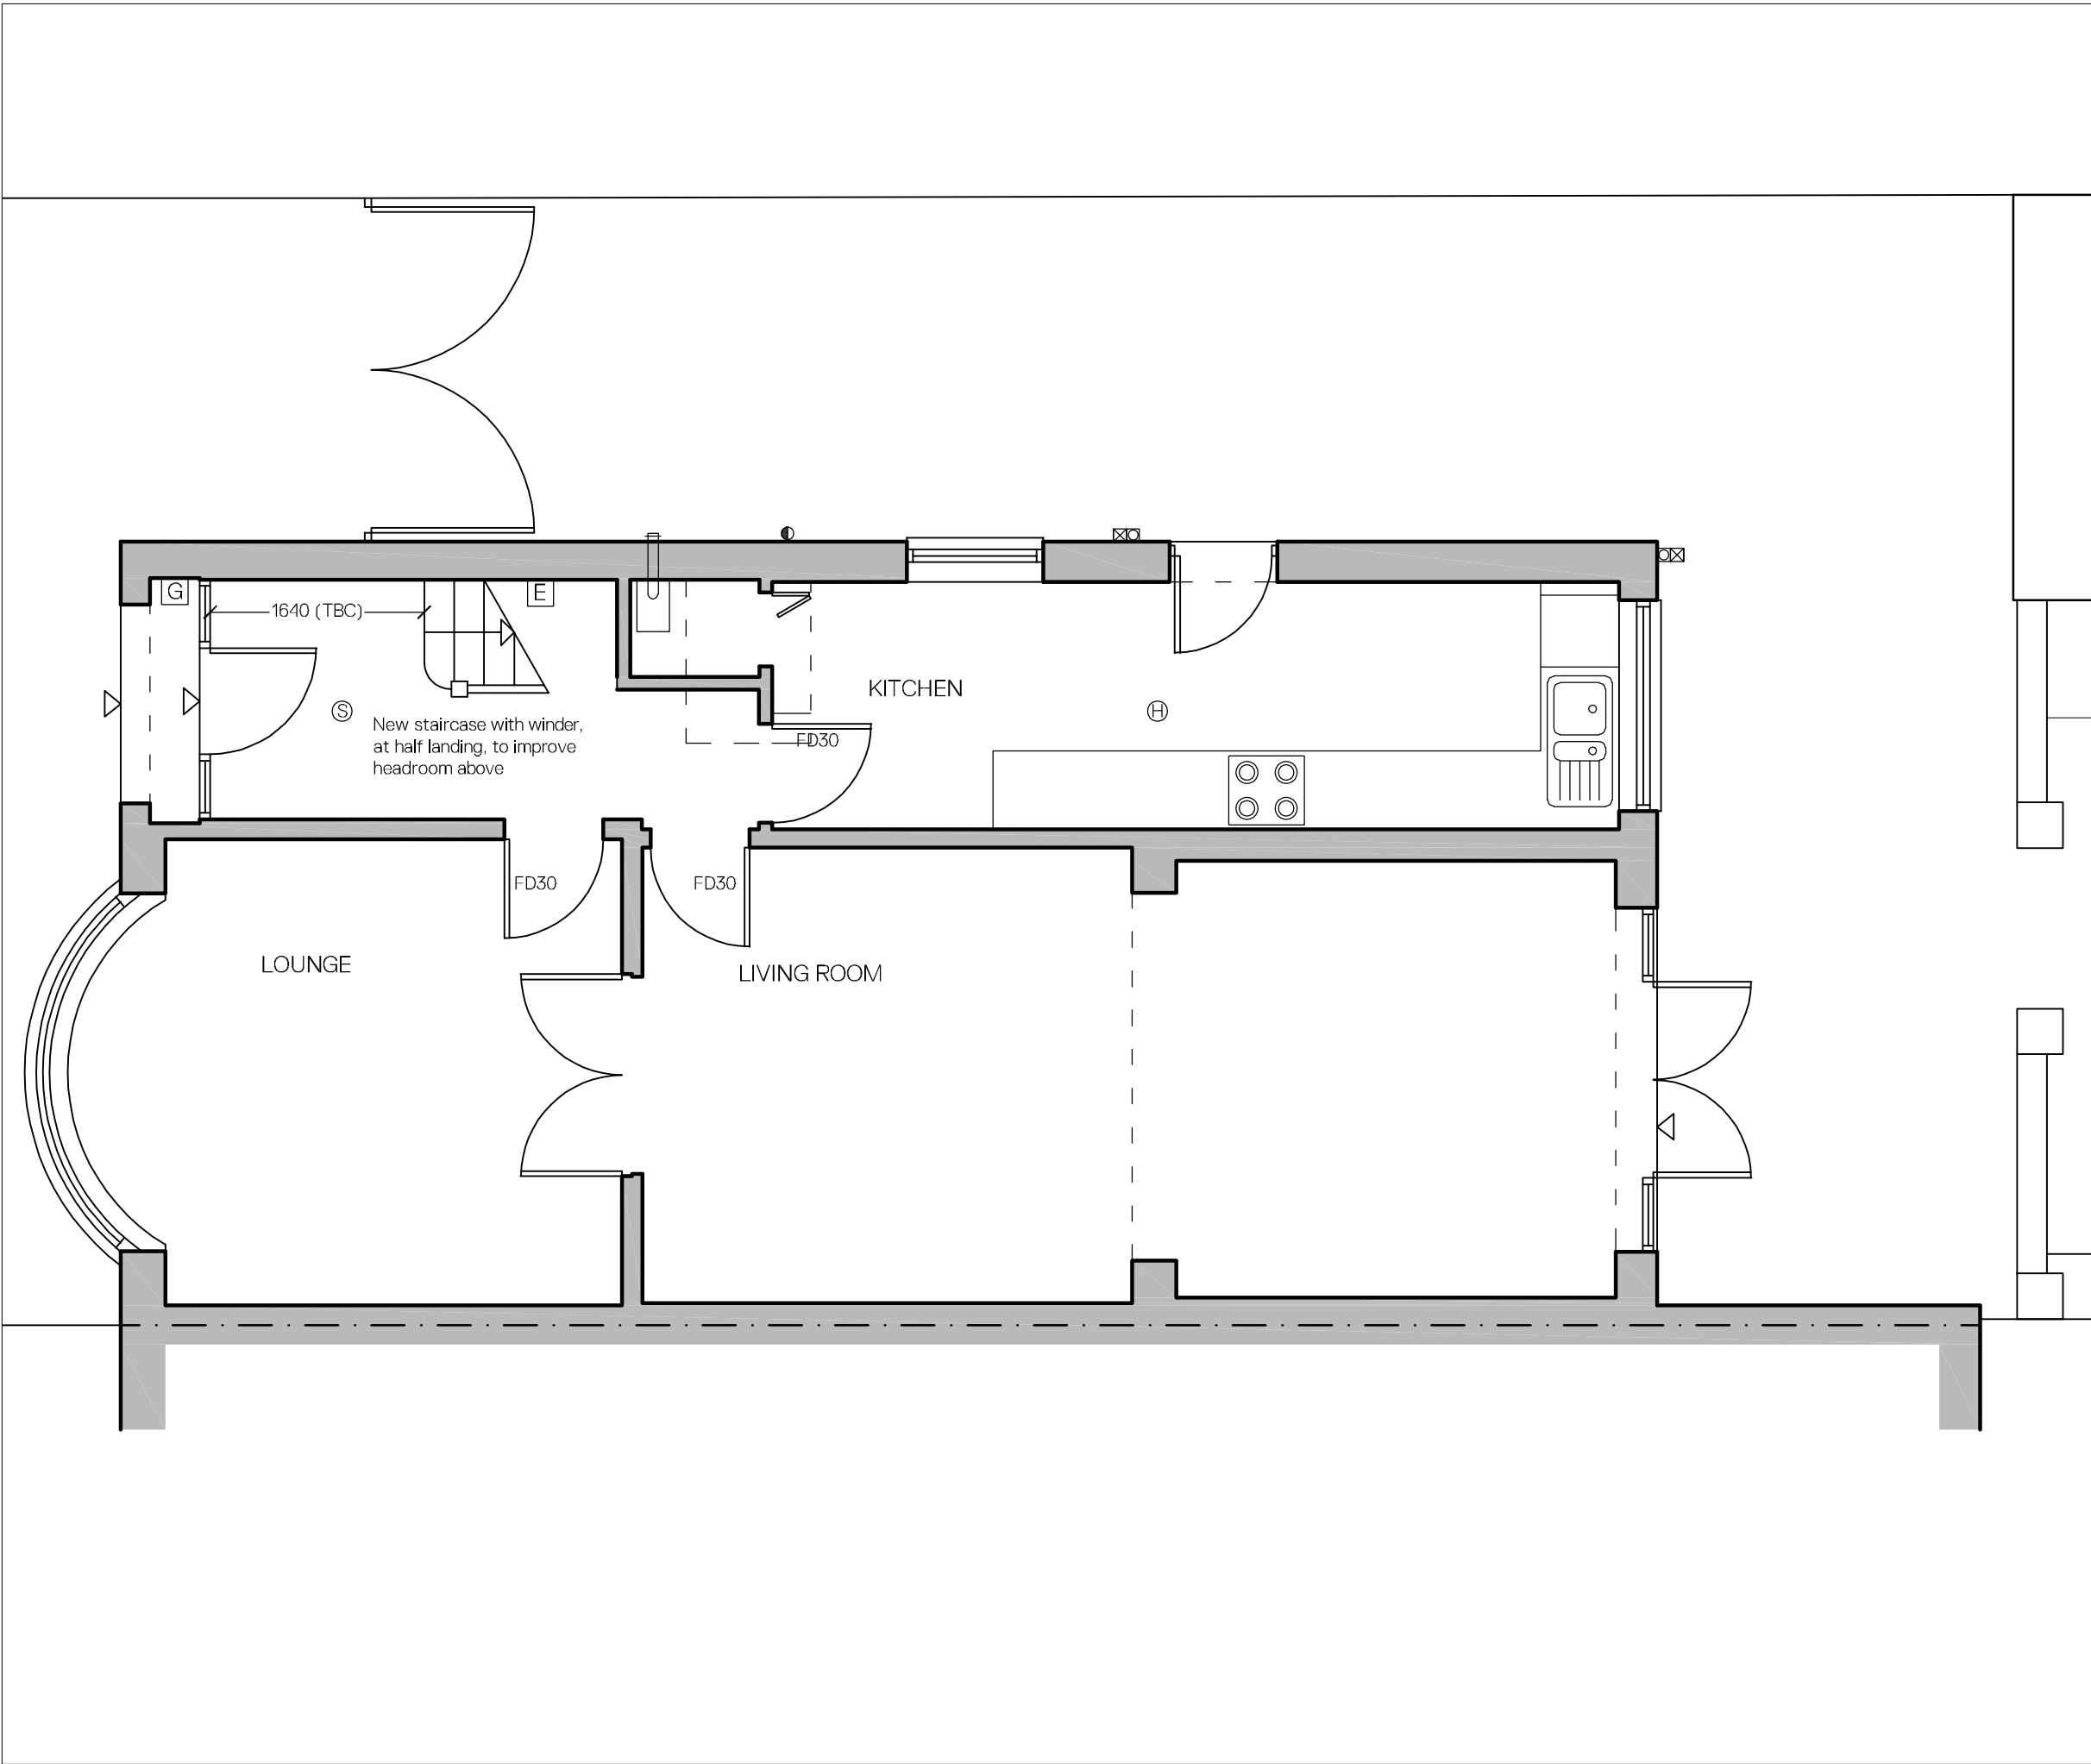

Ground Floor Plan as Proposed
Scale - 1:50

 

NOTES

Drawings are to be used for obtaining planning permission & building regulations approval only. All measurements to be checked on site. Approved drawings are to be read in conjunction with the written specification. Any discrepancies within the project documentation are to be reported to this Practice for resolution.

© AG Architectural Solutions Ltd.
Note that the 'Party Wall etc. Act 1996' should be considered prior to the commencement of work.

LEGEND	
	Light fitting
	Switched double socket
	Smoke Detector
	Light switch
	Heat Detector
	Radiator


AG Architectural Solutions

19 Hillbrook Road, Offerton, Stockport, SK1 4JW
0161 355 5880
enquiries@ag-solutions.co.uk

Mr Faisal Choudhary

99 Alexandra Road South
Whalley Range
Manchester
M16 8NX

PROJECT: Loft Conversion	SHEET 7
DRAWING: Ground Floor Plan as Proposed	
DRAWING NO.: 2024.14.P7	SCALE 1:50 @ A3
DATE: May 2024	

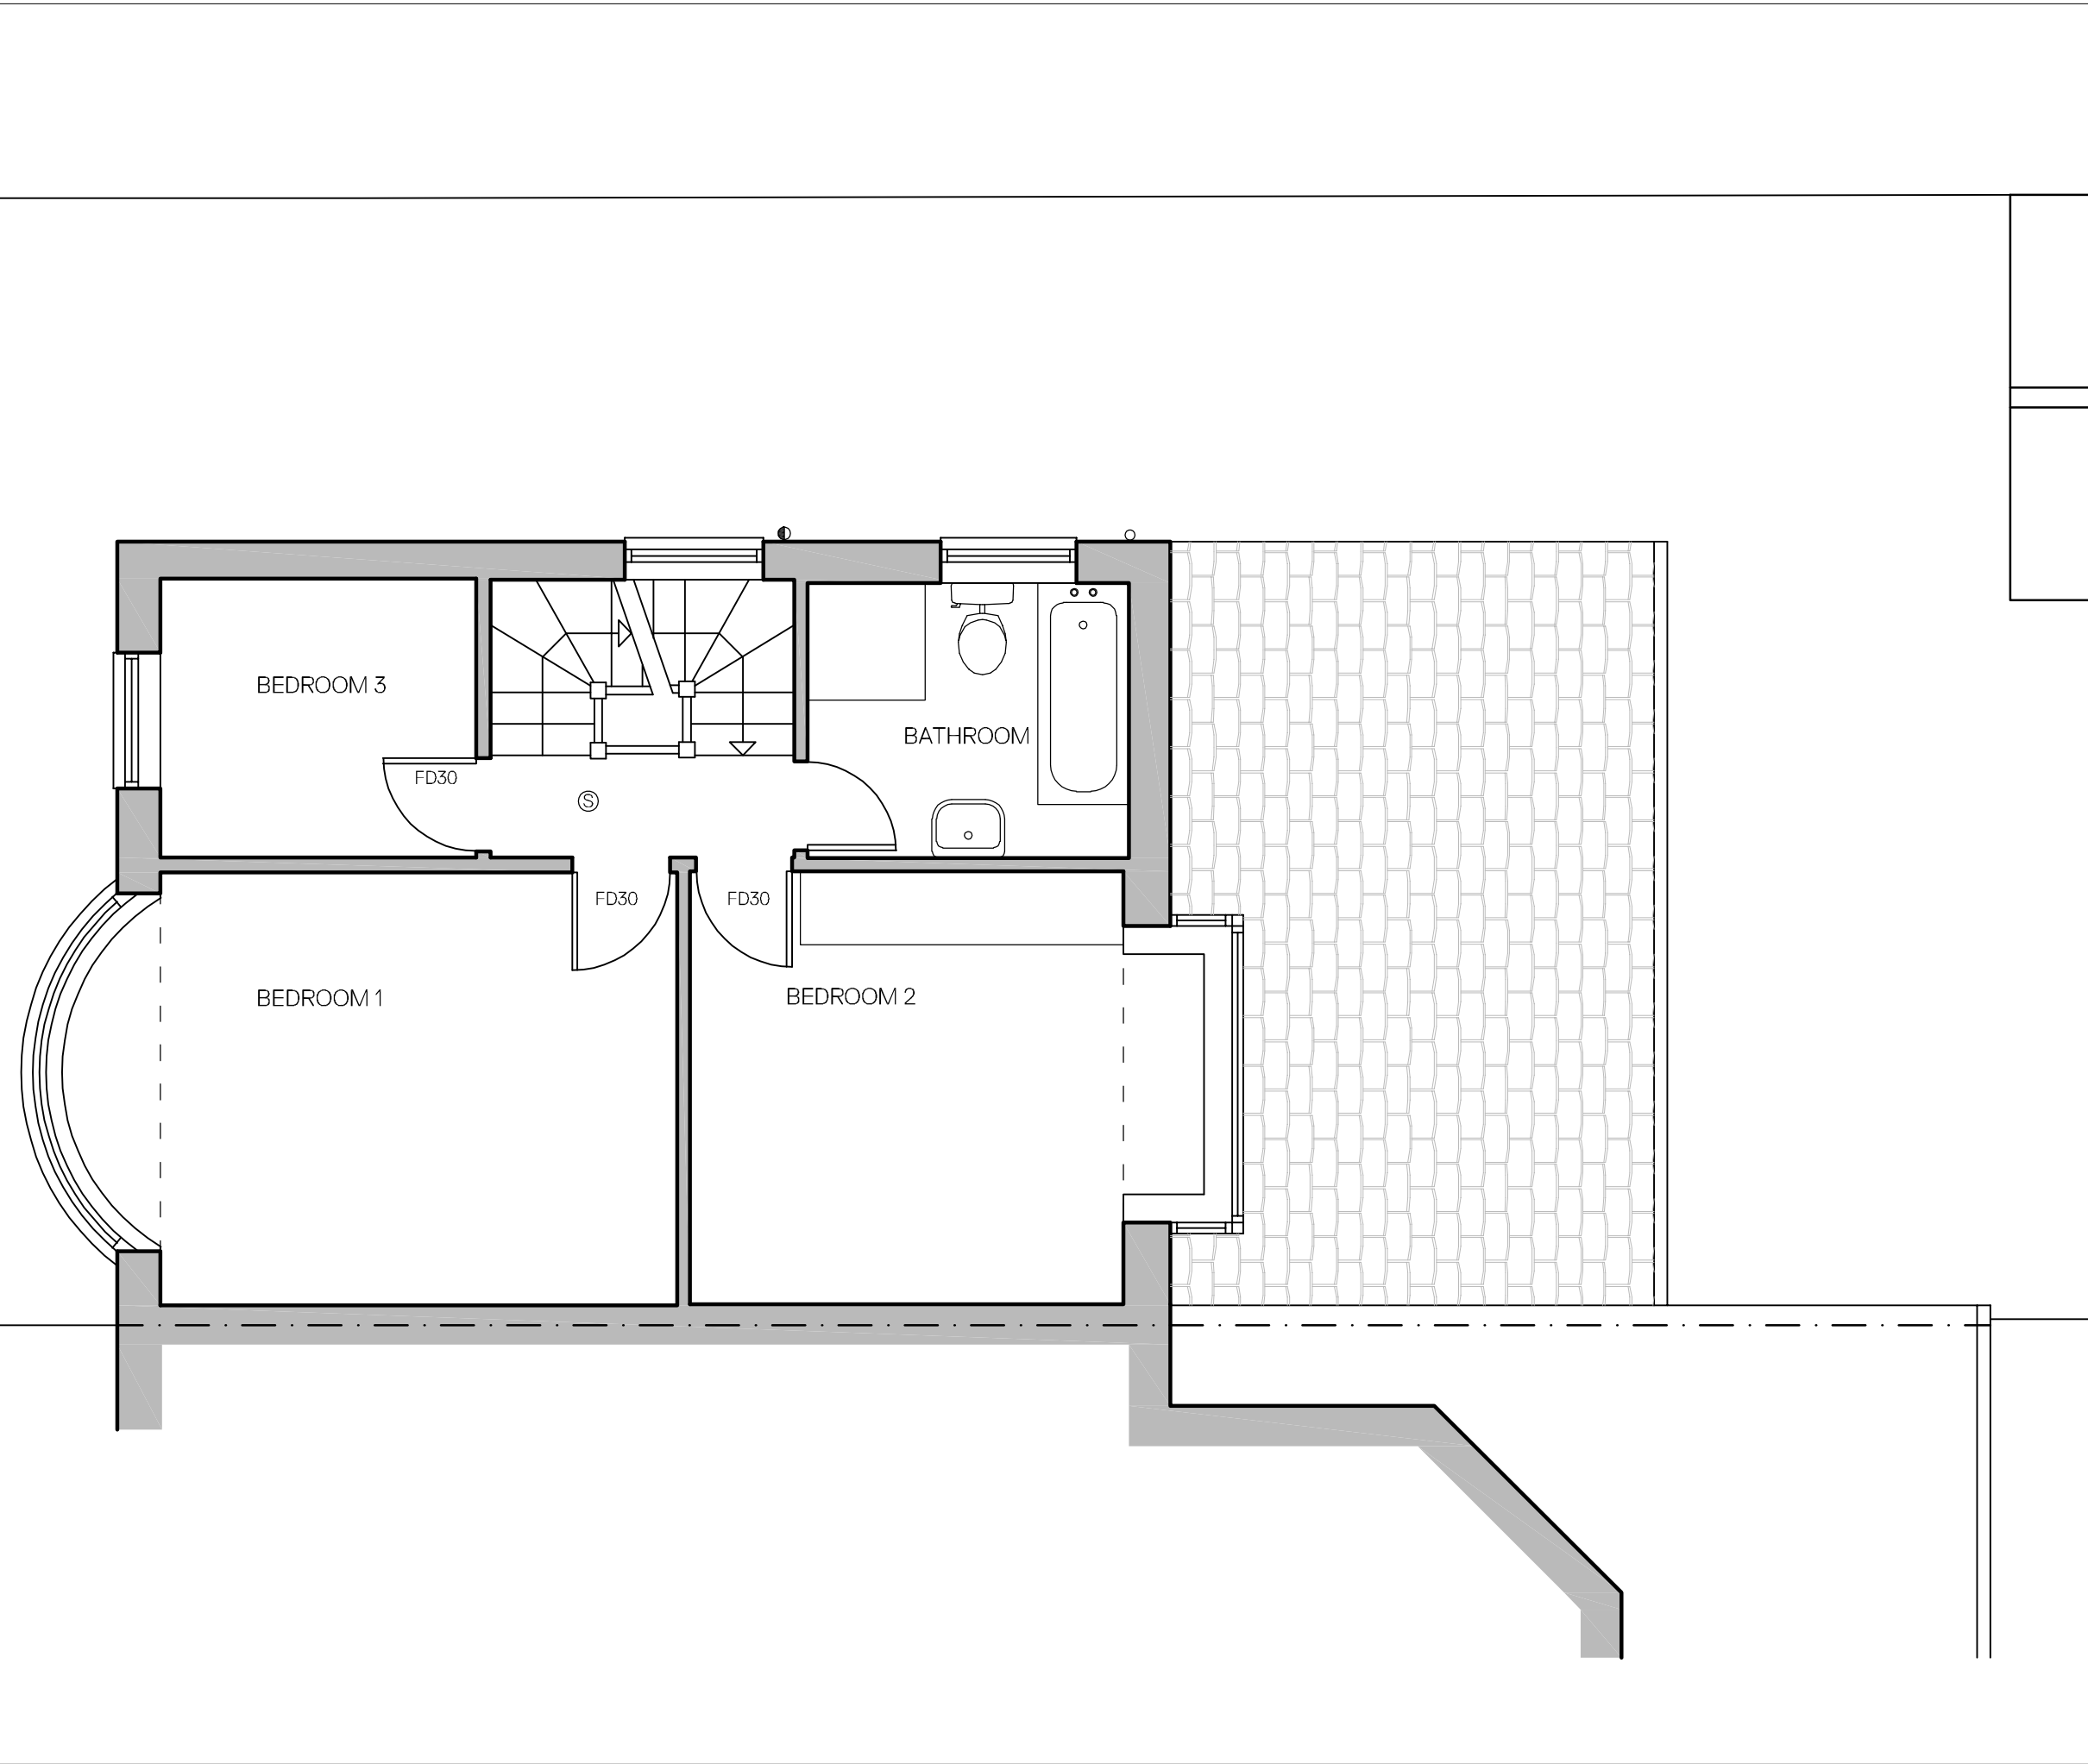

First Floor Plan as Proposed
Scale - 1:50



NOTES

Drawings are to be used for obtaining planning permission & building regulations approval only. All measurements to be checked on site. Approved drawings are to be read in conjunction with the written specification. Any discrepancies within the project documentation are to be reported to this Practice for resolution.
© AG Architectural Solutions Ltd.
Note that the 'Party Wall etc. Act 1996' should be considered prior to the commencement of work.

LEGEND

- | | | | |
|--|------------------------|--|---------------|
| | Light fitting | | Light switch |
| | Switched double socket | | |
| | Smoke Detector | | Heat Detector |
| | Radiator | | |

+ AG Architectural Solutions

19 Hillbrook Road, Offerton, Stockport, SK1 4JW
0161 355 5880
enquiries@ag-solutions.co.uk

Mr Faisal Choudhary

99 Alexandra Road South
Whalley Range
Manchester
M16 8NX



PROJECT: Loft Conversion

DRAWING: First Floor Plan as Proposed

DRAWING NO.: 2024.14.P8


DATE: May 2024

SHEET

8

SCALE

1:50 @ A3

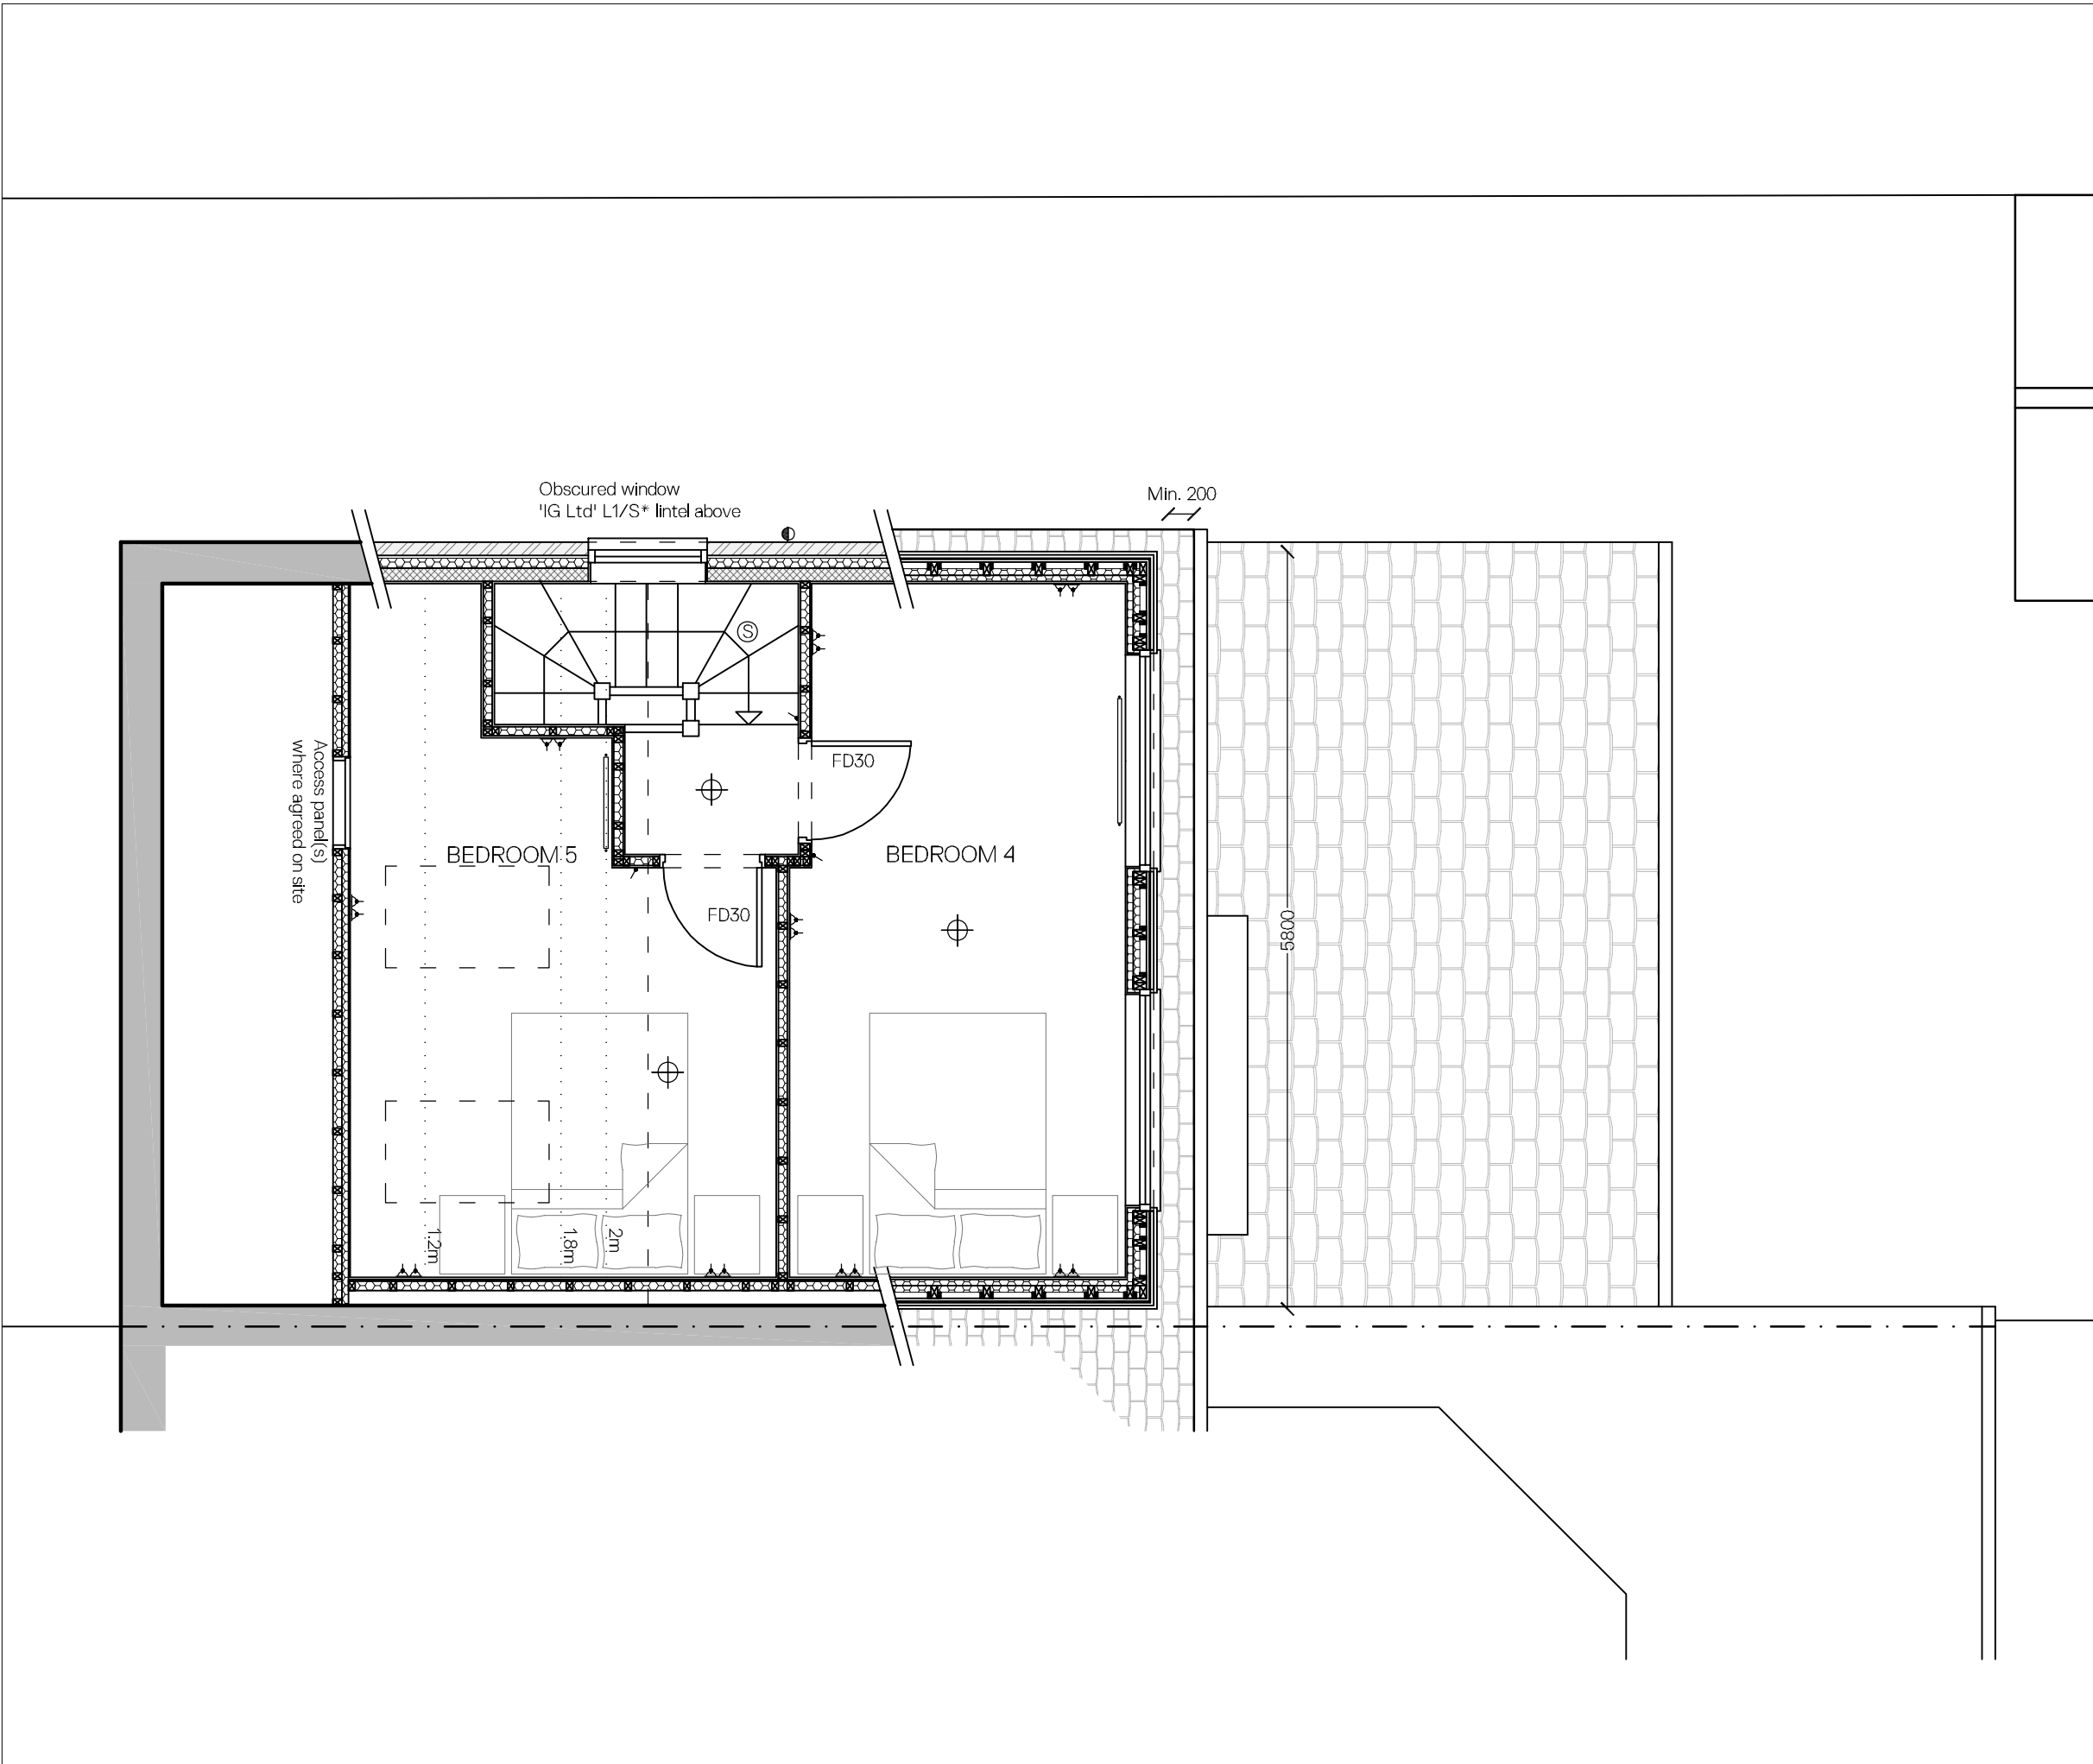

First Floor Plan as Proposed
Scale - 1:50



NOTES

Drawings are to be used for obtaining planning permission & building regulations approval only. All measurements to be checked on site. Approved drawings are to be read in conjunction with the written specification. Any discrepancies within the project documentation are to be reported to this Practice for resolution.
© AG Architectural Solutions Ltd.
Note that the 'Party Wall etc. Act 1996' should be considered prior to the commencement of work.

LEGEND

- | | | | |
|---|------------------------|---|---------------|
| ⊕ | Light fitting | ⚡ | Light switch |
| ⚡ | Switched double socket | ⊕ | Heat Detector |
| Ⓢ | Smoke Detector | | |
| — | Radiator | | |

REVISIONS

- | | | |
|---|-----------|--|
| A | July 2024 | Addition of side window and rooflight. |
| B | July 2024 | Additional rooflight added. |

+ AG Architectural Solutions

19 Hillbrook Road, Offerton, Stockport, SK1 4JW
0161 355 5880
enquiries@ag-solutions.co.uk

Mr Faisal Choudhary

99 Alexandra Road South
Whalley Range
Manchester
M16 8NX



PROJECT: Loft Conversion

DRAWING: Attic Floor Plan as Proposed

DRAWING NO.: 2024.14.P9B

DATE: May 2024

SHEET


9

SCALE

1:50 @ A3




Front Elevation as Proposed
Scale - 1:100

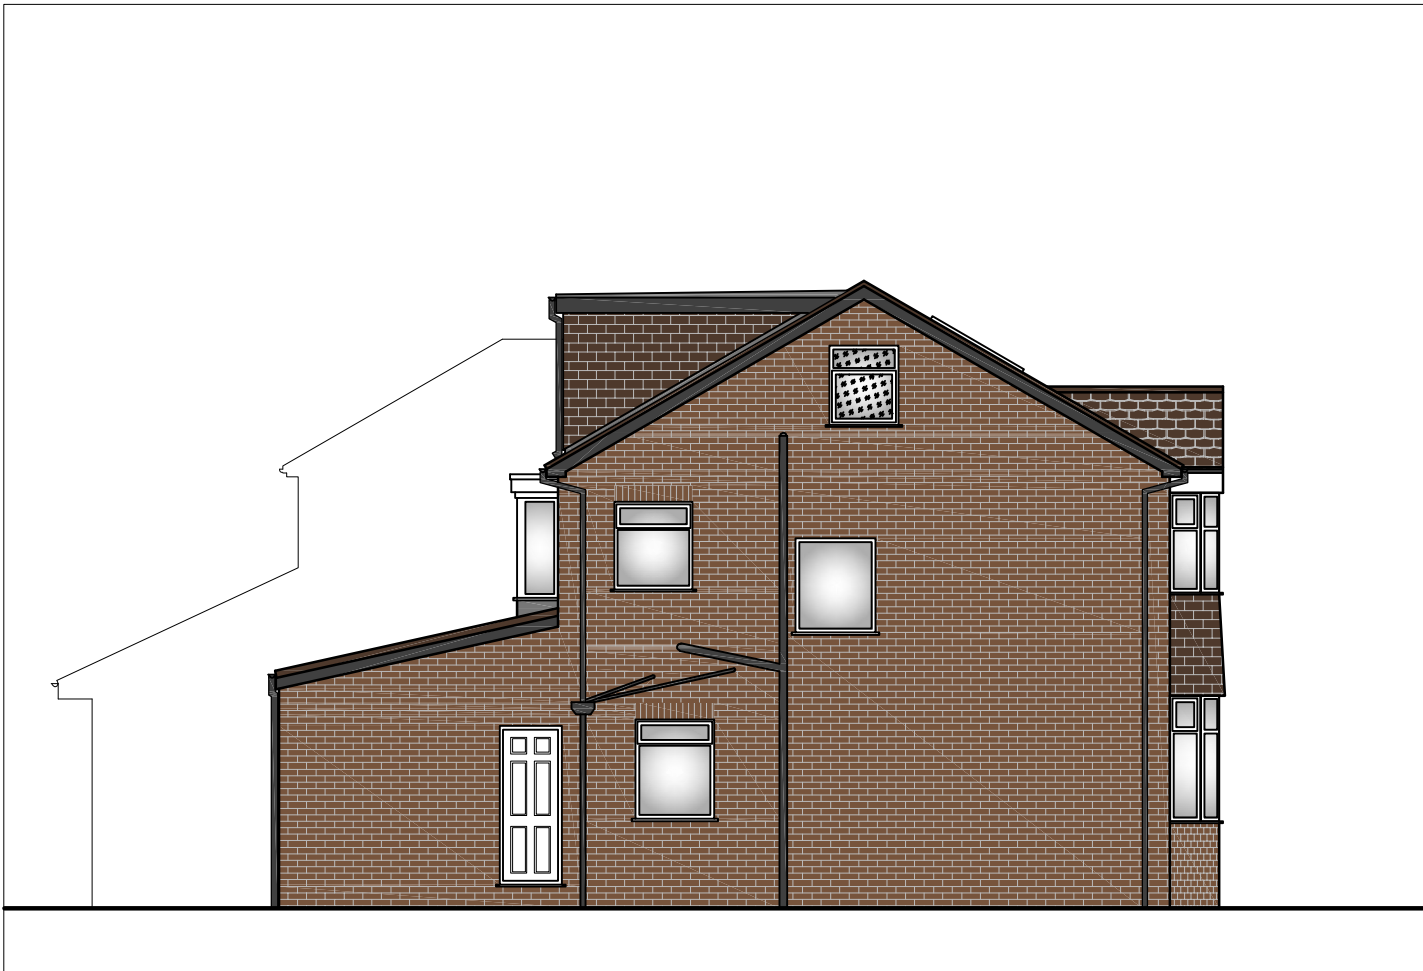

Side Elevation as Proposed
Scale - 1:100



Rear Elevation as Proposed
Scale - 1:100

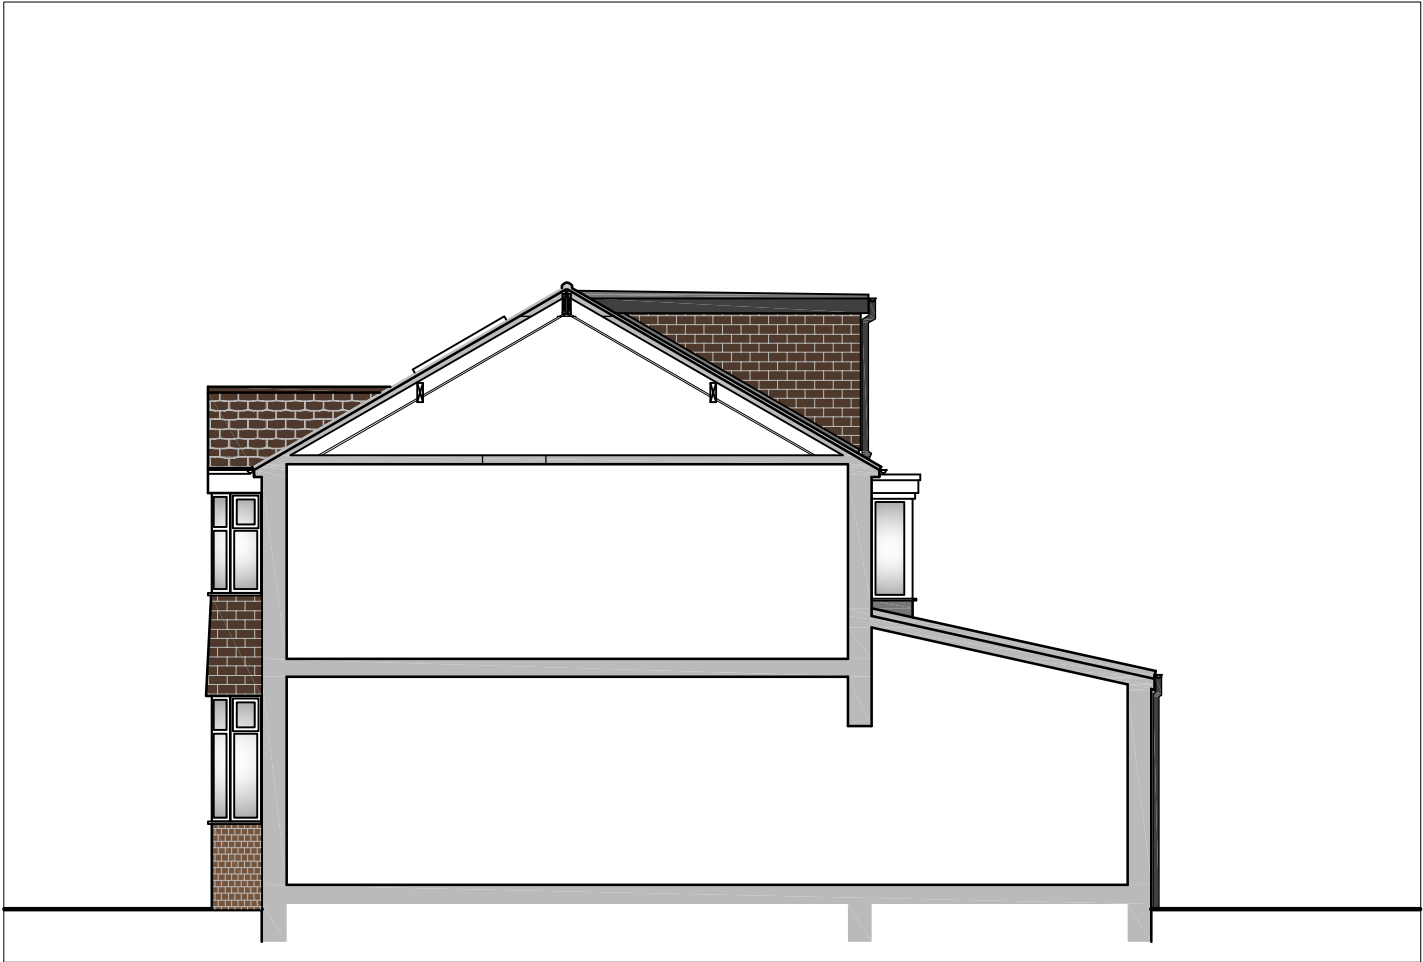

Side Elevation as Proposed
Scale - 1:100



NOTES

Drawings are to be used for obtaining planning permission & building regulations approval only. All measurements to be checked on site. Approved drawings are to be read in conjunction with the written specification. Any discrepancies within the project documentation are to be reported to this Practice for resolution.
© AG Architectural Solutions Ltd.
Note that the 'Party Wall etc. Act 1996' should be considered prior to the commencement of work.

REVISIONS

- | | |
|---|---|
| A | July 2024
Addition of side window and rooflight. |
| B | July 2024
Additional rooflight added. |

+ AG Architectural Solutions

19 Hillbrook Road, Offerton, Stockport, SK1 4JW
0161 355 5880
enquiries@ag-solutions.co.uk

Mr Faisal Choudhary

99 Alexandra Road South
Whalley Range
Manchester
M16 8NX



PROJECT: Loft Conversion

DRAWING: Elevations as Proposed

DRAWING NO.: 2024.14.P10A

DATE: May 2024

SHEET

10

SCALE

1:100 @ A3