




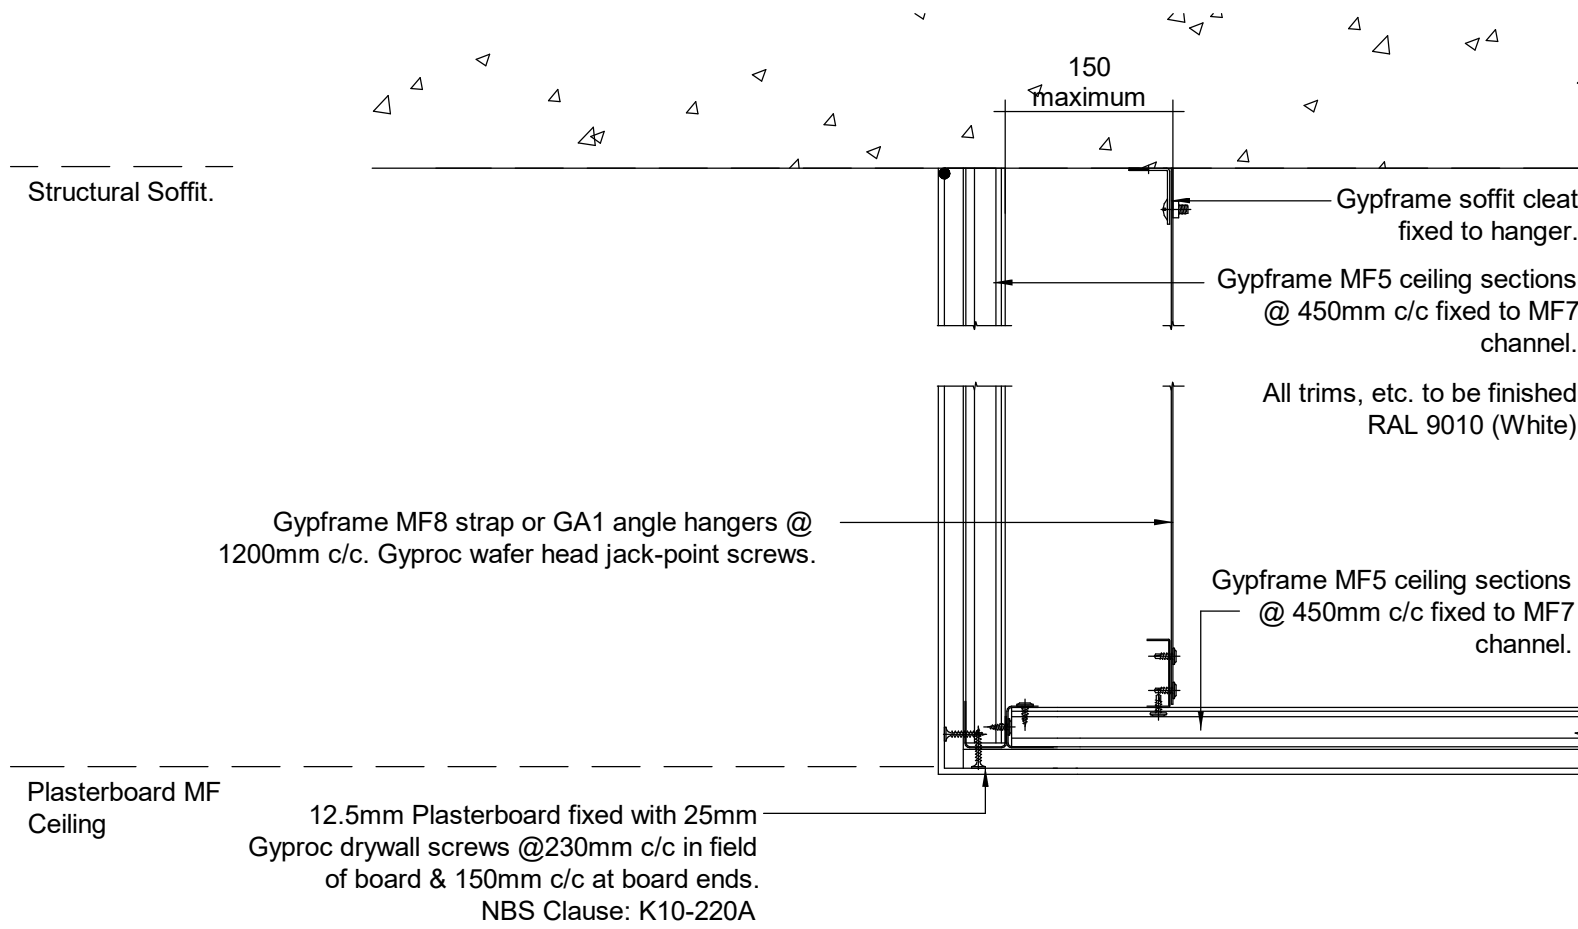


Detail 7 - Typical Bulkhead Detail @ 1:5

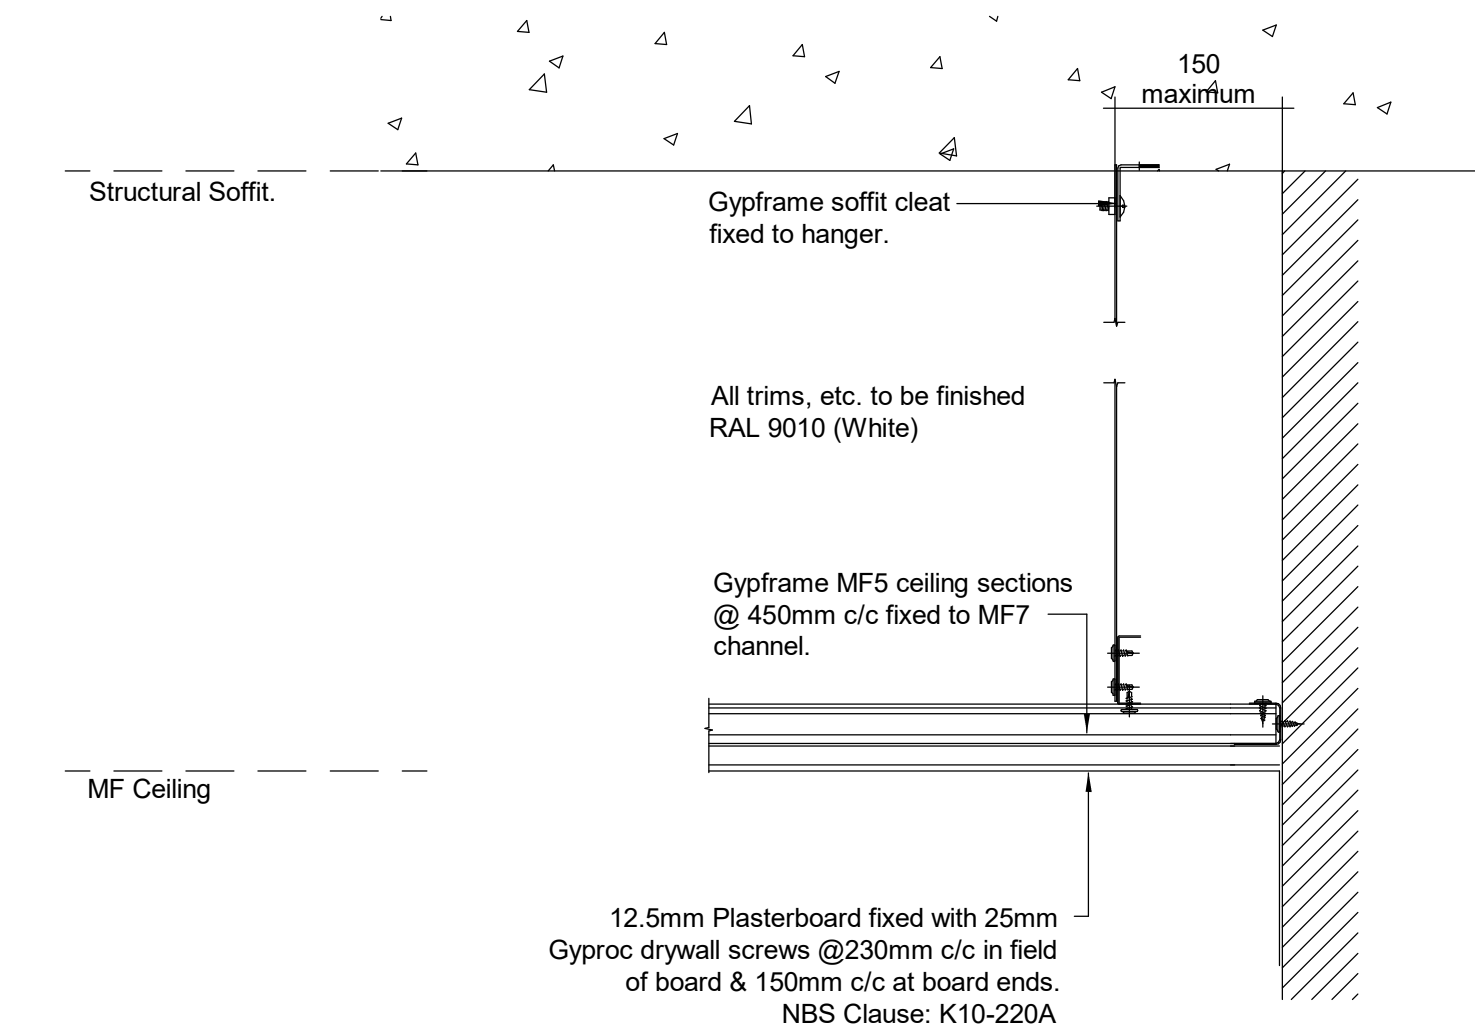


Detail 4 - Typical MF to Existing Wall @ 1:5

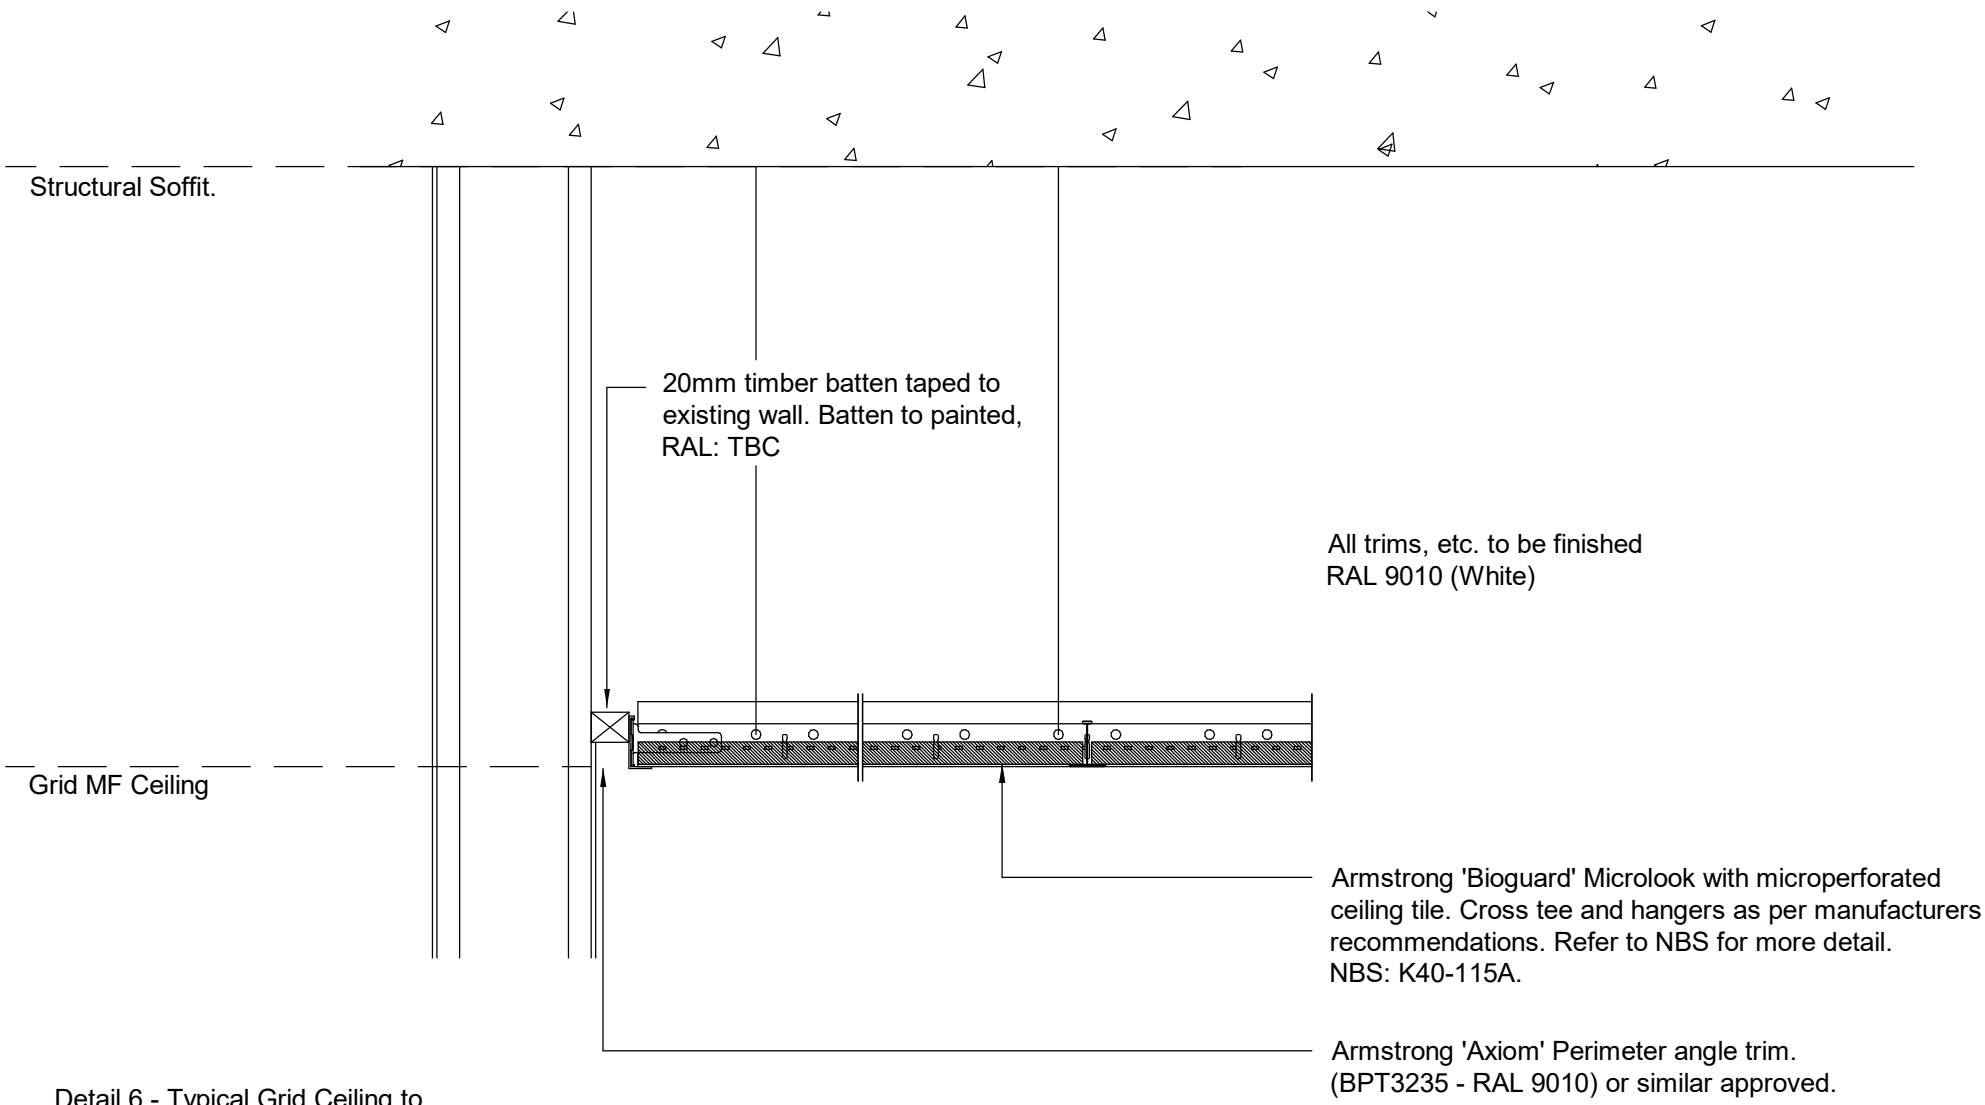

Detail 6 - Typical Grid Ceiling to Partition @ 1:5

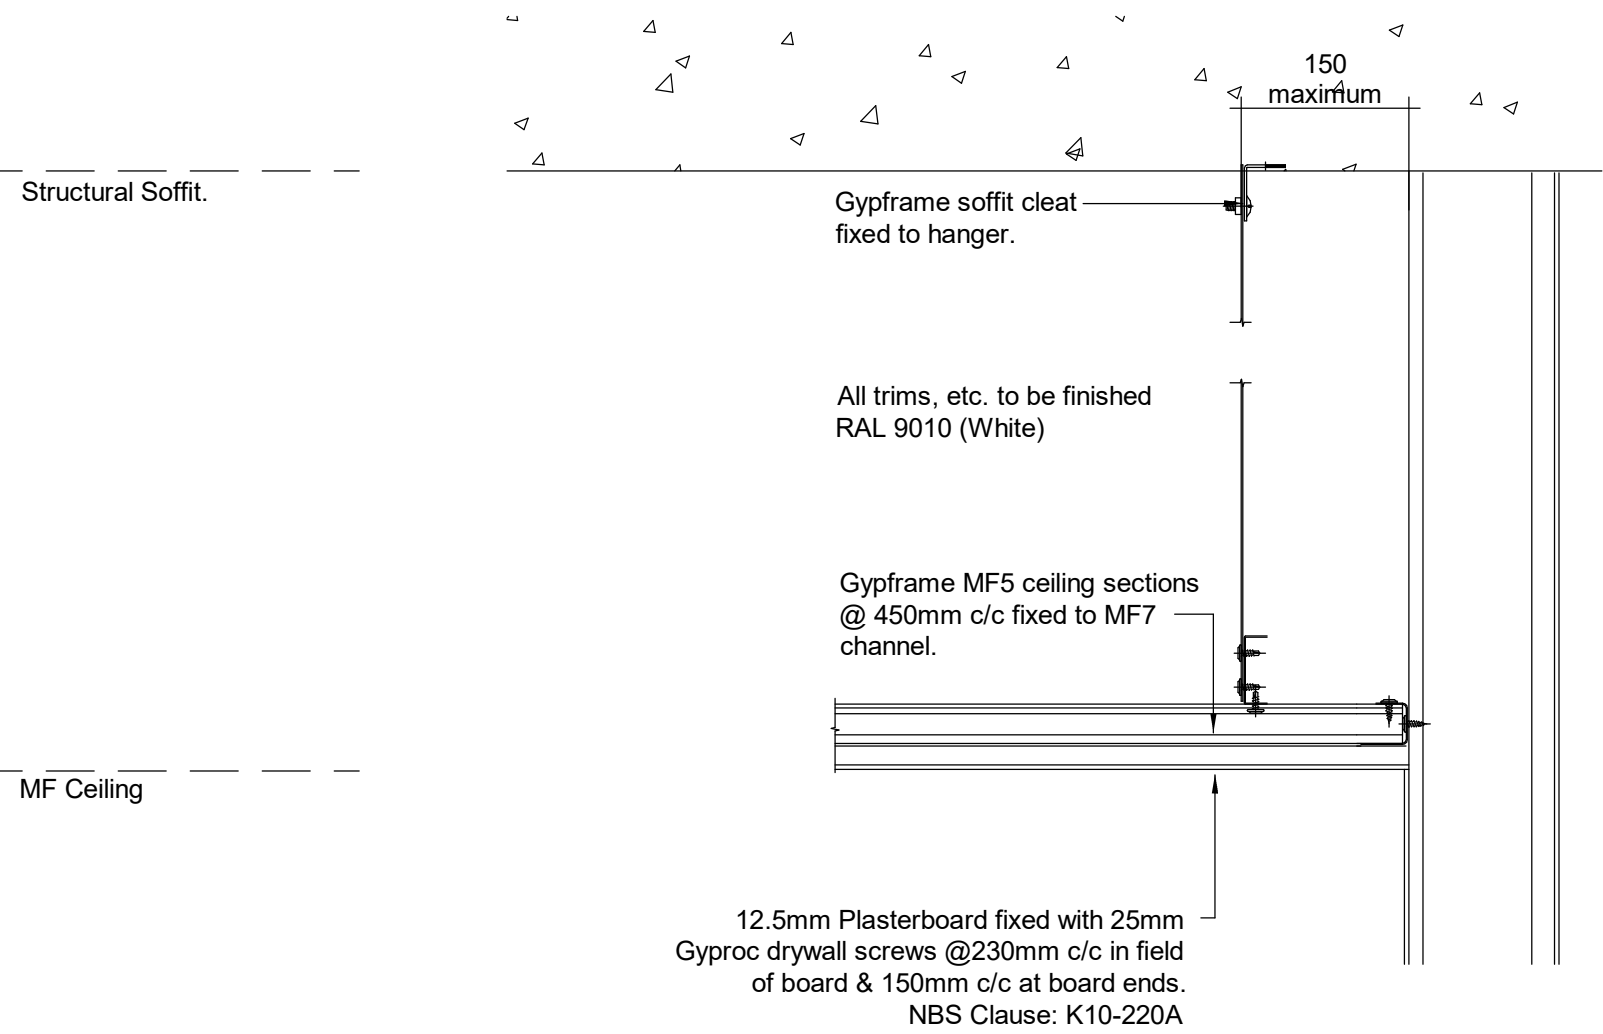

Detail 5 - Typical MF to Partition @ 1:5

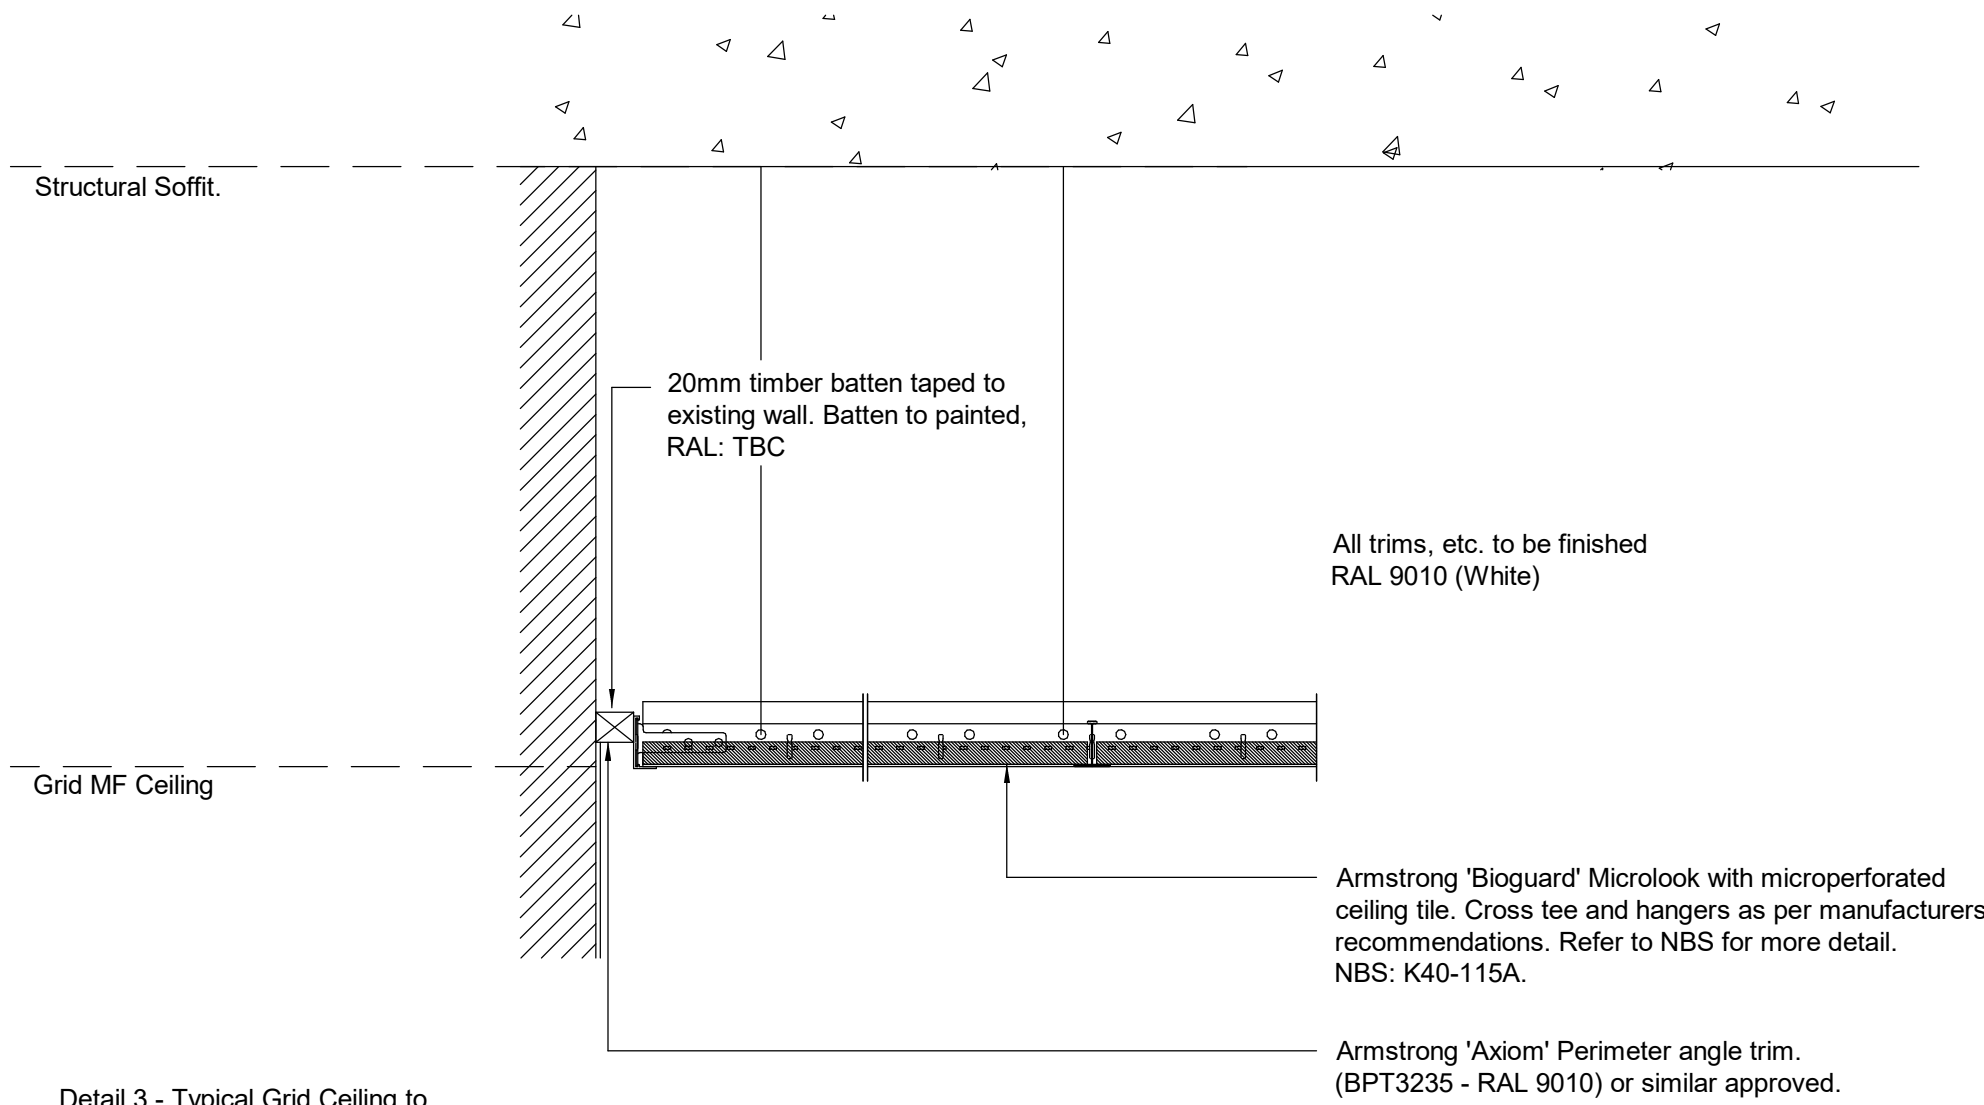

Detail 3 - Typical Grid Ceiling to Existing Wall Detail @ 1:5

GENERAL NOTES: DAY Architectural Ltd accepts no responsibility for any costs, losses or claims whatsoever arising from these drawings, specifications and related documents unless there is full compliance with the Client or any unauthorised user of the following: 1 All boundaries, dimensions and levels are to be checked on site before construction and any discrepancies reported to the Architect / Designer. 2 Partial Service: Any discrepancies with site or other information is to be advised to the Architect / Designer and direction and / or approval is to be sought before the implementation of the detail. 3 Block and site plans are reproduced under license from the Ordnance Survey. 4 Do not scale this drawing. 5 For the purpose of coordination, all relevant parties must check this information prior to implementation and report any discrepancies to the Architect / Designer.	
--	--

REV	B	Revised Stage 4 Package Post VE	08.12.23	GAB
	A	Stage 3 Issued for Comment & Costing	26.07.23	GAB
REV		DESCRIPTION	DATE	REV BY

CLIENT Manchester University NHS FT	
PROJECT Cobbett House Office Refurbishment	

DRAWING Typical Ceiling Details	
SCALE 1 : 5 @ A1	
FIRST ISSUED 07/24/23	
PROJECT 23091	CLIENT REF WUTH
DRAWN BY GAB	CHECKED BY DAY
ORIGIN DAY	VOLUME ORC053
LEVEL 00	TYPE DR
ROLE A	NUMBER 350302
REVISION B	
SUITABILITY S2 - FOR INFORMATION	

DAY Architectural Ltd.
Studio 1, Lancaster Buildings
77 Deansgate, Manchester, M3 2BW
T: 0161 834 9703
W: www.day-architectural.com