


THESE NOTES ARE BASED ON THE USE OF EXPERIENCED AND COMPETENT CONTRACTORS CARRYING OUT THE WORK USING AN APPROVED SAFE METHOD OF WORKING

KEY TO HEALTH AND SAFETY SYMBOLS

- INDICATES A RESIDUAL RISK REQUIRING A COMPULSORY ACTION
- INDICATES A RESIDUAL RISK FOR INFORMATION
- INDICATES A RESIDUAL RISK REQUIRING A PROHIBITIVE ACTION
- INDICATES A RESIDUAL RISK AS A WARNING

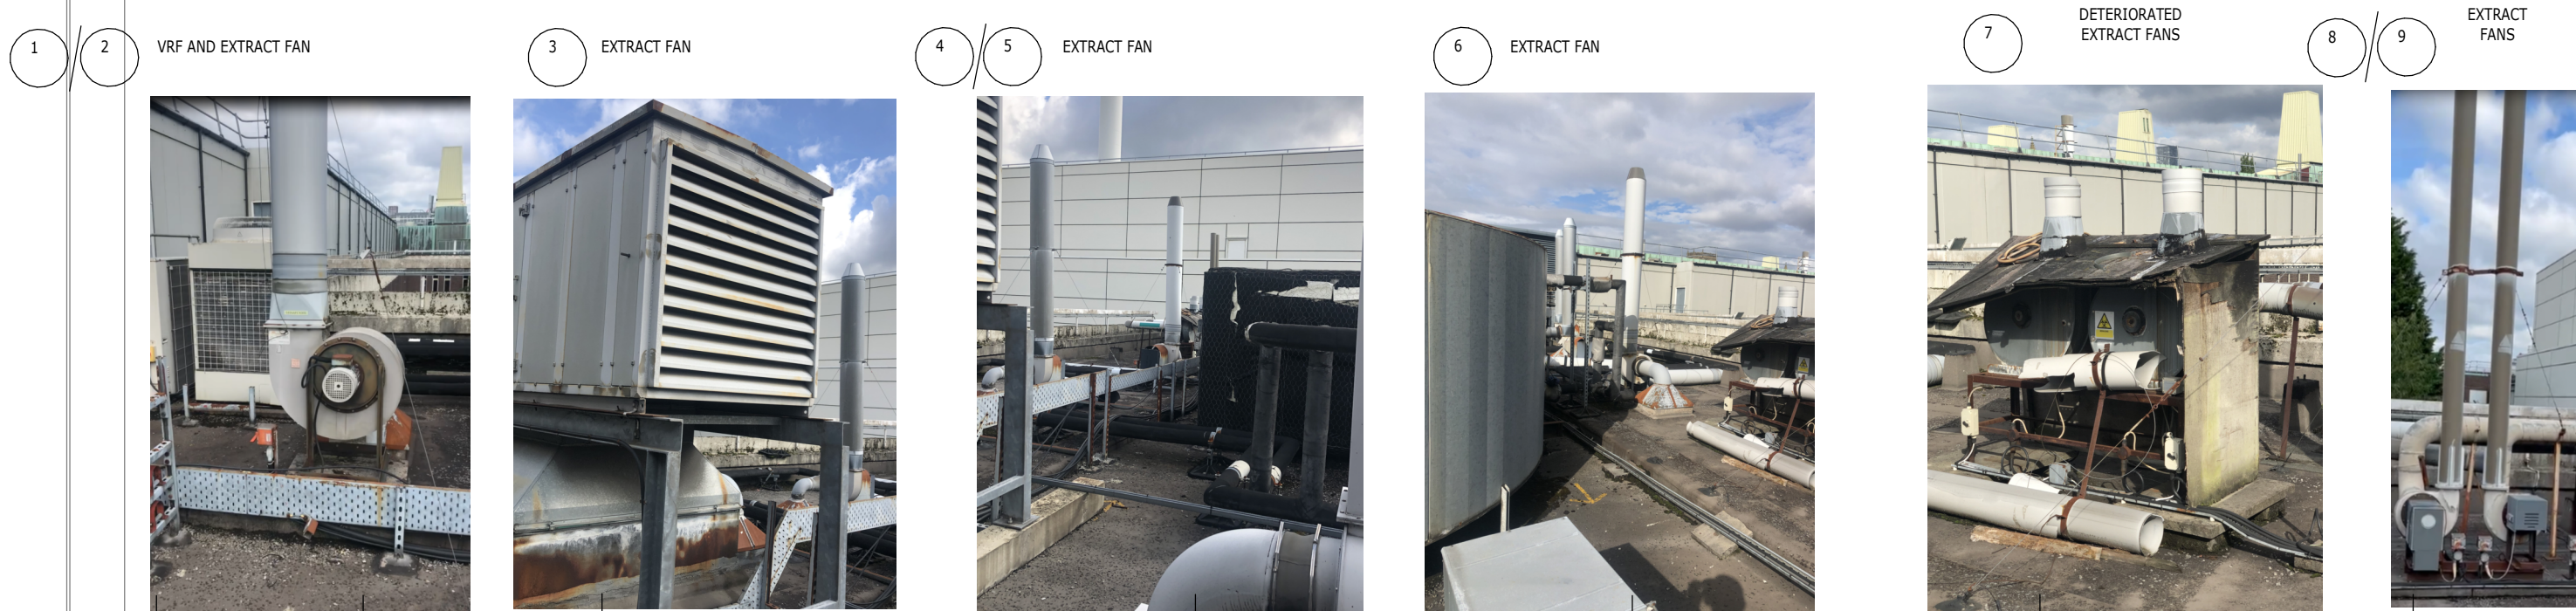

FOURTH FLOOR ROOF PLANT			
REF	TYPE OF EQUIPMENT	REMAIN/REMOVE	COMMENTS
1/2	VRF AND EXTRACT FAN	REMOVE	
3	EXTRACT FAN	REMAIN	
4/5	EXTRACT FAN	REMOVE	
6	EXTRACT FAN	REMOVE	
7	EXTRACT FAN	REMOVE	
8/9	EXTRACT FAN	REMOVE	
10	EXTRACT FAN	REMAIN	
11	EXTRACT FAN	REMOVE	
12	AIR HANDLING UNIT	REMOVE	
13	EXTRACT FAN	REMOVE	
14	EXTRACT FAN	REMOVE	

COPYRIGHT RAMBOLL UK LIMITED. ALL RIGHTS RESERVED. THIS DOCUMENT IS ISSUED FOR THE PARTY WHO COMMISSIONED IT AND FOR THE SPECIFIC PURPOSES CONNECTED WITH THE PROJECT ONLY. IT SHOULD NOT BE RELIED UPON BY ANY OTHER PARTY OR USED FOR ANY OTHER PURPOSE. RAMBOLL ACCEPTS NO RESPONSIBILITY OR LIABILITY WHICH MAY ARISE FROM RELIANCE OR USE OF THIS DOCUMENT OR THE DATA CONTAINED HEREIN BY ANY OTHER PARTY OR FOR ANY OTHER PURPOSE.

NOTES


- DO NOT SCALE FROM THIS DRAWING.
- ALL DIMENSIONS ARE IN MILLIMETRES U.N.O.
- ALL LEVELS ARE IN METRES ABOVE ORDNANCE DATUM U.N.O.
- THIS DRAWING IS TO BE READ IN CONJUNCTION WITH ALL RELEVANT ARCHITECTS AND ENGINEERS DRAWINGS AND SPECIFICATIONS.

BUILDING SERVICES NOTES

- THIS DRAWING SHOWS THE INTENDED LOCATIONS OF PLANT ITEMS AND SERVICE ROUTES IN SUCH DETAIL AS TO REPRESENT THE DESIGN. THE DRAWING DOES NOT INDICATE THE PRECISE POSITION OF SERVICES BUT INDICATES THEIR GENERAL ROUTES. THE CONTRACTOR IS RESPONSIBLE TO PRODUCE "COORDINATED WORKING DRAWINGS" OR "INSTALLATION DRAWINGS."
- THE CONTRACTOR IS TO PRODUCE ALL FINAL SETTING OUT OF THE BUILDING SERVICES. THIS SHALL BE UNDERTAKEN IN CONJUNCTION WITH THE ARCHITECT AND STRUCTURAL ENGINEER.
- SIGNIFICANT CDM/HEALTH AND SAFETY RESIDUAL RISKS ARE HIGHLIGHTED ON THESE DRAWINGS. HOWEVER, BEFORE COMMENCEMENT OF WORKS ASSOCIATED WITH THESE DRAWINGS, THE CONTRACTOR IS TO REVIEW THE DESIGN STAGE RESIDUAL RISKS AND PRODUCE THEIR OWN RISK DOCUMENTATION, FOR REVIEW BY THE ENGINEER.
- ANY DISCREPANCY FOUND BETWEEN INFORMATION SHOWN ON THIS DRAWING, ASSOCIATED DRAWINGS, SCHEDULES AND SPECIFICATION SHALL BE BROUGHT TO THE ATTENTION OF THE ENGINEERS IN WRITING.

PLANT STRIP OUT NOTES

- EXISTING PENETRATIONS THROUGH ROOF FROM REMOVED EQUIPMENT TO BE MADE GOOD AS STRUCTURAL DETAILS

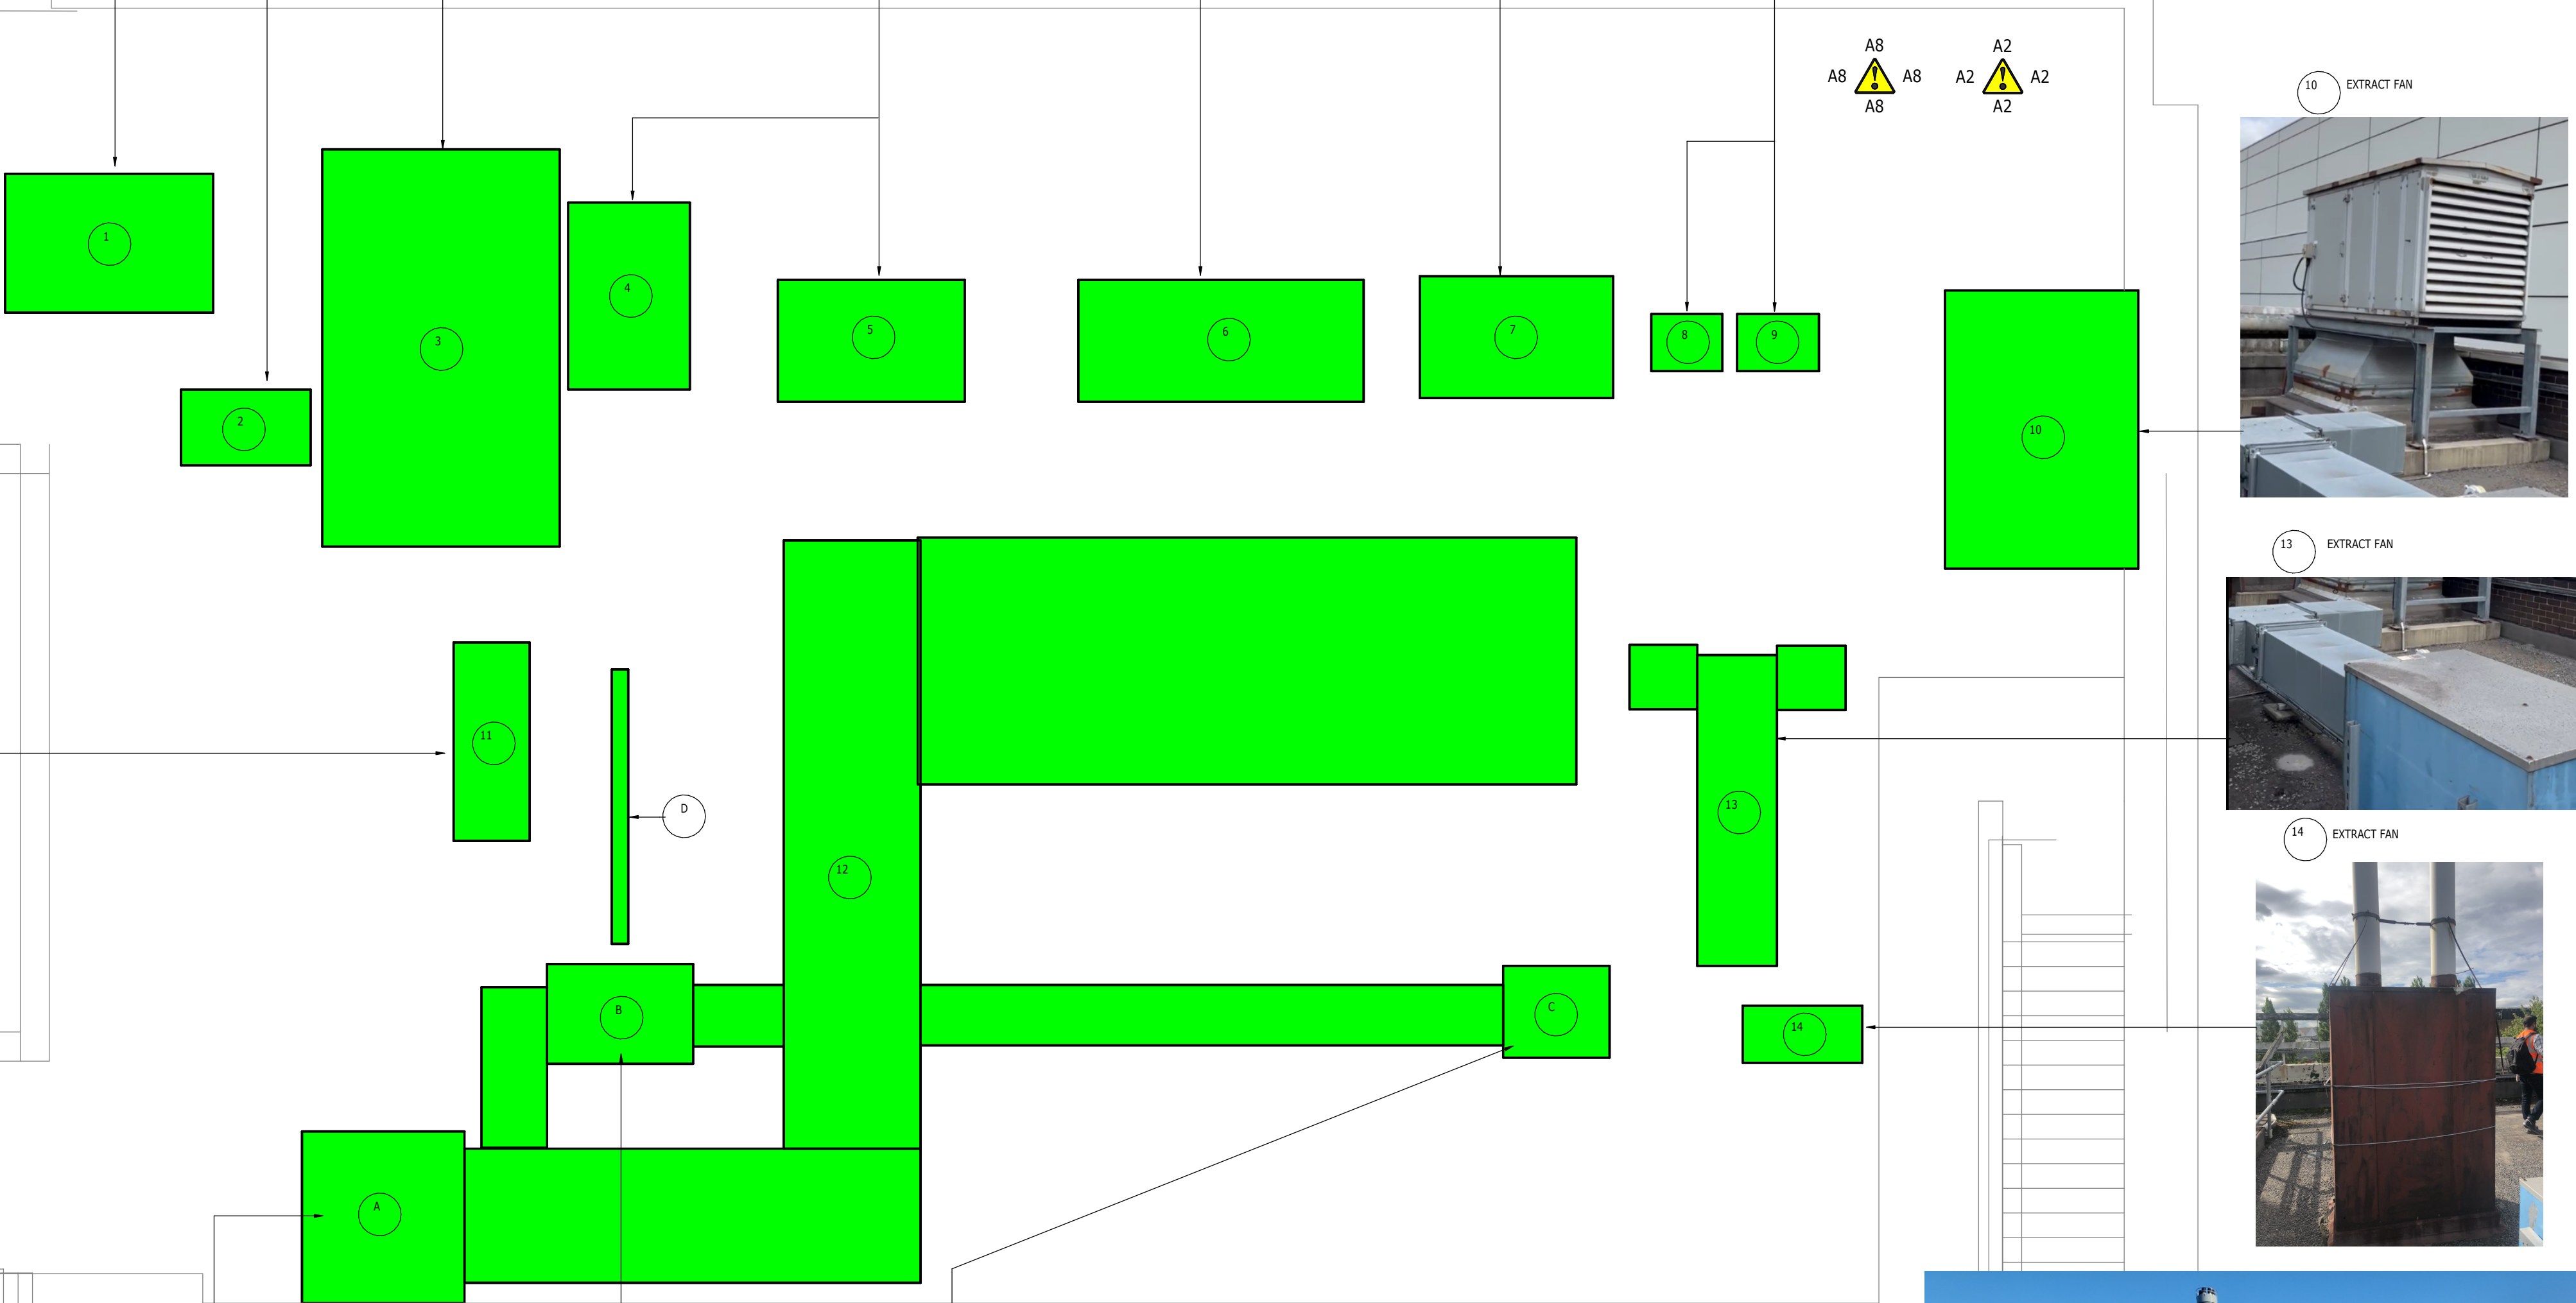

P01	PRELIMINARY ISSUE	08/12/2023	KR/ MC	CG
-----	-------------------	------------	--------	----

Rev	Description	Date	By / Chk	App
Revision Schedule				

PRELIMINARY ISSUE

STOPFORD LABS

RAMBOLL

tel 0161 827 1890 manchester@ramboll.co.uk
www.ramboll.co.uk

COMBINED MEP SERVICES
GENERAL ARRANGEMENT
PLANT SPACE STRIP OUT
LEVEL 04

Project No:	Scale (@ A1):	Date:	Drawn:
1620013964	1 : 50	DEC 23	ZTB
Drawing No:	Rev:		
3964-RAM-XX-04-DR-ME-000002	P01		