


Notes:

This drawing is the sole copyright of KPP Architects Ltd and reproduction in any form is forbidden unless permission is obtained in writing.


Do not scale from this drawing. Any discrepancies on site should be brought to the attention of KPP Architects Ltd.

Work and materials must comply with the current Building Regulations and Codes of Practice and be read in conjunction with building specifications and other sub-contractors information. All materials are to be installed in strict accordance with the recommendations of the manufacturers.

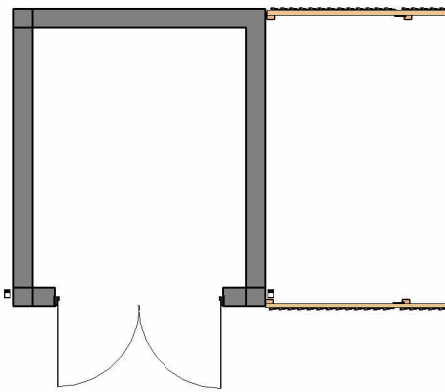

GROUND FLOOR PLAN


1 : 100

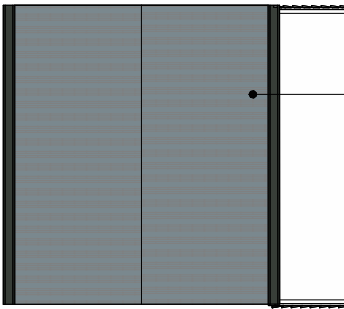

ROOF PLAN


1 : 100

DARK GREY SINGLE PLY ROOF SYSTEM

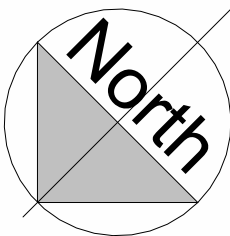


ADDITIONAL NOTES:

- REFER TO KPP DRAWING 2001 FOR LOCATION OF THE SUBSTATION
- SUBSTATION TO ENWL DETAILS

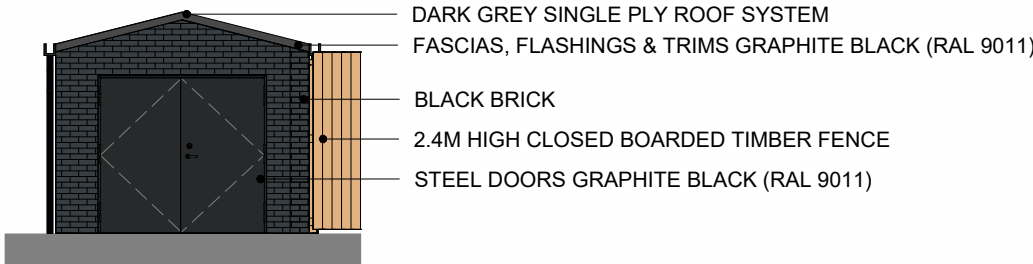


FRONT ELEVATION

1 : 100

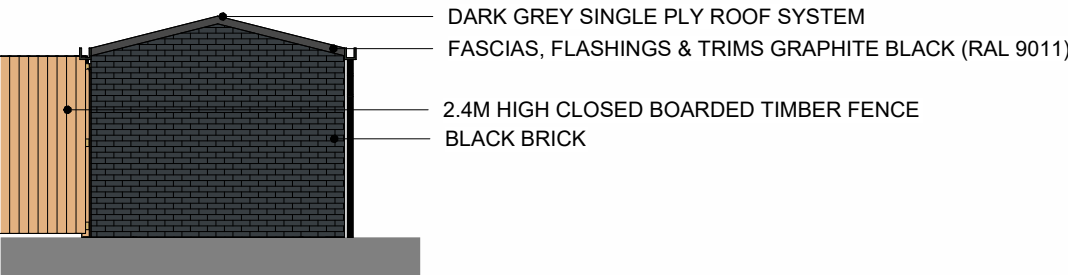


REAR ELEVATION

1 : 100

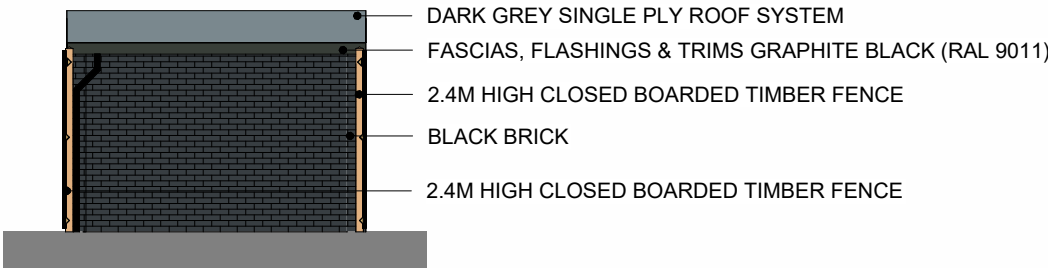


SIDE ELEVATION 1

1 : 100

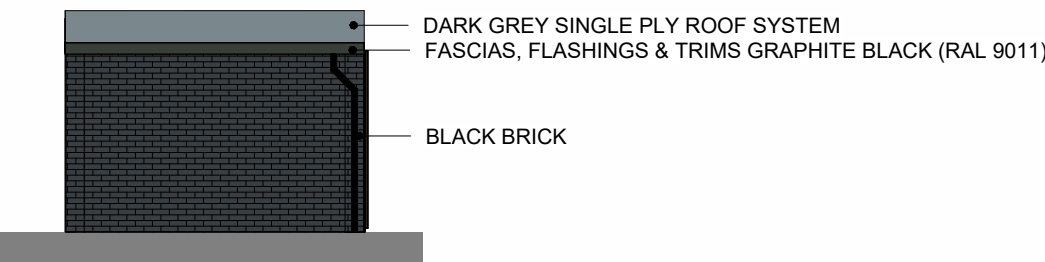

SIDE ELEVATION 2

1 : 100

 

VISUAL SCALE 1:100 @ A3

Rev	Description	By	Chkd	Date
Client				

EVANS DAKOTA HOTELS LTD.

Project Title

DAKOTA HOTEL
LAND OFF ENTERPRISE WAY
WYTHENSHAW

Drawing Title

PROPOSED SUBSTATION PLANS
& ELEVATIONS

KPP
ARCHITECTS

Lodge House
12 Town Street
Horsforth, Leeds LS18 4RJ

T : +44 (0) 113 2390460
E : architects@kpp-leeds.co.uk
W : www.kpp-leeds.co.uk

Scale	Size	Date	Drawn	Checked
1 : 100	A3	3 JUL 24	JS	JH

Status	Revision
PLANNING	
KPP Job No.	
2019-08	
Drawing Number	
2011	