

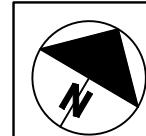


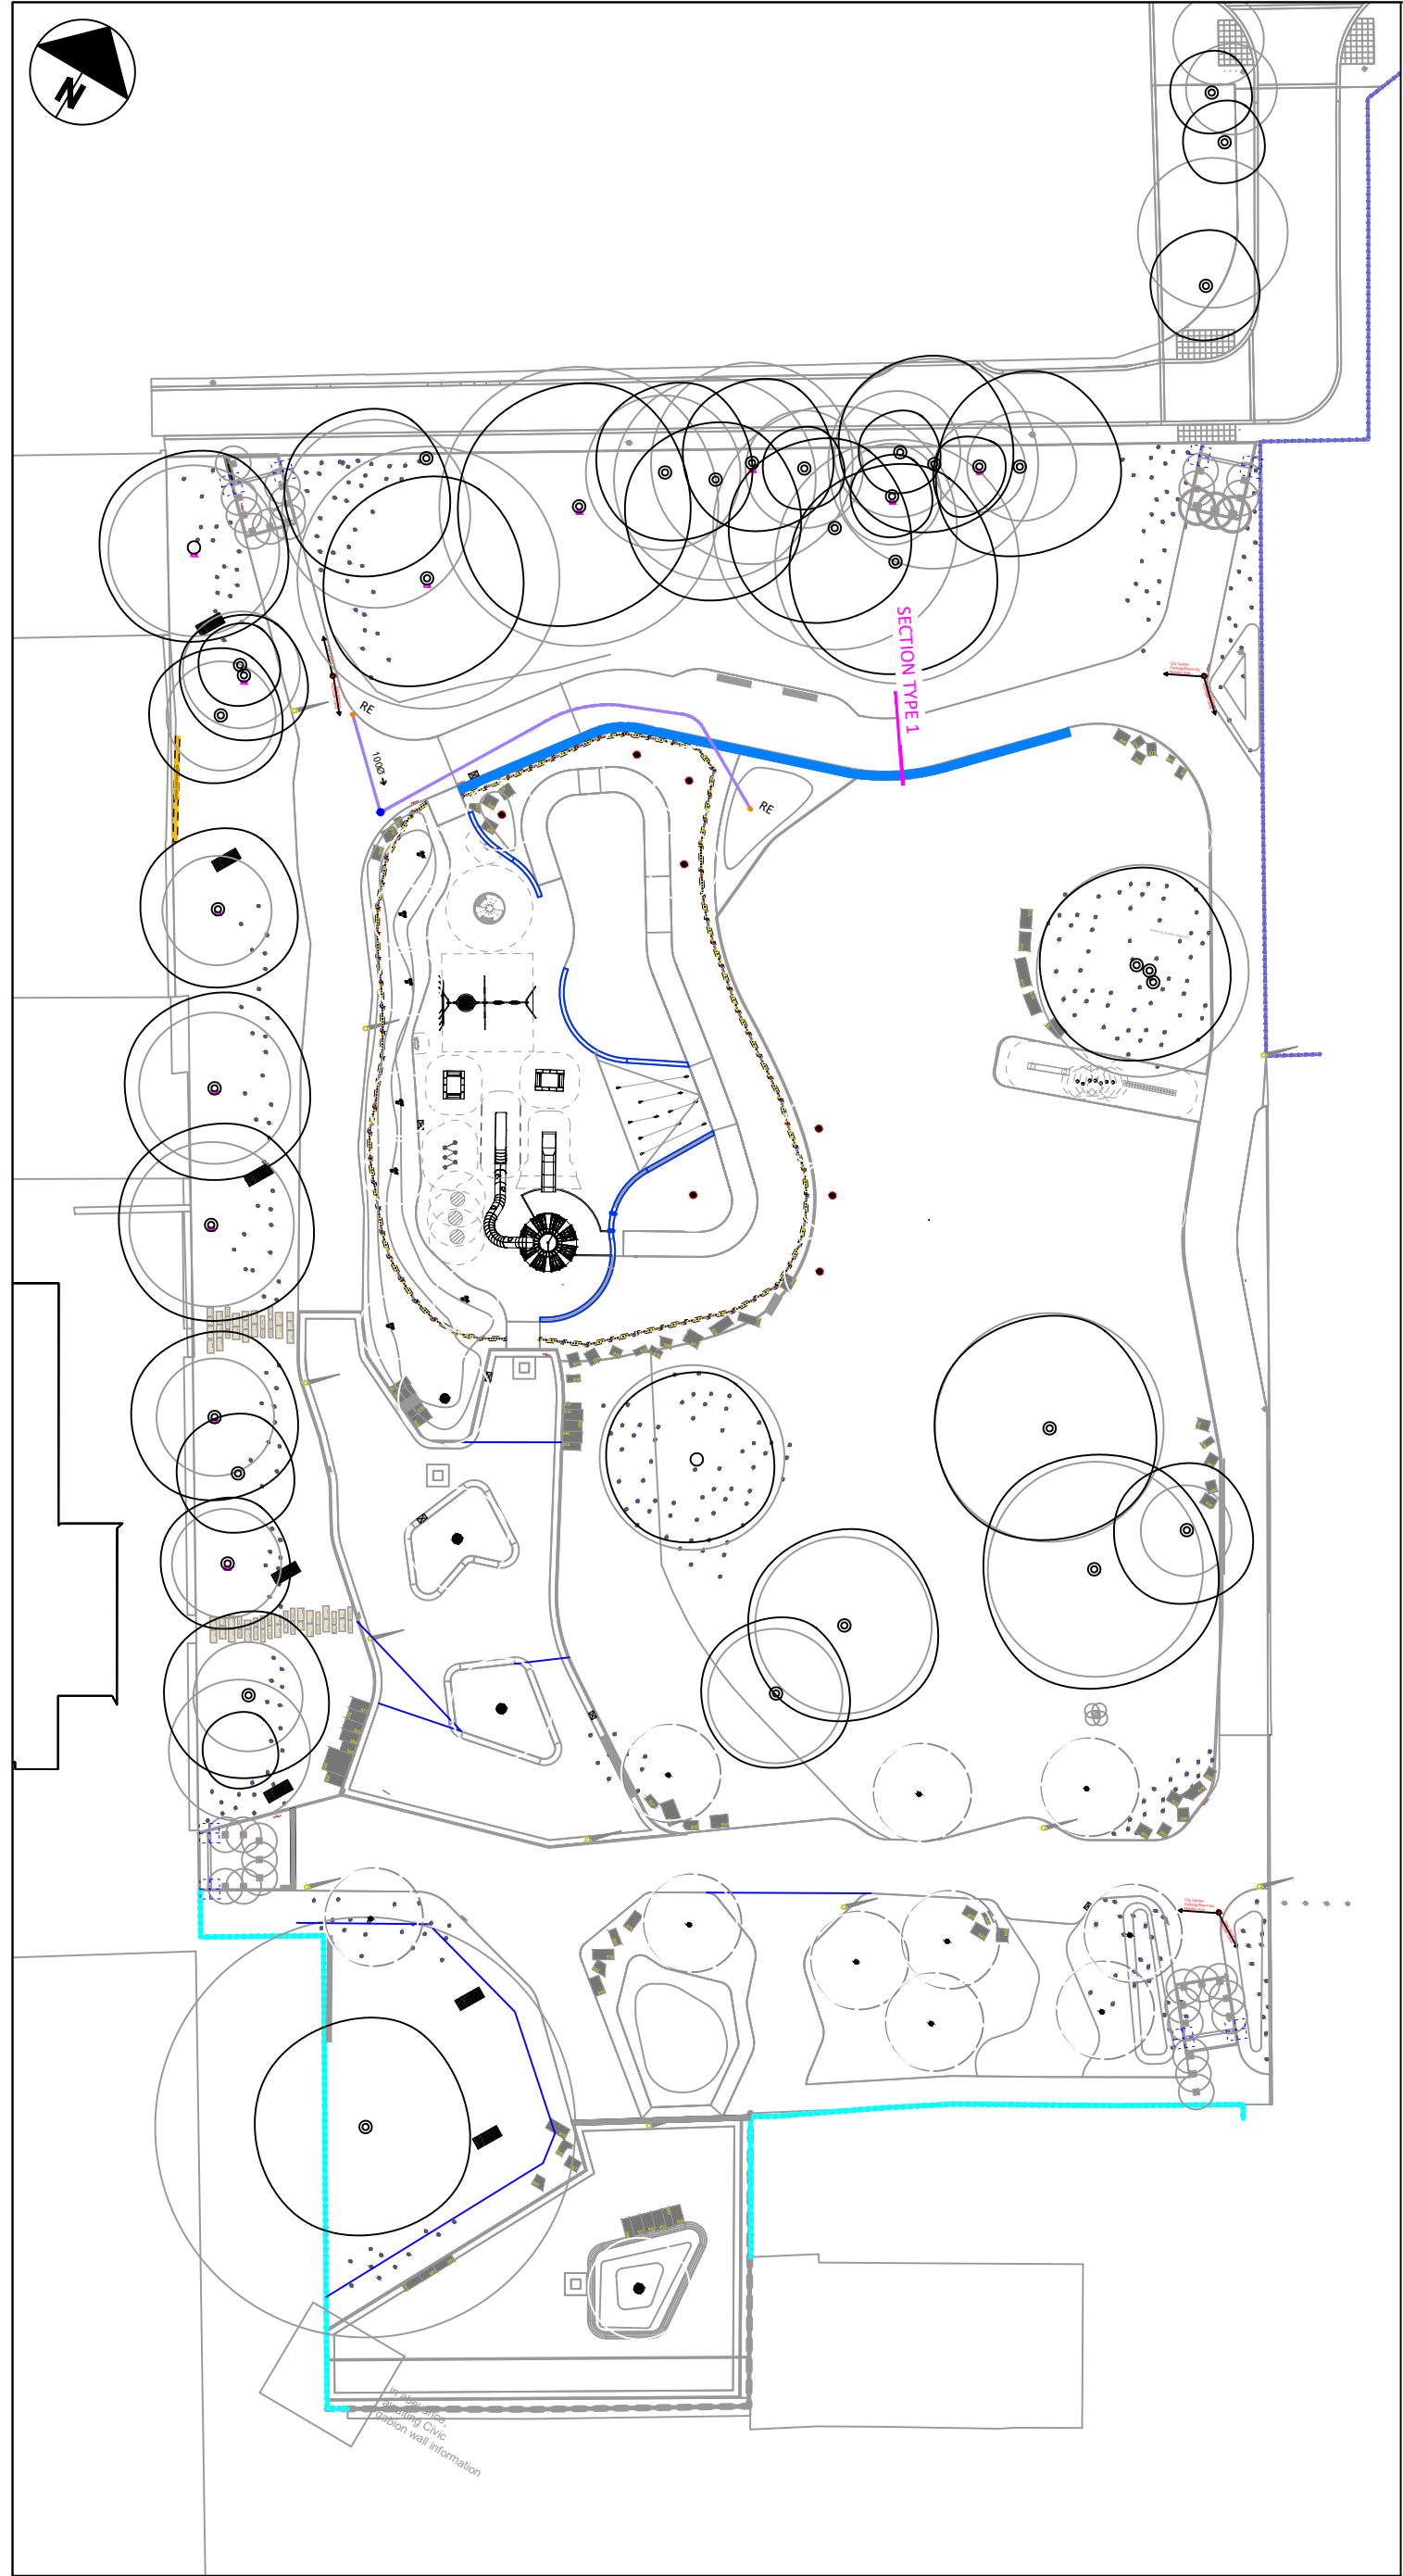

KEYPLAN
SCALE 1:500

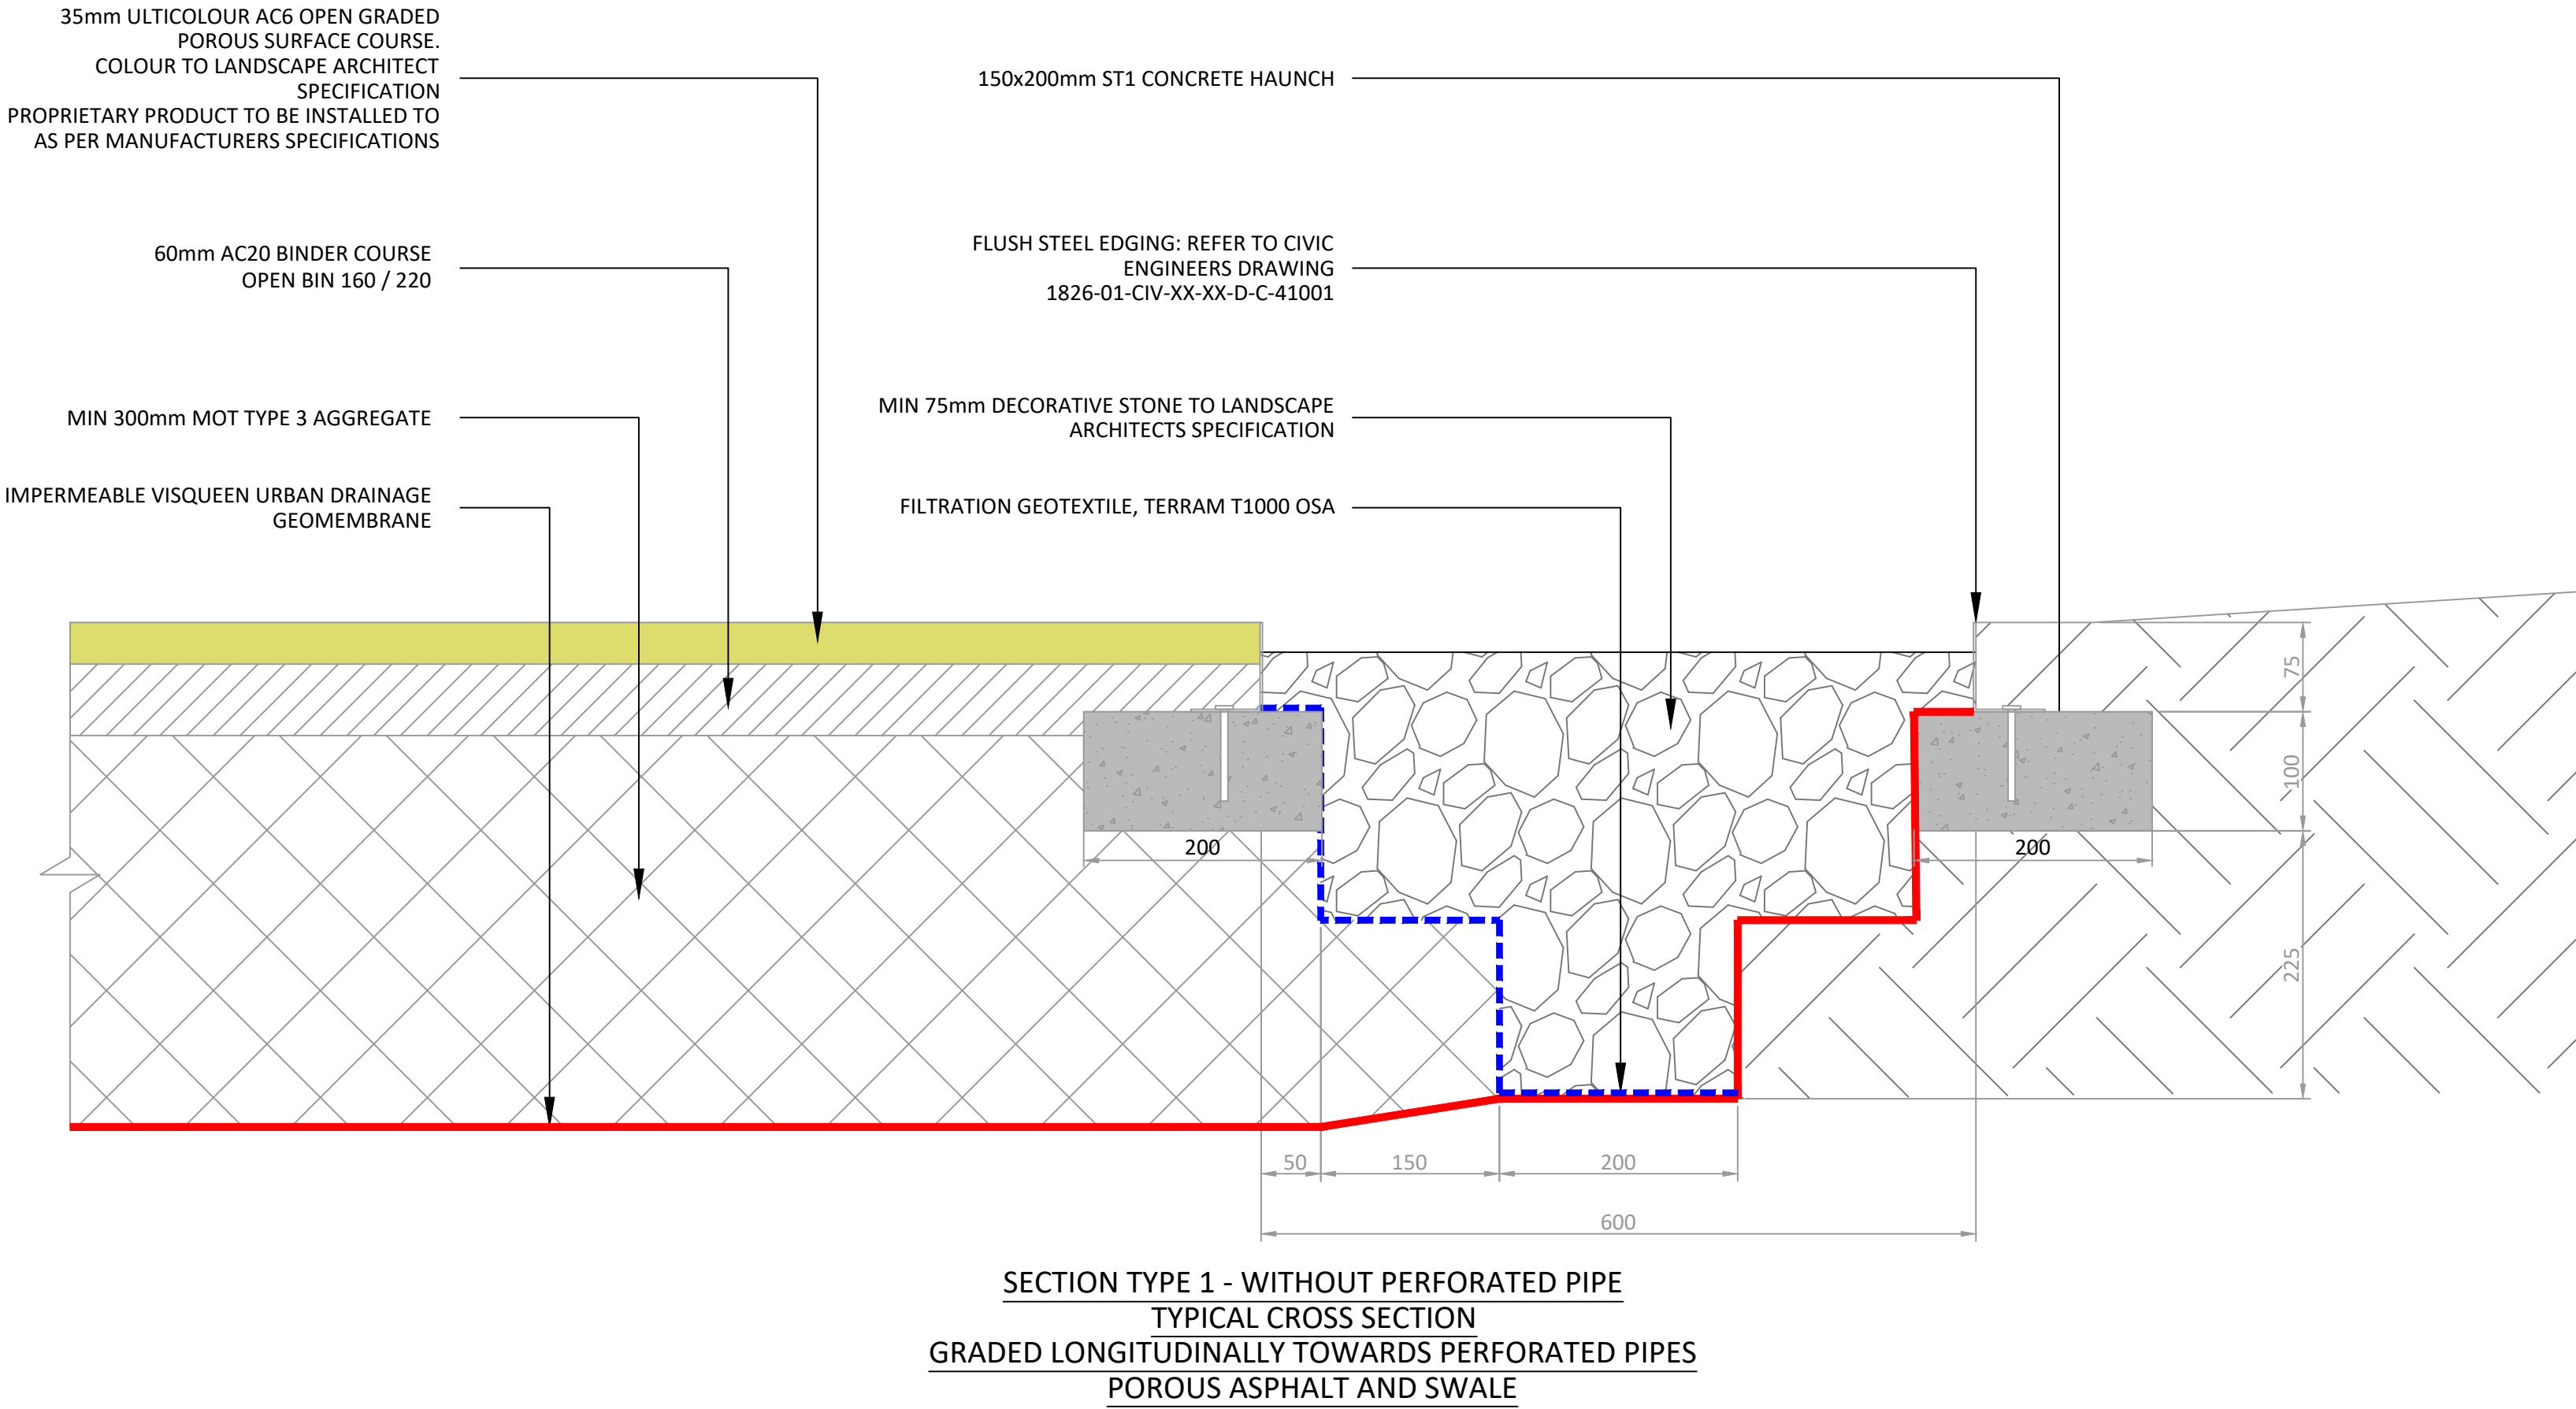

STANDARD NOTES

- THIS DRAWING IS TO BE READ IN CONJUNCTION WITH ALL RELEVANT ARCHITECT'S AND ENGINEER'S DRAWINGS AND THE SPECIFICATIONS.
- THIS DRAWING SHOULD NOT BE SCALED.
- ALL DIMENSIONS ARE TO BE VERIFIED BY THE CONTRACTOR ON SITE.
- ALL DISCREPANCIES SHOULD BE REPORTED TO C.A./E.A. PRIOR TO THE COMMENCEMENT OF WORKS.

© CIVIC ENGINEERS LIMITED

15.04.24	C02	UPDATED TO SUIT LATEST DRAINAGE LAYOUT	ZG	TC
21.03.24	C01	SUBMITTED FOR CONSTRUCTION	ZH	CK
DATE	REV	DESCRIPTION	DRAWN	CHKD

MANCHESTER Carron's Warehouse, 77 Dale Street, Manchester, M1 2HG. Tel: 0161 228 6751

LONDON Rends Wharf, 33 Mill Street, London SE1 2AA. Tel: 020 7253 2077

LEEDS 1 Saw Mill Street, Winter Lane, Leeds, LS1 5HW. Tel: 0113 2035 130

GLASGOW 35 Virginia Street, Glasgow, G1 1TN. Tel: 0141 370 8899

www.civicingineers.com

PROJECT

POLAND STREET ZONE

TITLE

**ANCOATS GREEN
TQ18
DRAINAGE SWALE DETAIL**

DRAWING STATUS					STATUS CODE	
STAGE 5					-	
CE PROJECT No.	SCALE @ A1	DATE CREATED	DRAWN	CHECKED		
1826-01	1:10	MAR '24	ZH	CK		
DRAWING No.					REV	
1826-01-CIV-XX-XX-D-C-31005					C02	