


Materials Schedule

- External walls


Rendered facade in off-white colour
- Roof

Rubber or GRP finish to flat roof
- Doors & Windows



Aluminium framed fittings in colour: anthracite grey

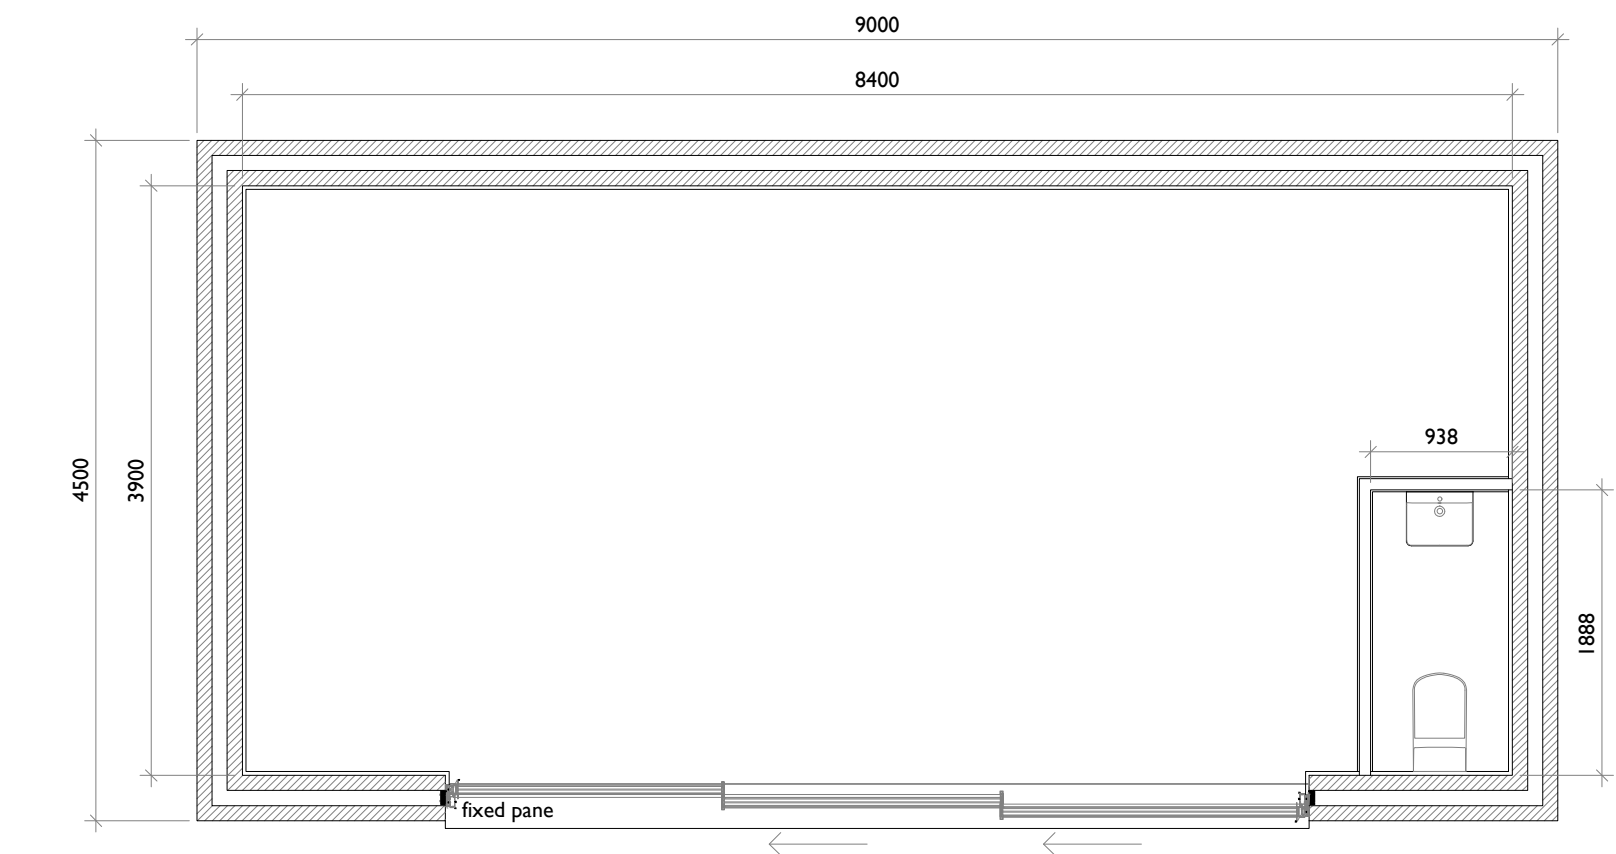


floor plan

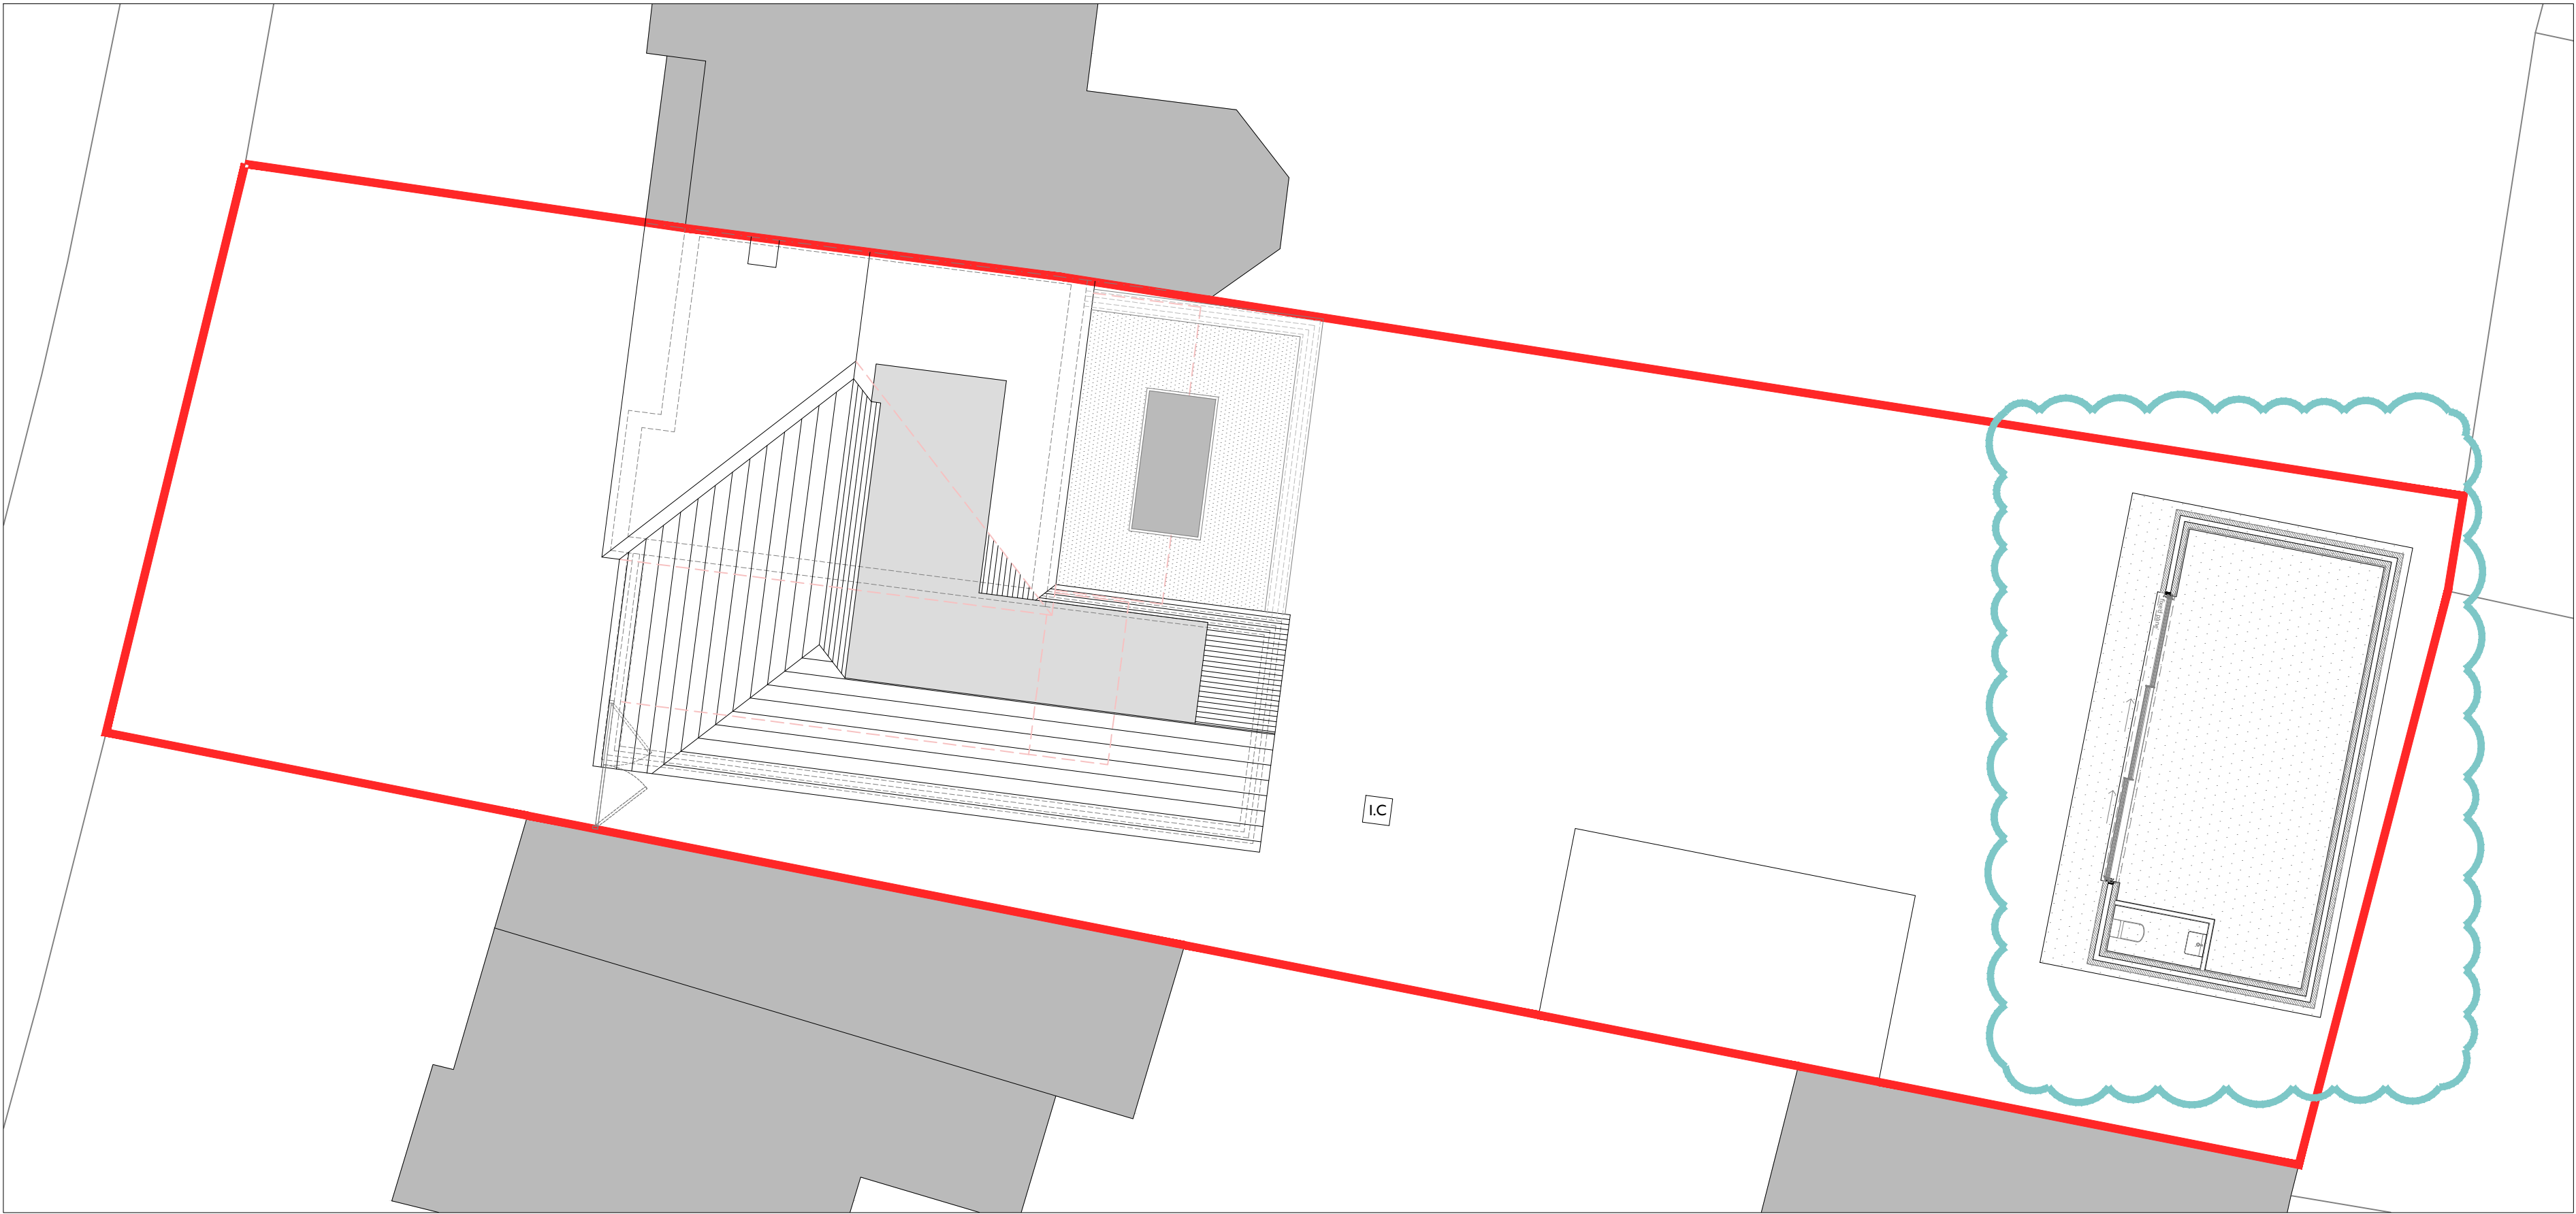


site plan
scale 1:100

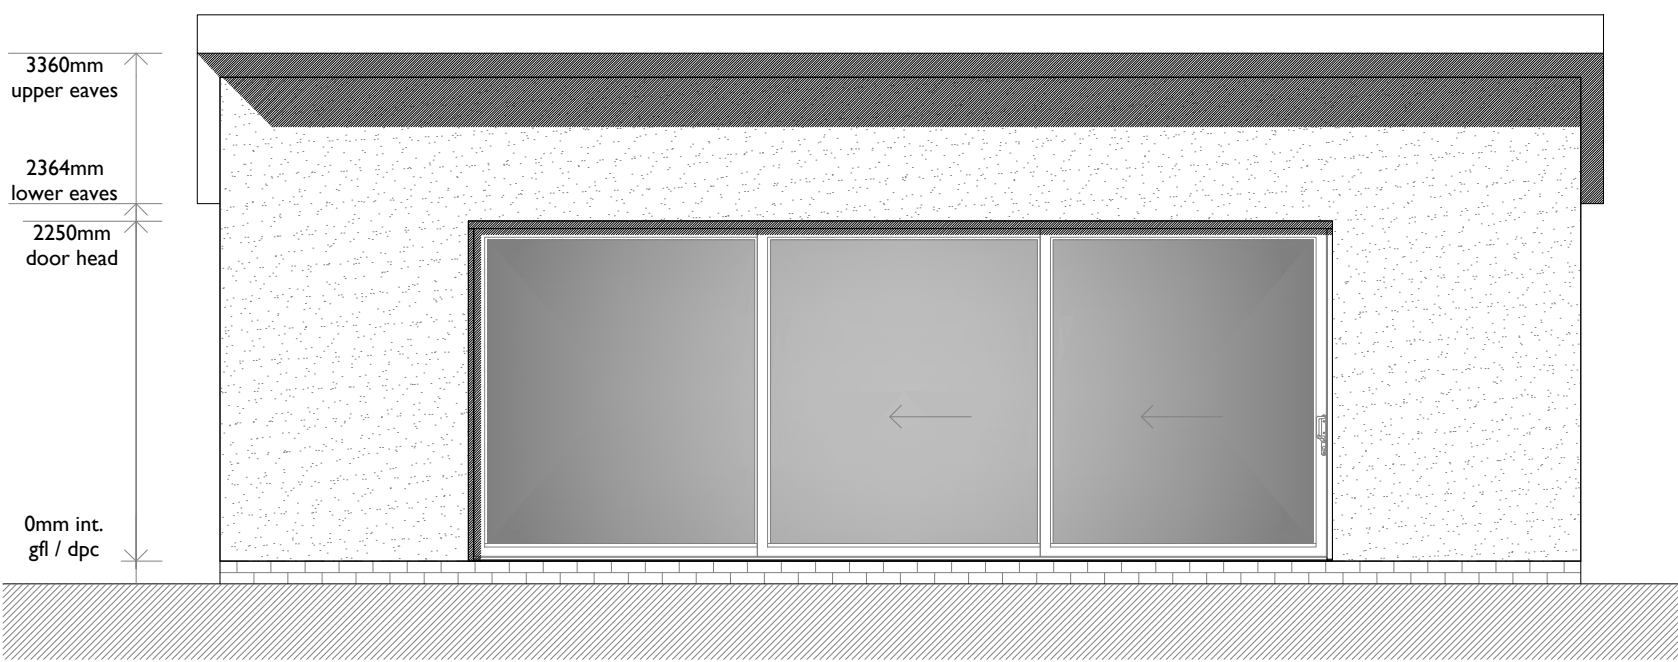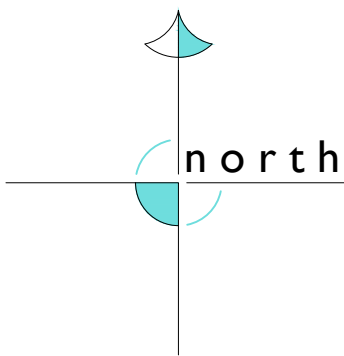


front elevation
(west facing)

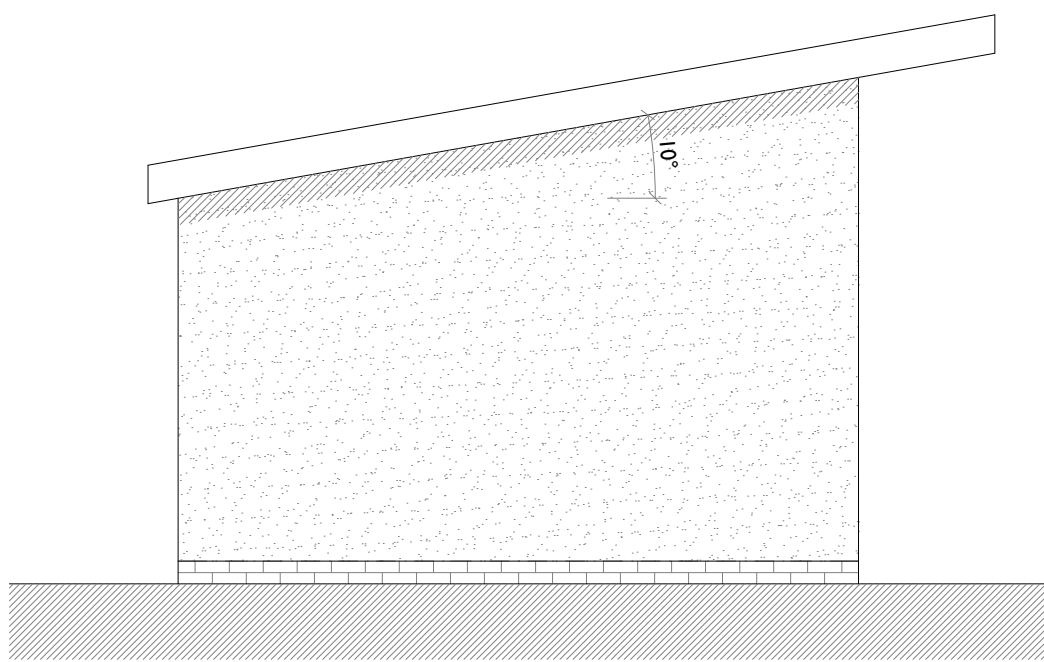

side elevation
(north facing)

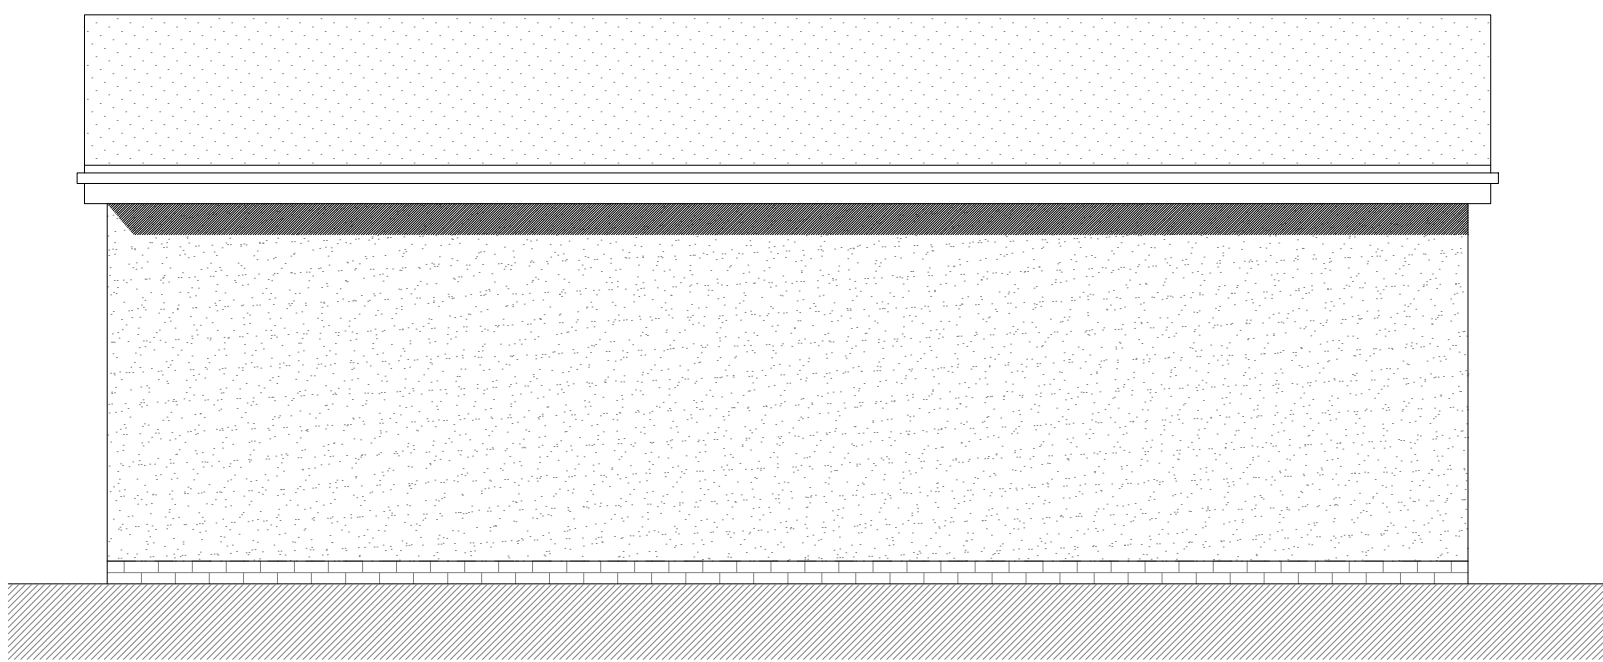

rear elevation
(east facing)

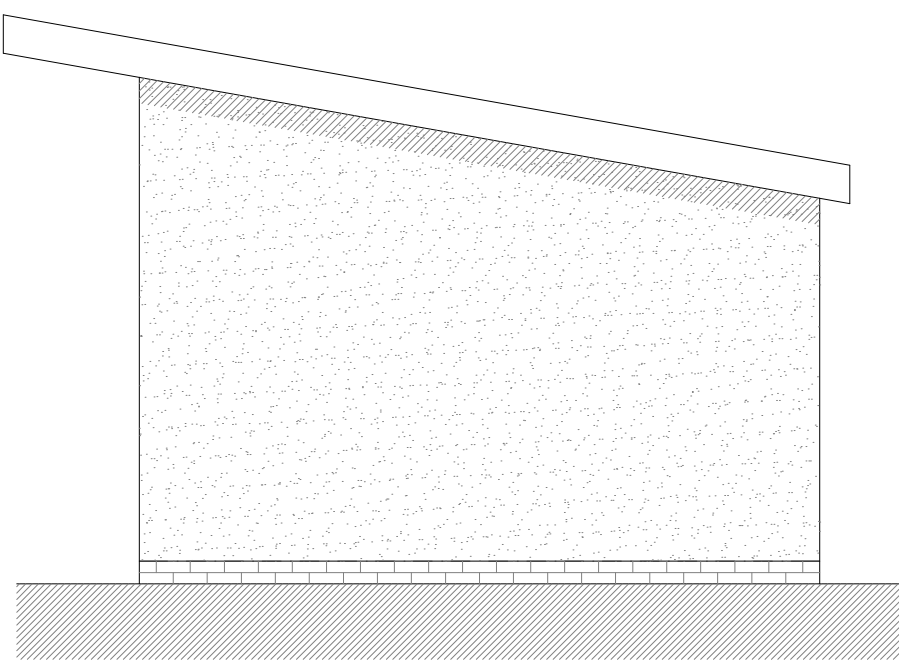

side elevation
(south facing)

notes:

- red dashed lines indicate extent of existing construction to be removed
- shaded areas indicate extent of existing construction to be retained

SKY architecture, design & consulting	e: james@skyarchitecture.co.uk	Client Mr. Andy Flynn	Drawing Title Concept Floor Plans and Elevations SUMMER HOUSE	Job Number 24018	Date May 2024	Paper Size A1	Revision
	t: 07743644720	Site Address 211 Peel Hall Road, Wythenshawe, M22 5HJ		Drawing Number 104	Stage Concept	Scale 1:50	
	w: www.skyarchitecture.co.uk						