



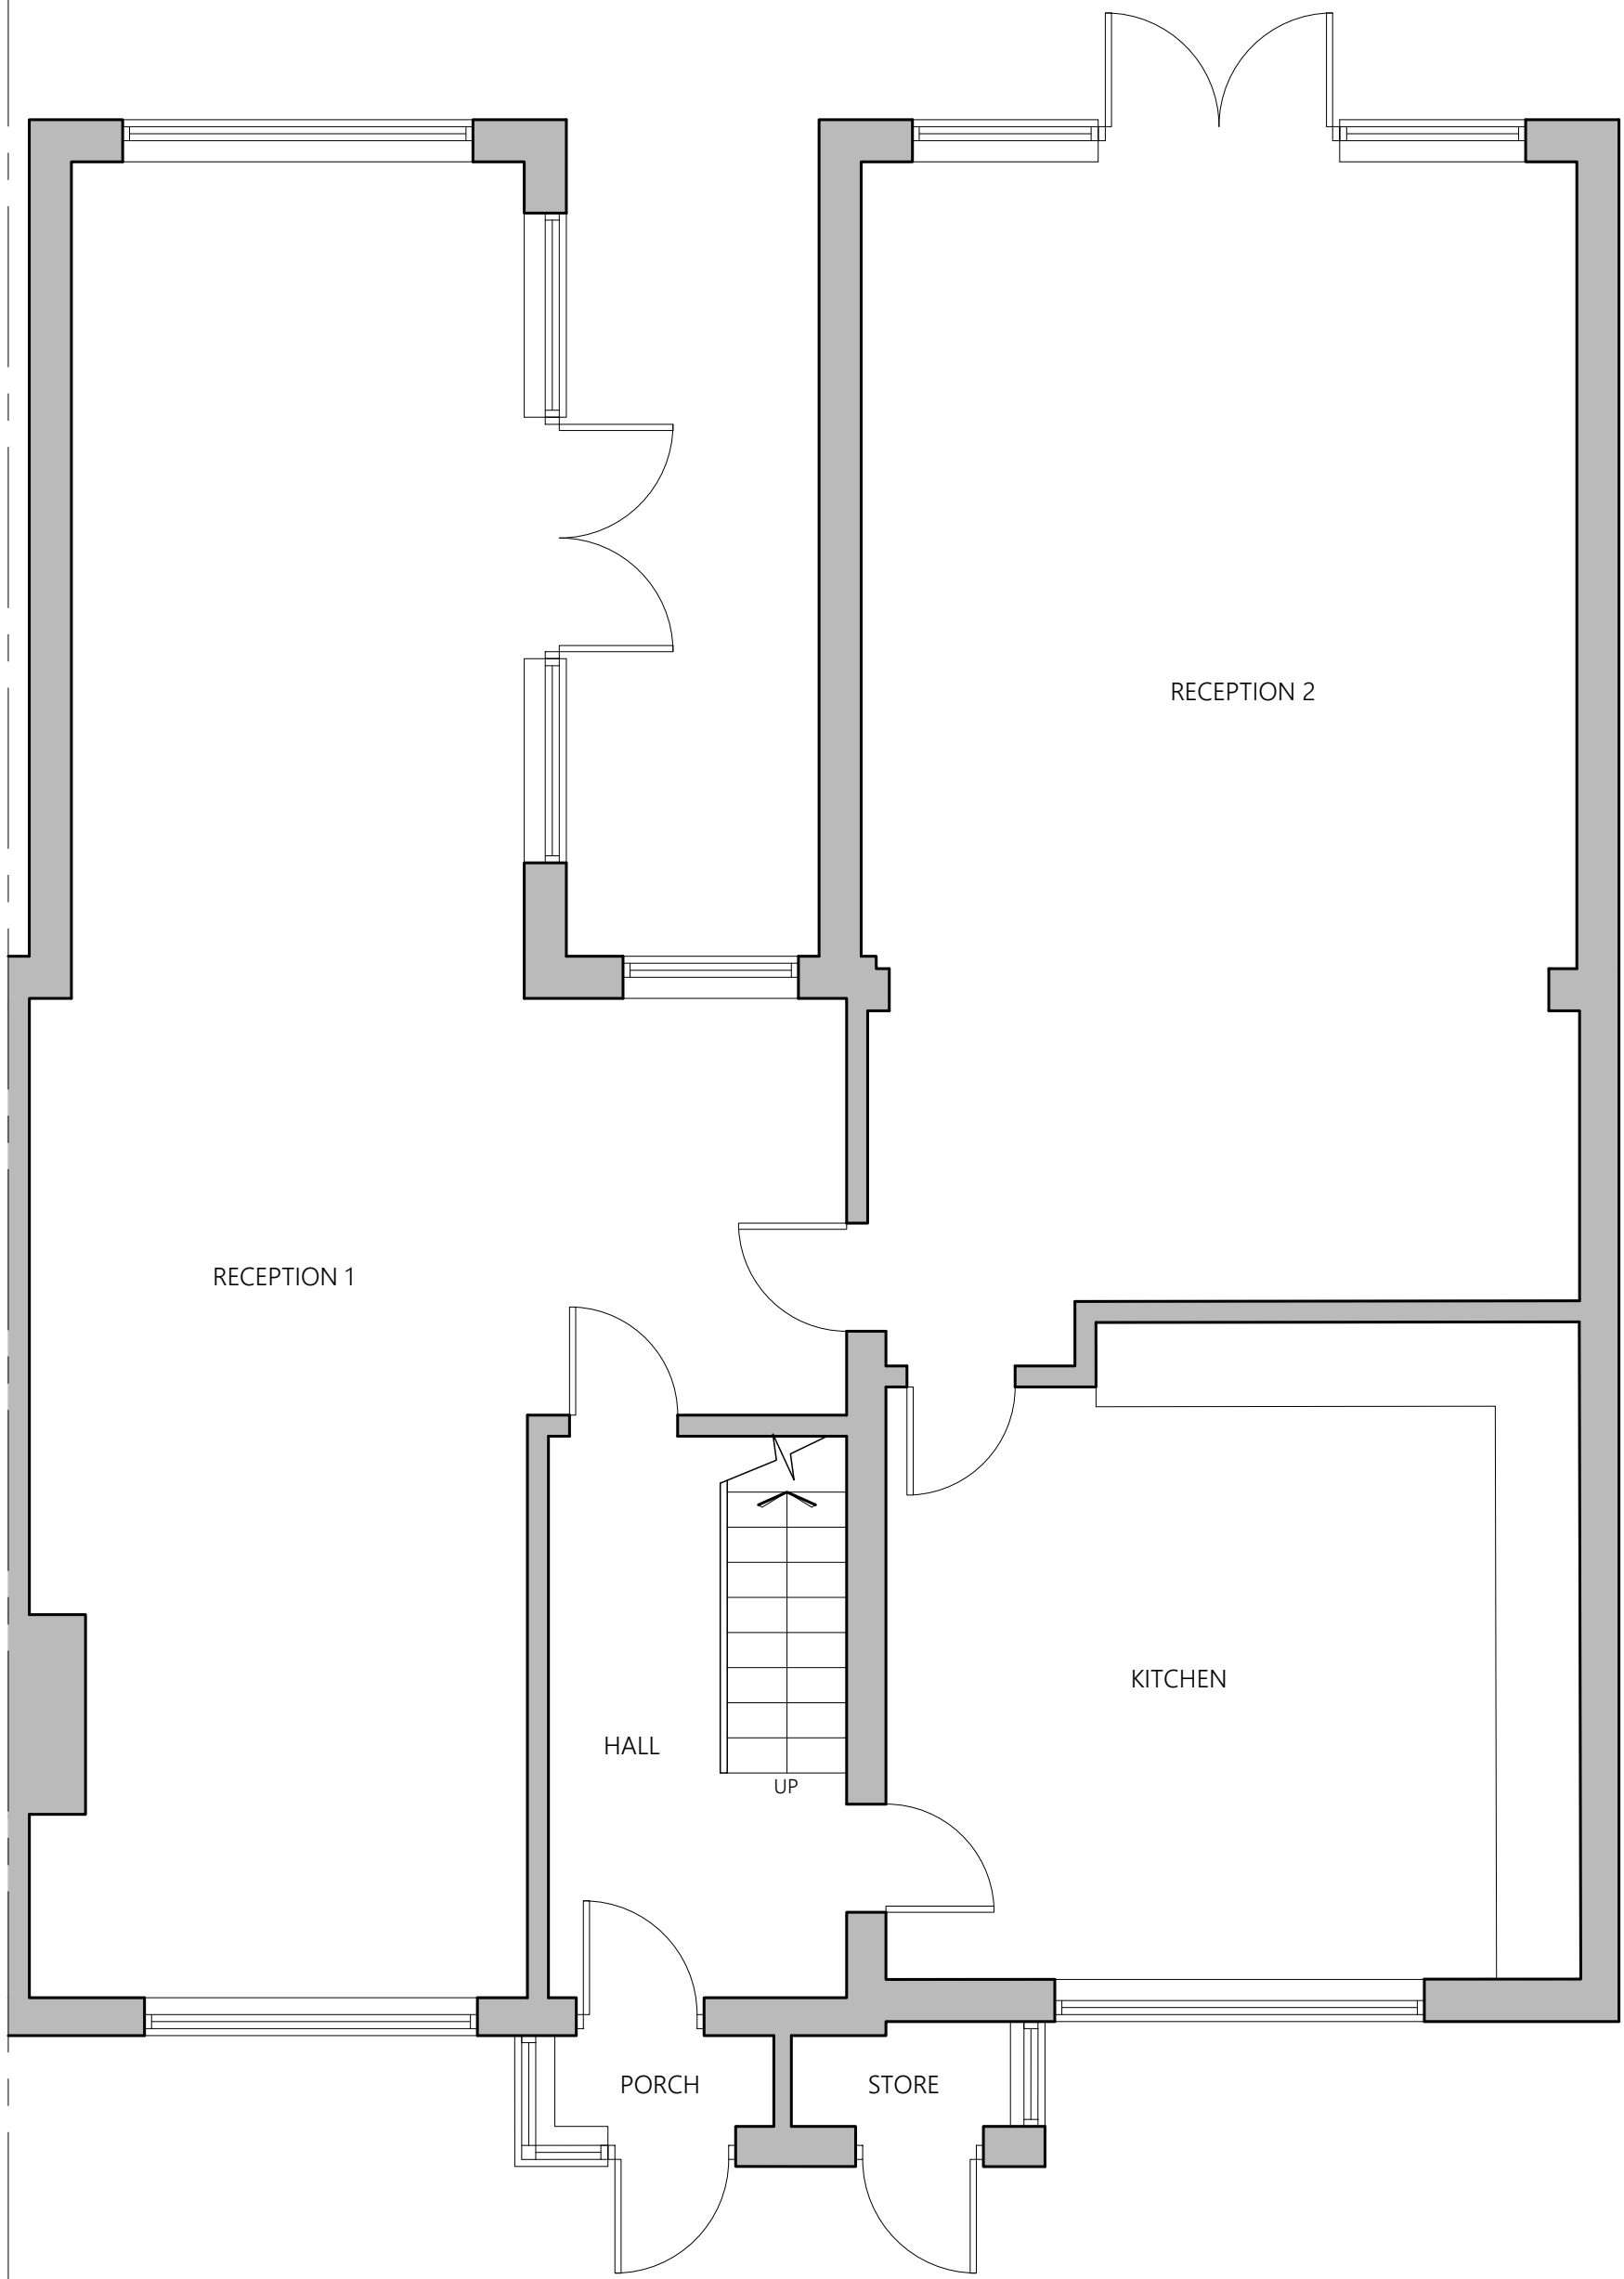


EXISTING GROUND FLOOR PLAN

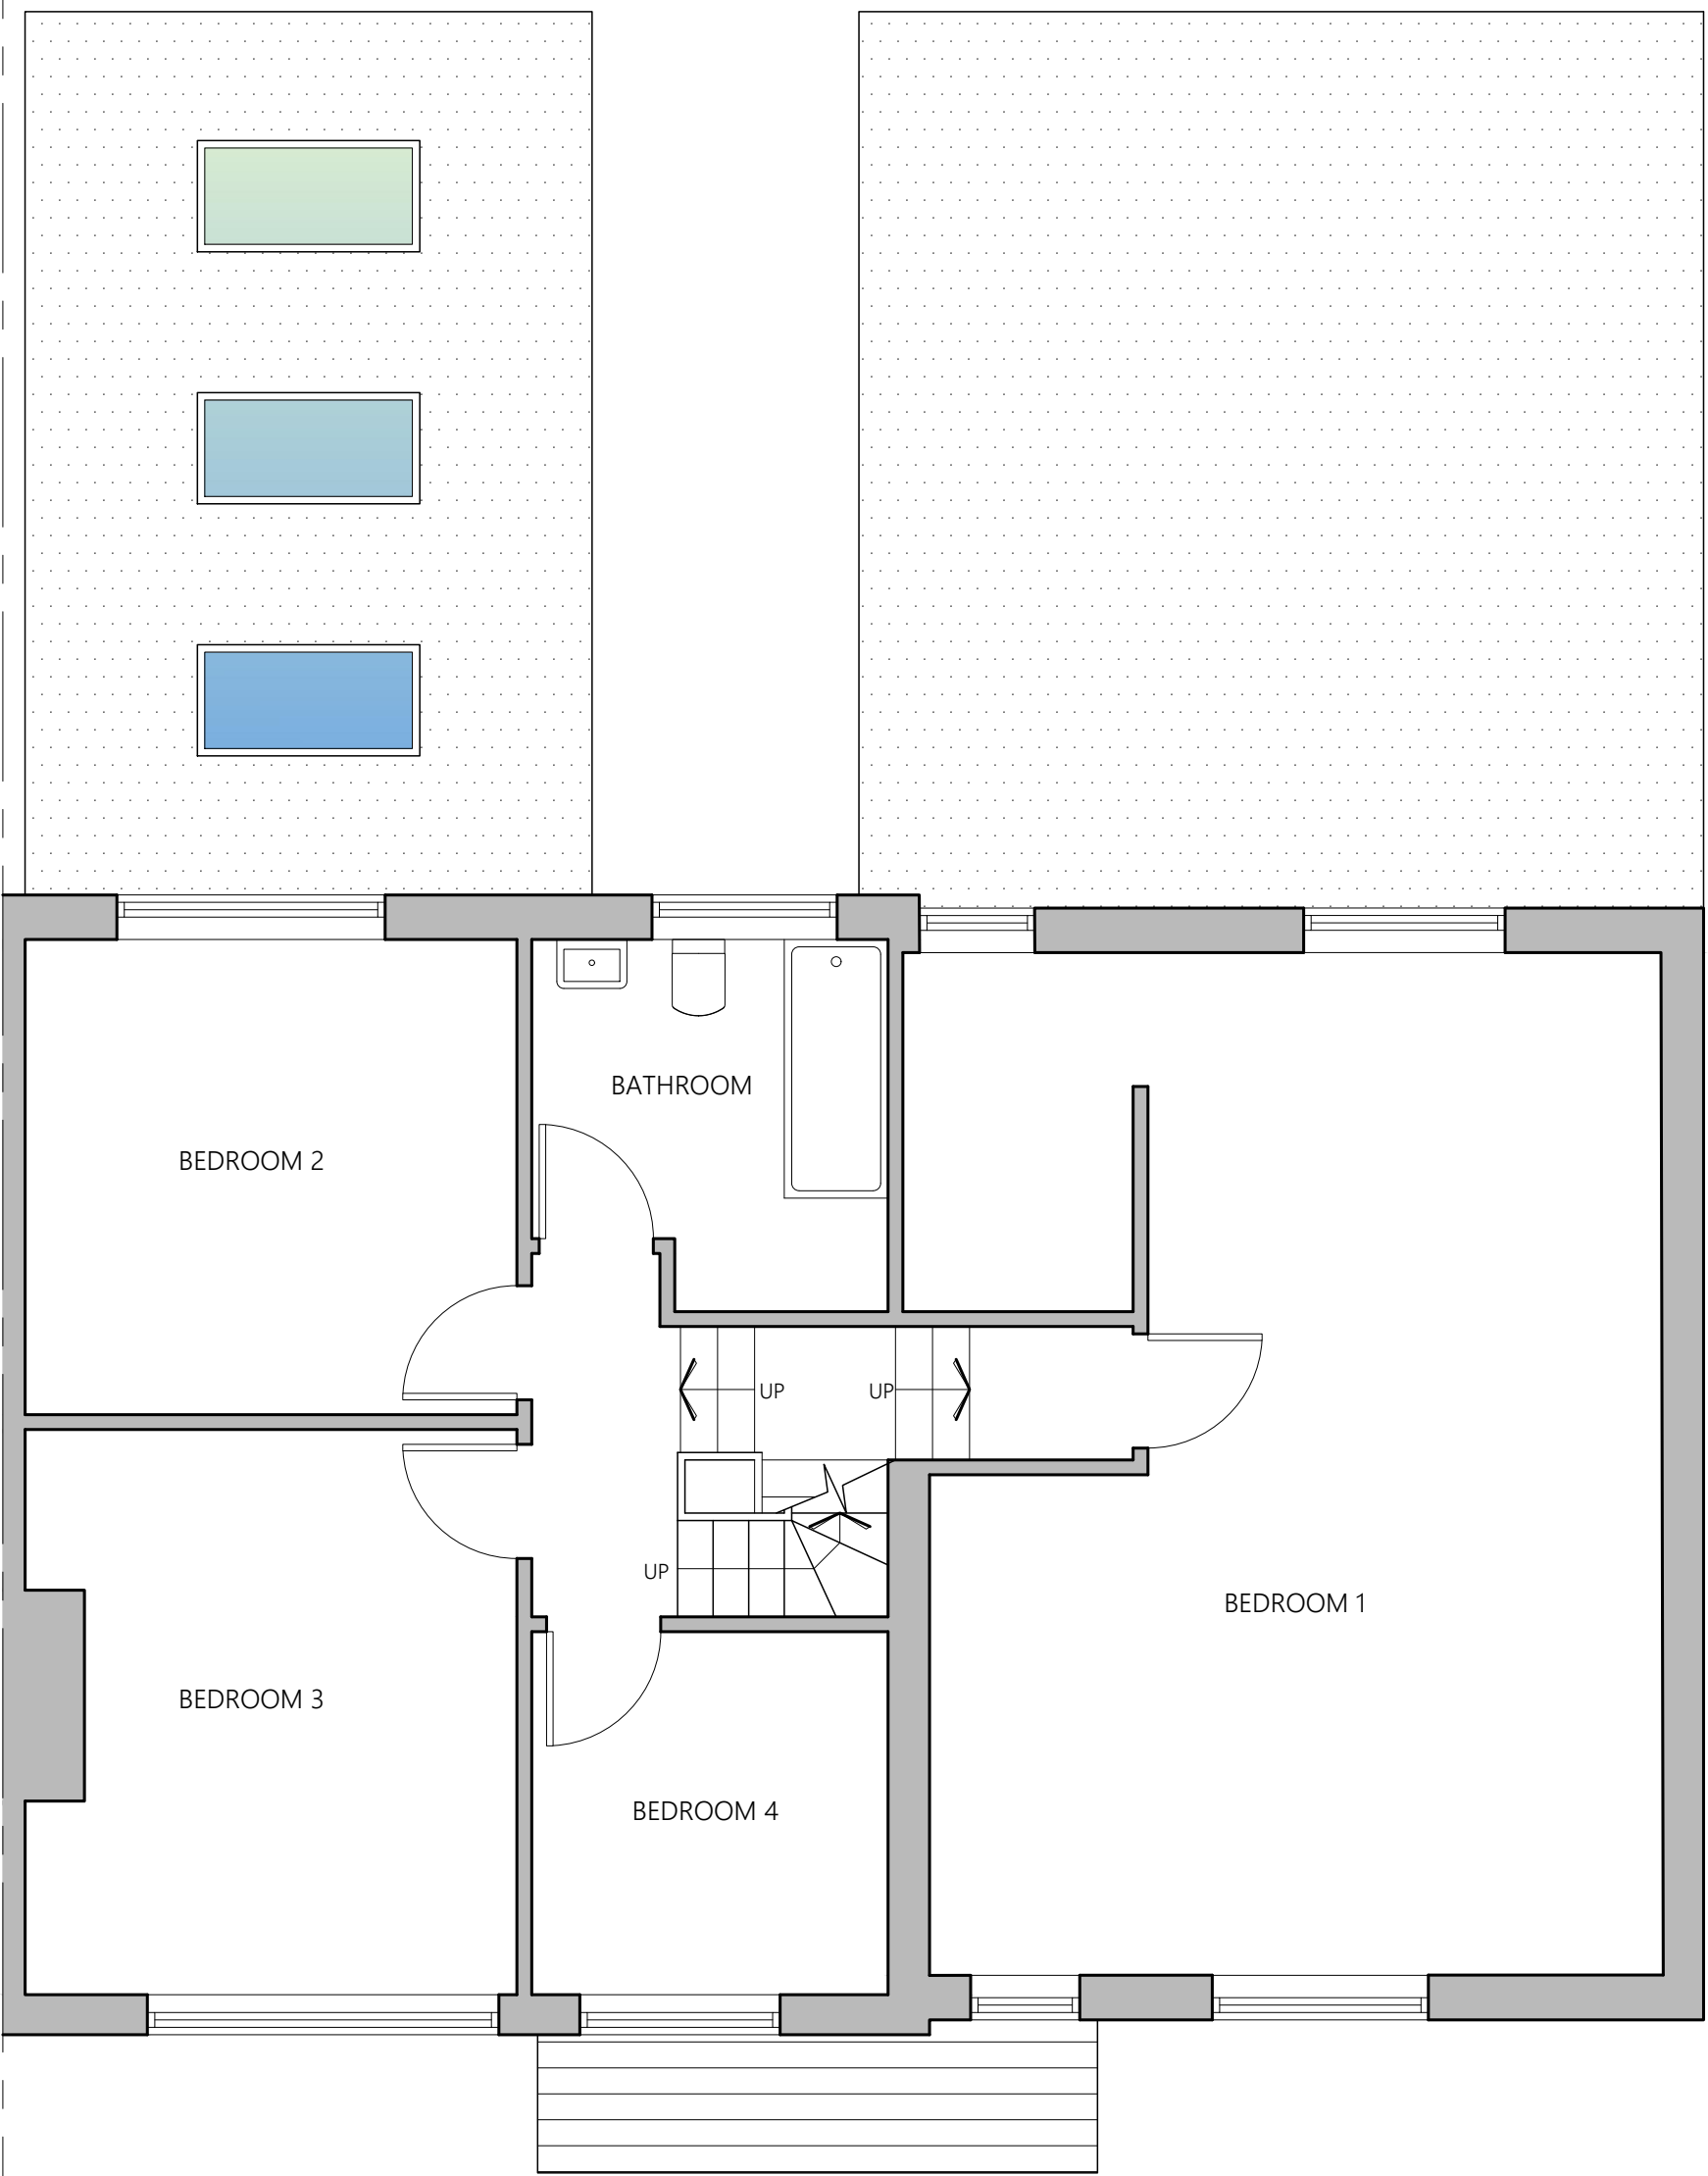

EXISTING FIRST FLOOR PLAN



EXISTING SECOND FLOOR PLAN

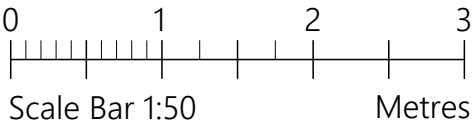

PROJECT	48 Norman Road Manchester M14 5LE		
CLIENT	H Rahman		
STATUS	Information		
DRAWING	Existing Plans		
DWG No.	2436-02	REV	
SCALE	1:50@A1	DATE	July '24
<div><div>AGB CAD SERVICES</div><div>website: www.agbcad.co.uk email: info@agbcad.co.uk telephone: 07912 090 125 DO NOT SCALE FROM THIS DRAWING</div></div>			