


VISUAL SCALE 1:100 @ A3




01_P-Elevation
1 : 100



02_P-Elevation
1 : 100

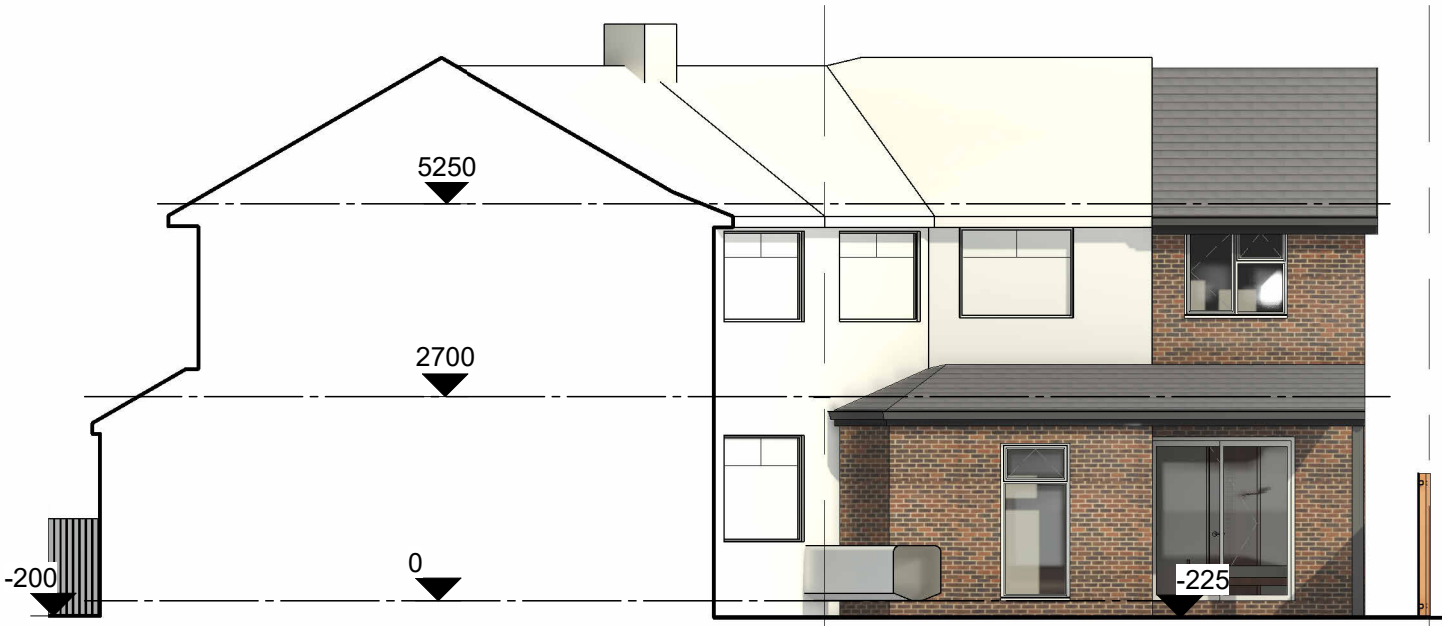

03_P-Elevation
1 : 100

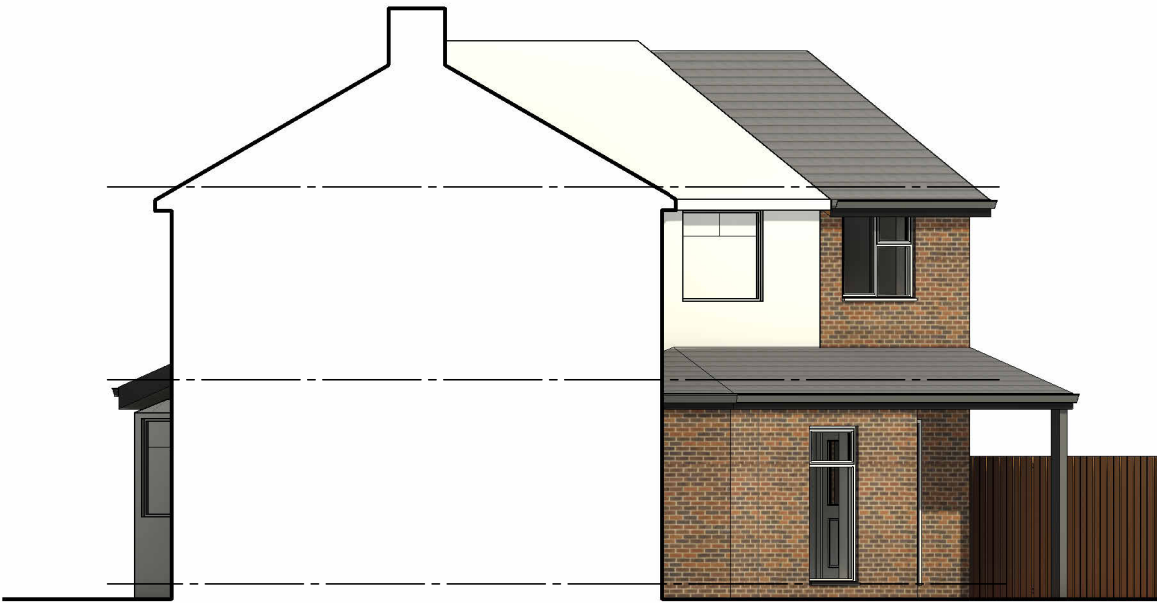

04_P-Elevation
1 : 100

COPYRIGHT © ALL RIGHTS RESERVED BY VIKAS ALYAS LTD. DO NOT SCALE FROM DRAWING. DRAWING INDICATES DESIGN INTENT ONLY. REPORT ANY DISCREPANCIES TO CLIENT / VA LTD. NOT TO BE USED FOR CONSTRUCTION UNLESS STATED SO. TO BE READ IN CONJUNCTION WITH OTHER DRAWINGS OR SPECIFICATION WHERE PROVIDED.



0161 511 8479

vikas@architek.uk
916 Stockport Road, Levenshulme, Manchester, M19 3AB

No.	Description	Date
P1	Issue to Planning	01.05.2024

PROJECT Two storey side extension, single storey rear extension. Overhang canopy to front and rear elevations. Demolish garage	
Manchester City Council	PURPOSE OF ISSUE PLANNING

ADDRESS 2 Swanage Ave, Wythenshawe, Manchester, M23 9EW
SHEET Proposed Elevations

CLIENT Chitra Ganapathy		
Date 09.02.2024	Project number 1259	Scale (@ A3) 1 : 100
Drawn by VA	DRAWING NUMBER A105	REV
Checked by VA		P1