





proposed rear elevation

scale - 1:50 @ A1

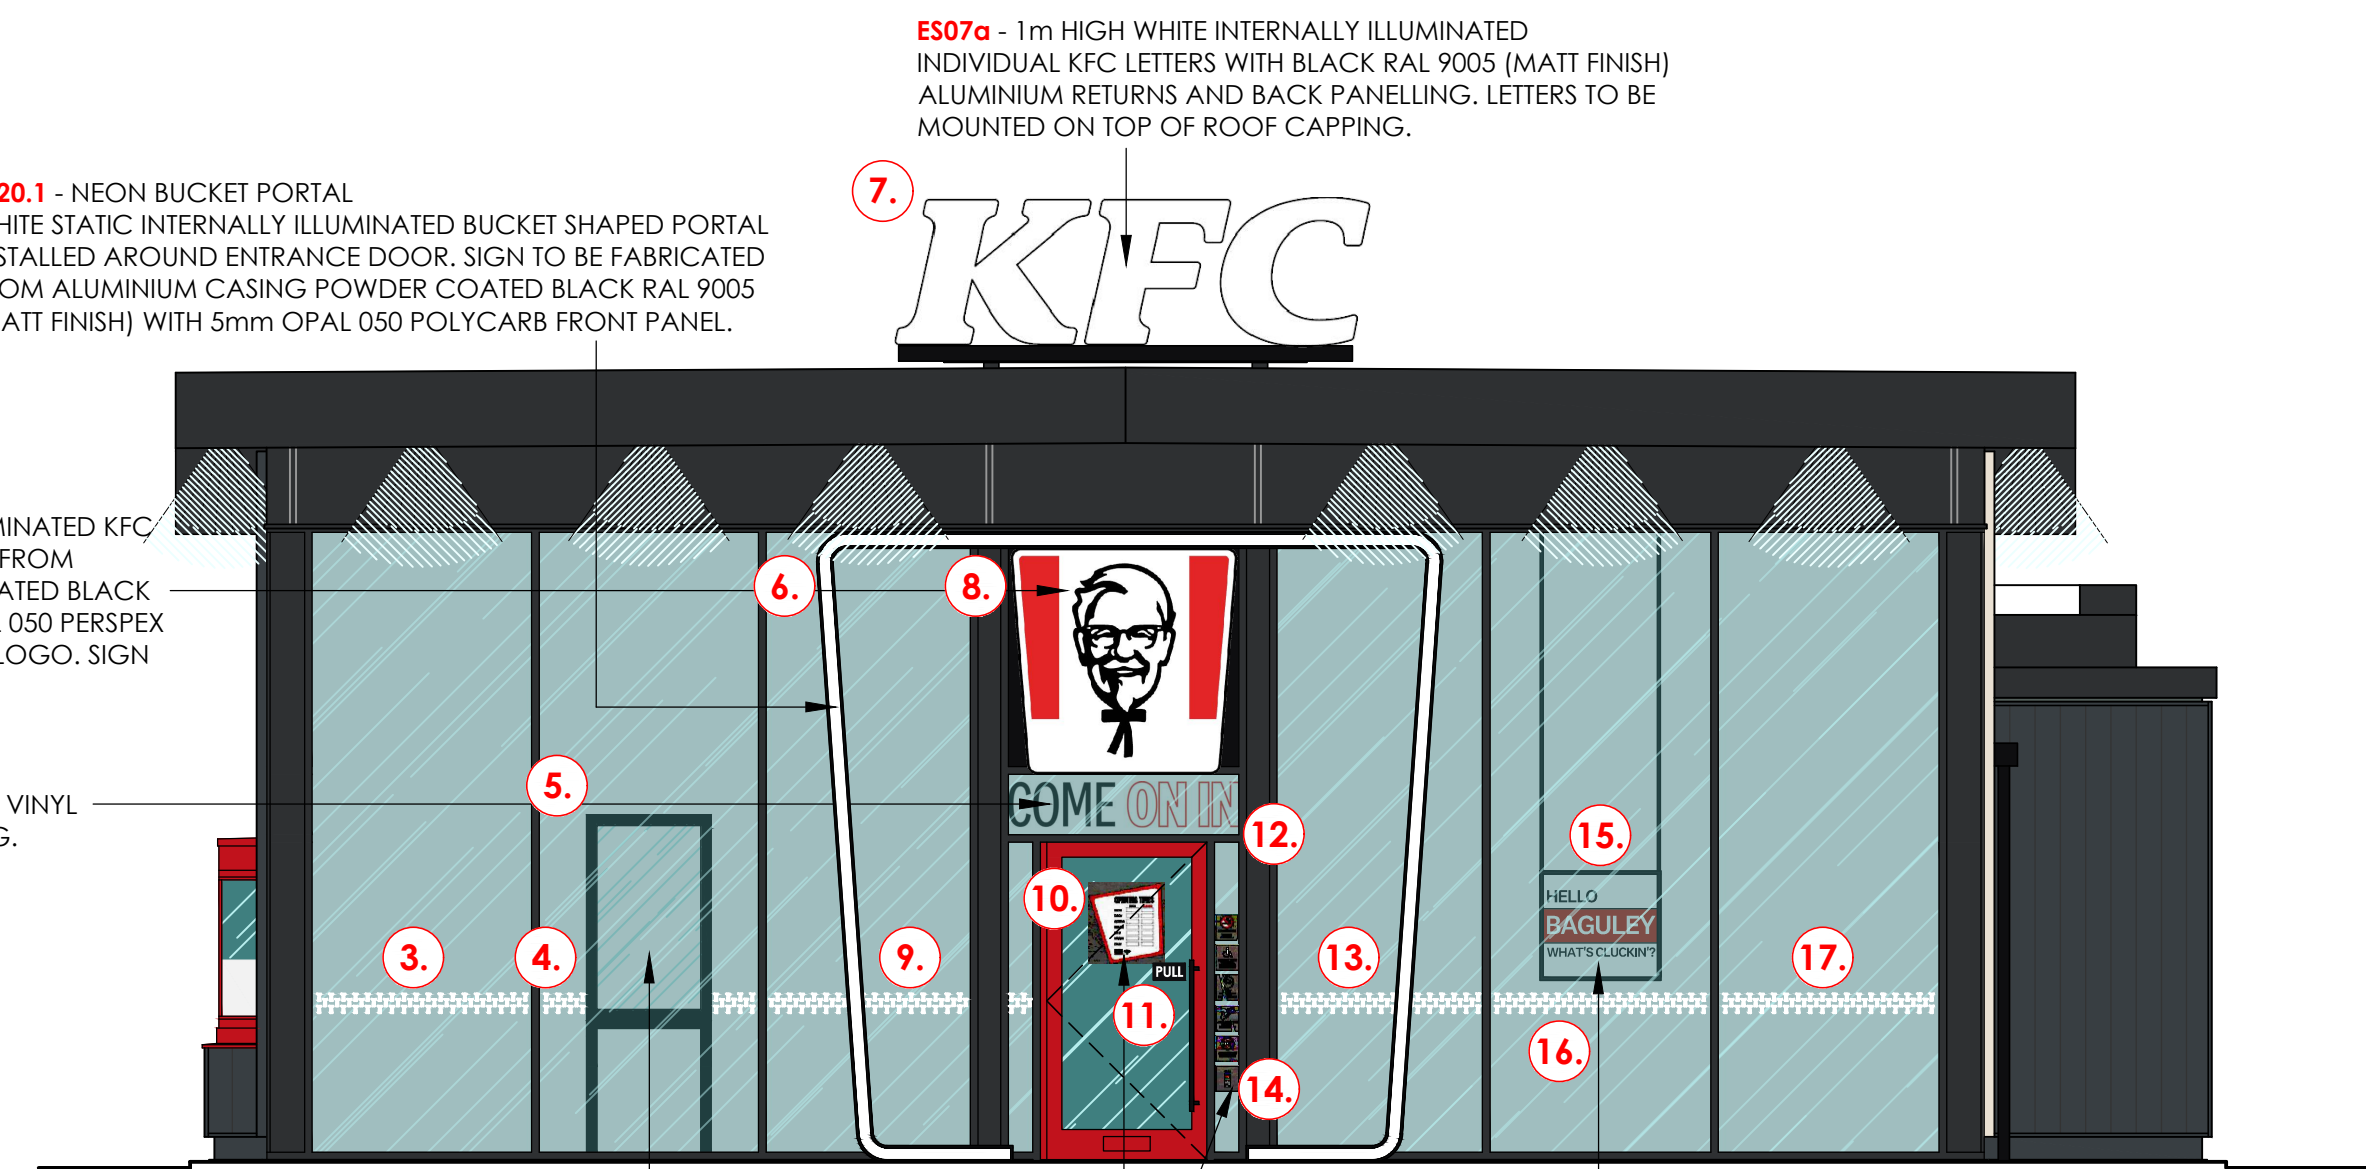


proposed front elevation

scale - 1:50 @ A1

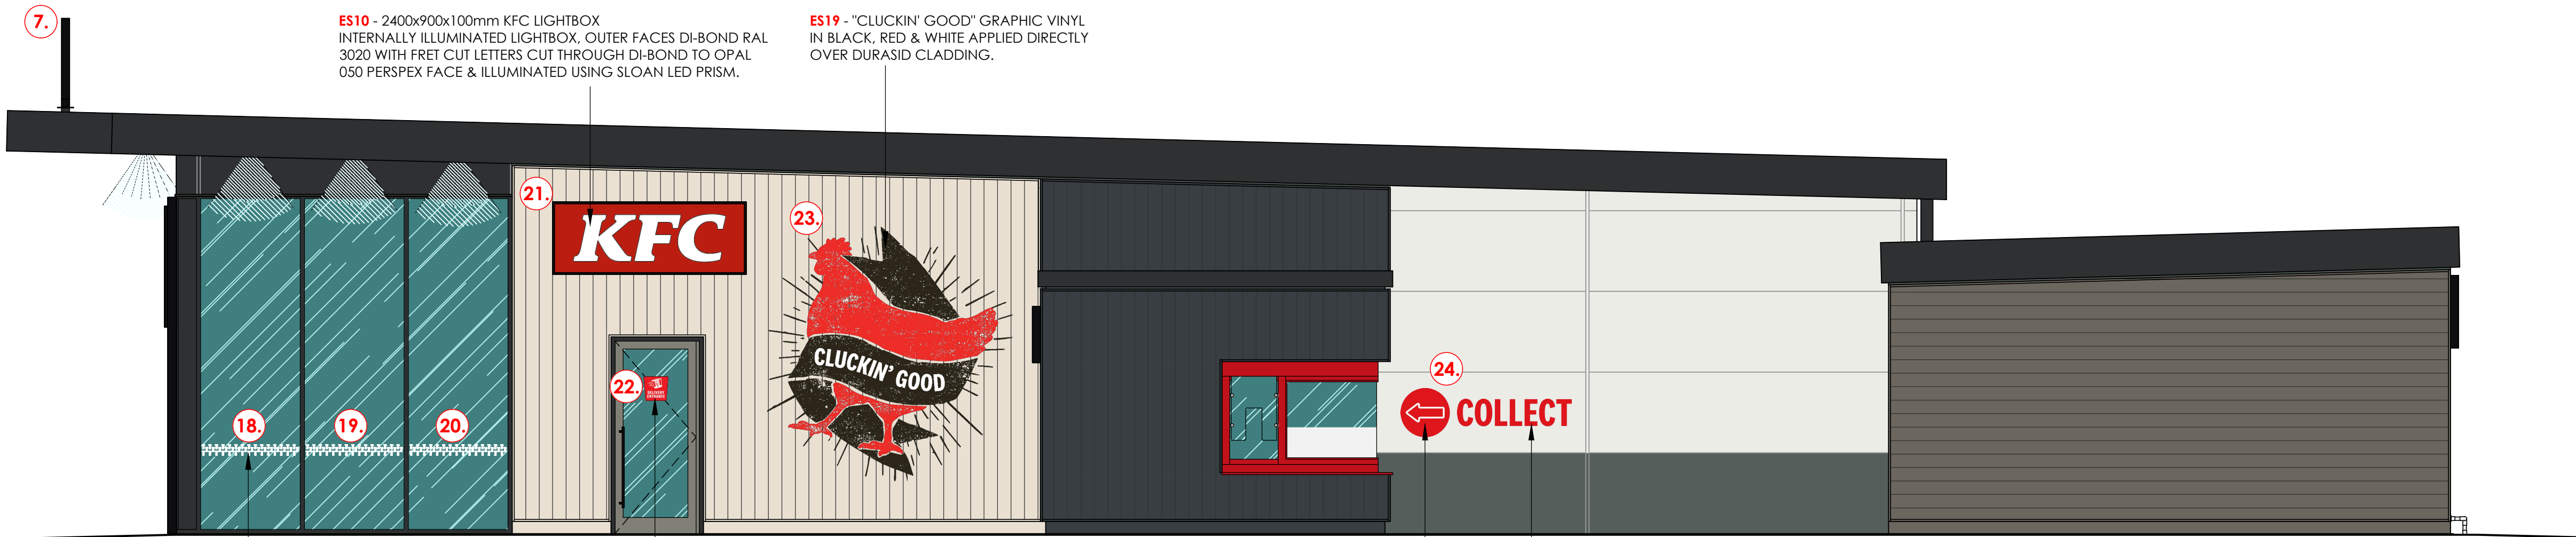

proposed "pick up" side elevation

scale - 1:50 @ A1

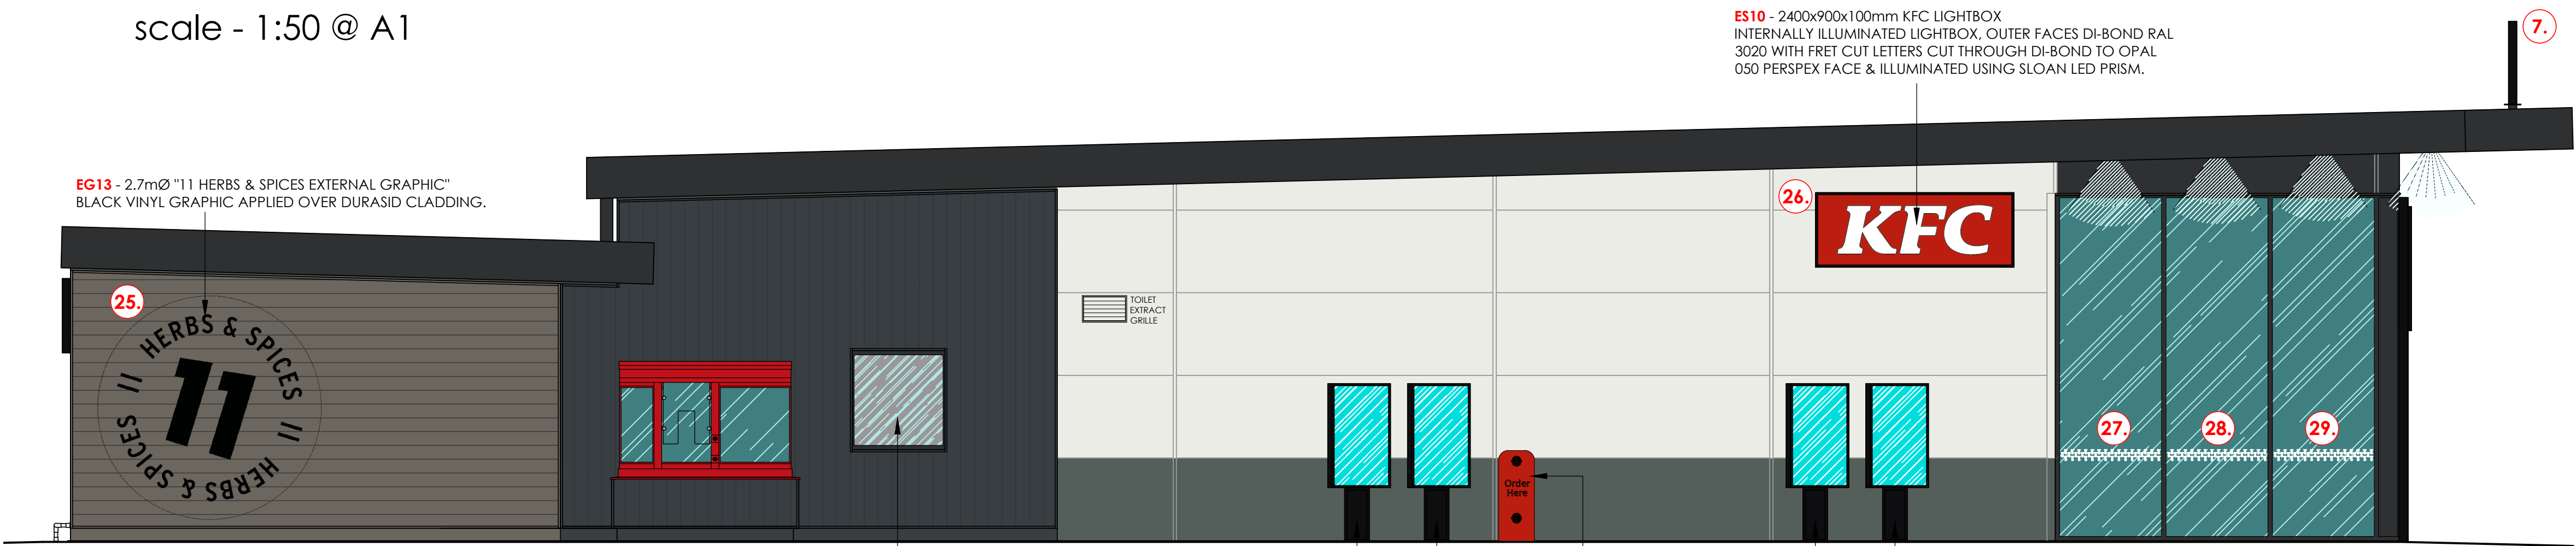

proposed "car park facing" side elevation

scale - 1:50 @ A1

F	10/07/24	Signs ES15a, EG12, EG20 & EG21 omitted; ES19 changed from lightbox to vinyl only - all to suit model change.
E	13/06/24	Building signage updated to suit working elevations.
D	02/04/24	Elevations and signage updated to suit KFC & client comments.
rev	date	description

Frank Belshaw
Building Surveyors Limited

wheatley springs barn, wheatley lane road,
barrowford, nelson, lancashire. BB9 6QS.
tel no. (01282) 699668, fax no. (01282) 602447.

Soul Foods Group



260 MODEL DRIVE THRU

store address
BAGULEY
SECTION OF TESCO CAR PARK
ALTRINCHAM ROAD, BAGULEY,
MANCHESTER, M23 9TJ
client
CHICKEN CABINS LTD

drawing title
PROPOSED
EXTERNAL ELEVATIONS

drawn by	checked	date
SES	----	10/02/2021
store no.	scale	
0000	1:50 @ A1	

KFC drawing no.	FB ref.	revision
0000/2022/P211	2020/75	F

© copyright 2021
This drawing and the copyrights and patents therein are the designer's property and may not be used or reproduced - only under contract. All rights reserved.

ALL DIMENSIONS TO BE CHECKED ON SITE.
DO NOT SCALE FROM THIS DRAWING EXCEPT FOR THE PURPOSES OF LOCAL AUTHORITY PLANNING