




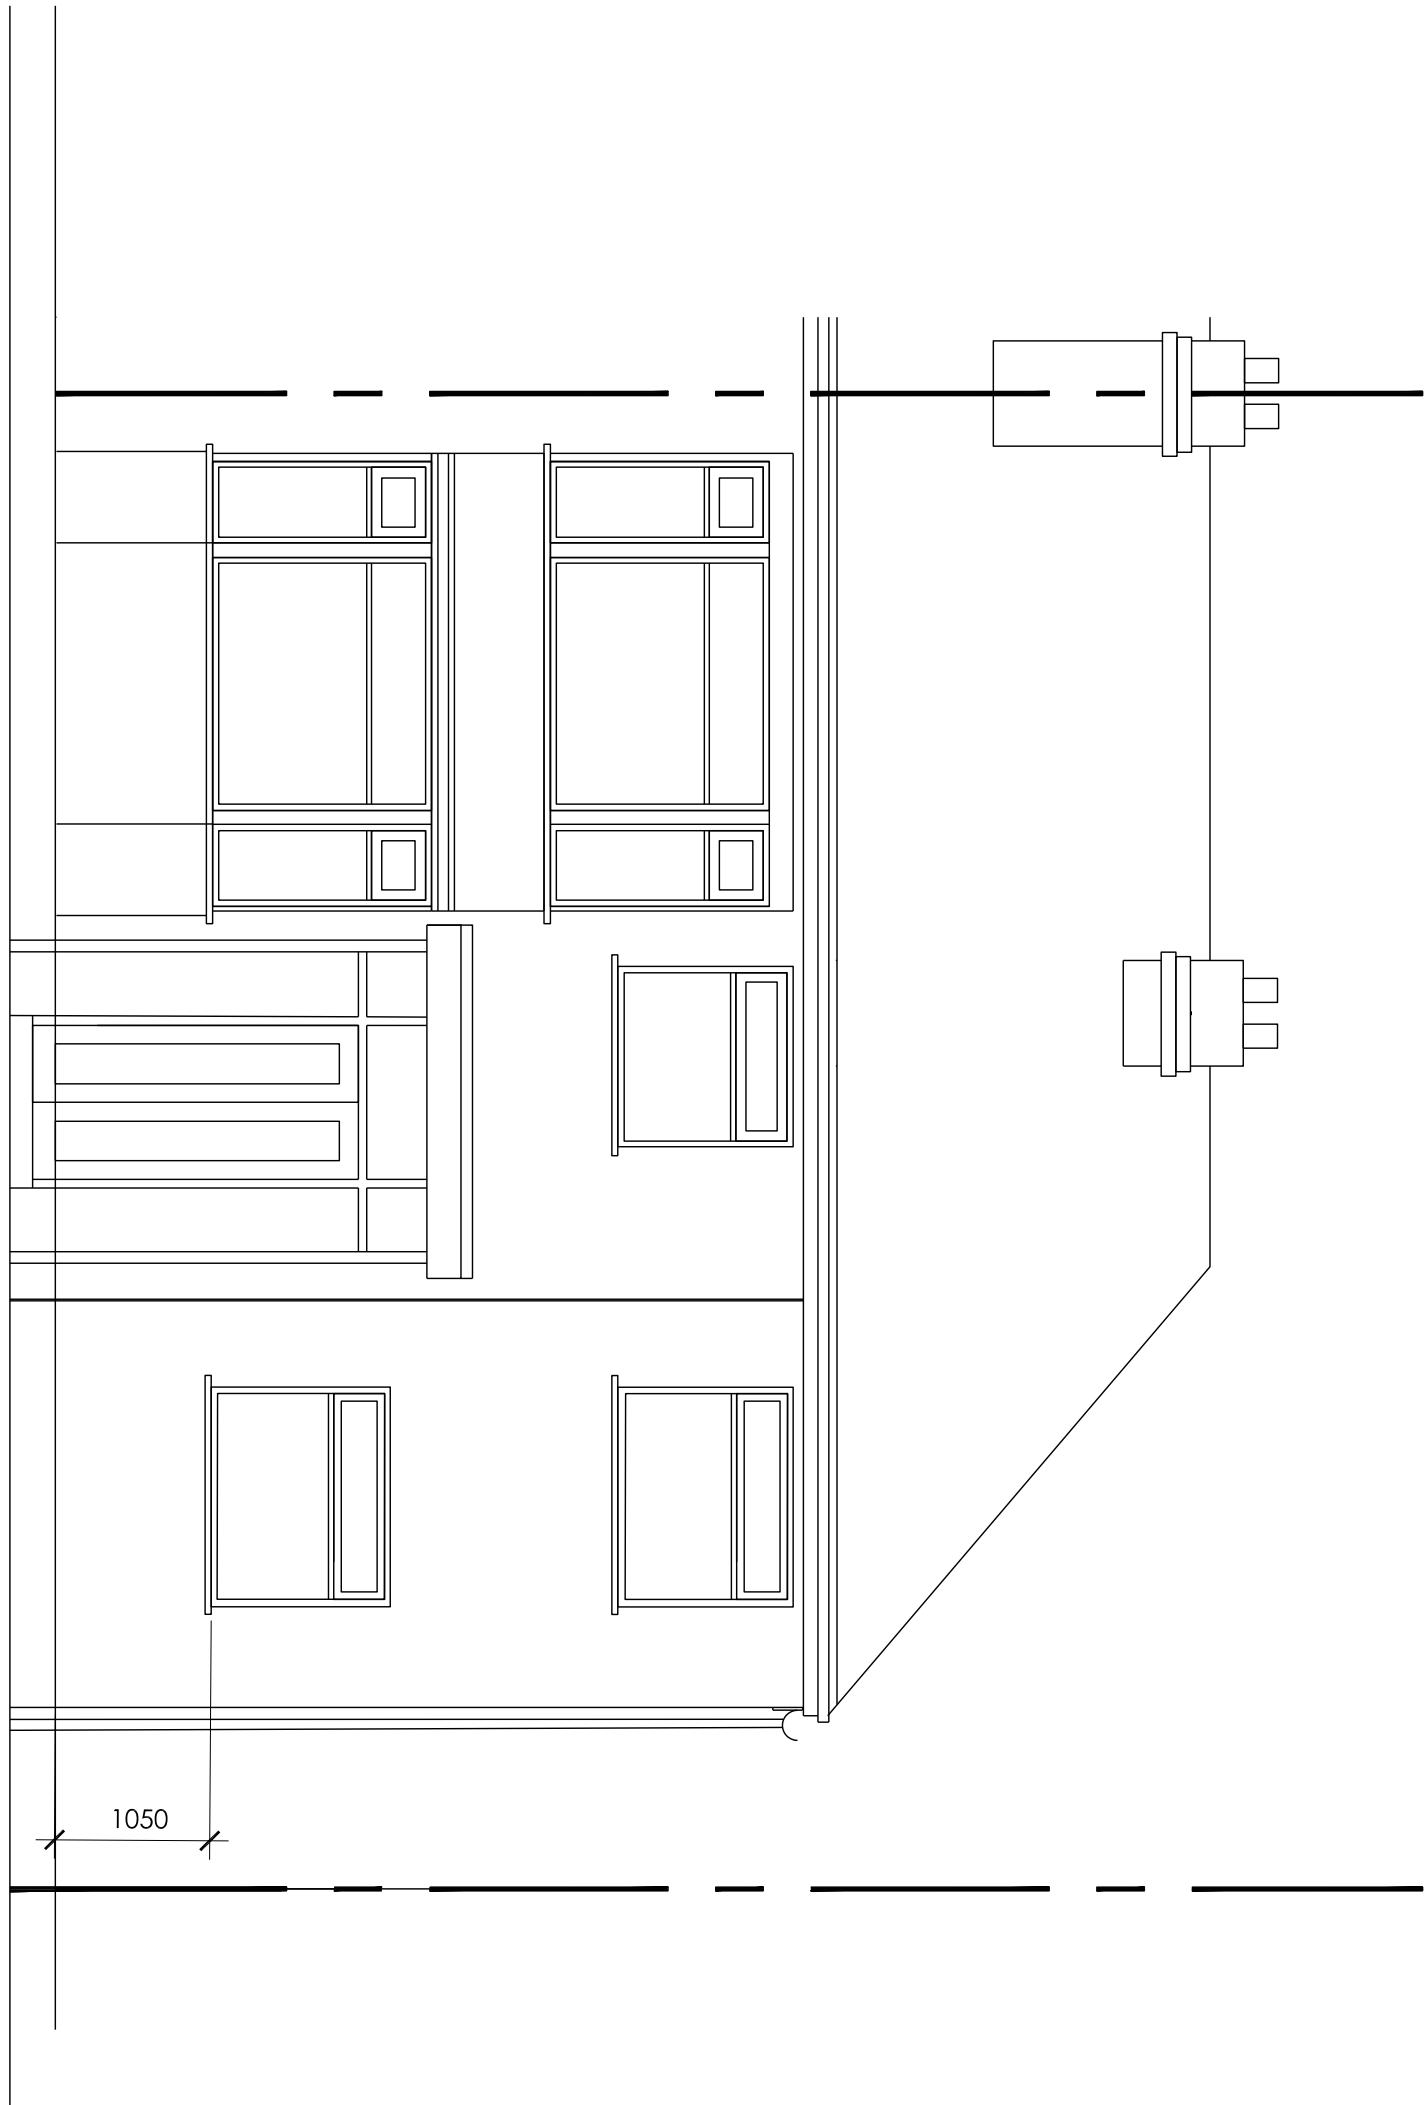

Proposed front elevation

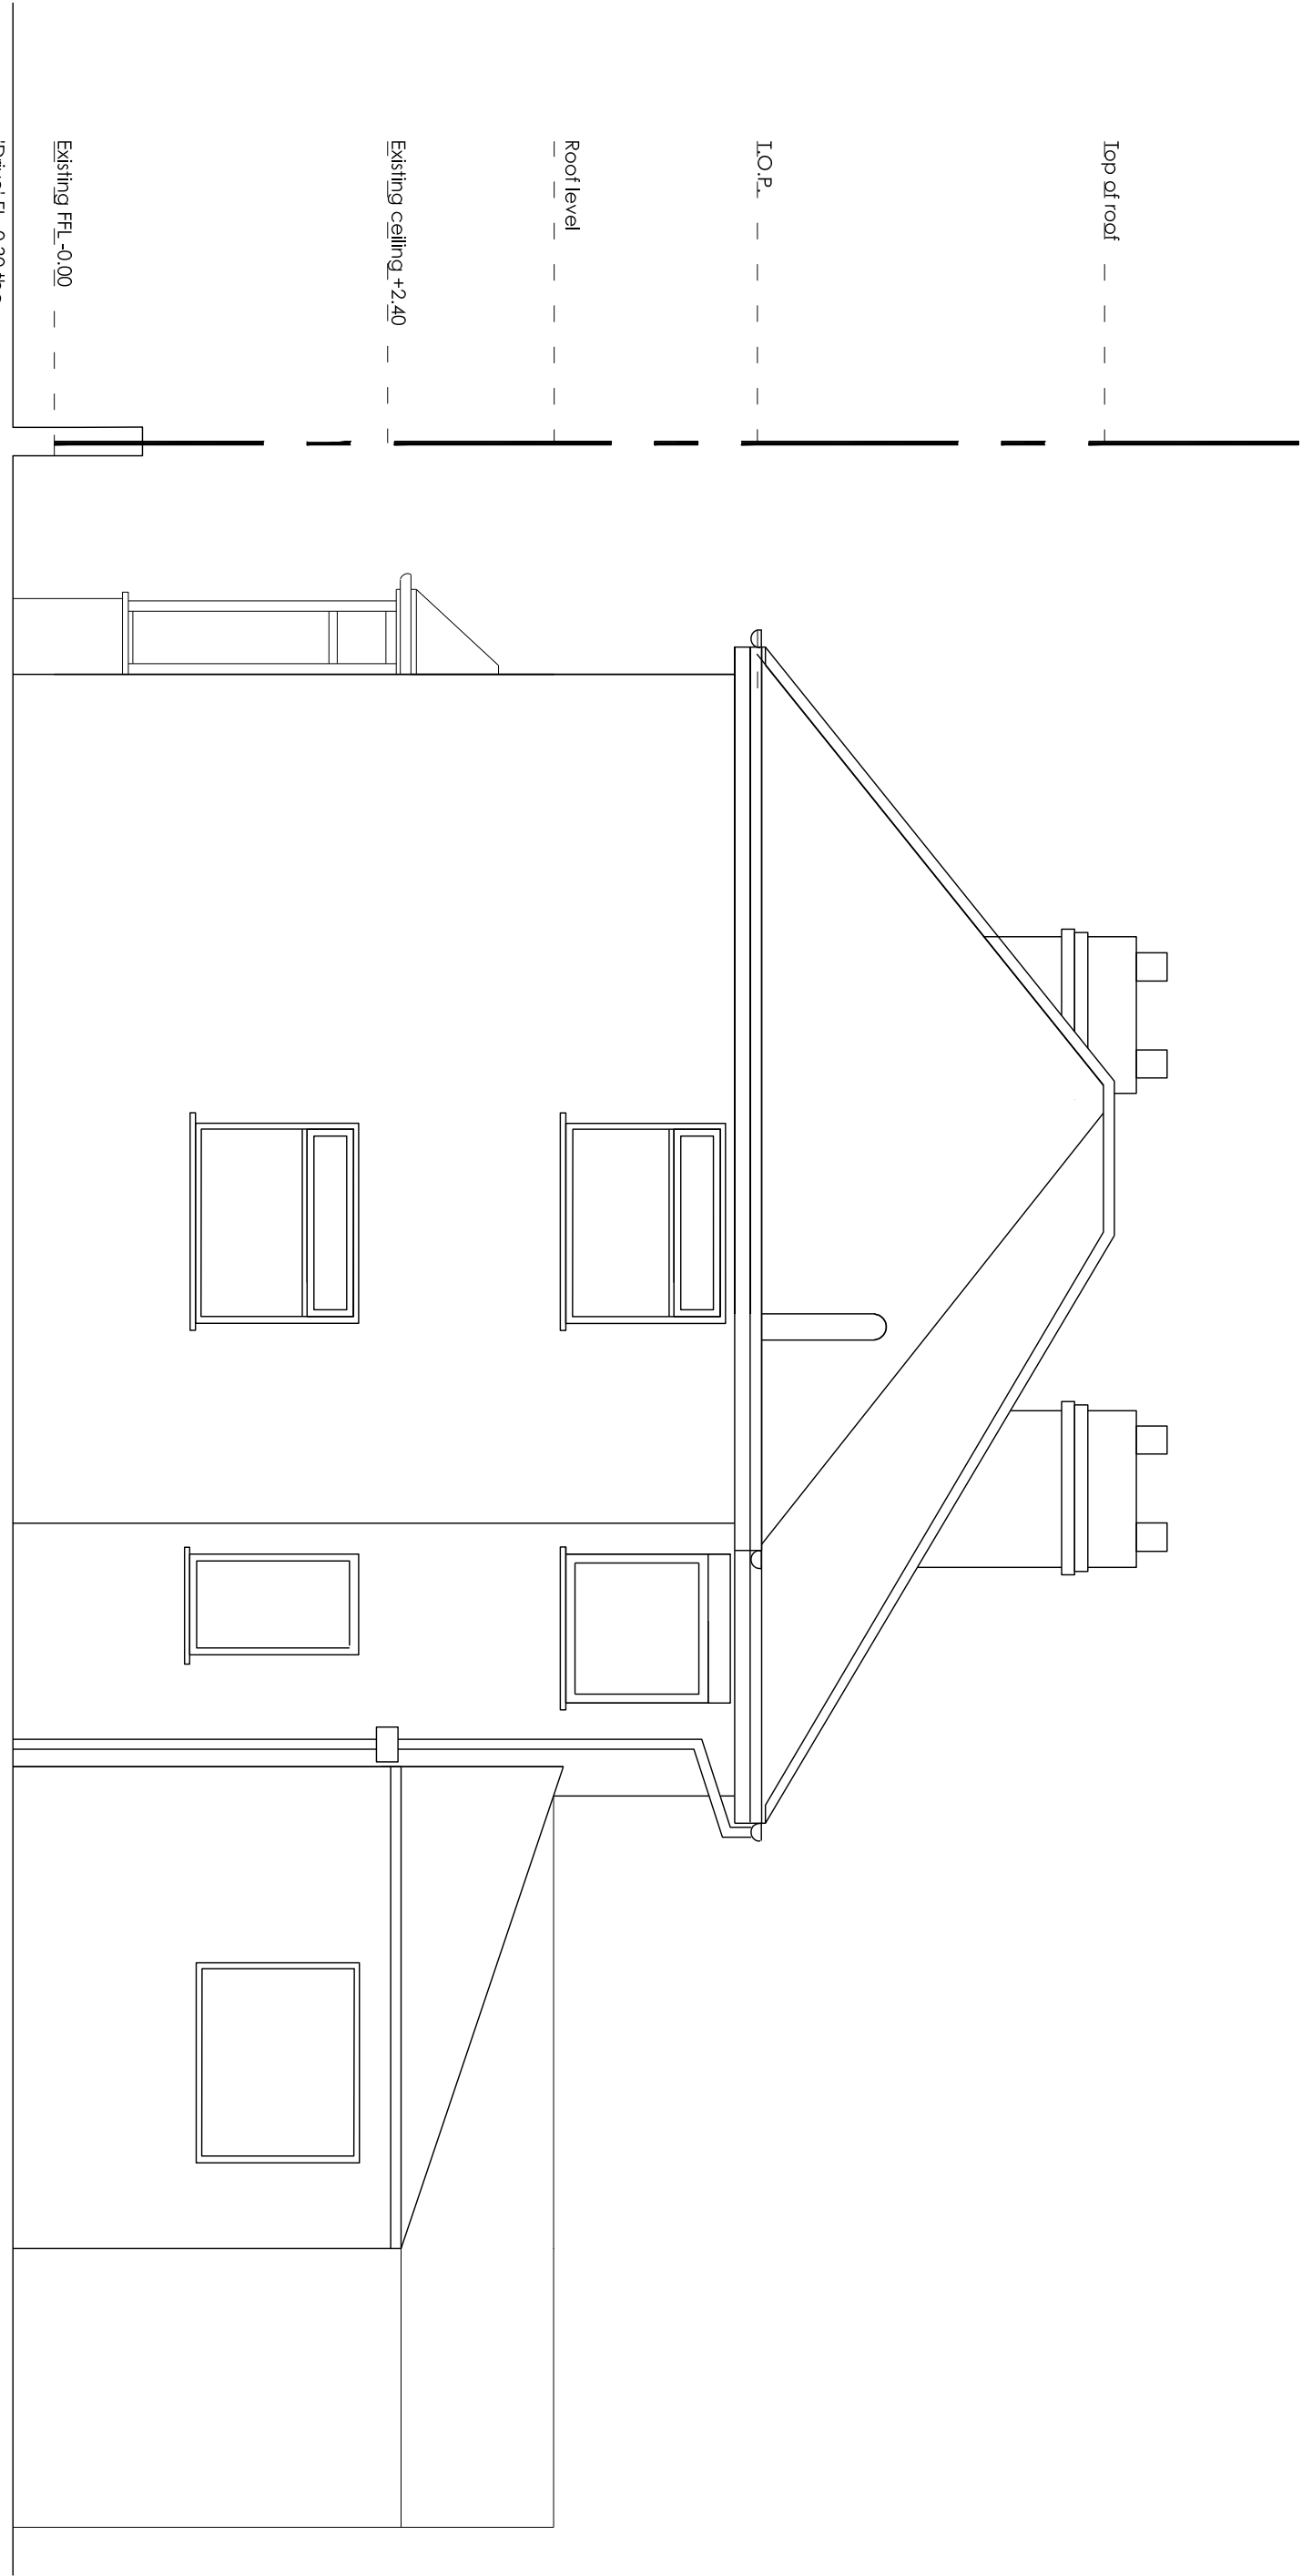

Proposed side elevation

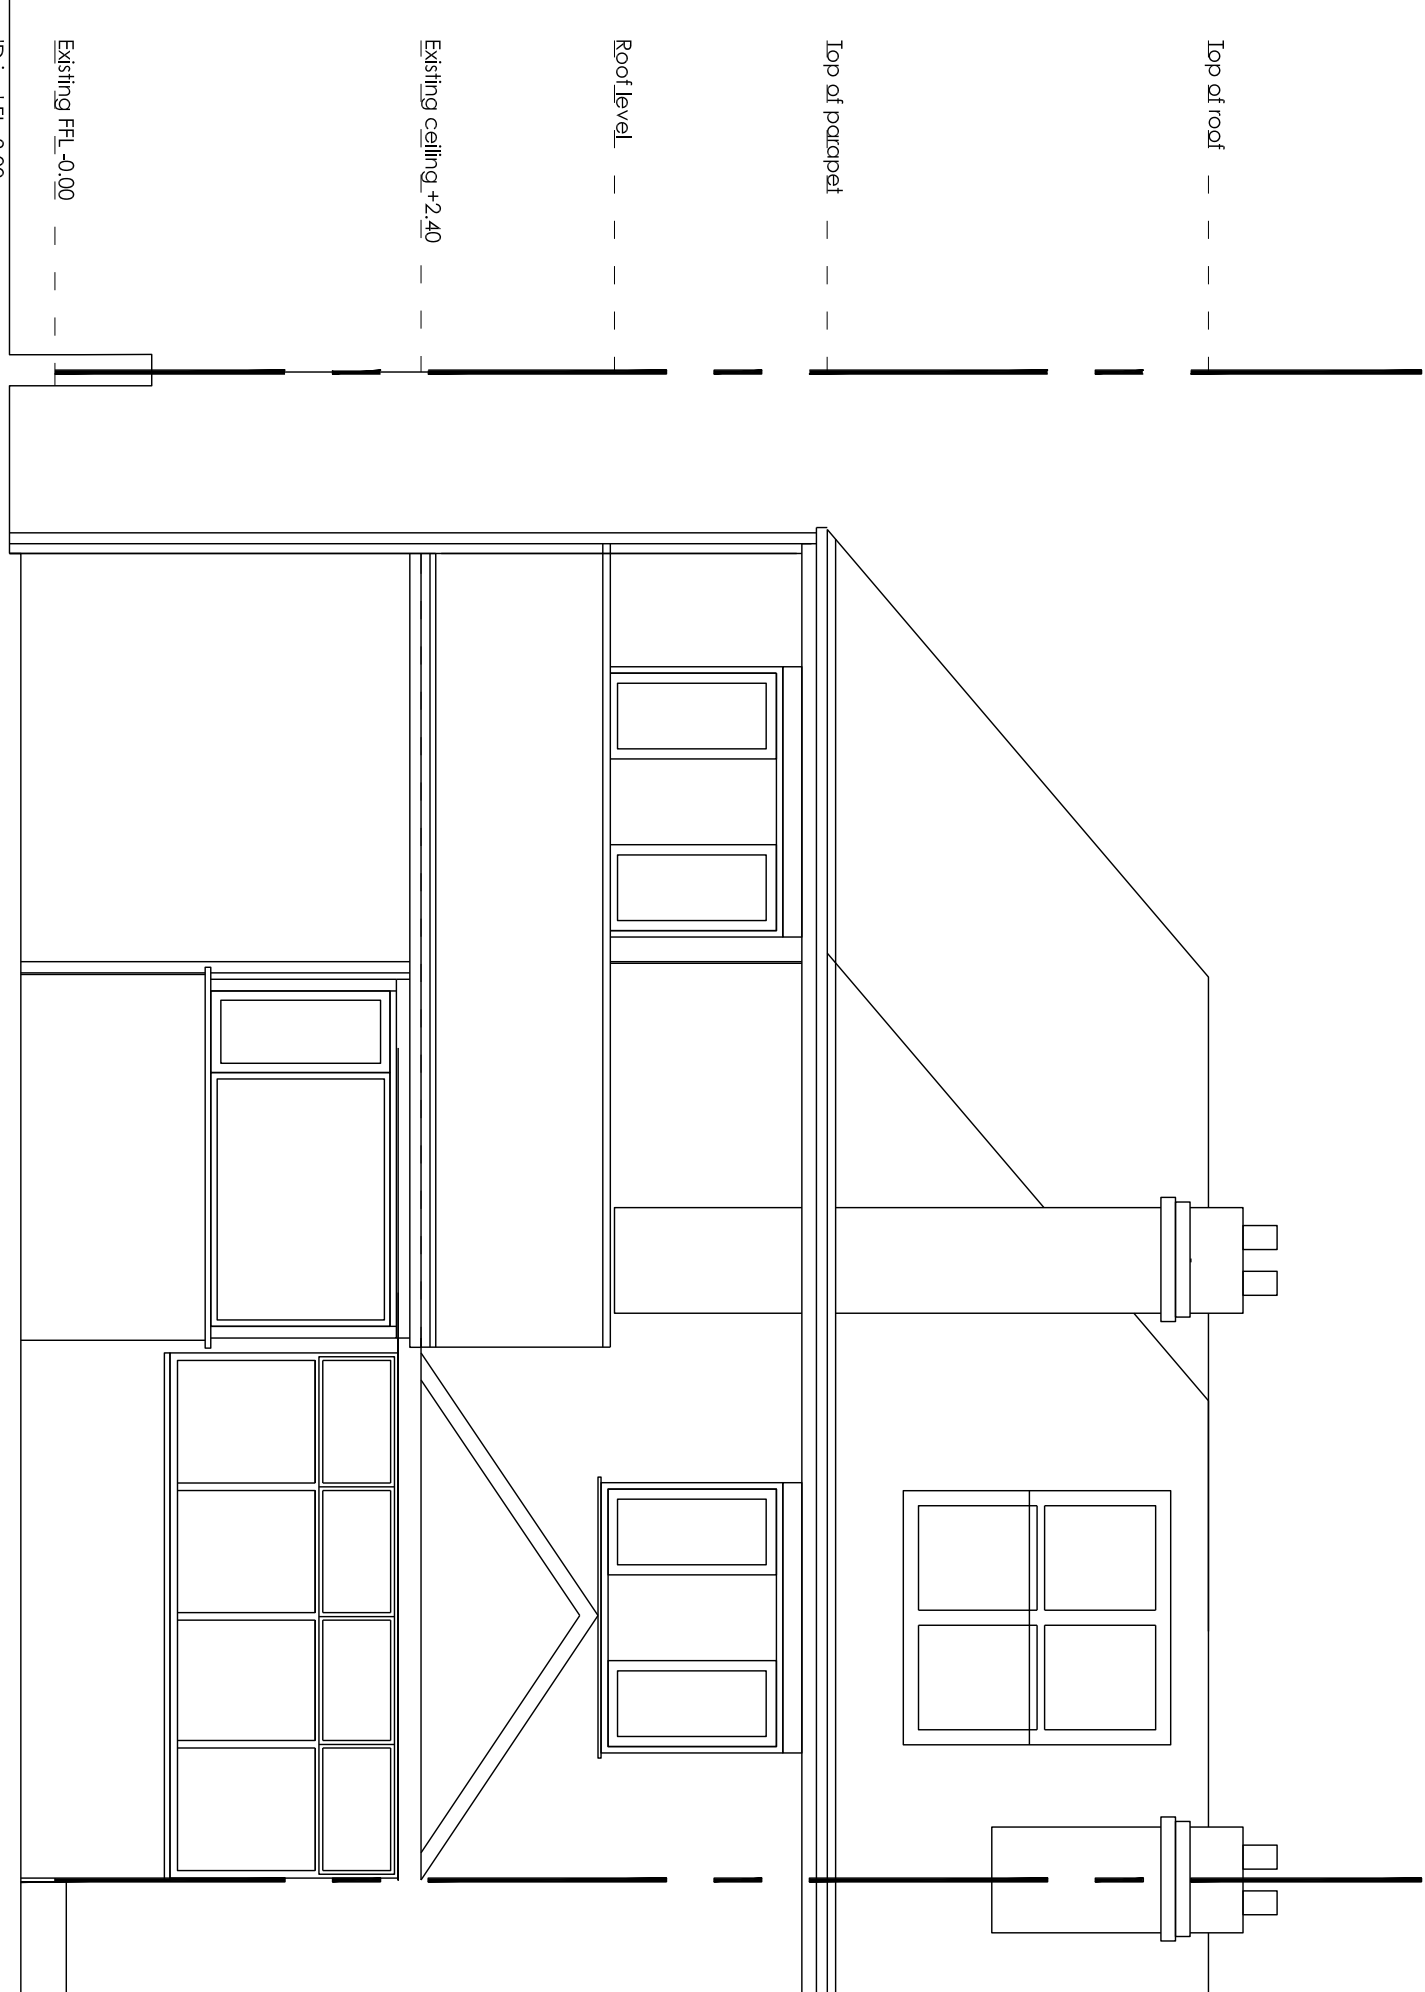

Proposed back elevation

Client		Saiman	
Project Title		169 Kingsbrook Road Manchester M16 8NR	
Drawing Title		Architectural Elevations Proposed	
scale	1:50 @ A1		
date	AUG 2024		
drawn			
checked			
job no.			
drawing no.	AE-10-002		
		rev	p