


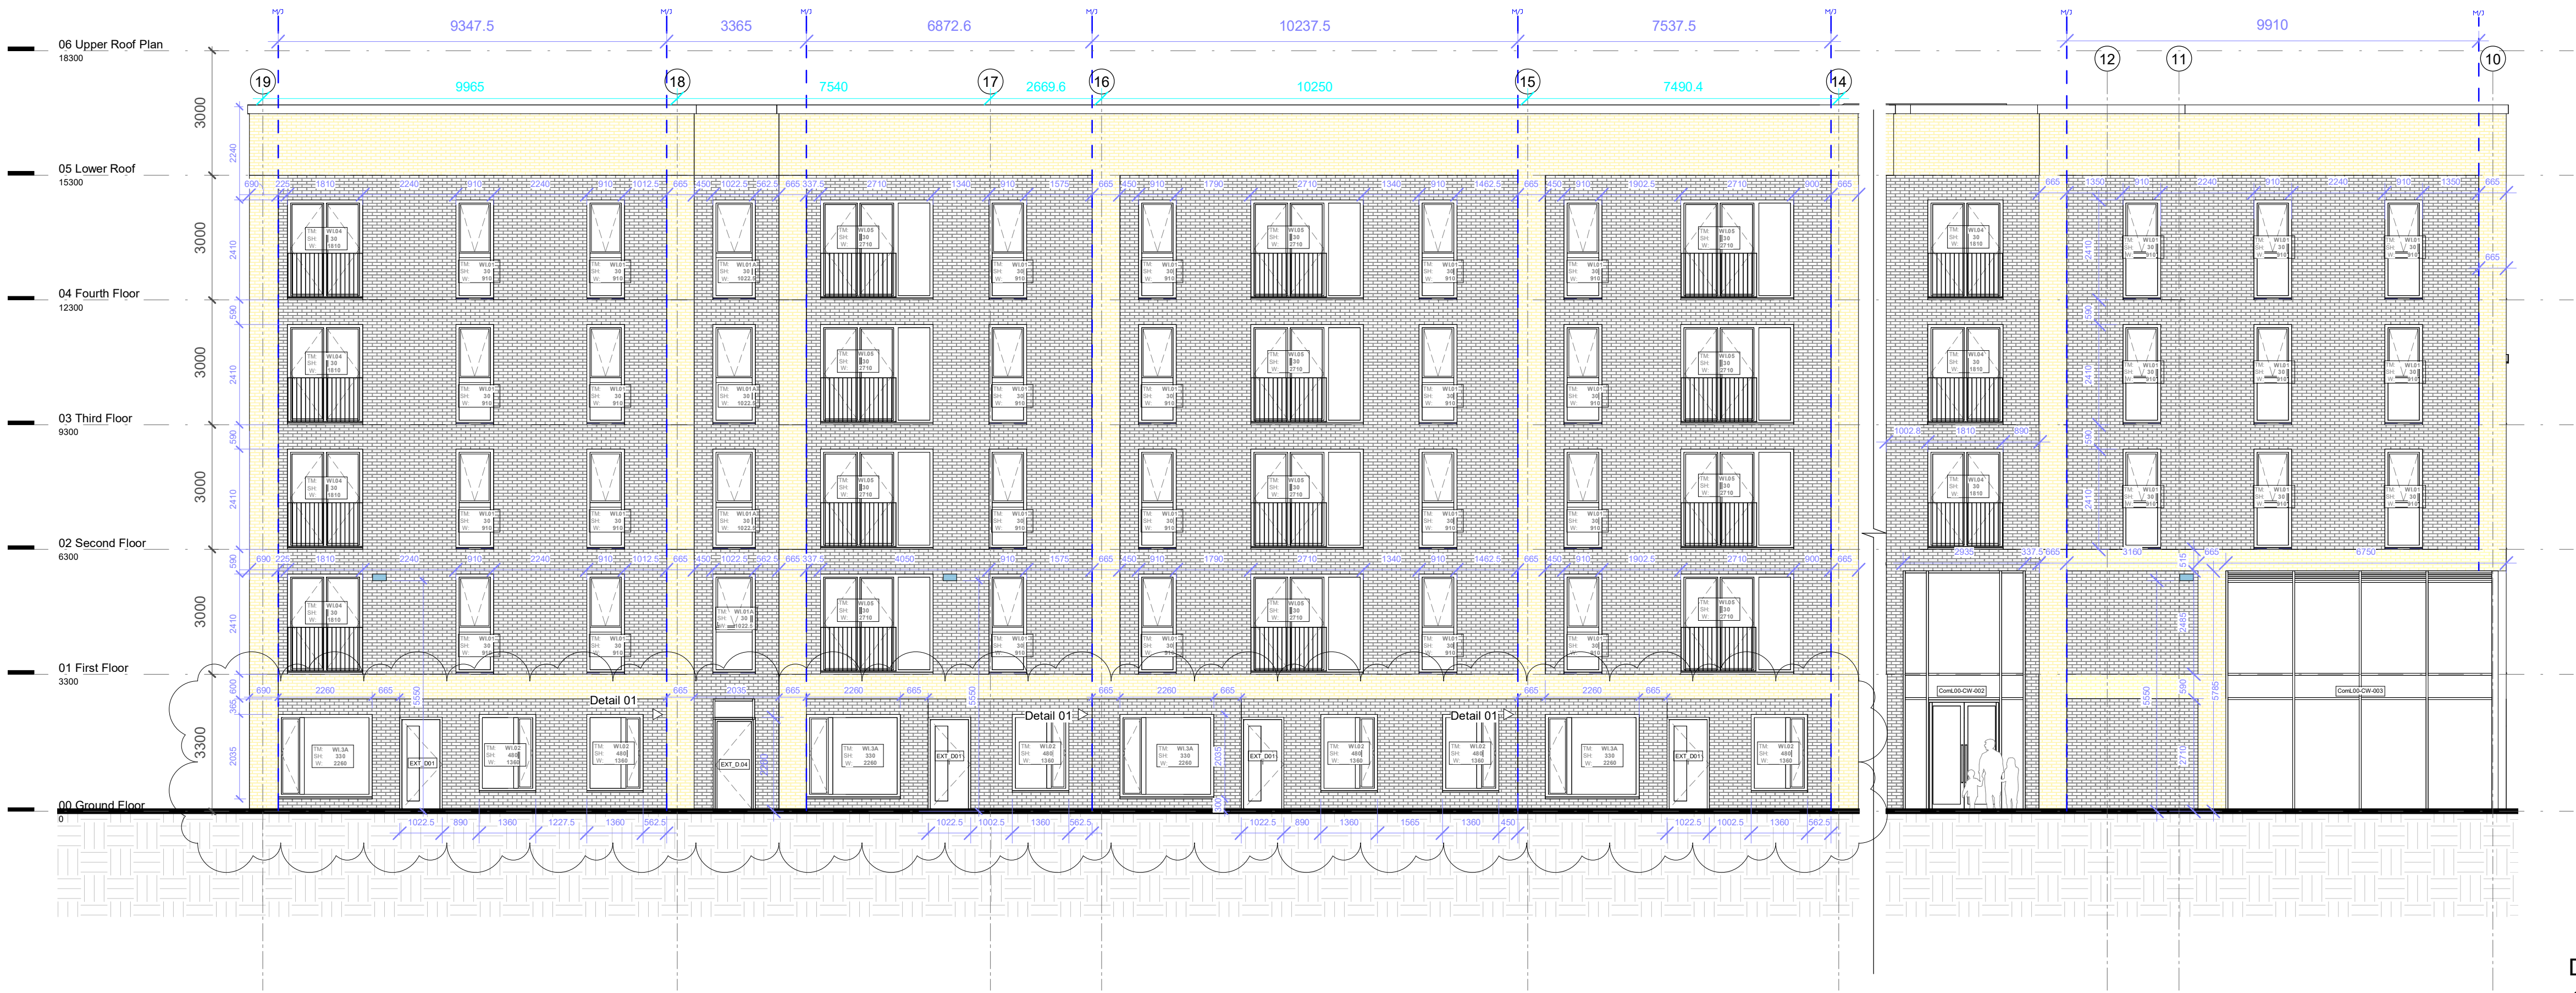

North Elevation_General Arrangement 1
1 : 100




East Elevation_General Arrangement
1 : 100

ELEVATIONS SHOW STRUCTURAL OPENING IN BRICKWORK - REFER SFS DESIGNERS DRAWINGS AND WINDOW DETAILS FOR STRUCT. OPENING IN SFS.

FOR BRICK FACED LINTEL TYPES AND POSITIONS REFER TO IG DRAWINGS AND EXTERNAL DETAILING PACK GENERALLY.



Note:
Do Not Scale from this drawing.
Dimensions are to be checked on site.
If in doubt please ask.

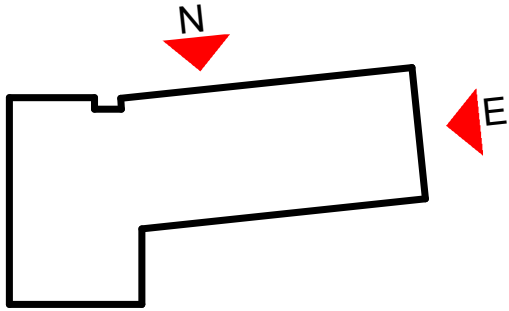

KEY

WI.07	Living Room Window (Ground Floor)
WI.02	Bedroom Window (Ground Floor)
WI.04	Living Room Windows - Double (Upper Floor)
WI.05	Living Room Windows - Triple (Upper Floor)
WI.01	Bedroom Windows - Single (Upper Floor)
CW01	Curtain Walling Type 1

Elevation - Key

- Vertical movement joint locations - TBA with Structural Engineer.
- 250 Dims to movement joints
- Indicates 25mm projected brickwork locations.
- Indicates 100mm recessed brickwork locations.
- Schwegler Sparrow Terrace (positioned within recess to ground floor units - refer to detail) 245 x 430 x 200 - coursed into brickwork
- Ibstock Swift Eco Habitat - Red 327 x 140 x 140mm - coursed into brickwork
- Ibstock enclosed bat box - Type B (prefabricated to match brickwork) 290 x 215 x 102mm - coursed into brickwork
- Highlighted window heads require a 215mm header coursed BFL (ie. no plenum box) all other windows require a 102.5mm running course BFL due to plenum box
- Refer to MEP Drawings / Window Installer Drawings & SIG brickwork support drawings for further details

P013	29.05.24	SD/JC	Movement joints omitted from ground floor doors
P012	28.11.23	SD	Bat & Bird box locations added
P011	13.11.23	SD	Updated sizing of WI.02 & WI.03. Clarified handle heights
P010	01.09.23	SD/JC	WI.01C updated to show 150mm sill / dimensions clarified
P09	23.06.23	SD	WIP Issue - Schedules updated to show KF410 profiles
P08	16.05.23	SD	Stage 4B - Minor updates to window positions, brickwork recesses highlighted & 25mm projections highlighted
P07	21.04.23	SD	Minor amends to setting out generally - updated door references to suit updated schedules
P06	29.07.22	AMP	Stage 4A Issue - Increased parapet height indicated (+250mm), revised extent of CW to amenity space
P05	06.06.22	LB	Issued for information - Running dimensions, door and window tags added to GA's
P04	10.05.22	SD	Updated window configuration to suit daylighting and overheating requirements
P03	04.05.22	SD	Updated drawing number to suit TIDP Identified WTSA in key
P02	29.04.22	SD	Updated amended kitchen and living room windows to suit daylighting requirements.
P01	26.04.22	AMP	Preliminary Issue - GA Elevations

© The moral rights of the author are hereby asserted.
This drawing and design is the sole property of Buttress Ltd and must not be reproduced without permission.
Buttress Ltd is Registered in England and Wales: 5363573

Buttress

41 Bengal Street
Manchester
M4 6AF
T 0161 236 3303
E contact@buttress.net
W www.buttress.net

Project Title	This City residential development, Ancoats, Manchester
Client	Wates Construction Ltd
Location	Land to the west of Rodney Street, Manchester, M4 6JJ

Drawing ref	Residential Block B - North & East Elevations_General Arrangement
-------------	---

Date	29/05/2024 14:34:00	Scale	As indicated
Checker	LB	Orig Paper Size	A1

Job No:	9139	Status	S2
---------	------	--------	----

Project:	Origin:	Zone:	Level:	Type:	Disc:	Number:	Rev:
----------	---------	-------	--------	-------	-------	---------	------

RODSTA-BUT-B-XX-DE-A- 02420- P013