



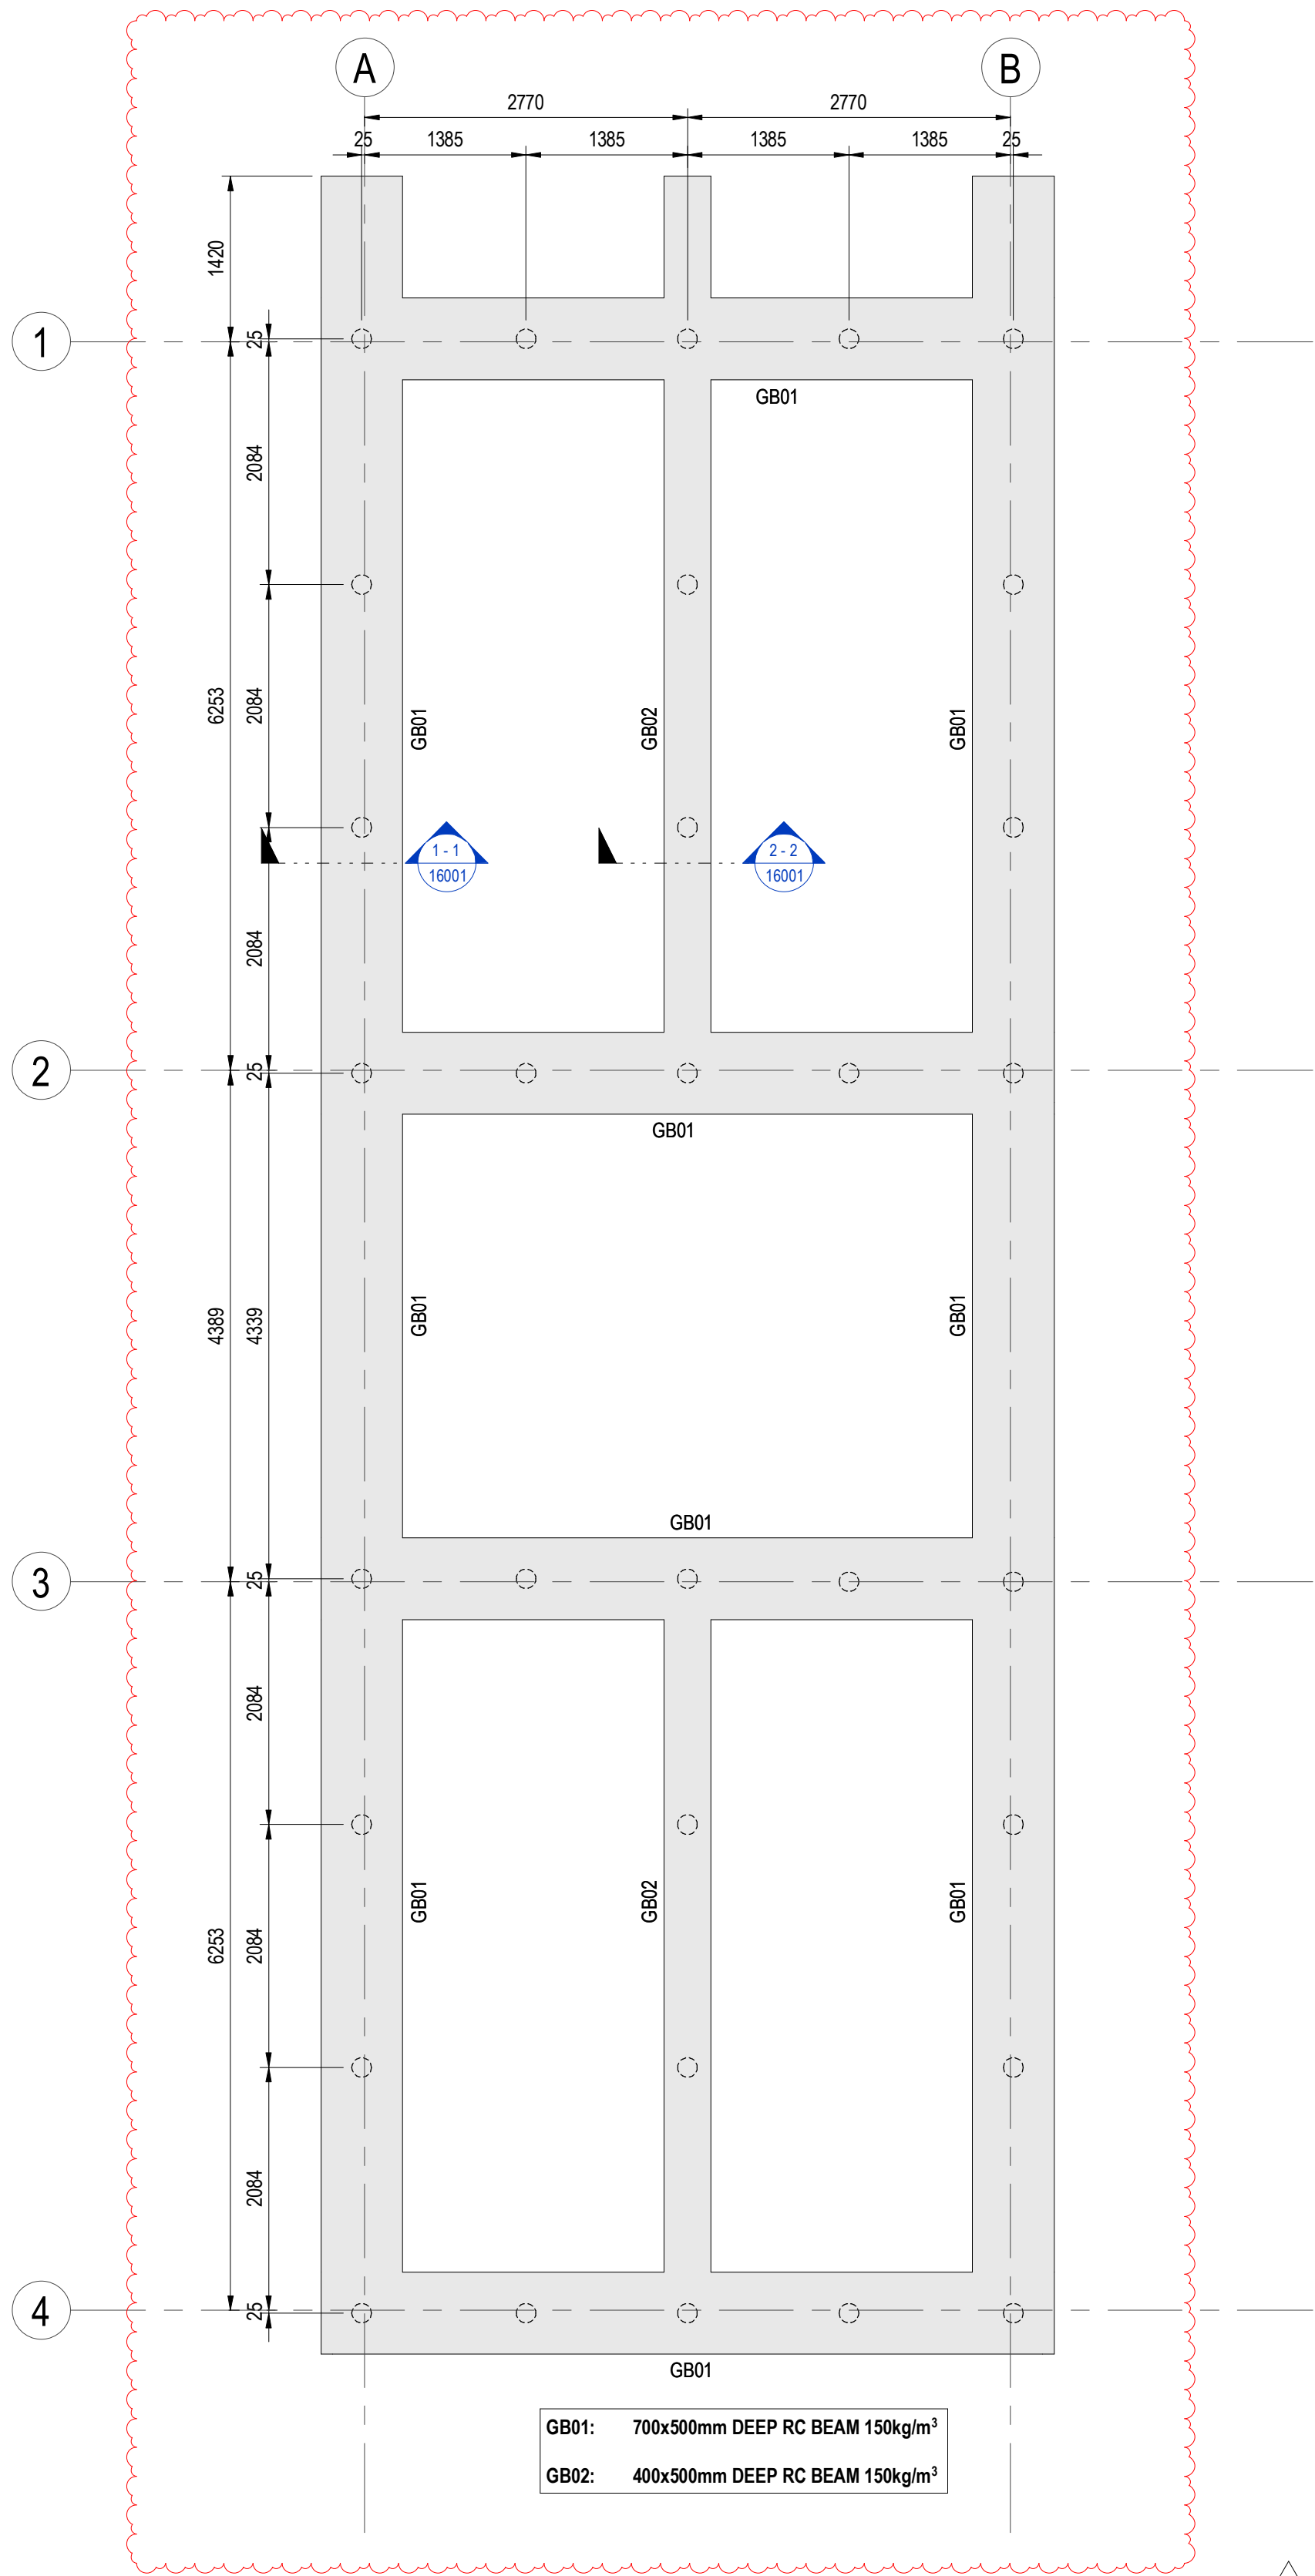

FOUNDATION PLAN
SCALE: 1 : 50

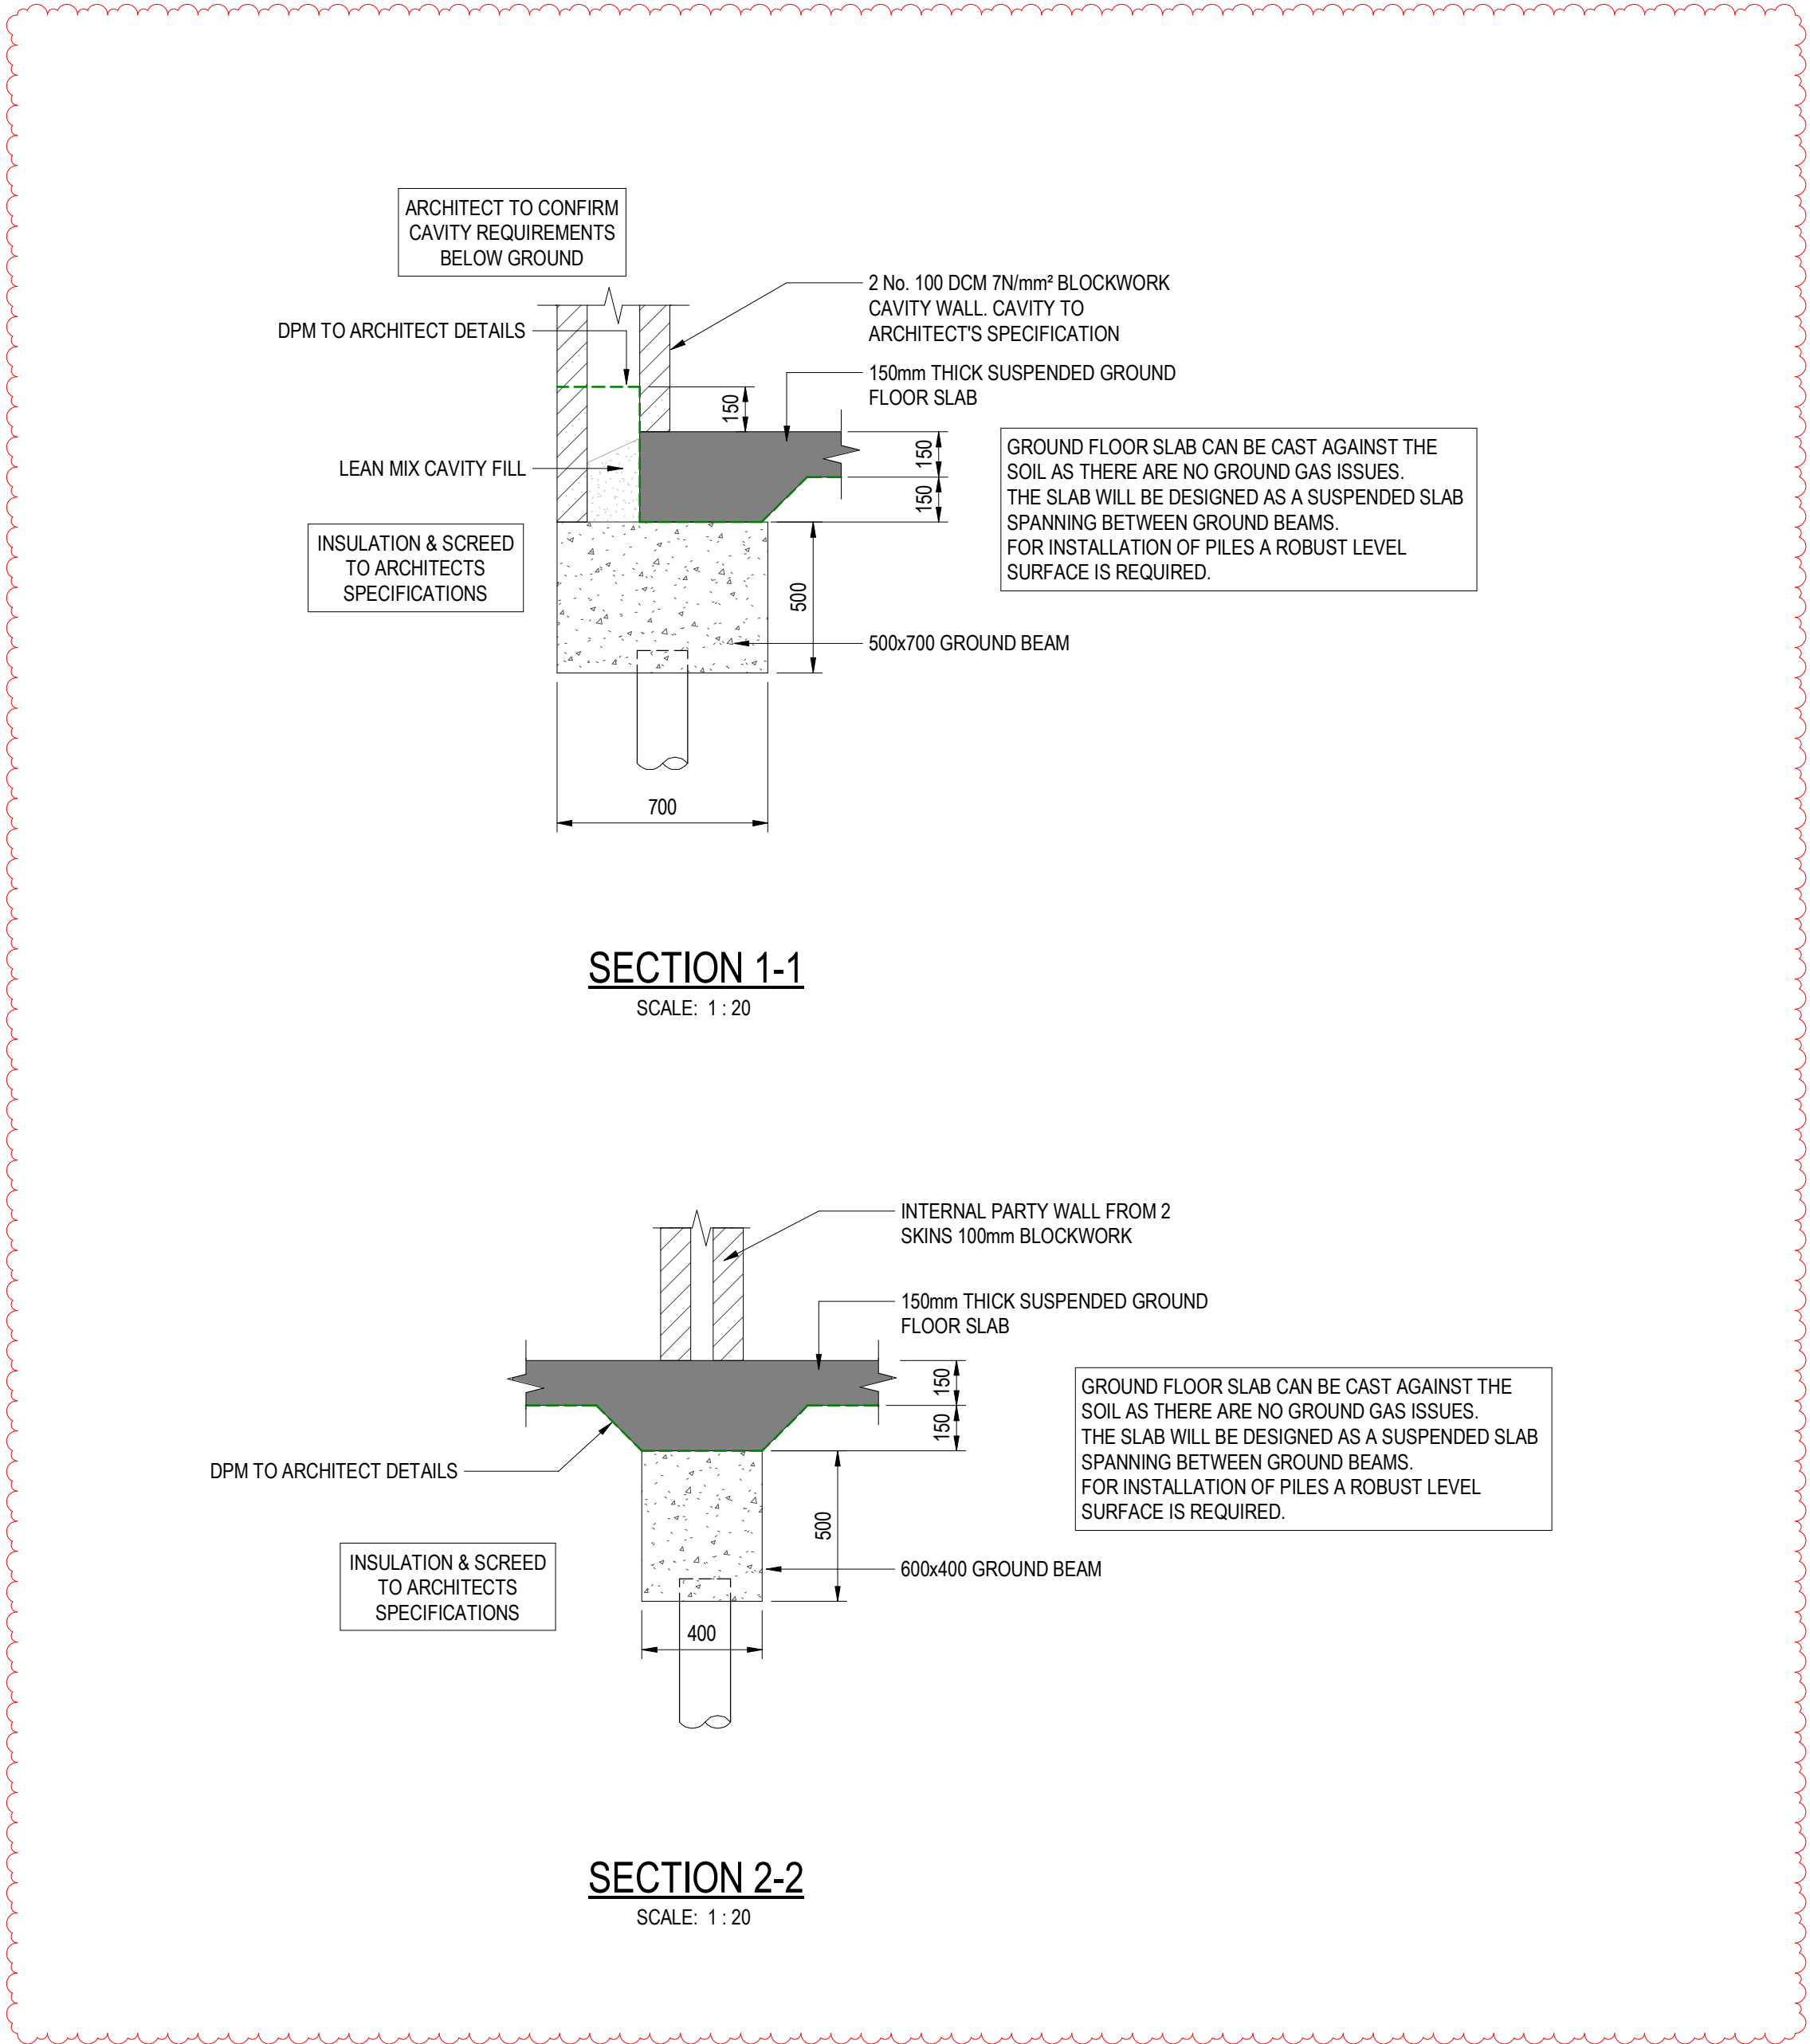

SECTION 1-1
SCALE: 1 : 20

SECTION 2-2
SCALE: 1 : 20

CURTINS HAVE ASSUMED 1680 GROUND MAT PILES CURRENTLY TO BE DESIGNED AND SPECIFIED BY SPECIALIST PILING CONTRACTOR. PILE LOAD CAPACITY ASSUMED TO BE 150kN TO BE CONFIRMED BY PILING CONTRACTOR

THE INFORMATION ON THIS DRAWING ARE BASED ON ARCHITECTURAL DRAWINGS ISSUED ON 12/02/2023. ALL INFORMATION SUBJECT TO FINAL DESIGN AND COORDINATION WITH DESIGN TEAM AND CONTRACTOR. IT MAY BE SUBJECT TO CHANGE BASED ON EXTERNAL INFLUENCES THROUGH THE DESIGN DEVELOPMENT SUCH AS CLIENT BRIEF AND SCOPE CHANGES, SERVICES / B.W.I.C. SUB-CONTRACTOR REQUIREMENTS ETC. THE INFORMATION MUST THEREFORE BE USED WITH A SUITABLE CONTINGENT APPROACH WITH RESPECT TO STRATEGIC DECISION MAKING, COST MANAGEMENT, N.I.A. MEASUREMENT ETC

GENERAL NOTES:

- THIS DRAWING IS TO BE READ IN CONJUNCTION WITH ALL RELEVANT ARCHITECTS AND ENGINEERS DRAWINGS AND SPECIFICATIONS.
- DO NOT SCALE THIS DRAWING. ANY AMBIGUITIES, OMISSIONS AND ERRORS ON DRAWINGS SHALL BE BROUGHT TO THE ENGINEERS ATTENTION IMMEDIATELY. ALL DIMENSIONS MUST BE CHECKED / VERIFIED ON SITE.
- ALL DIMENSIONS ARE IN MILLIMETRES UNLESS NOTED OTHERWISE.
- FOR GENERAL NOTES REFER TO DRAWING.

P04	UPDATED FOR COMMENTS	27/02/23	HW	BA
P03	UPDATED FOR COMMENTS	21/02/23	SCB	BA
P02	UPDATED FOR STAGE 3	17/02/23	SCB	BA
P01	STAGE 3 DRAFT	20/12/22	LW	BA

Rev:	Description:	Date:	By:	Chkd:
------	--------------	-------	-----	-------

Merchant Exchange, 17-19 Whitworth Street West, Manchester, M1 5WG
0161 236 2394
manchester@curtins.com
www.curtins.com

Civil & Structures • Transport Planning • Environmental • Infrastructure • Geotechnical • Conservation & Heritage • Principal Designer
Birmingham • Bristol • Cambridge • Cardiff • Douglas • Dublin • Edinburgh • Glasgow • Kentish • Leeds • Liverpool • London • Manchester • Nottingham

Status: STAGE 3

Project: EMBASSY VILLAGE

Dwg Title: ACCOMMODATION - FOUNDATION GENERAL ARRANGEMENT

Drawn By SCB	Designed By BA	Checked By BA
Date DEC '22	Scales @ A1 As indicated	Revision: P04
077442 - CUR - B1 - FN - DR - S - 16001		