


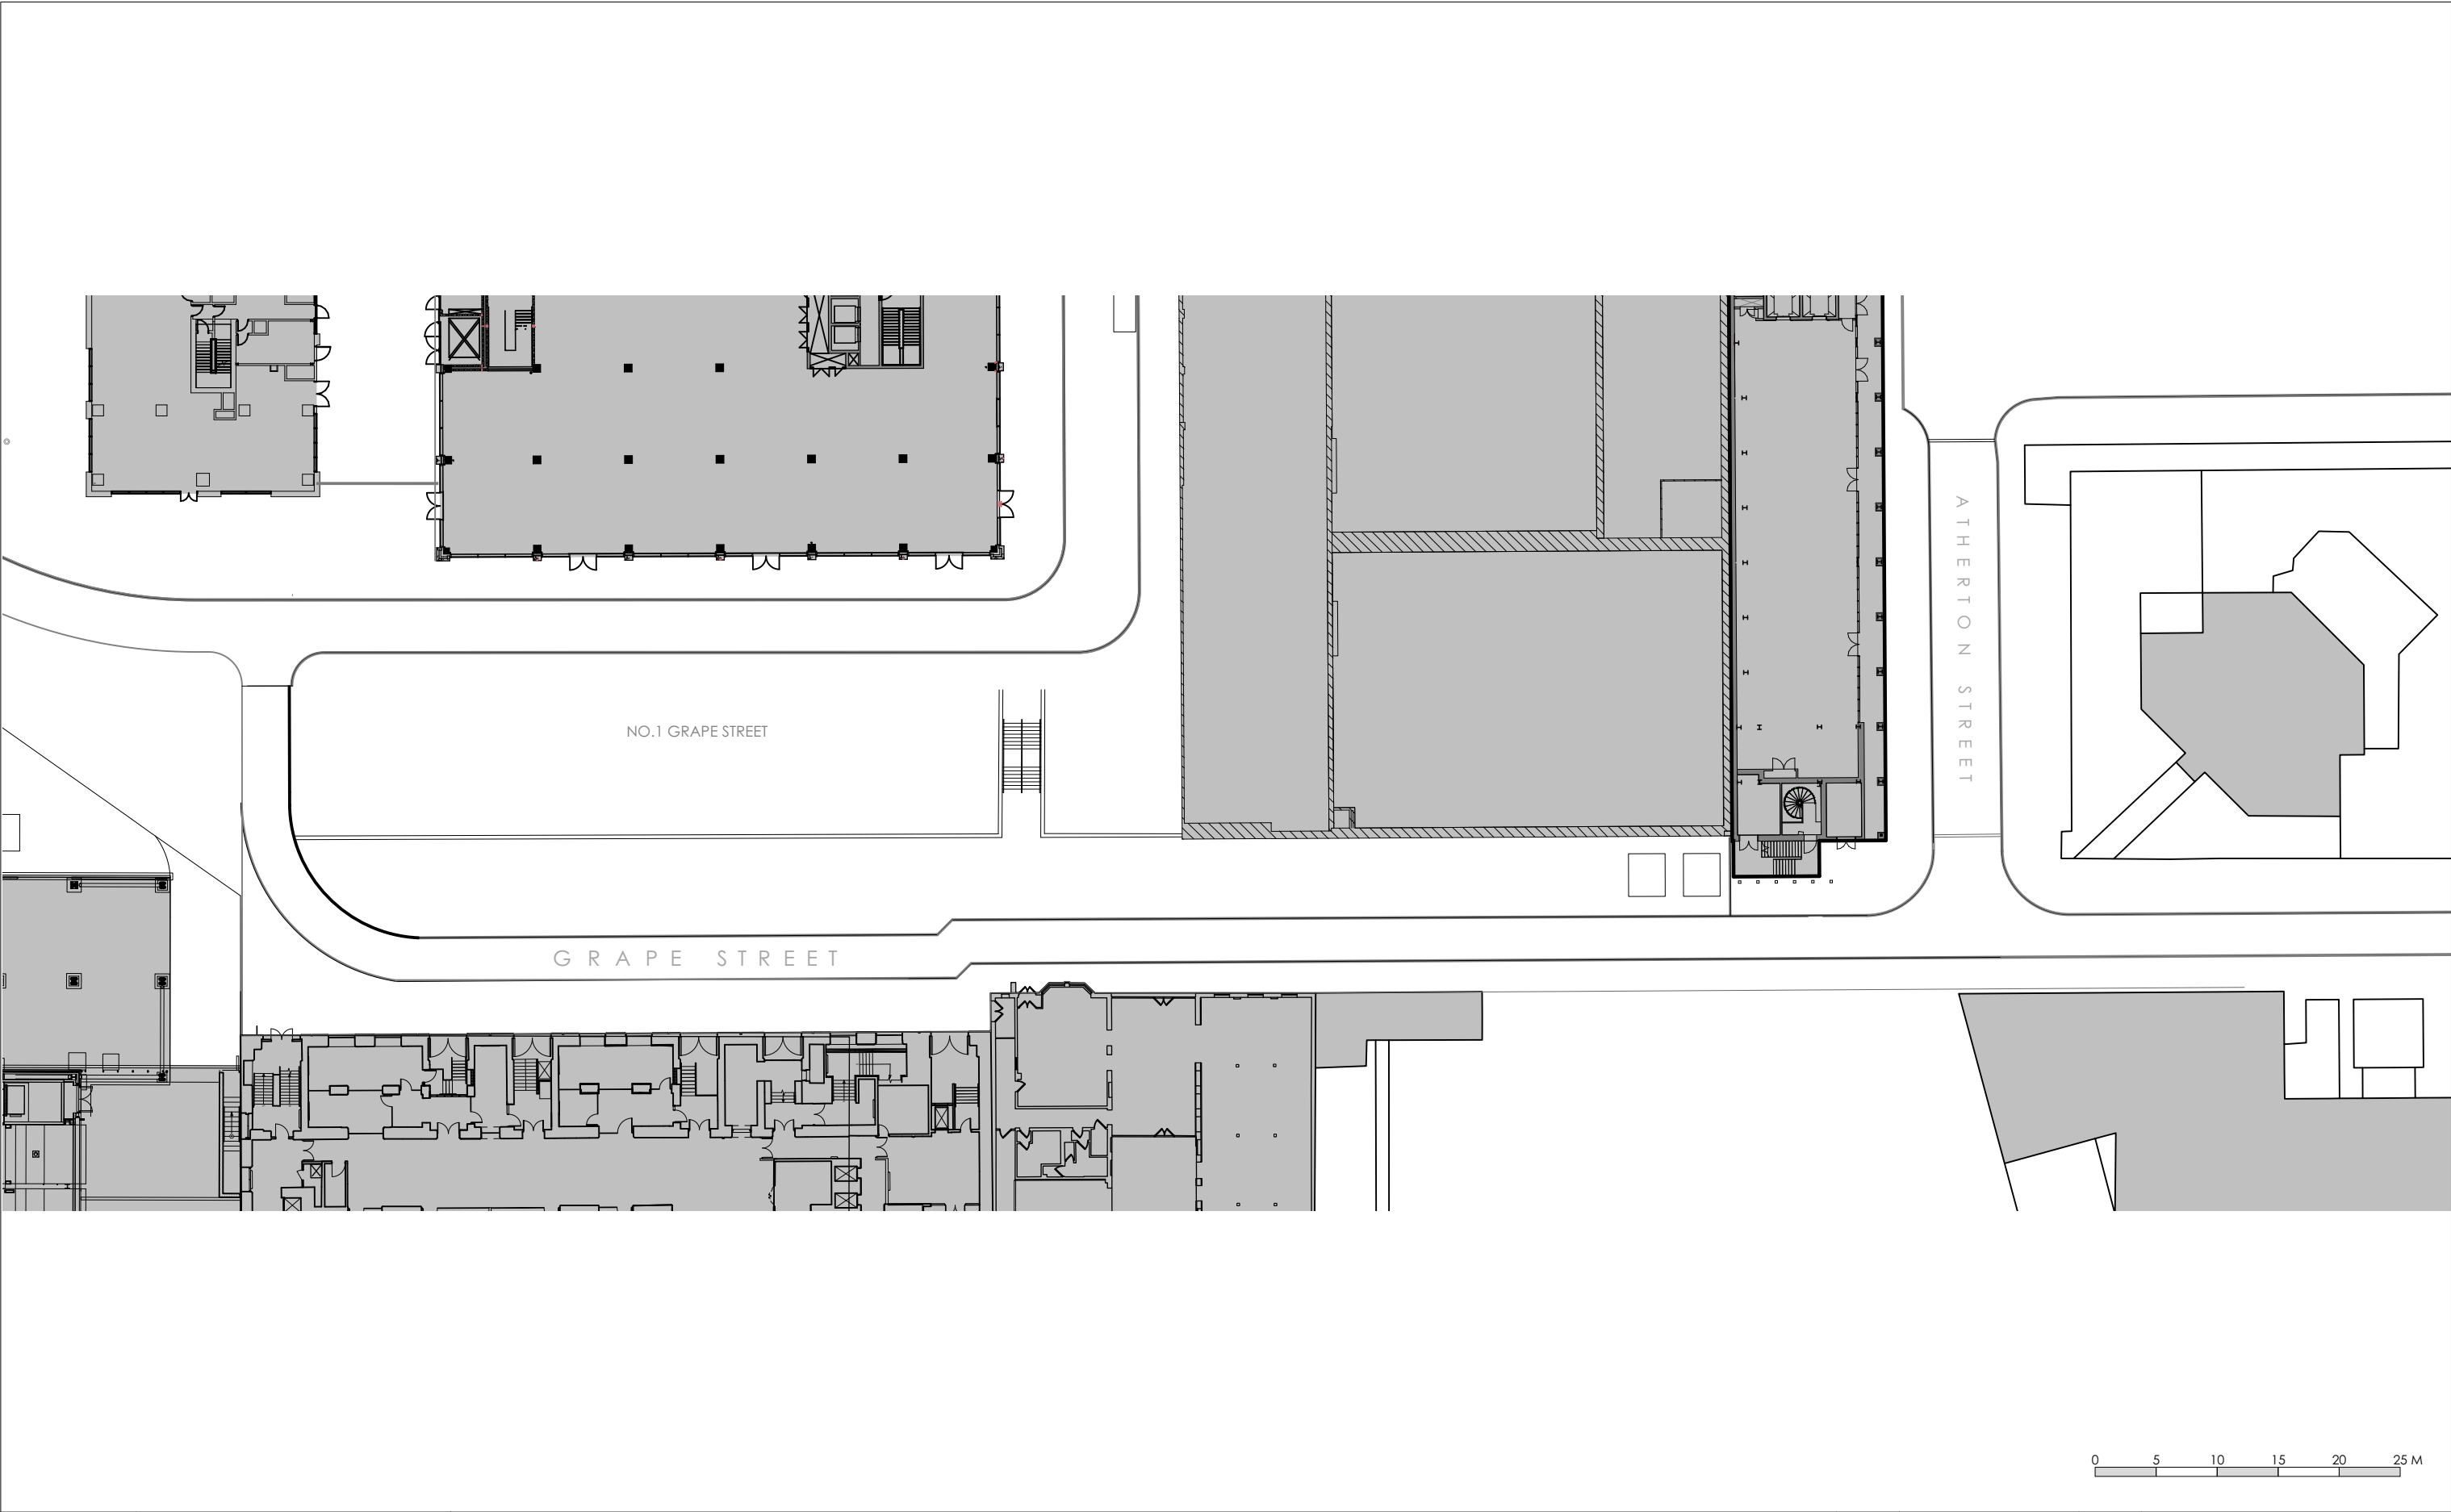

<div></div> <div>Studio Hart Limited 7-8 Saville Row London, W1 SPE</div>	DRAWING EXISTING SITE PLAN		<div></div> <div></div> <div></div> <div></div>	<div></div> <div></div> <div></div> <div></div>	<div></div> <div></div> <div></div> <div></div>	<div>General Notes: All dimensions to be checked on site prior to commencement of any works, and/or preparation of any shop drawings. Sizes of and dimensions to any structural elements are indicative only. See structural engineers drawings for actual sizes / dimensions. Sizes of and dimensions to any service elements are indicative only. See service engineers drawings for actual sizes and dimensions. This drawing to be read in conjunction with all other Architect's drawings, specifications and other Consultants' information. All proprietary systems shown on this drawing are to be installed strictly in accordance with the Manufacturers/Suppliers recommended details. Any discrepancies between information shown on this drawing and any other contract information or manufacturers/suppliers recommendations is to be brought to the attention of the Architect. DO NOT SCALE FROM THIS DRAWING.</div>
	SCALE 1:500 at A3	PROJECT NUMBER 23-032				
	DATE April 2024	DRAWING STATUS Planning				
	DWG No. GP_EX-01	REVISION P1				
PROJECT Grape Street Containers			P1	Planning	03/04/24	
			STATUS	REVISION	DATE	