




VISUAL SCALE 1:100 @ A3


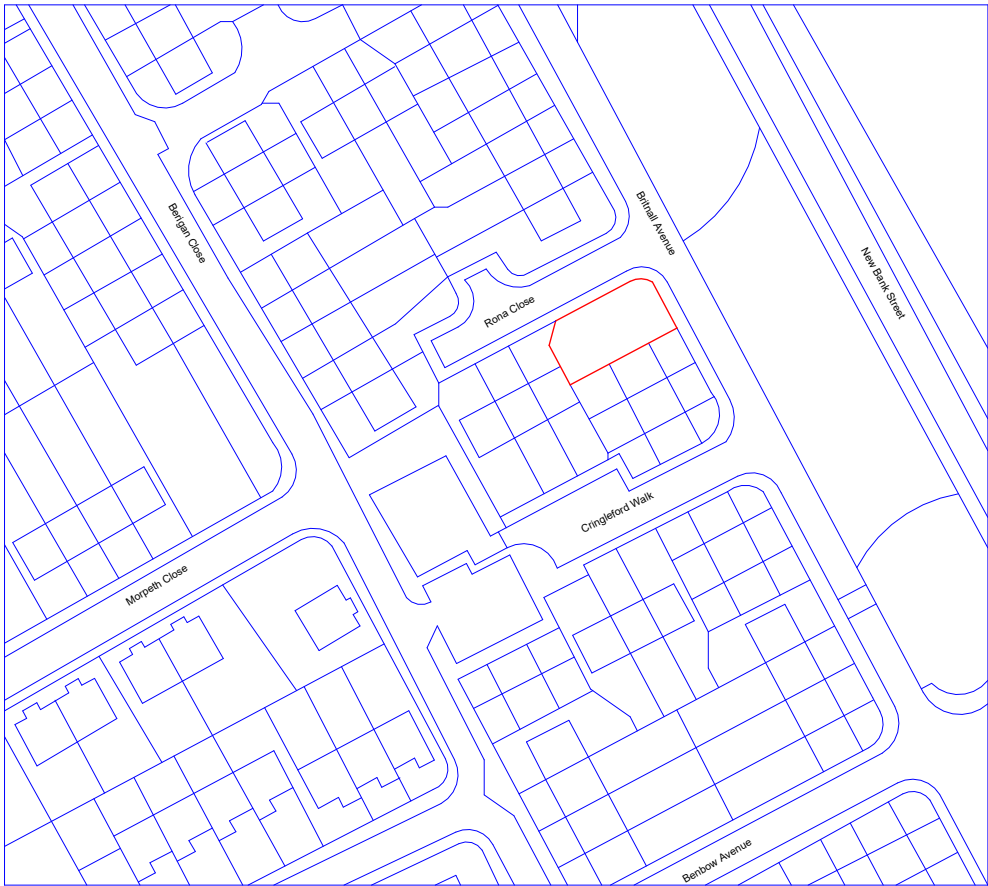


Location Plan

1 : 1250




VISUAL SCALE 1:1250 @ A3

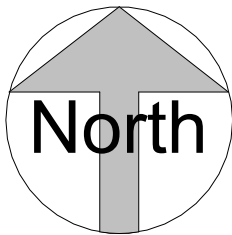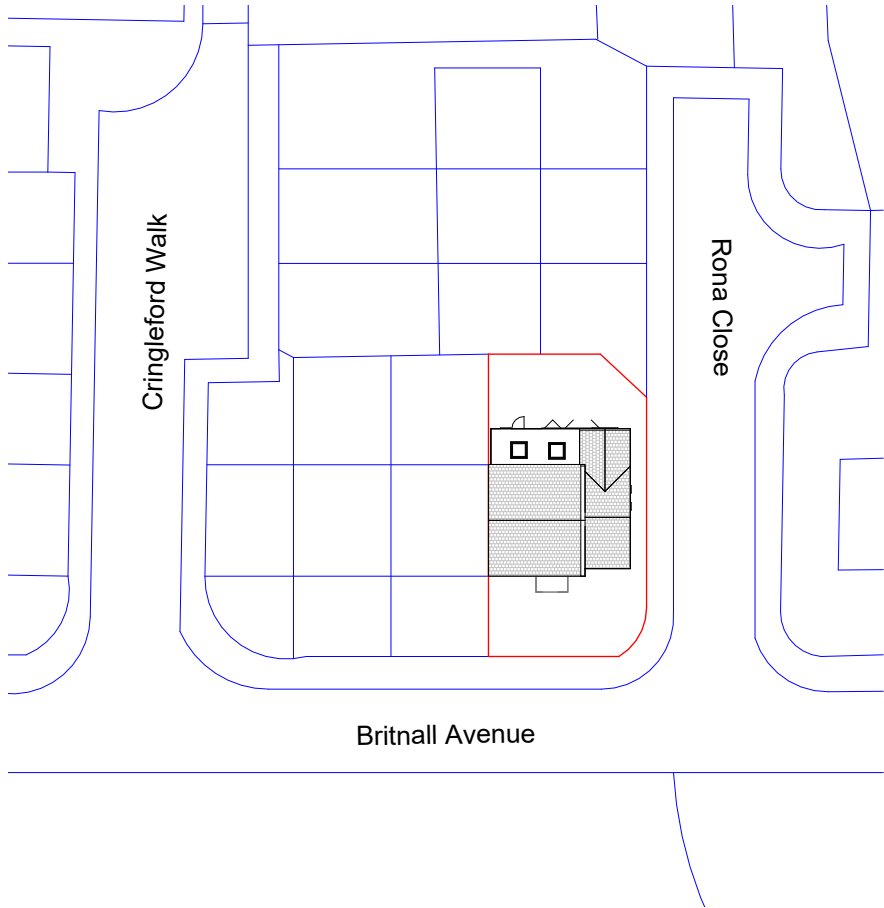


Site Plan

1 : 500

 

VISUAL SCALE 1:500 @ A3

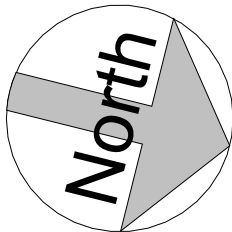

THIS DRAWING IS THE COPYRIGHT OF MD DESIGN CONSULTANCY. DO NOT SCALE FROM THESE DRAWINGS. ALL LEVELS/DIMENSIONS TO BE CHECKED ON SITE PRIOR TO WORKS COMMENCING. REPORT ALL DISCREPANCIES TO CLIENT/DESIGNER.



MD DESIGN
CONSULTANCY
07728417797
dabeer@mddesigns.co.uk

**Proposed double storey side/rear extension
& part single storey rear extension**
21 Britnall AveManchester M12 4PG

Location & Site Plan
(DR) A204

Project Number
0026

Client Name
Mohammad Azad

Drawn By
MDR

Rev	Description	Date
A	First issue to client	10.06.24
B	Plans Ammended	13.06.24
C	Issued For Planning	14.06.24

Revision C