


This drawing or any part thereof may not be copied, disseminated, transmitted or disclosed to any third party or unauthorised person without prior written consent of Archonic Projects.

Do not scale from this drawing.

This drawing must be read in conjunction with all other package drawings including that of sub-contractors.

Contractor to check and report any discrepancies within this drawing to Archonic Projects. All rights reserved.

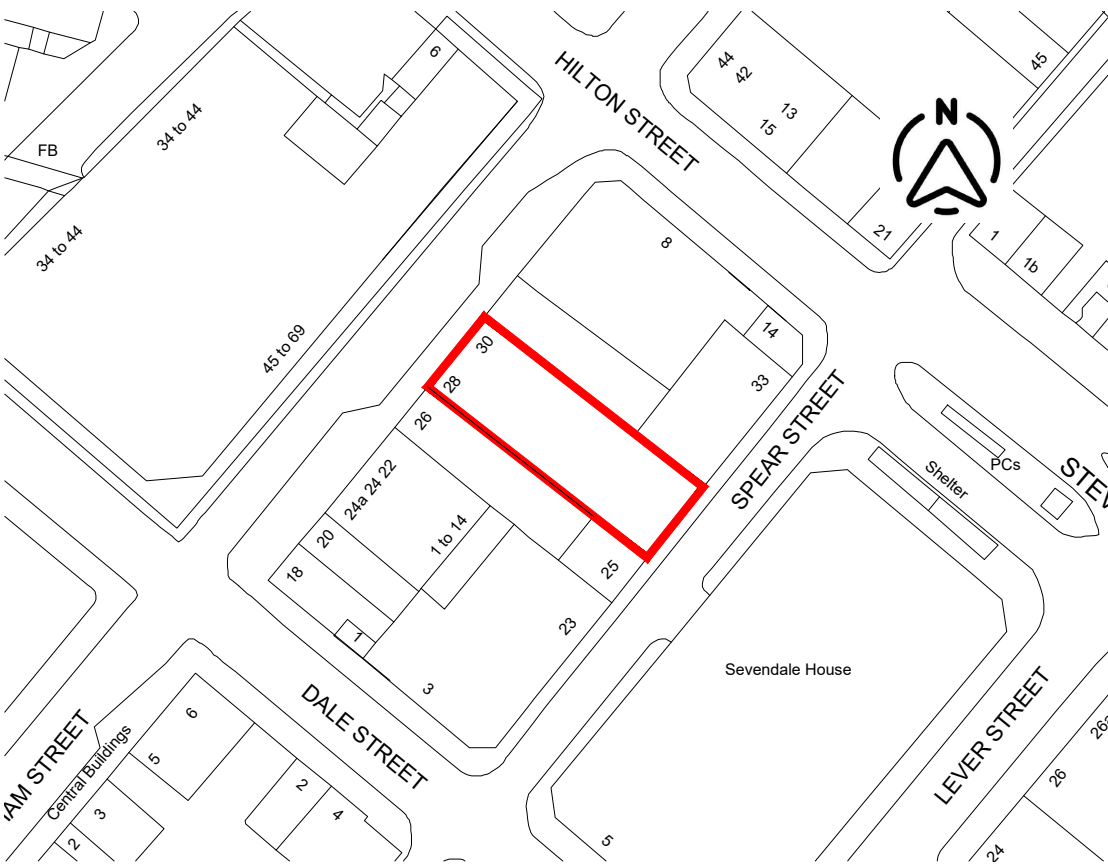


KEY SITE PLAN 1:500

KEY


EXTERNAL ALTERATION APPLICATION EXTENT

P2	2024/08/23	Key plan redline updated	Shopfront arrangement updated in line with design development with LPA. Re-issued to the LPA.	LPH
P1	2024/05/24	Initial issue		LPH
REVISION	DATE	DETAILS		INITIALS

Client:	Classic Building Group
Project Title:	28-30 Oldham Street, Manchester
Drawing Title:	Proposed Basement & Ground Floor Layout Plans
Drawing Reference:	OLDST-ARC-XX-XX-DR-A-SK003-S2-P2_ProposedLayoutPlans
Drawing Purpose:	PLANNING / NOT FOR CONSTRUCTION
Issue Date:	May 2024
Scale:	1:100 @ A1

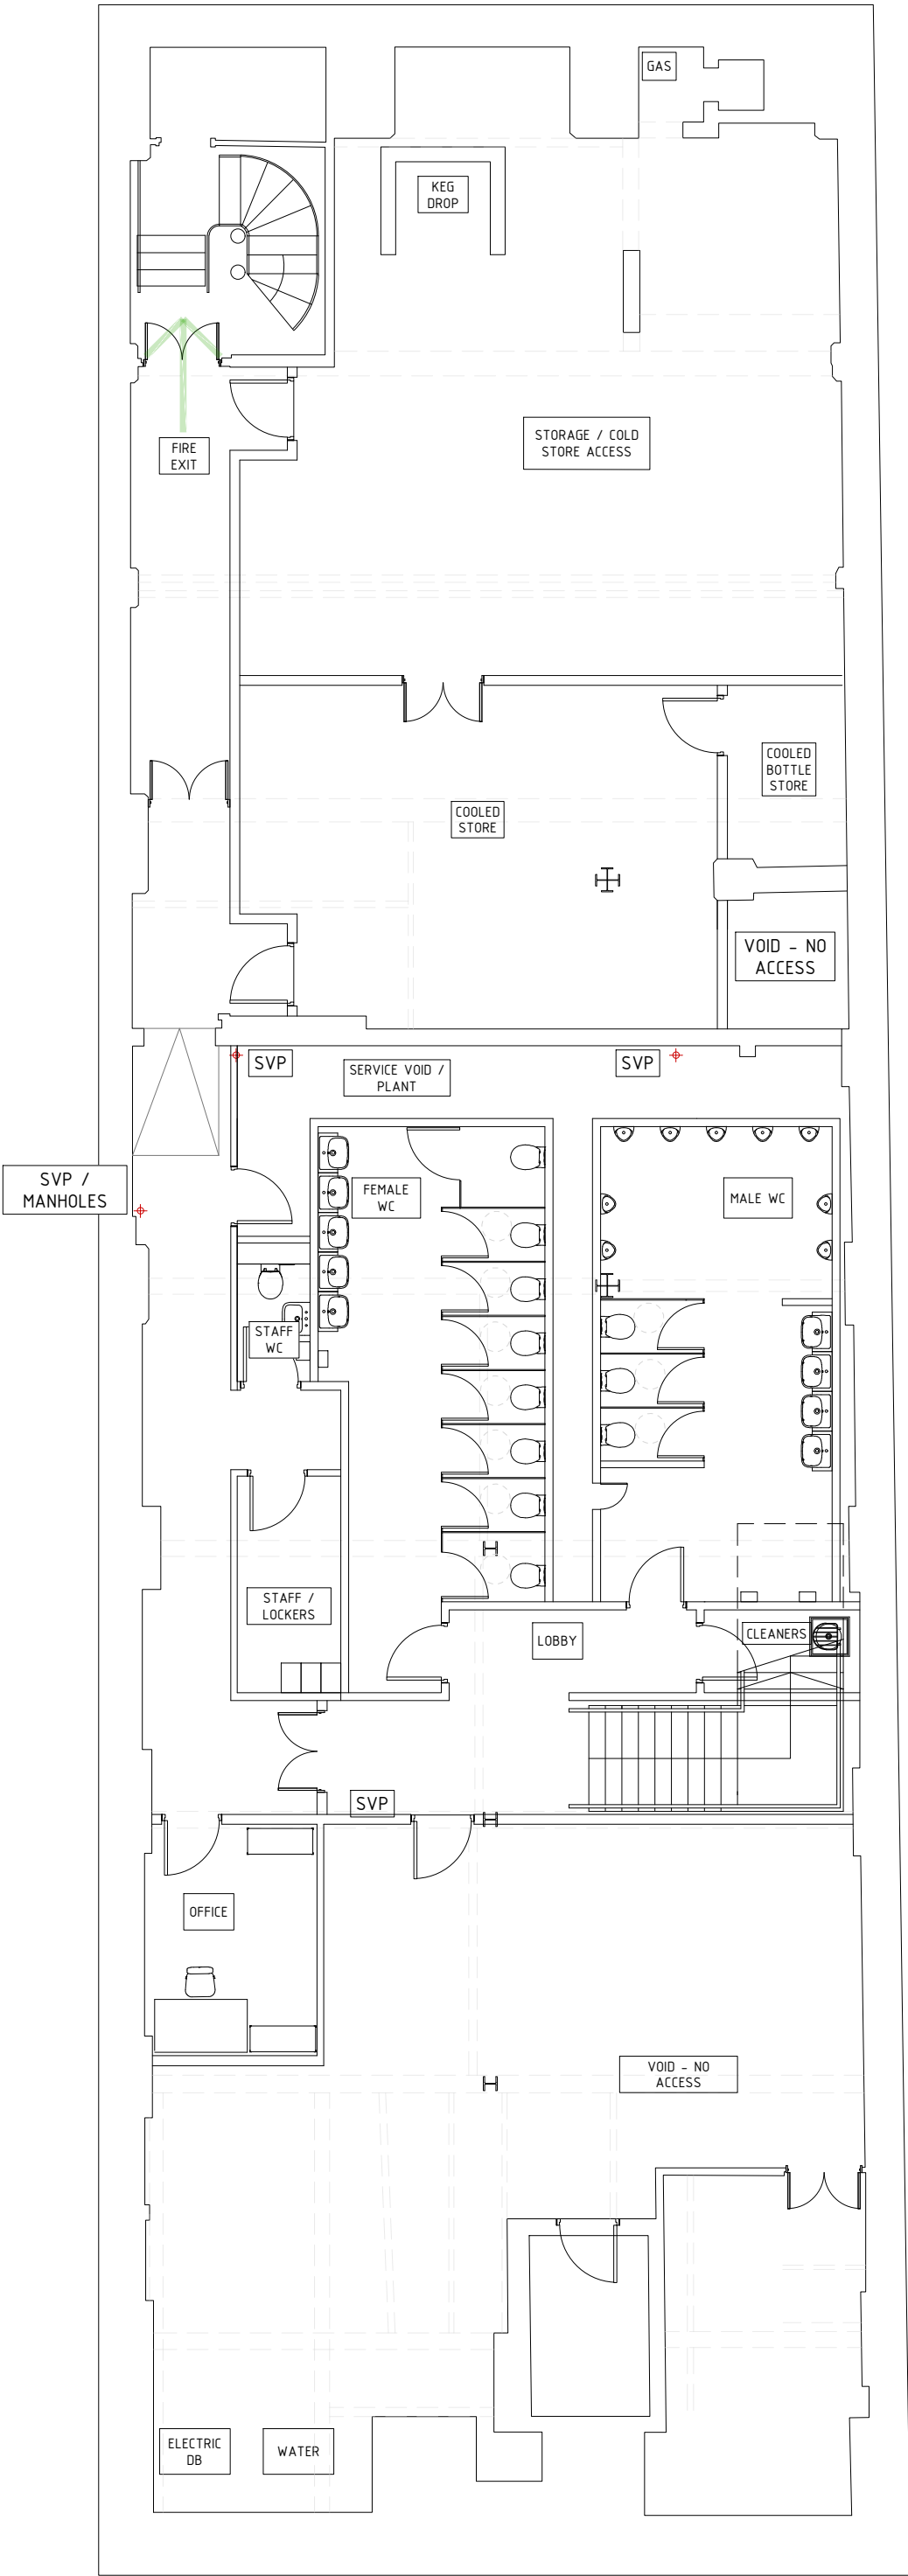

BASEMENT PLAN 1:100

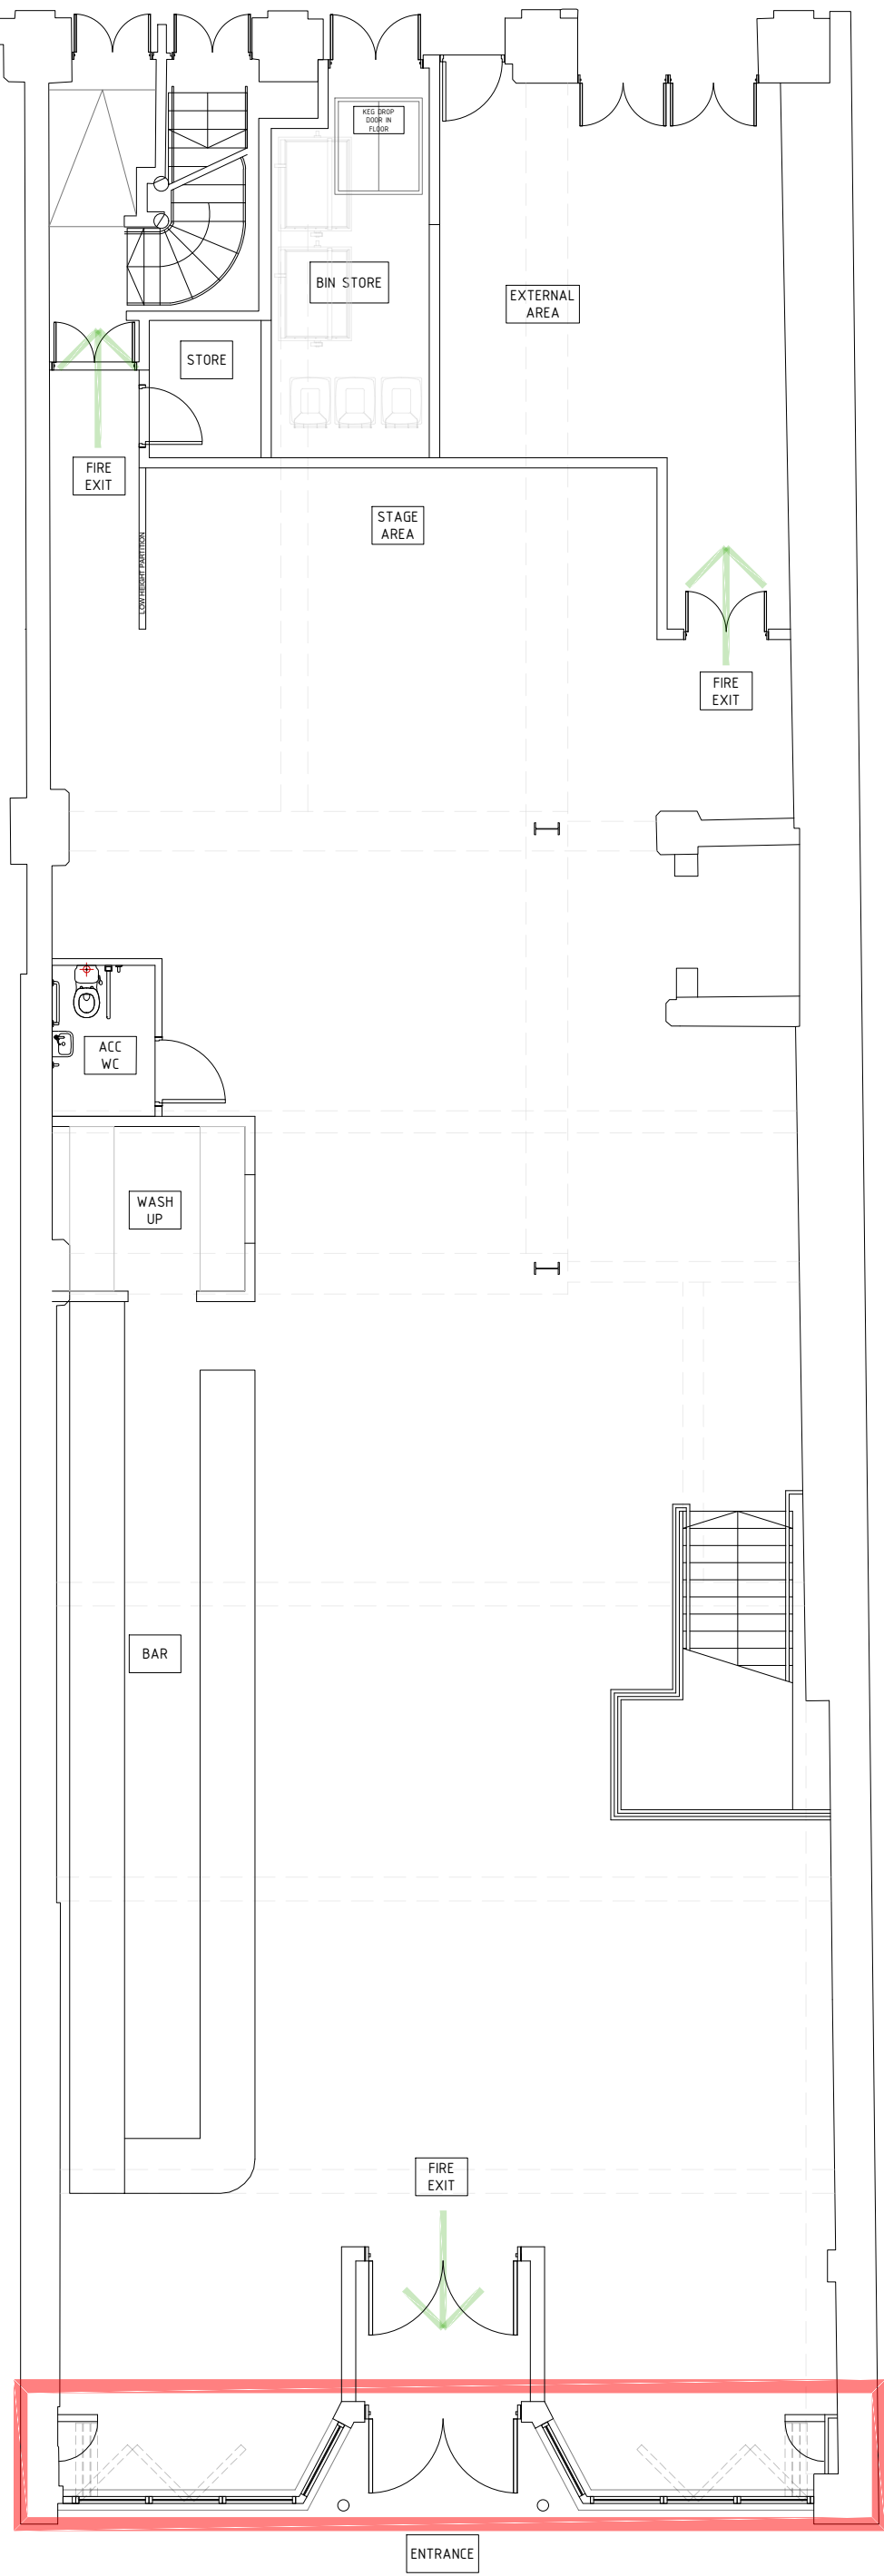

GROUND FLOOR PLAN 1:100

PROPOSED BASEMENT & GROUND FLOOR LAYOUT PLAN 1:100

