


All glazing to be installed to manufactures recommendations


Structural engineer to advise on fixings and position

To be read inconjunction with
9357 (01) 001 Whiteley Hall Lower Floor Plan


Windows to receive secondary glazing -
WG.01
WG.02
WG.03
WG.04
WG.05
WG.06
WG.07
WG.08

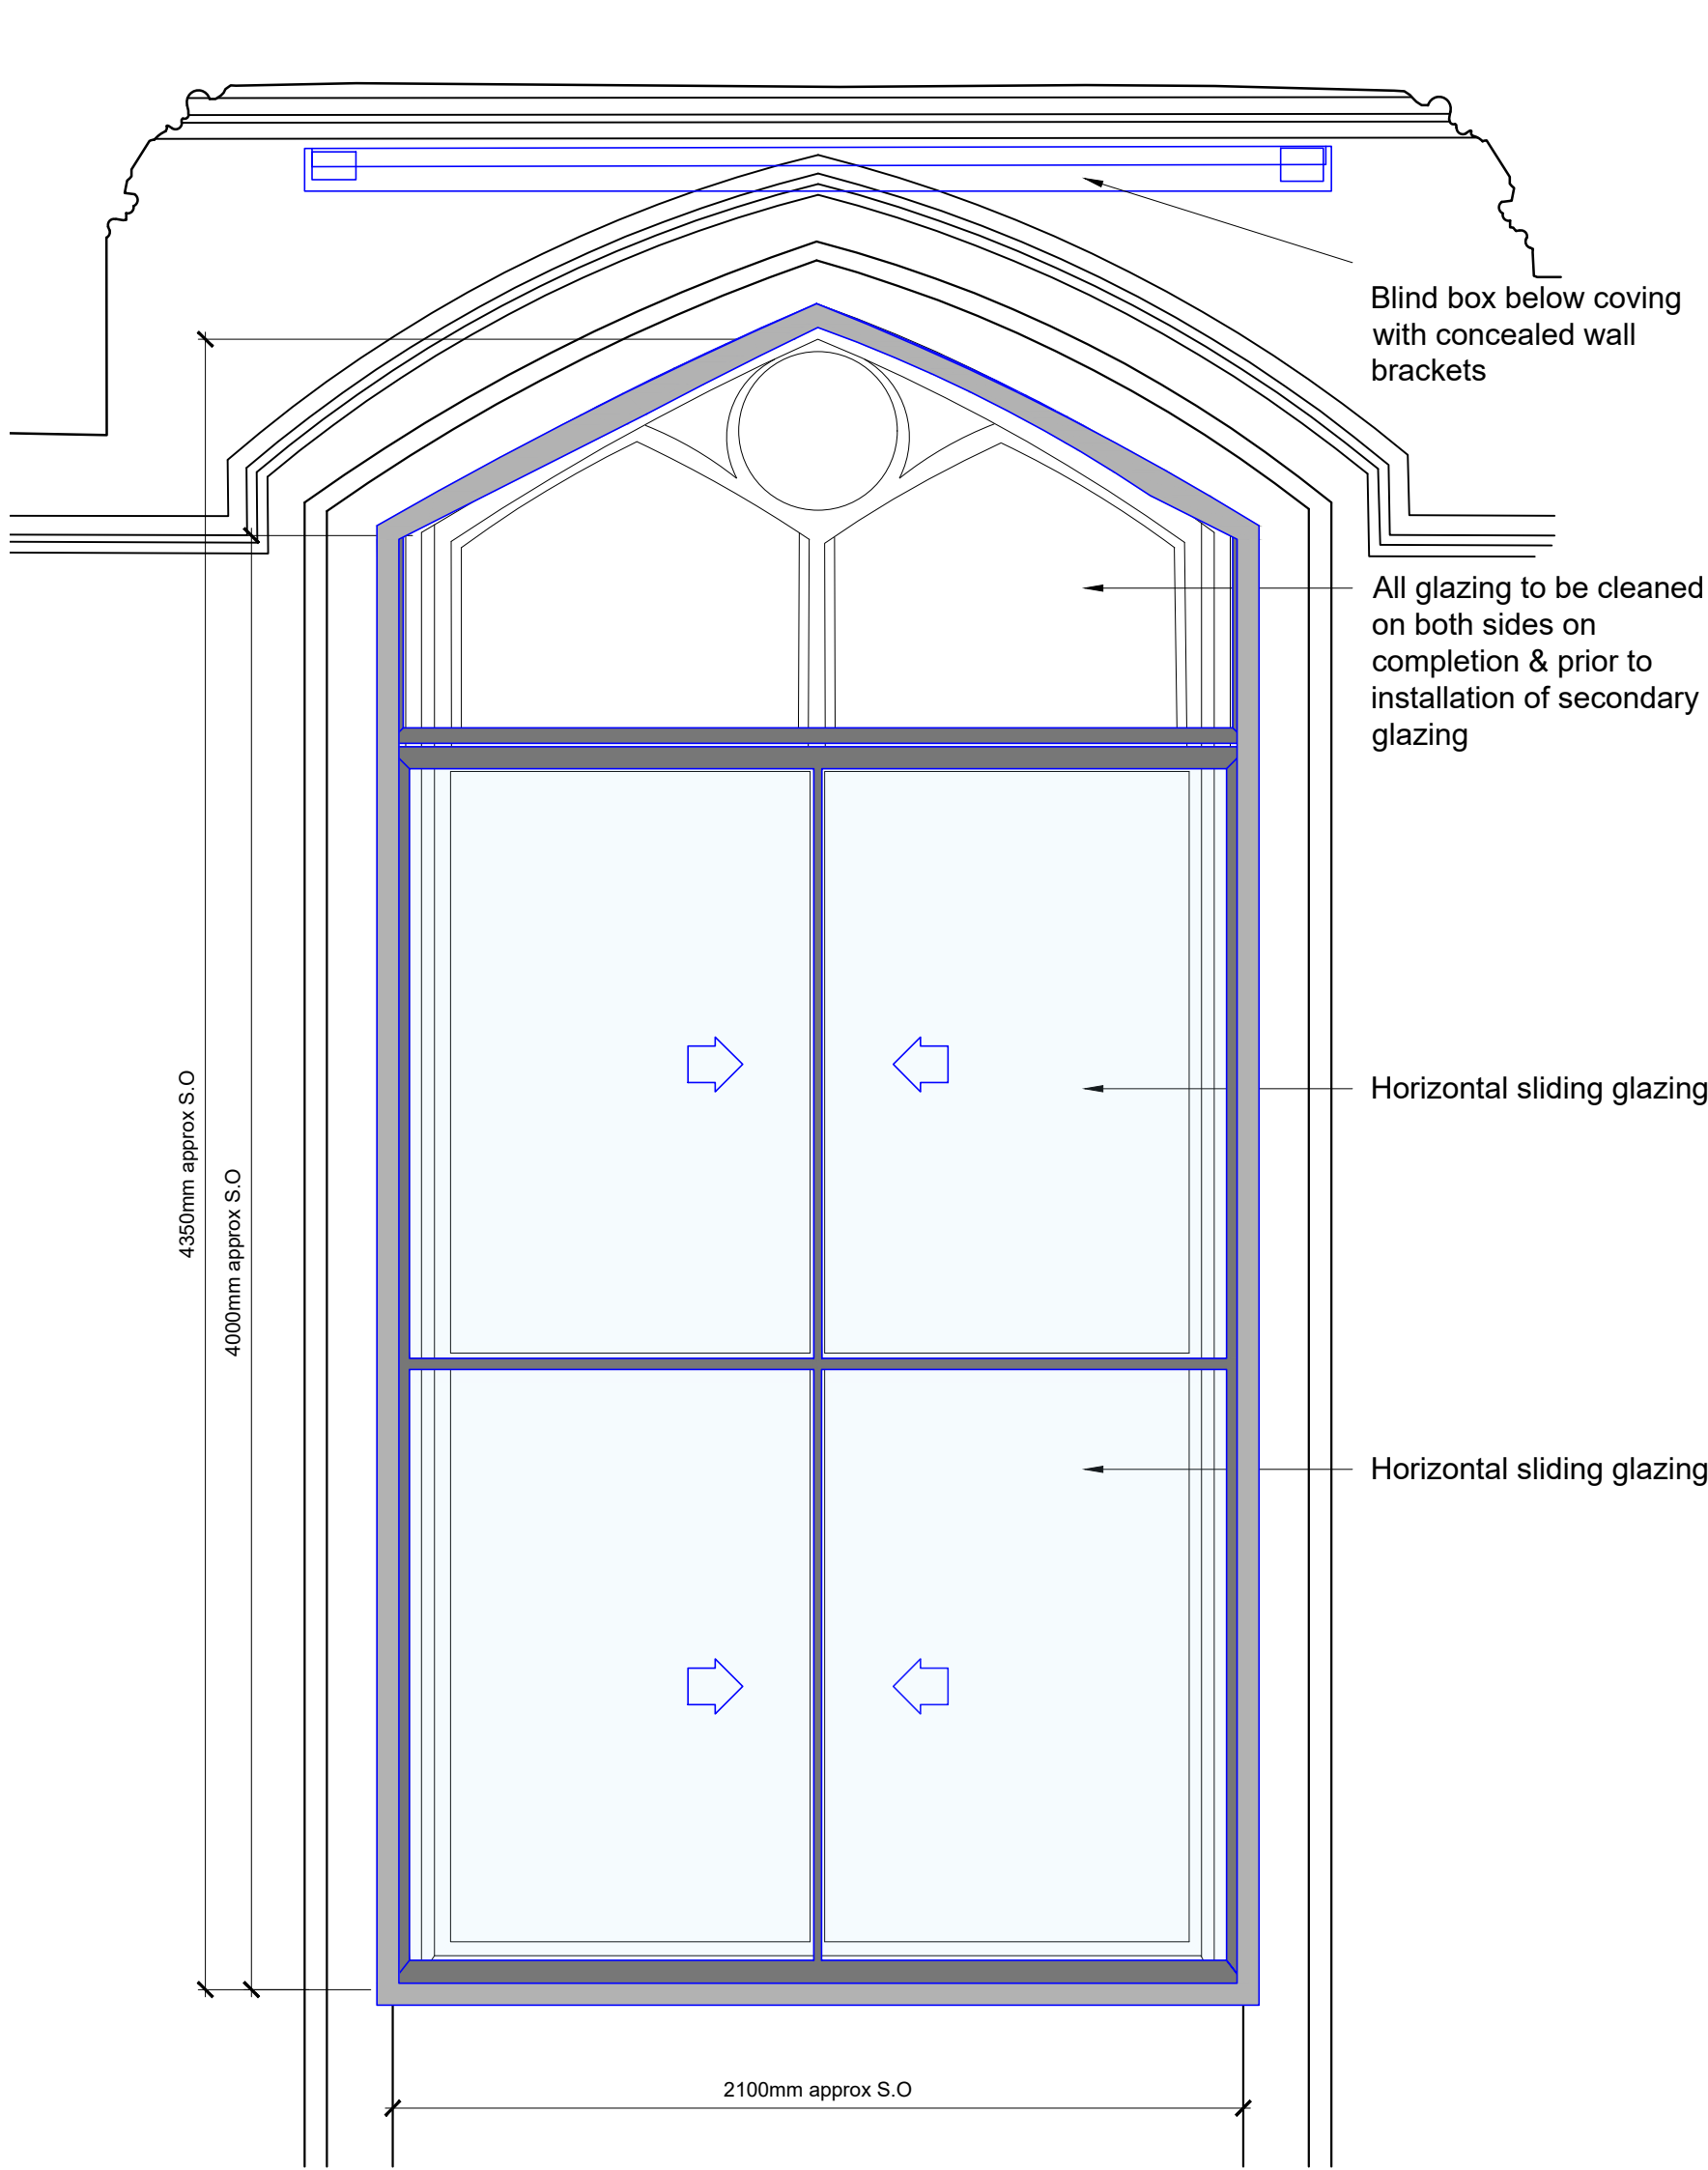


Typical Window Elevation
1:20

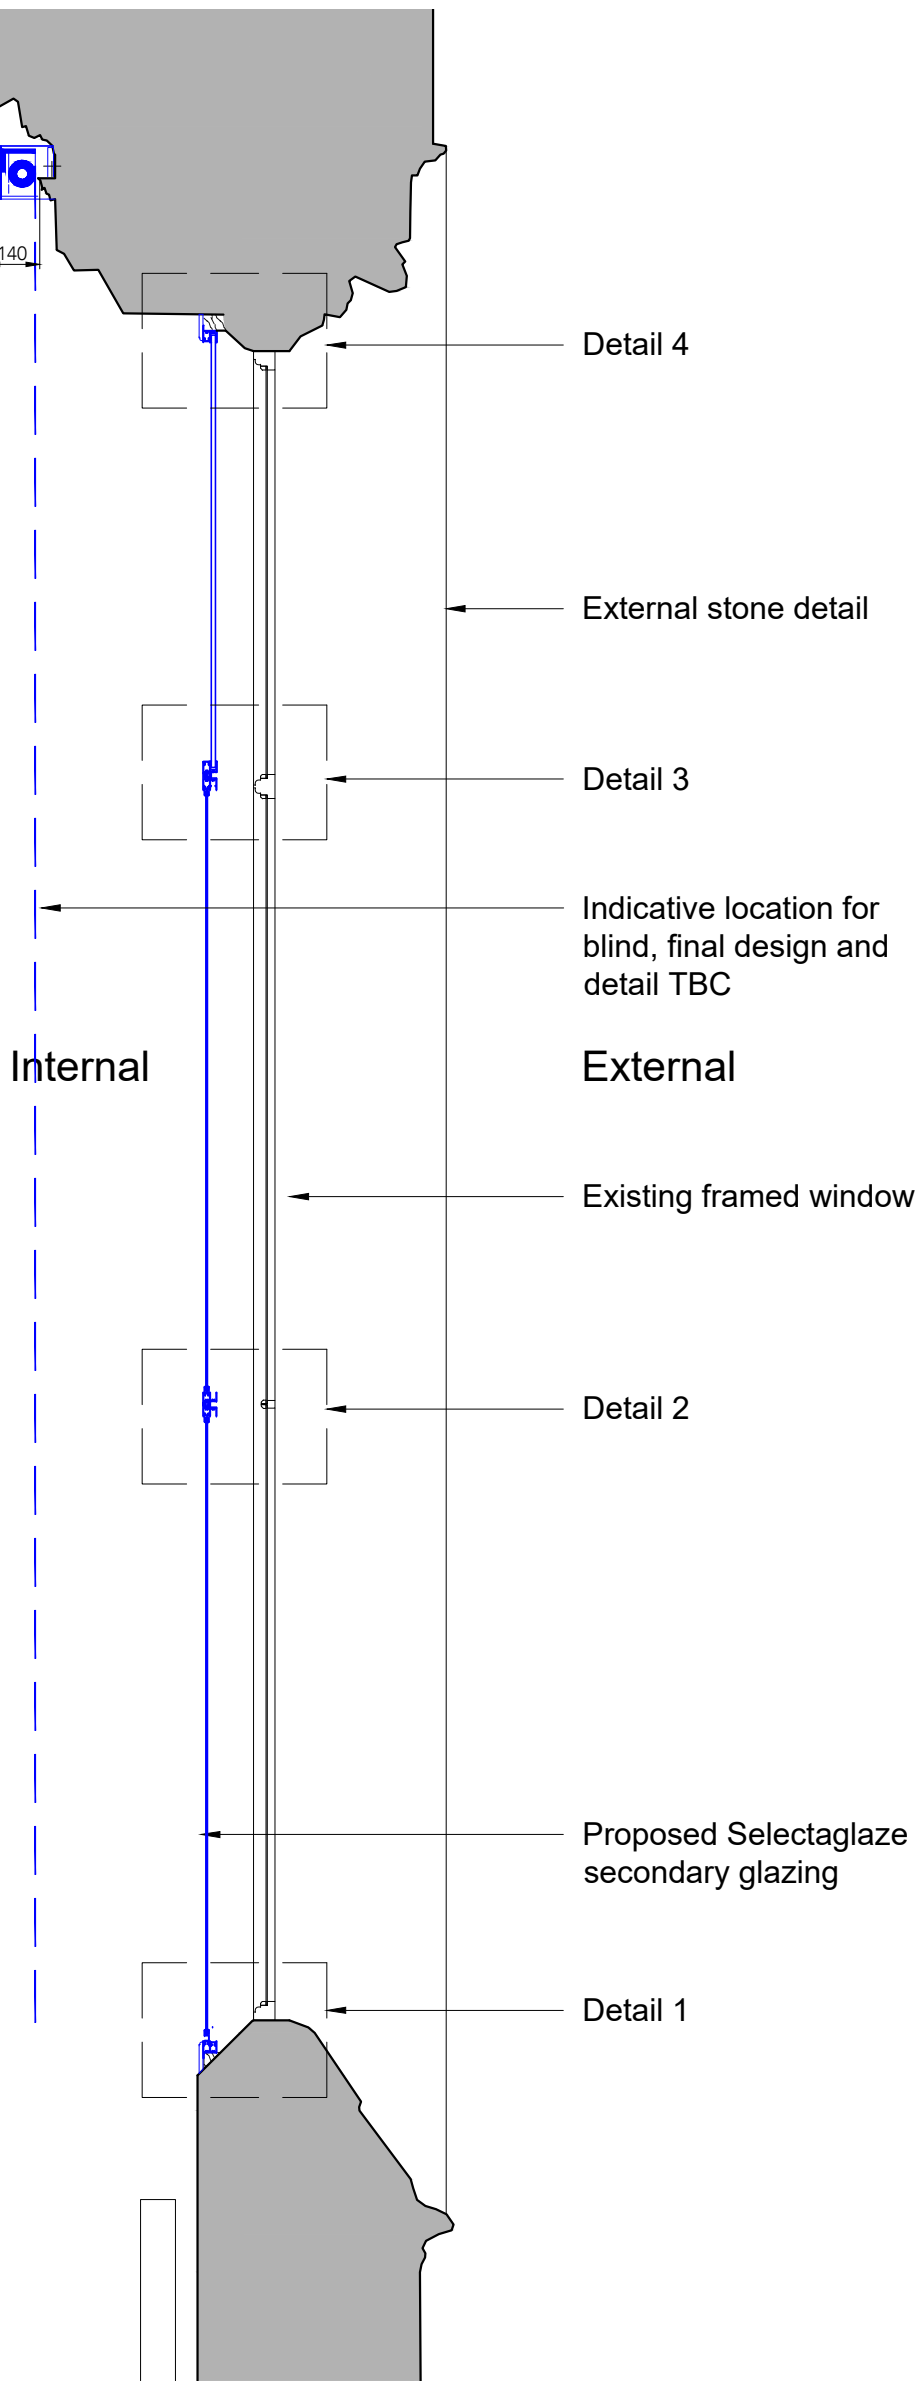


Typical Window Section
1:20

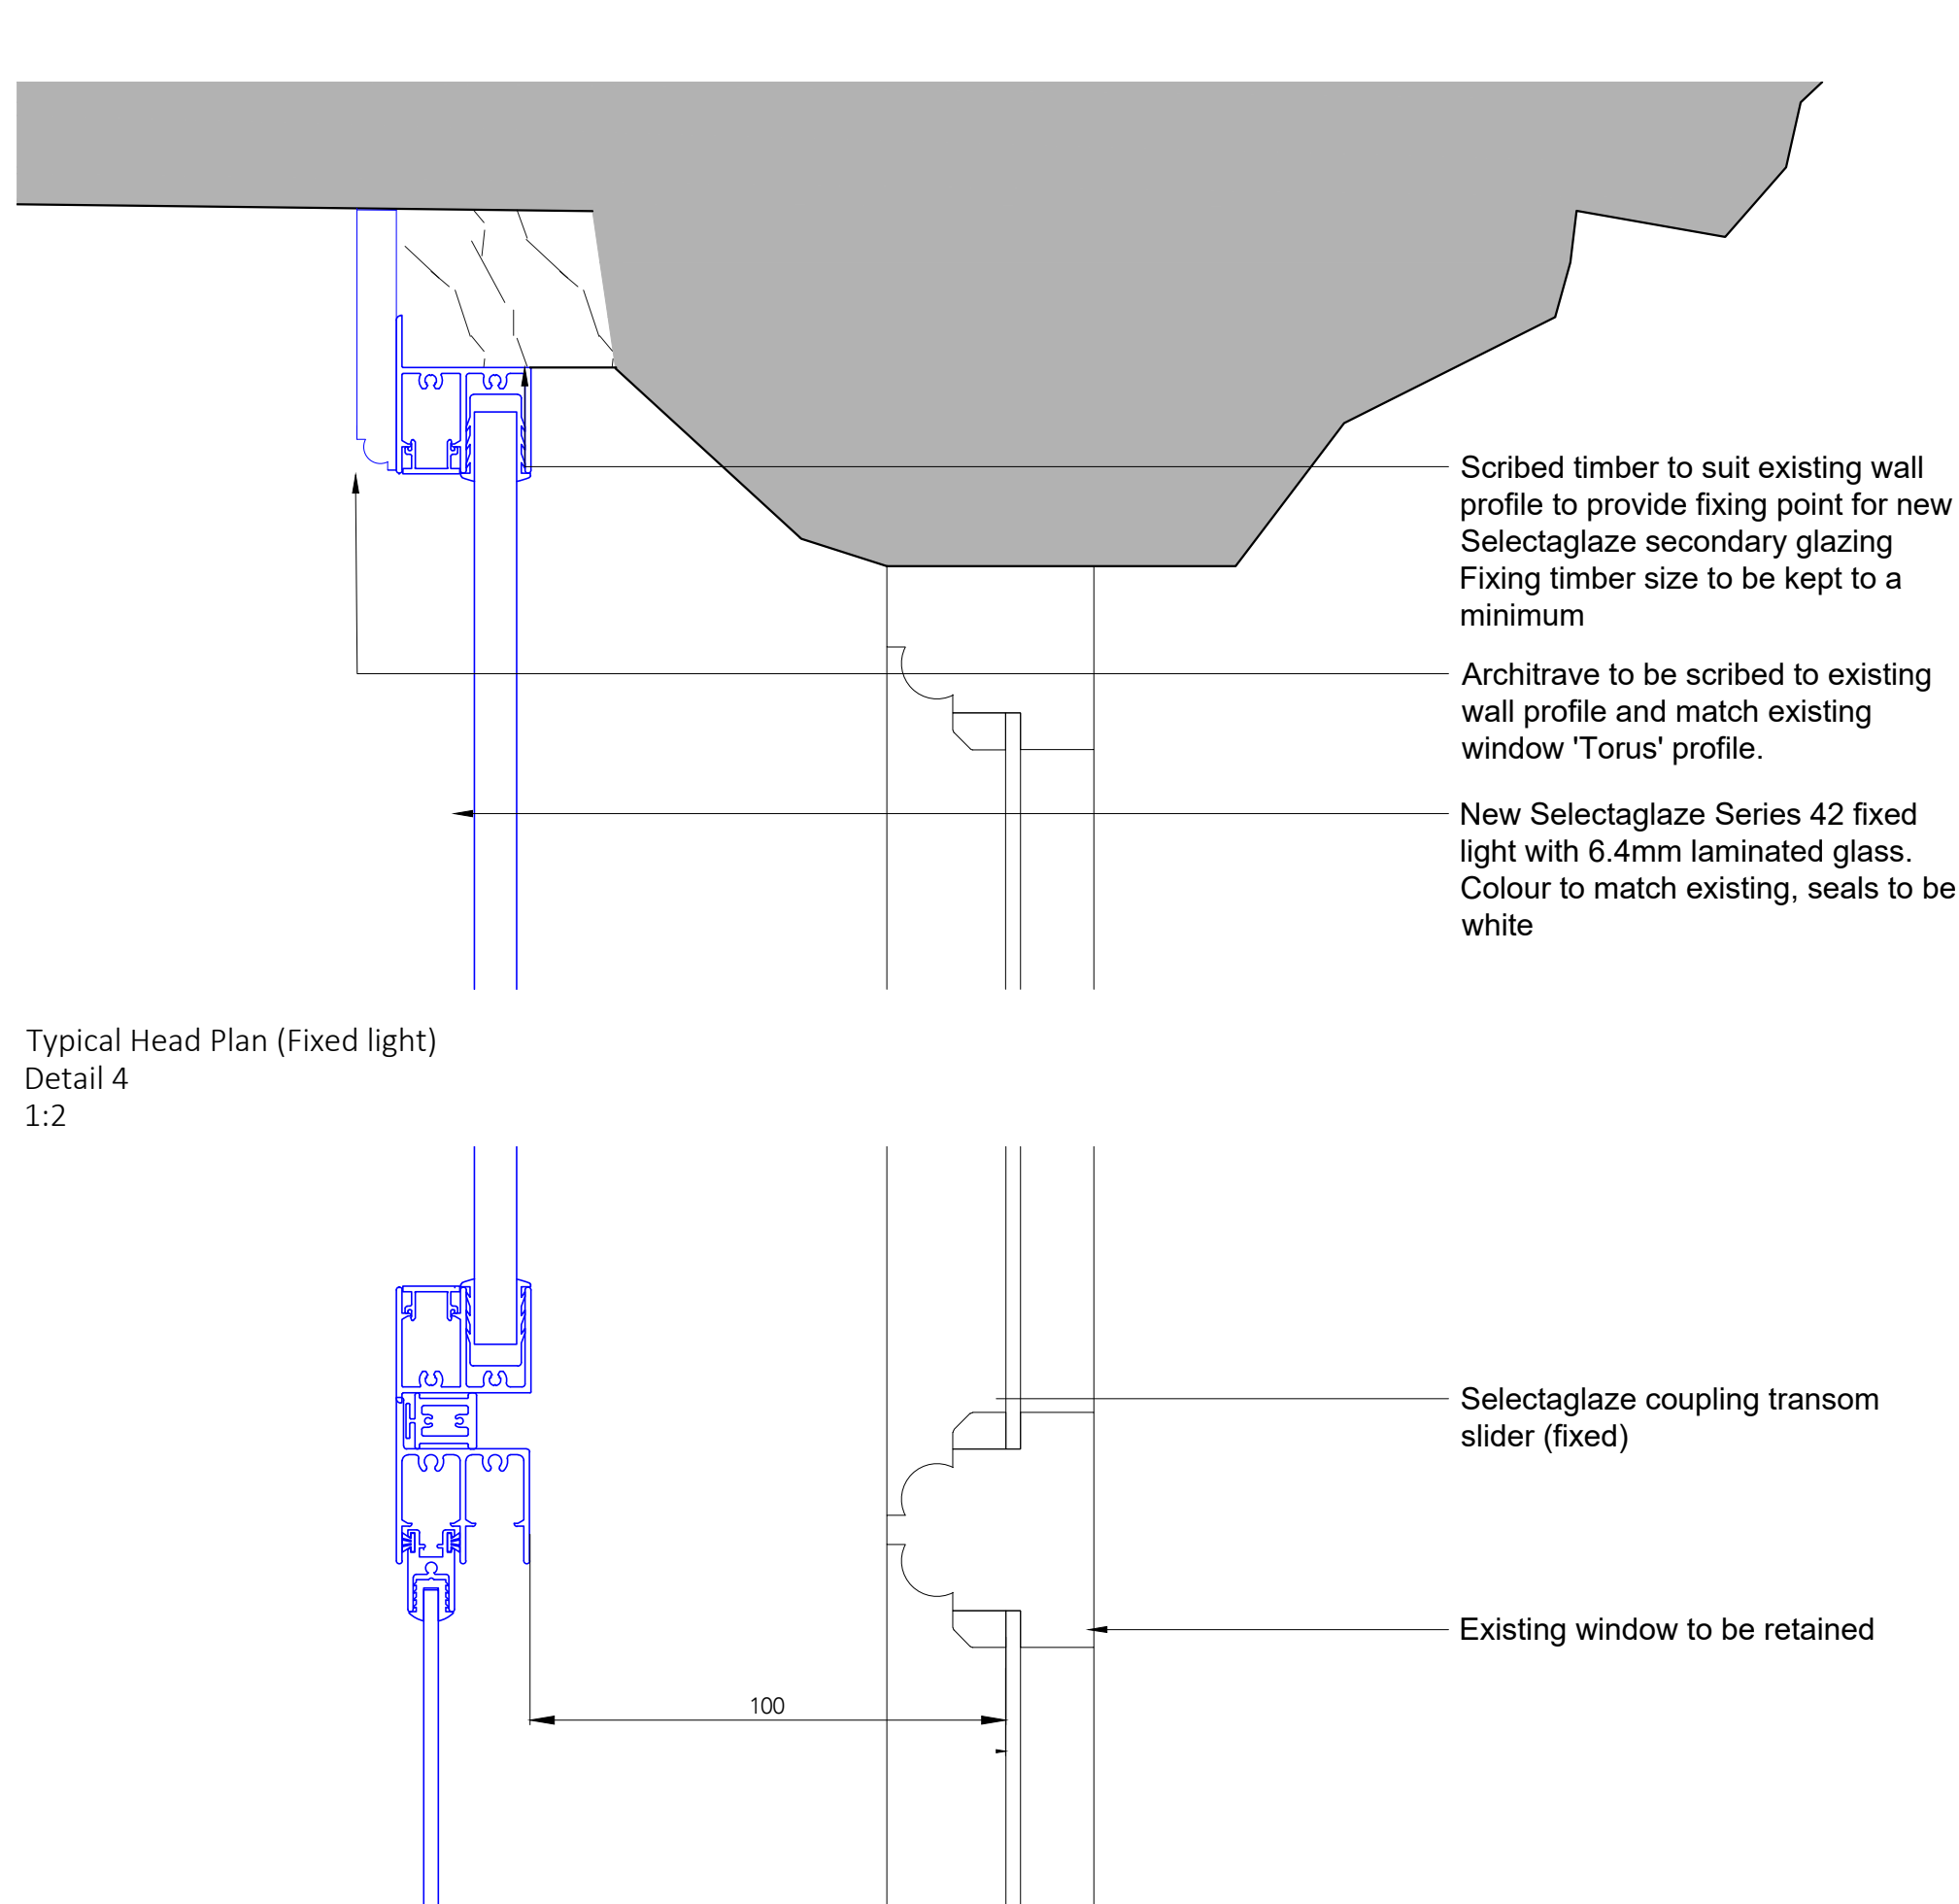


Typical Coupling Detail (Horizontal slider - Fixed light)
Detail 3
1:2

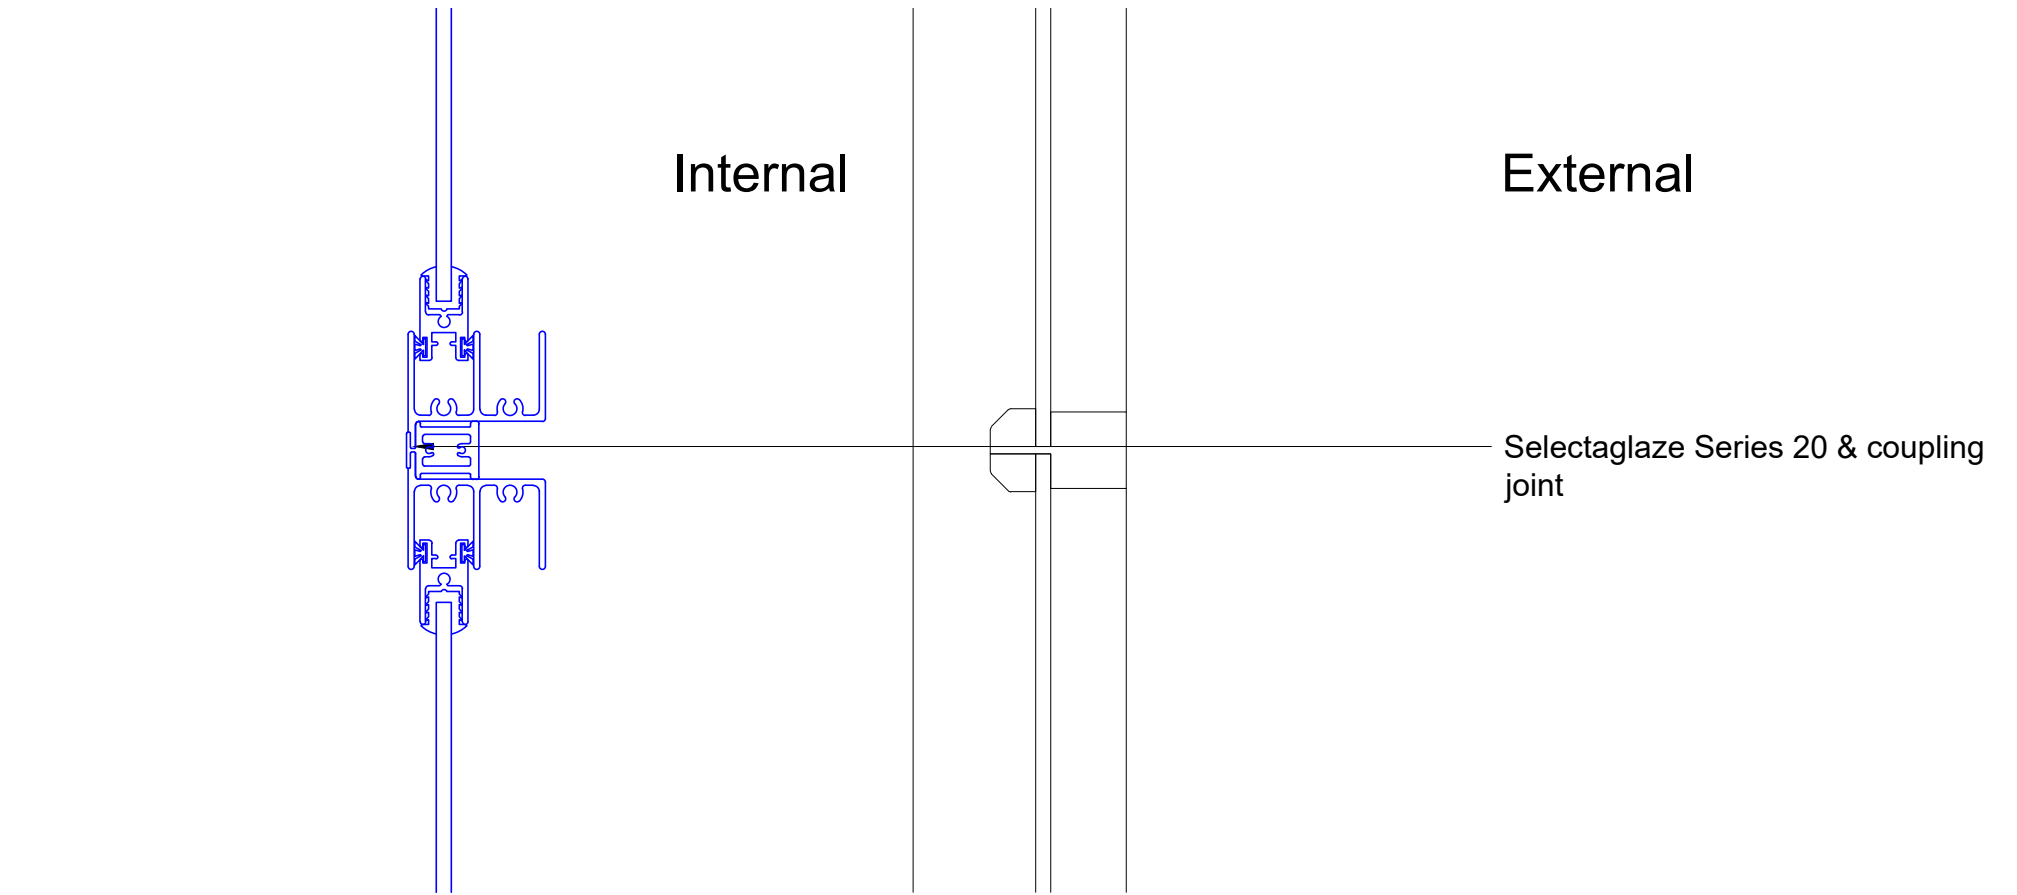


Typical Coupling Detail (Horizontal slider - Horizontal slider)
Detail 2
1:2

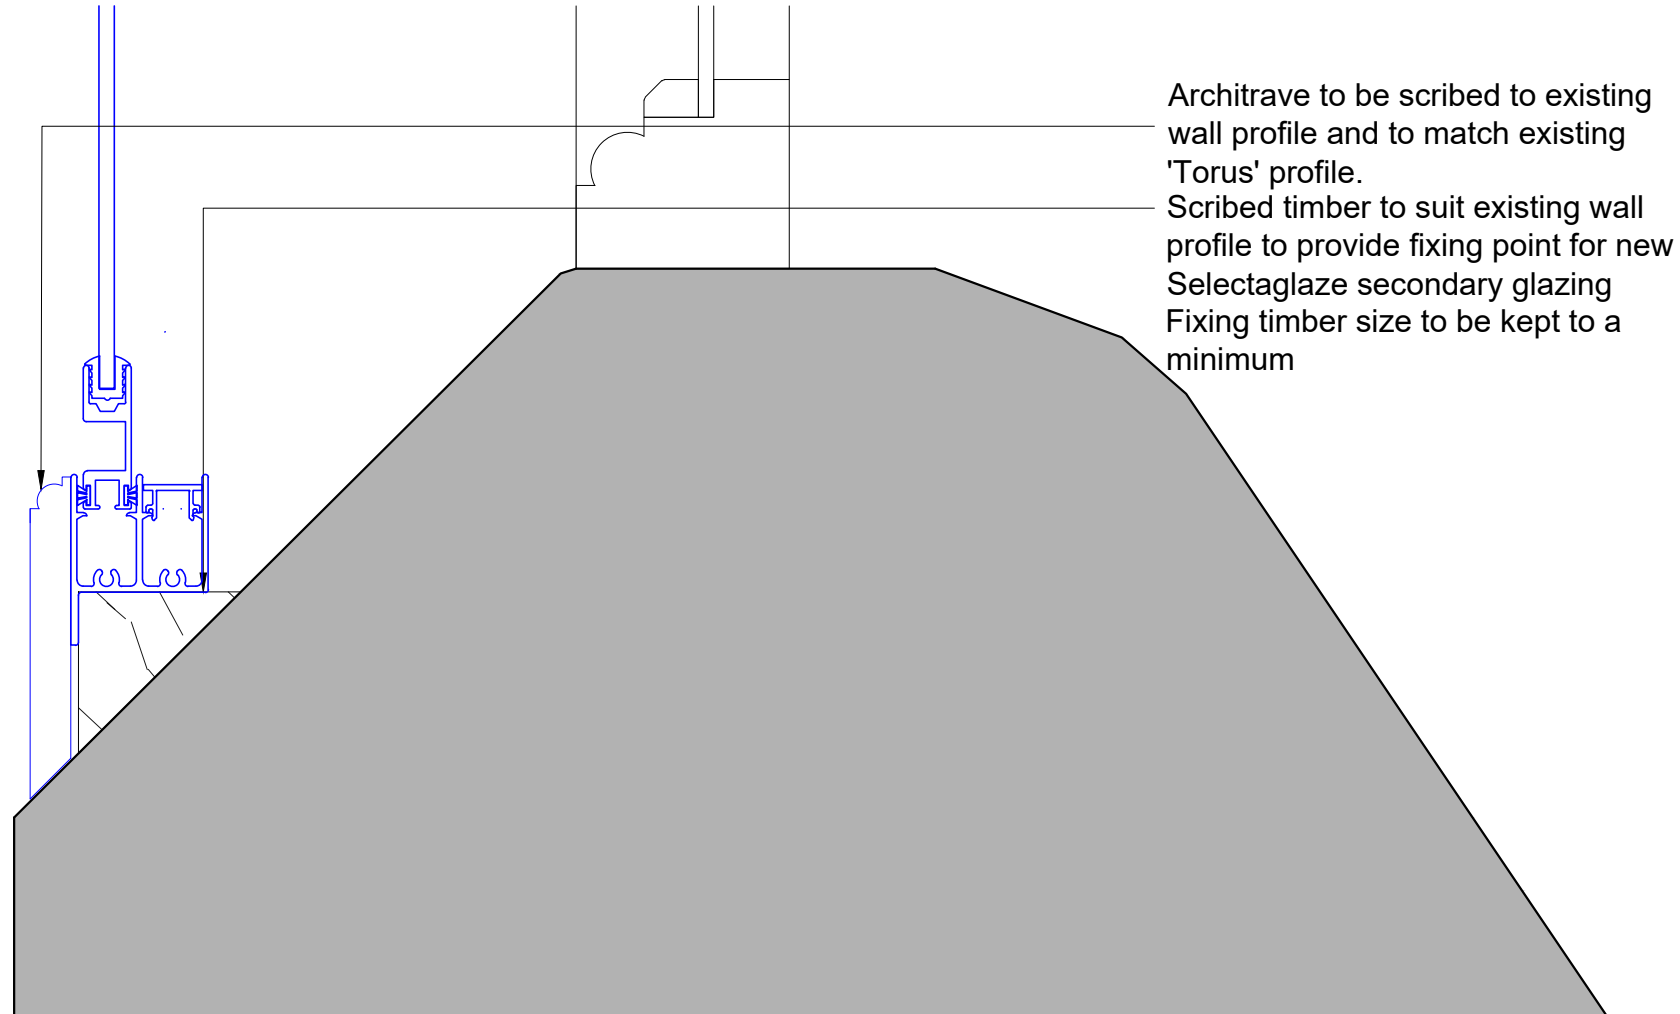

Typical Sill Plan (Horizontal slider)
Detail 1
1:2

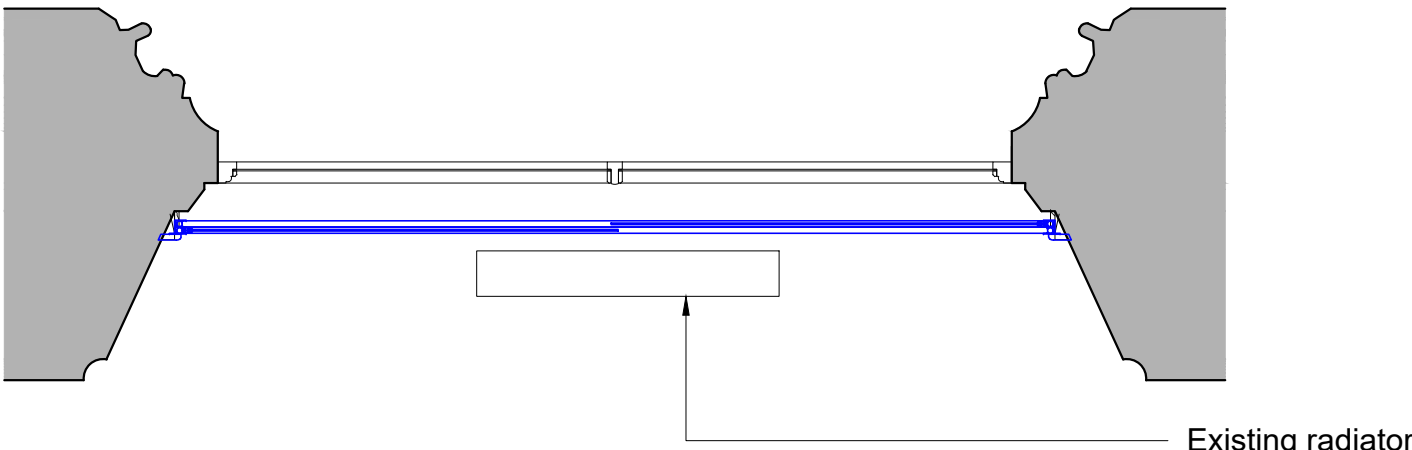

Typical Window Plan
1:20

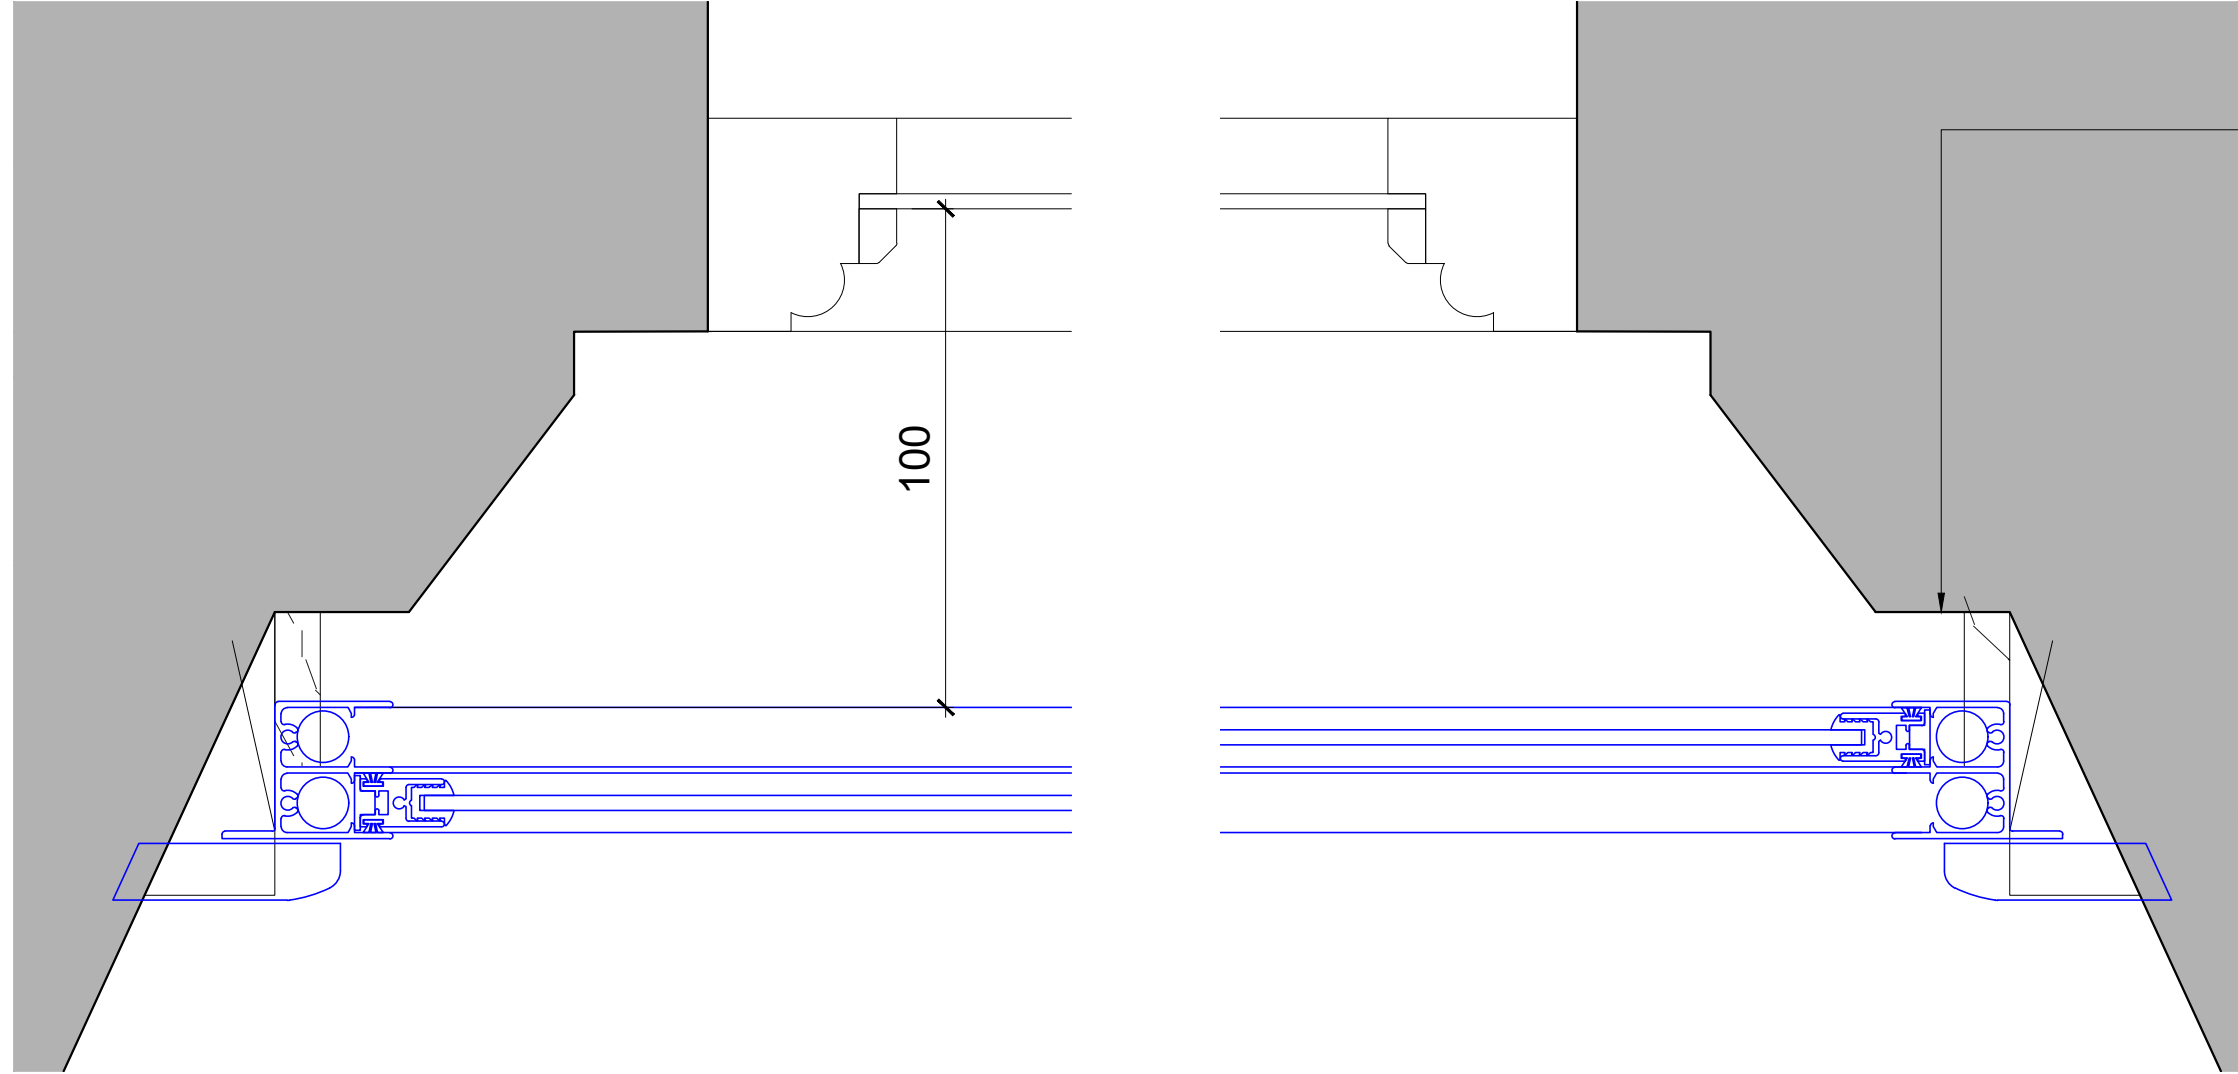

Typical Existing Plan
1:2

P2	23/05/22	Window and blind position revised.
P1	12/10/22	Revised following client review.
LU		

Rev: -/-/-/-

Rev	Date/Intis	Details

© The moral rights of the author are hereby asserted.
This drawing and design is the sole property of Buttress Ltd and must not be reproduced without permission.
Buttress Ltd is registered in England and Wales: 1380373

Buttress

41 Bengal St
Manchester
M4 6AF
T 0161 236 3303
E contact@buttress.net
W www.buttress.net

Project Title	CSM - Whiteley Hall						
Client	Chetham's School of Music						
Location	Manchester						
Drawing Title	Whiteley Hall Secondary Glazing Details						
Date	21/07/22	Scale	1:10	1:5			
Checked	EK	Orig Paper Size	A1				
Status PLANNING							
Project:	Origin:	Zone:	Level:	Type:	Disc:	Number:	Rev:
P357 - BA - B1 - XX - DR - A - (31)002 - P2							

9357 - BA - B1 - XX - DR - A - (31)002 - P2