


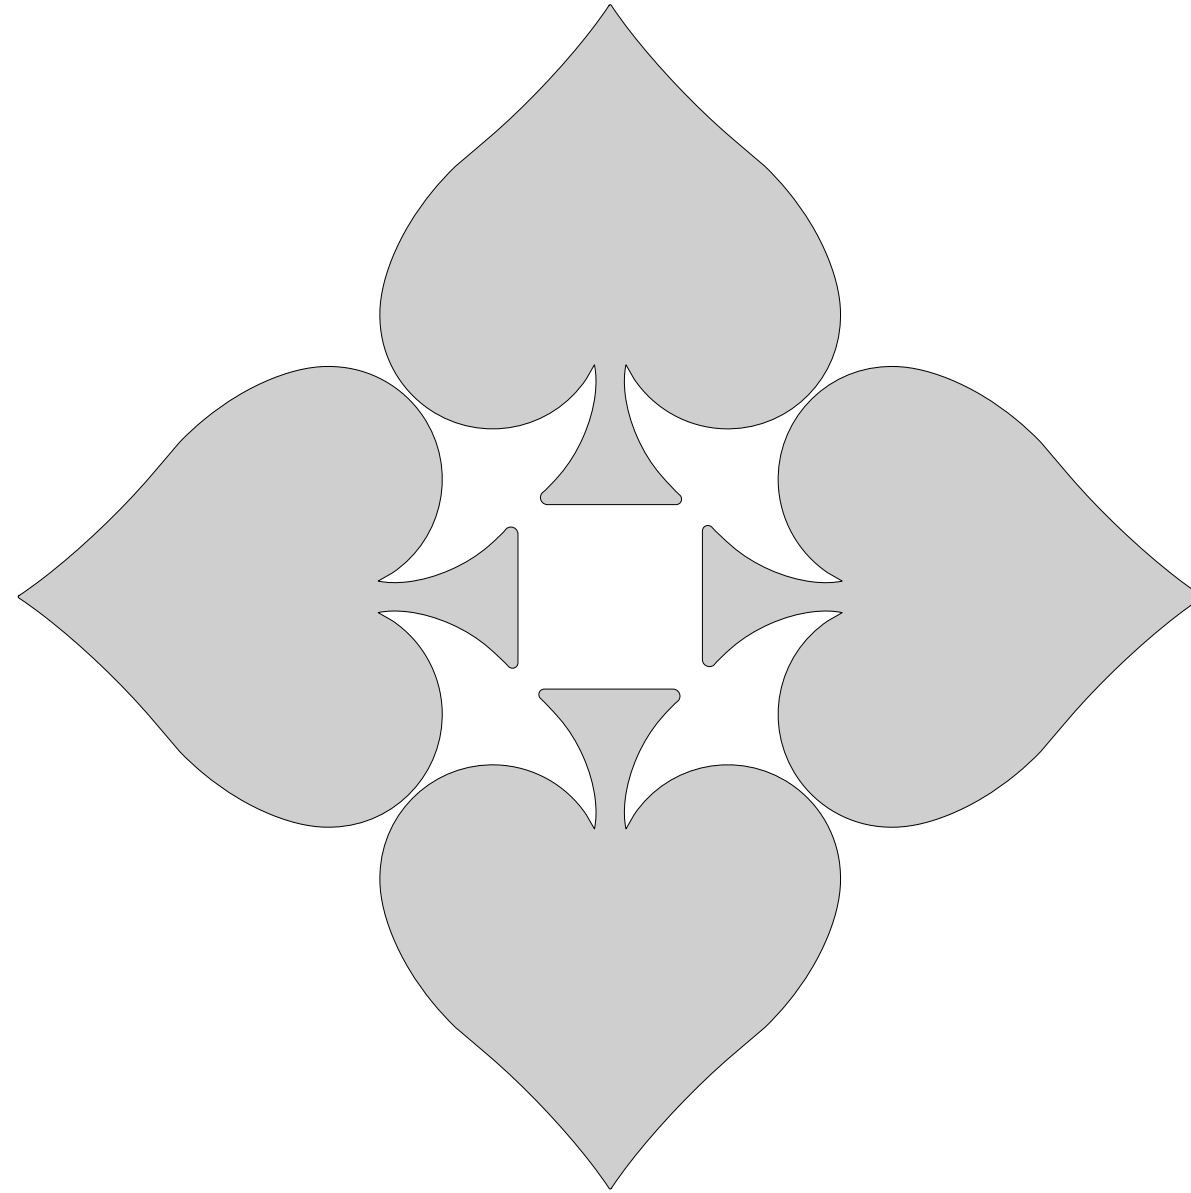


THE MANCHESTER SOCIAL

9 SOUTH KING STREET
MANCHESTER
M2 6DG




SITE LOCATION PLAN

SCALE 1:1250 @A3

 


SITE BLOCK PLANS

SCALE 1:500 @A3

 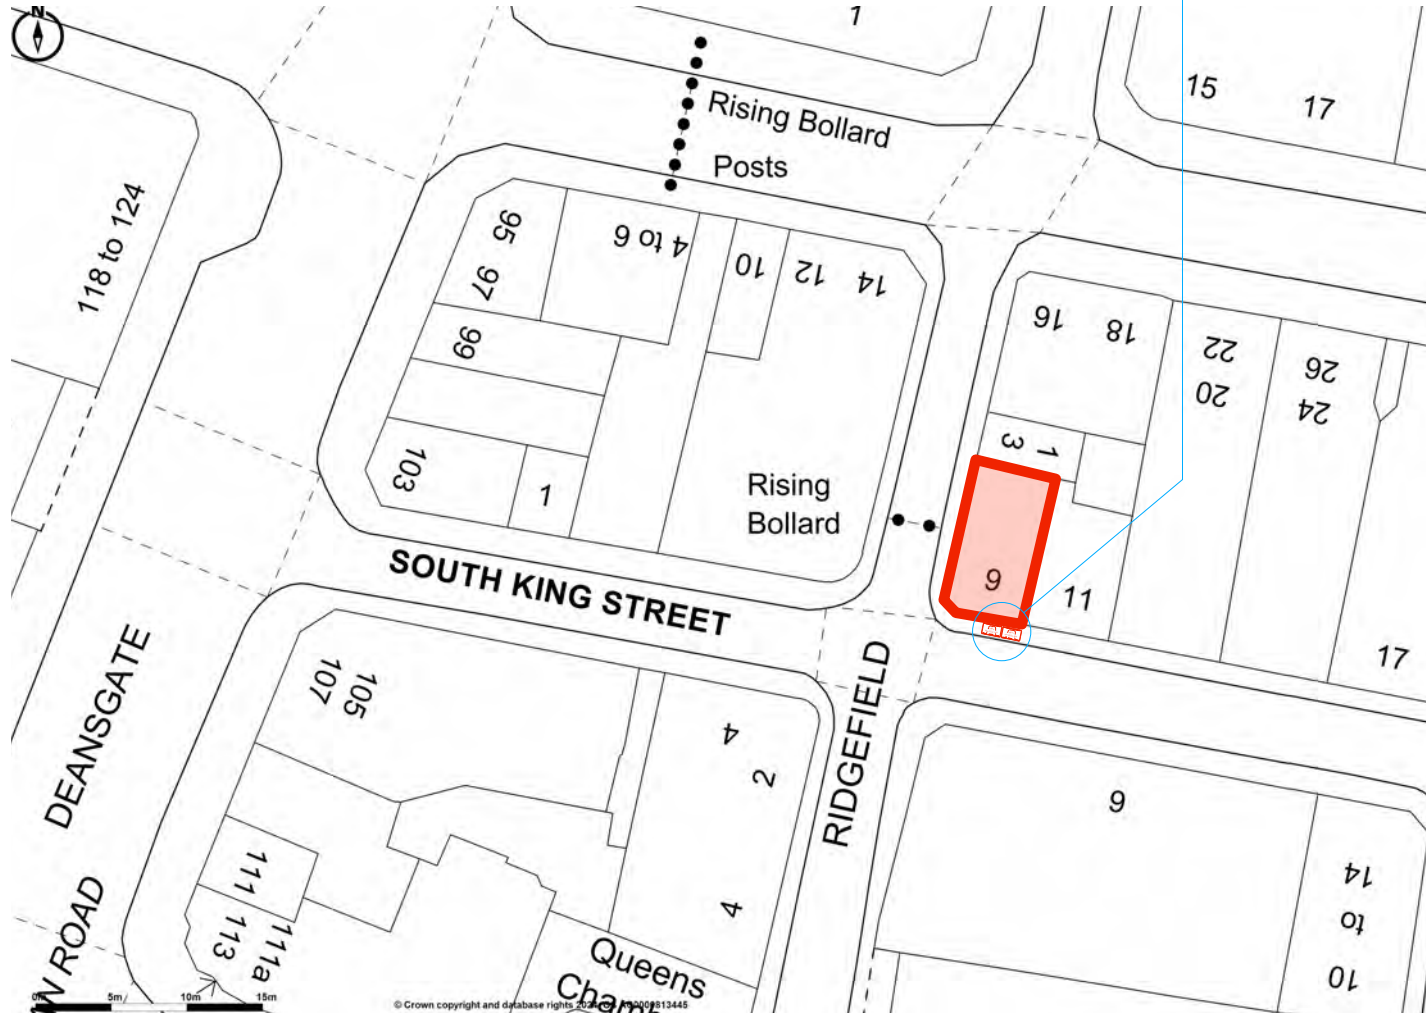 


SCALE 1:100 @A3

 


SHOPFRONT ELEVATIONS - EXISTING + PROPOSED


SCALE 1:50 @A3

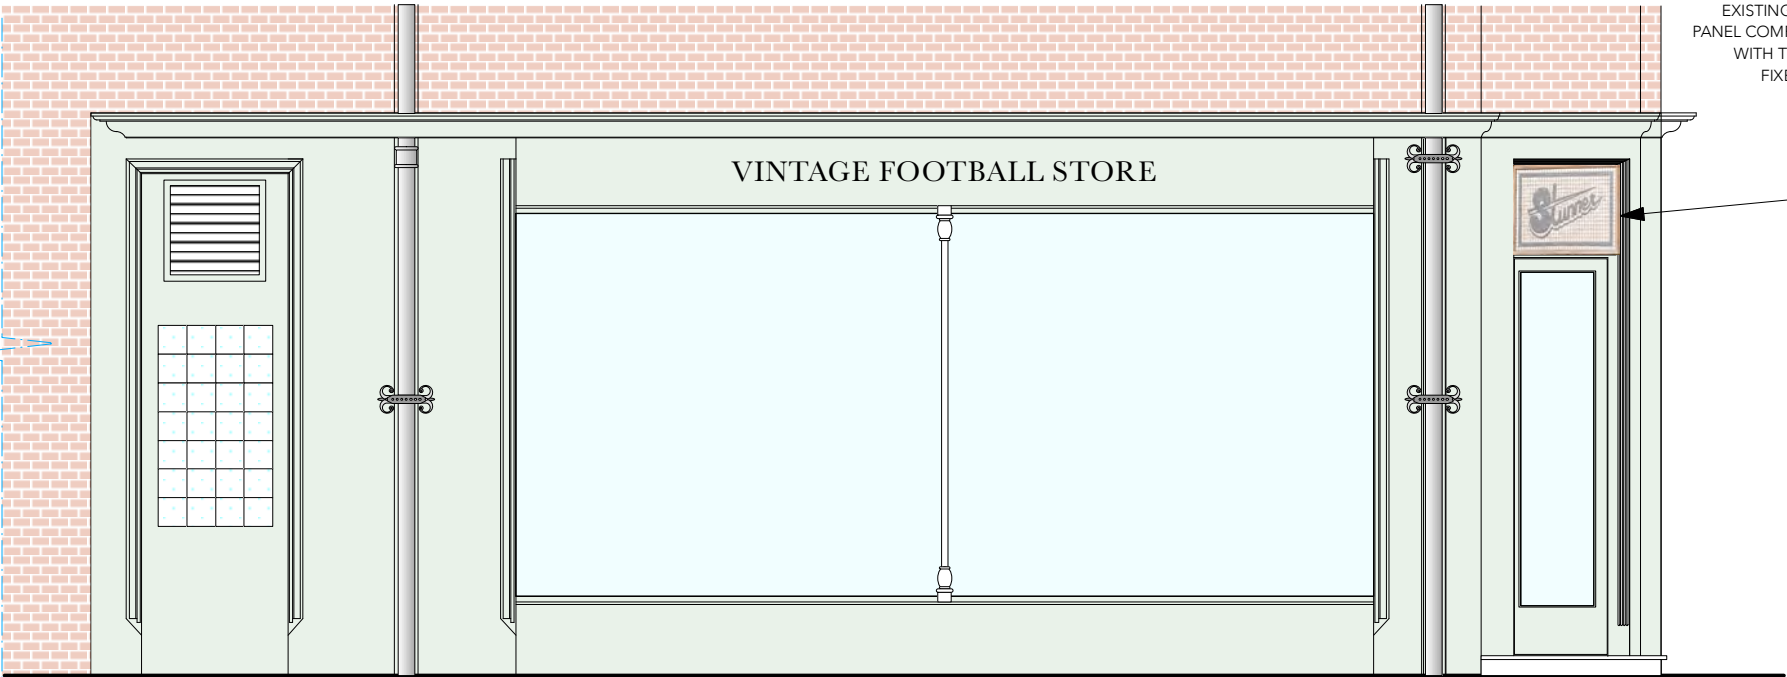

EXISTING ELEVATION - RIDGEFIELD

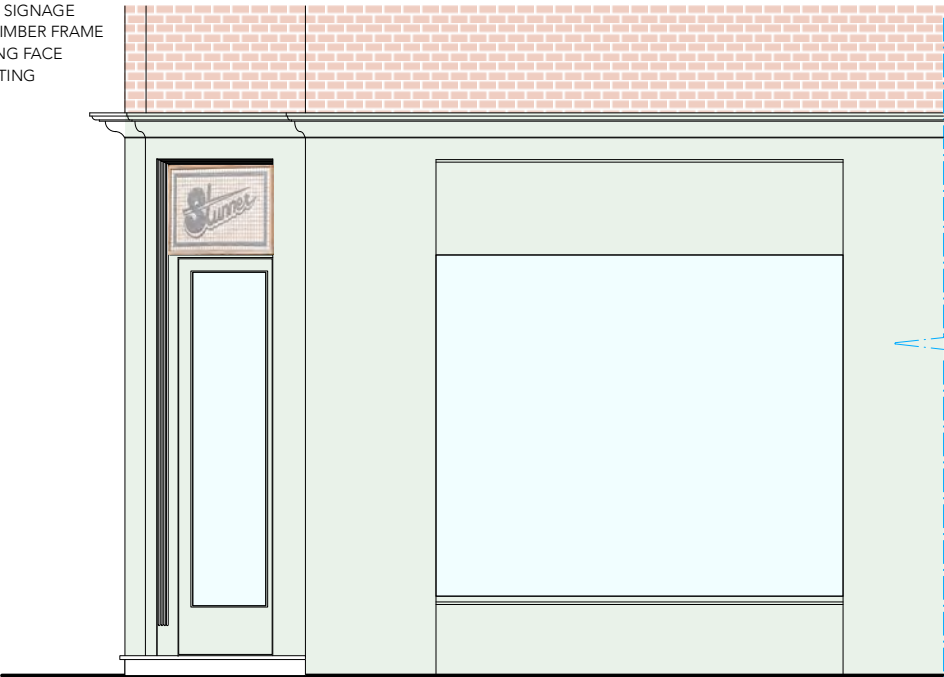

EXISTING ELEVATION - SOUTH KING STREET

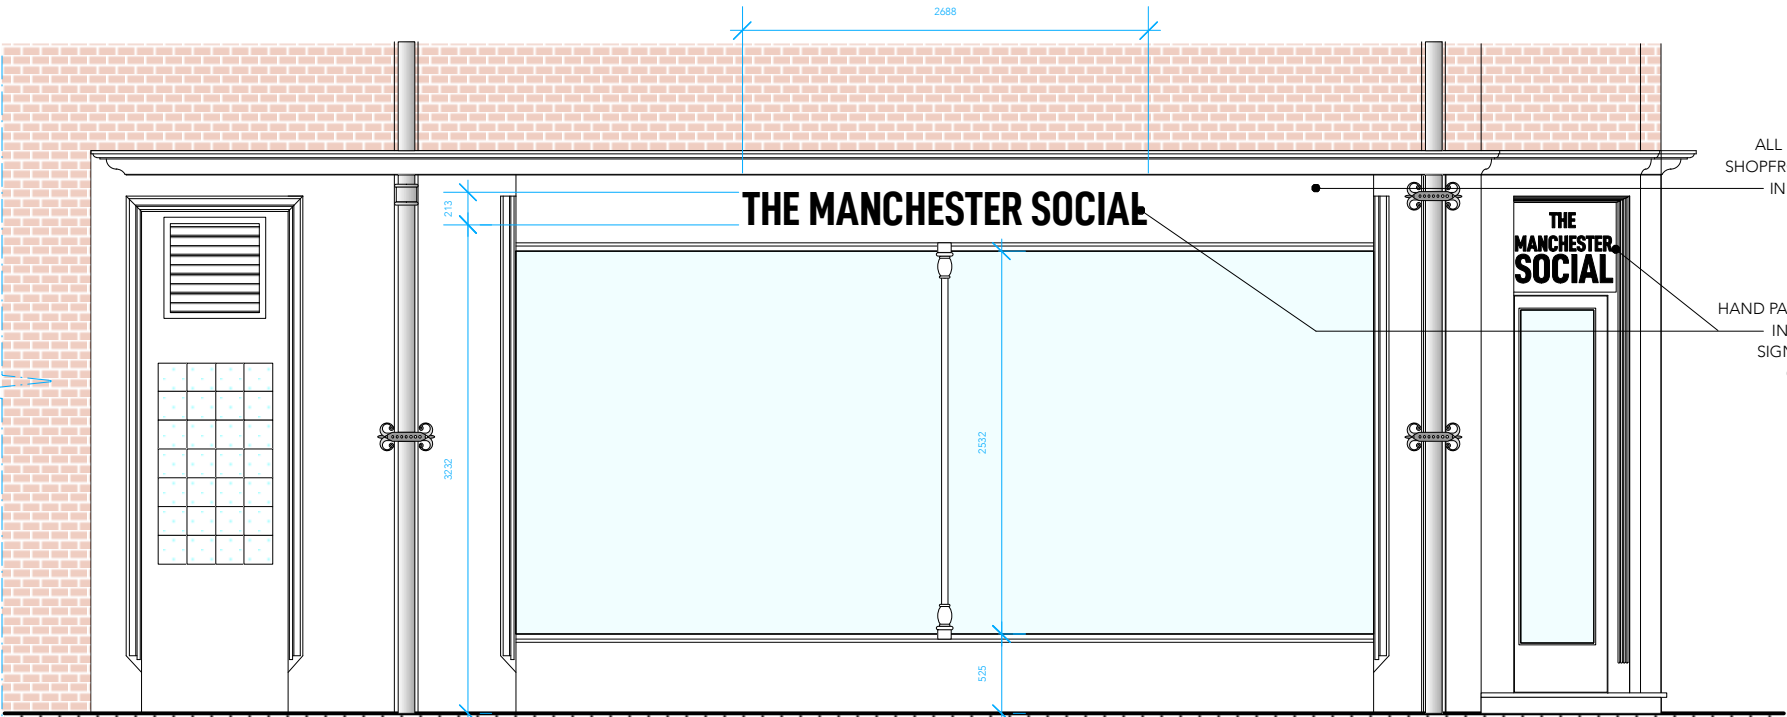

PROPOSED ELEVATION - RIDGEFIELD



PROPOSED ELEVATION - SOUTH KING STREET

EXISTING 'ENTRANCE' SIGNAGE
PANEL COMPRISES OF A TIMBER FRAME
WITH TILED LETTERING FACE
FIXED OVER EXISTING
FANLIGHT


ALL EXISITING PAINTED
SHOPFRONT TO BE REPAINTED
IN WHITE RAL9010

HAND PAINTED BRAND SIGNAGE
IN BLACK RAL9005
SIGN OVER ENTRANCE
@ 900mm WIDE




SHOPFRONT ENTRANCE SECTION


SCALE 1:50 @A3

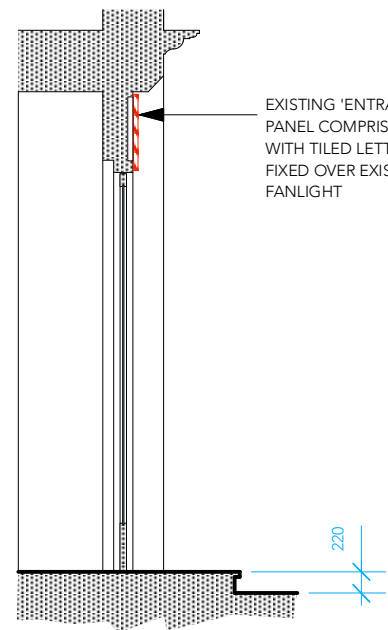

SECTION THROUGH
EXISTING ENTRANCE

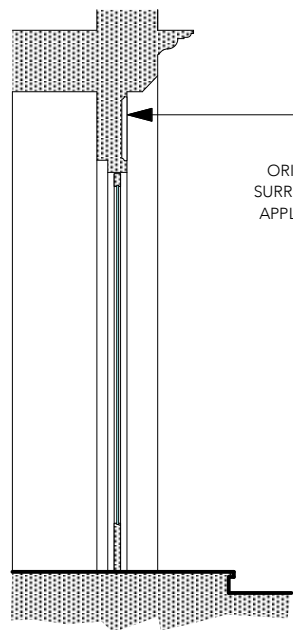

SECTION THROUGH
PROPOSED ENTRANCE

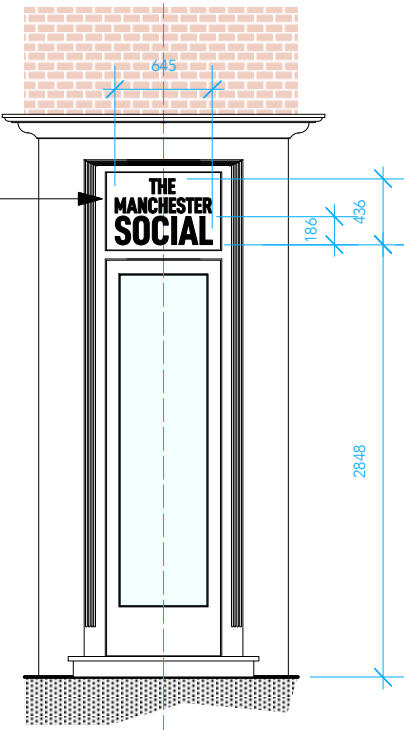

FRONT ELEVATION
PROPOSED ENTRANCE



SHOPFRONT EXISTING PHOTOS



EXISTING ELEVATION - SOUTH KING STREET



EXISTING ELEVATION - RIDGFIELD