


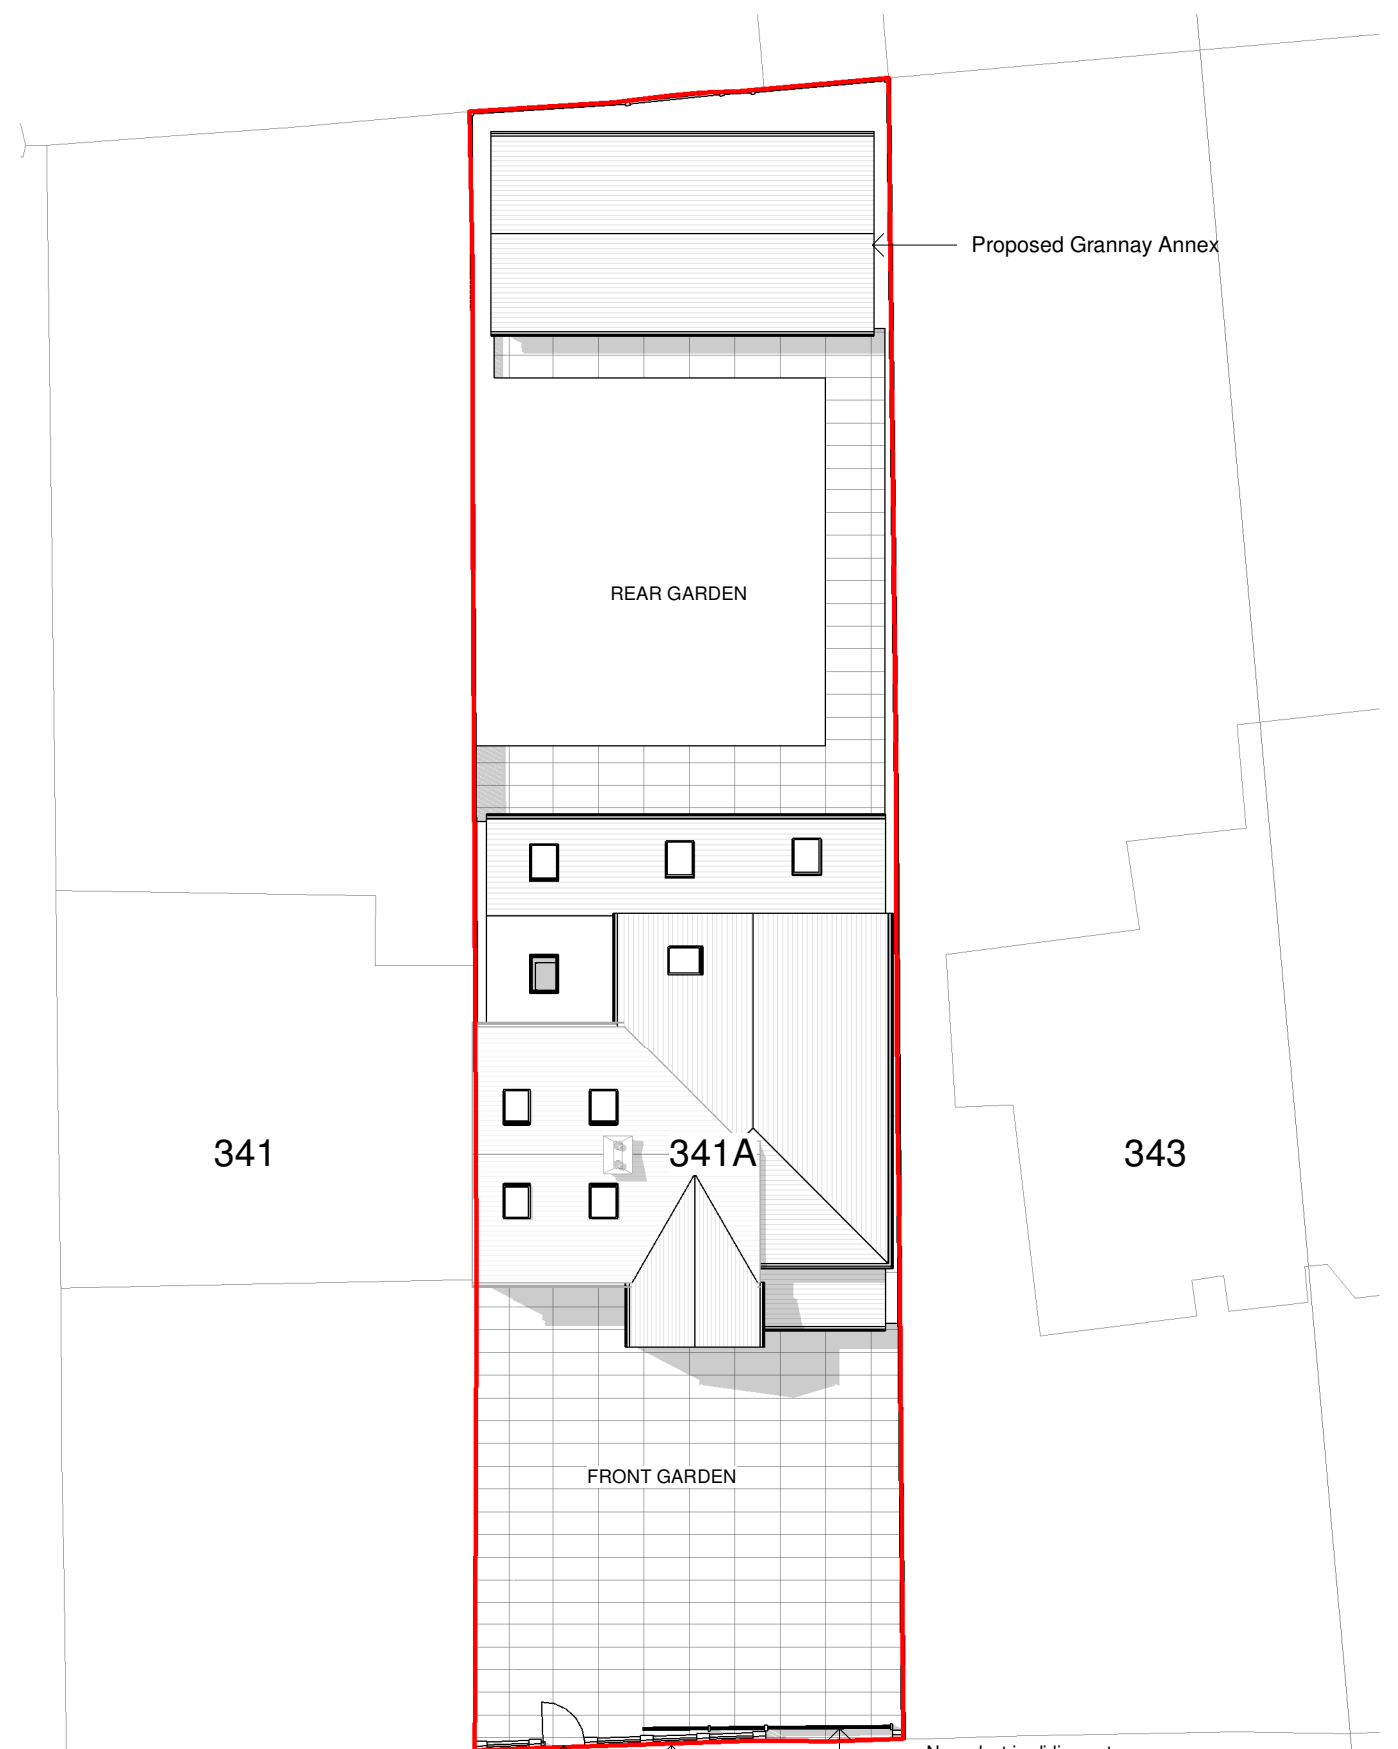

1 **Proposed Site Plan**
1 : 200



2 **Proposed Front View**



3 **Proposed Rear View**

General Notes
The Architect shall have no responsibility for any use made of this document other than for that which it was prepared and issued.
All dimensions should be checked on site. Do not scale from this drawing.
To be read in conjunction with all other Consultant's drawings.
The Architect to be immediately notified of any discrepancies.
Copyright on this drawing retained by the Architect.

LEGEND

— Site Boundary

P3 02/07/24 AK SH Amended Drawings
P2 20/06/24 AK SH Amended Drawings
P1 14/06/24 SA SH Initial Issue
No. Date Dwn Chk App Revision or reason for issue

Client
Dilawar Hayat

createitstudios
... leave an impression
Create It Studios (NW) Ltd
Universal Square
Devonshire Street North
Manchester
M12 6JH
info@createitstudios.co.uk

Project Title
341A Wilbraham Rd, Whalley Range,
Manchester M16 8GL

Scale / North Point
1 : 200

Drawing Title
Proposed Site Plan & 3D View

Drawing Number
A1557(02)AP001
Drawing Status
Preliminary
Revision
P3