



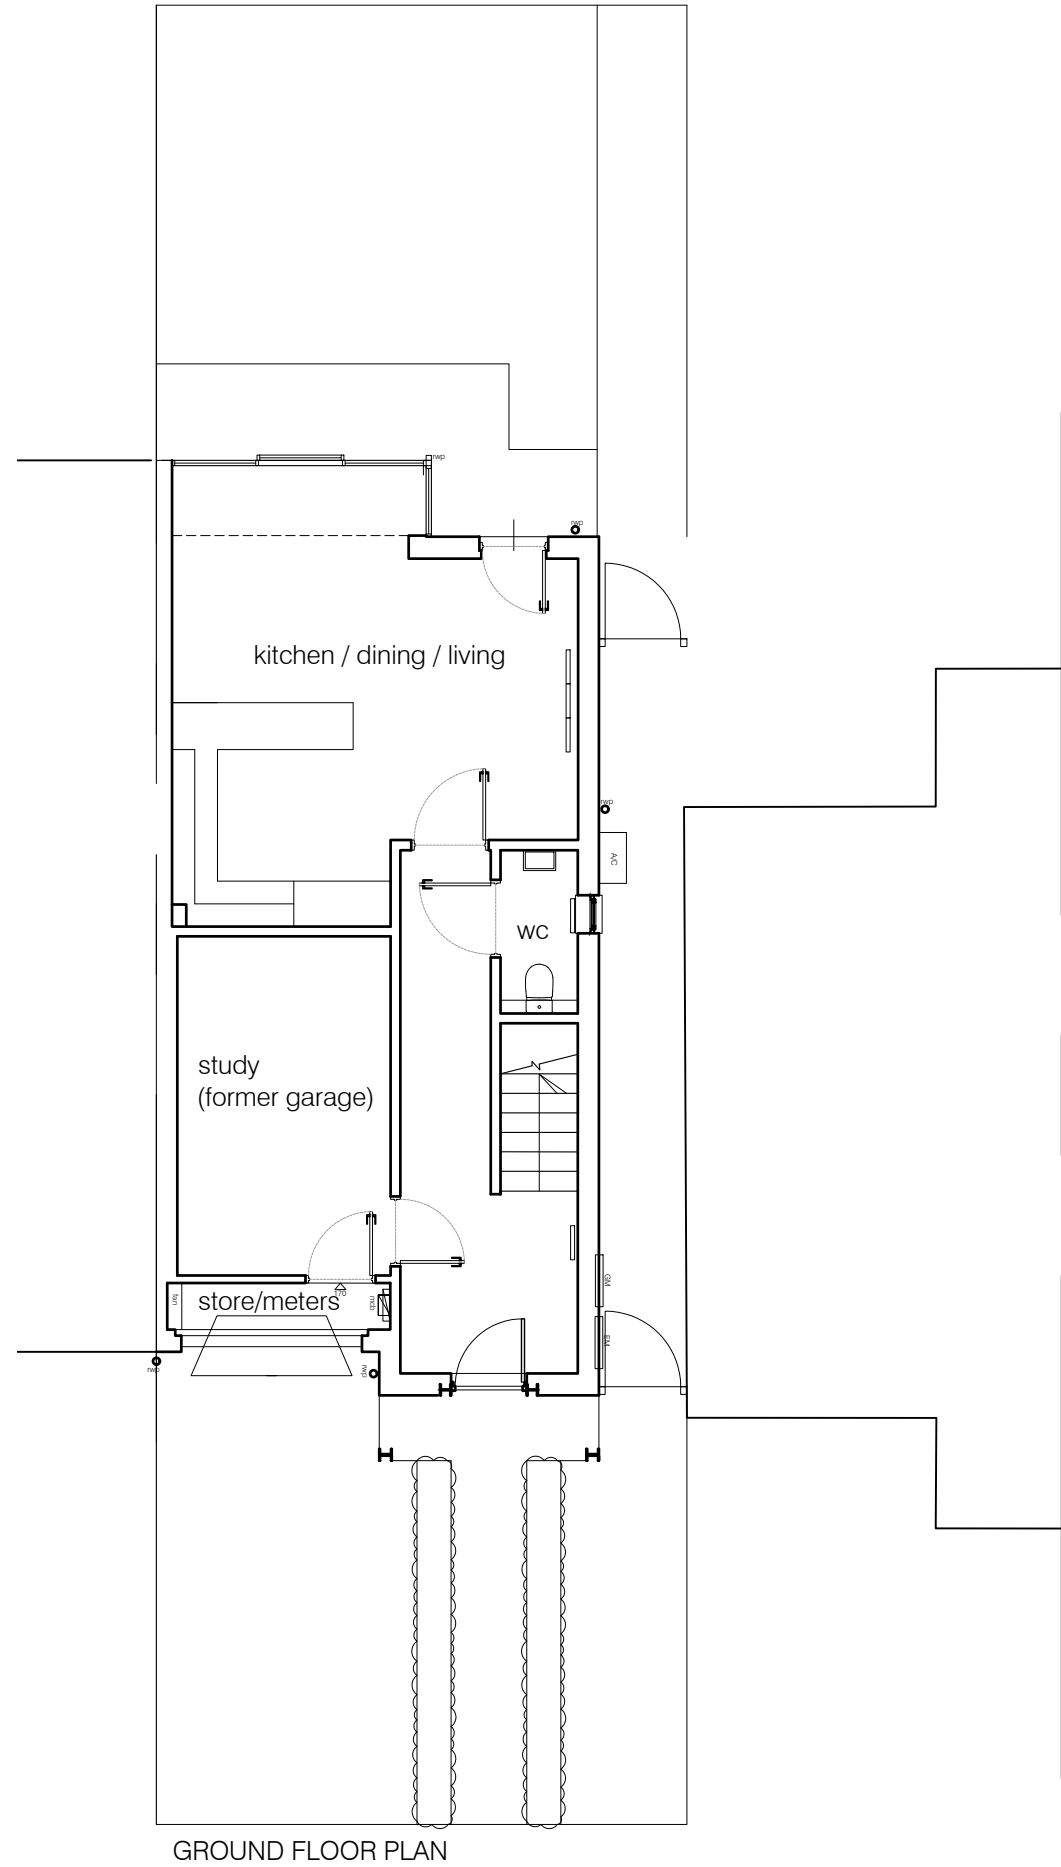

Simon R Miles
Chartered Architect
Didsbury
Manchester
T: 07778 137830
E: srmilesarchitect@gmail.com

Revision	Date	Revision note
----------	------	---------------

Notes

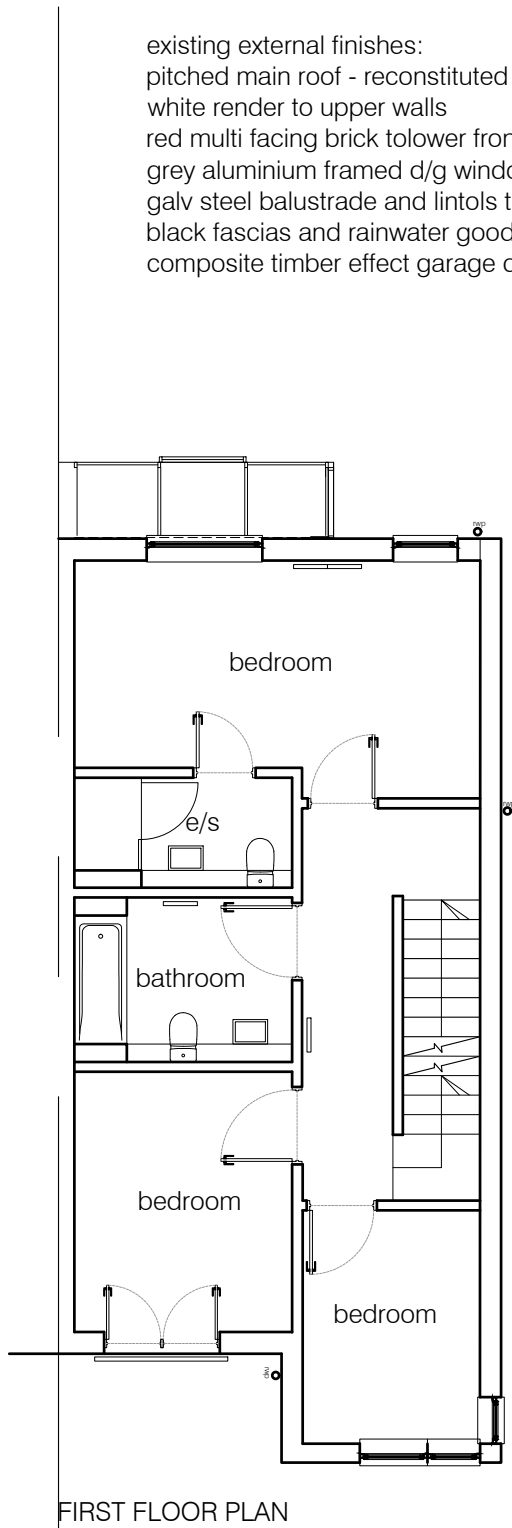

Project :
7 CLEARWATER DRIVE DIDSbury
Title :
PLANS & FRONT ELEVATION AS EXISTING
Drawing number :
23 405 PL100
Issue :
P1
Client :
MR & MRS FISHER

Scale :
100@A3
Date :
15.09.2023
CAD Ref :
23 405
Drawn by :
SRM



Do not scale. Contractors must check all dimensions on site before preparing production drawings or commencing any work. This drawing and its design is the copyright of S.R.Miles Ltd and may not be reproduced in any form whatsoever without their prior express written consent.