
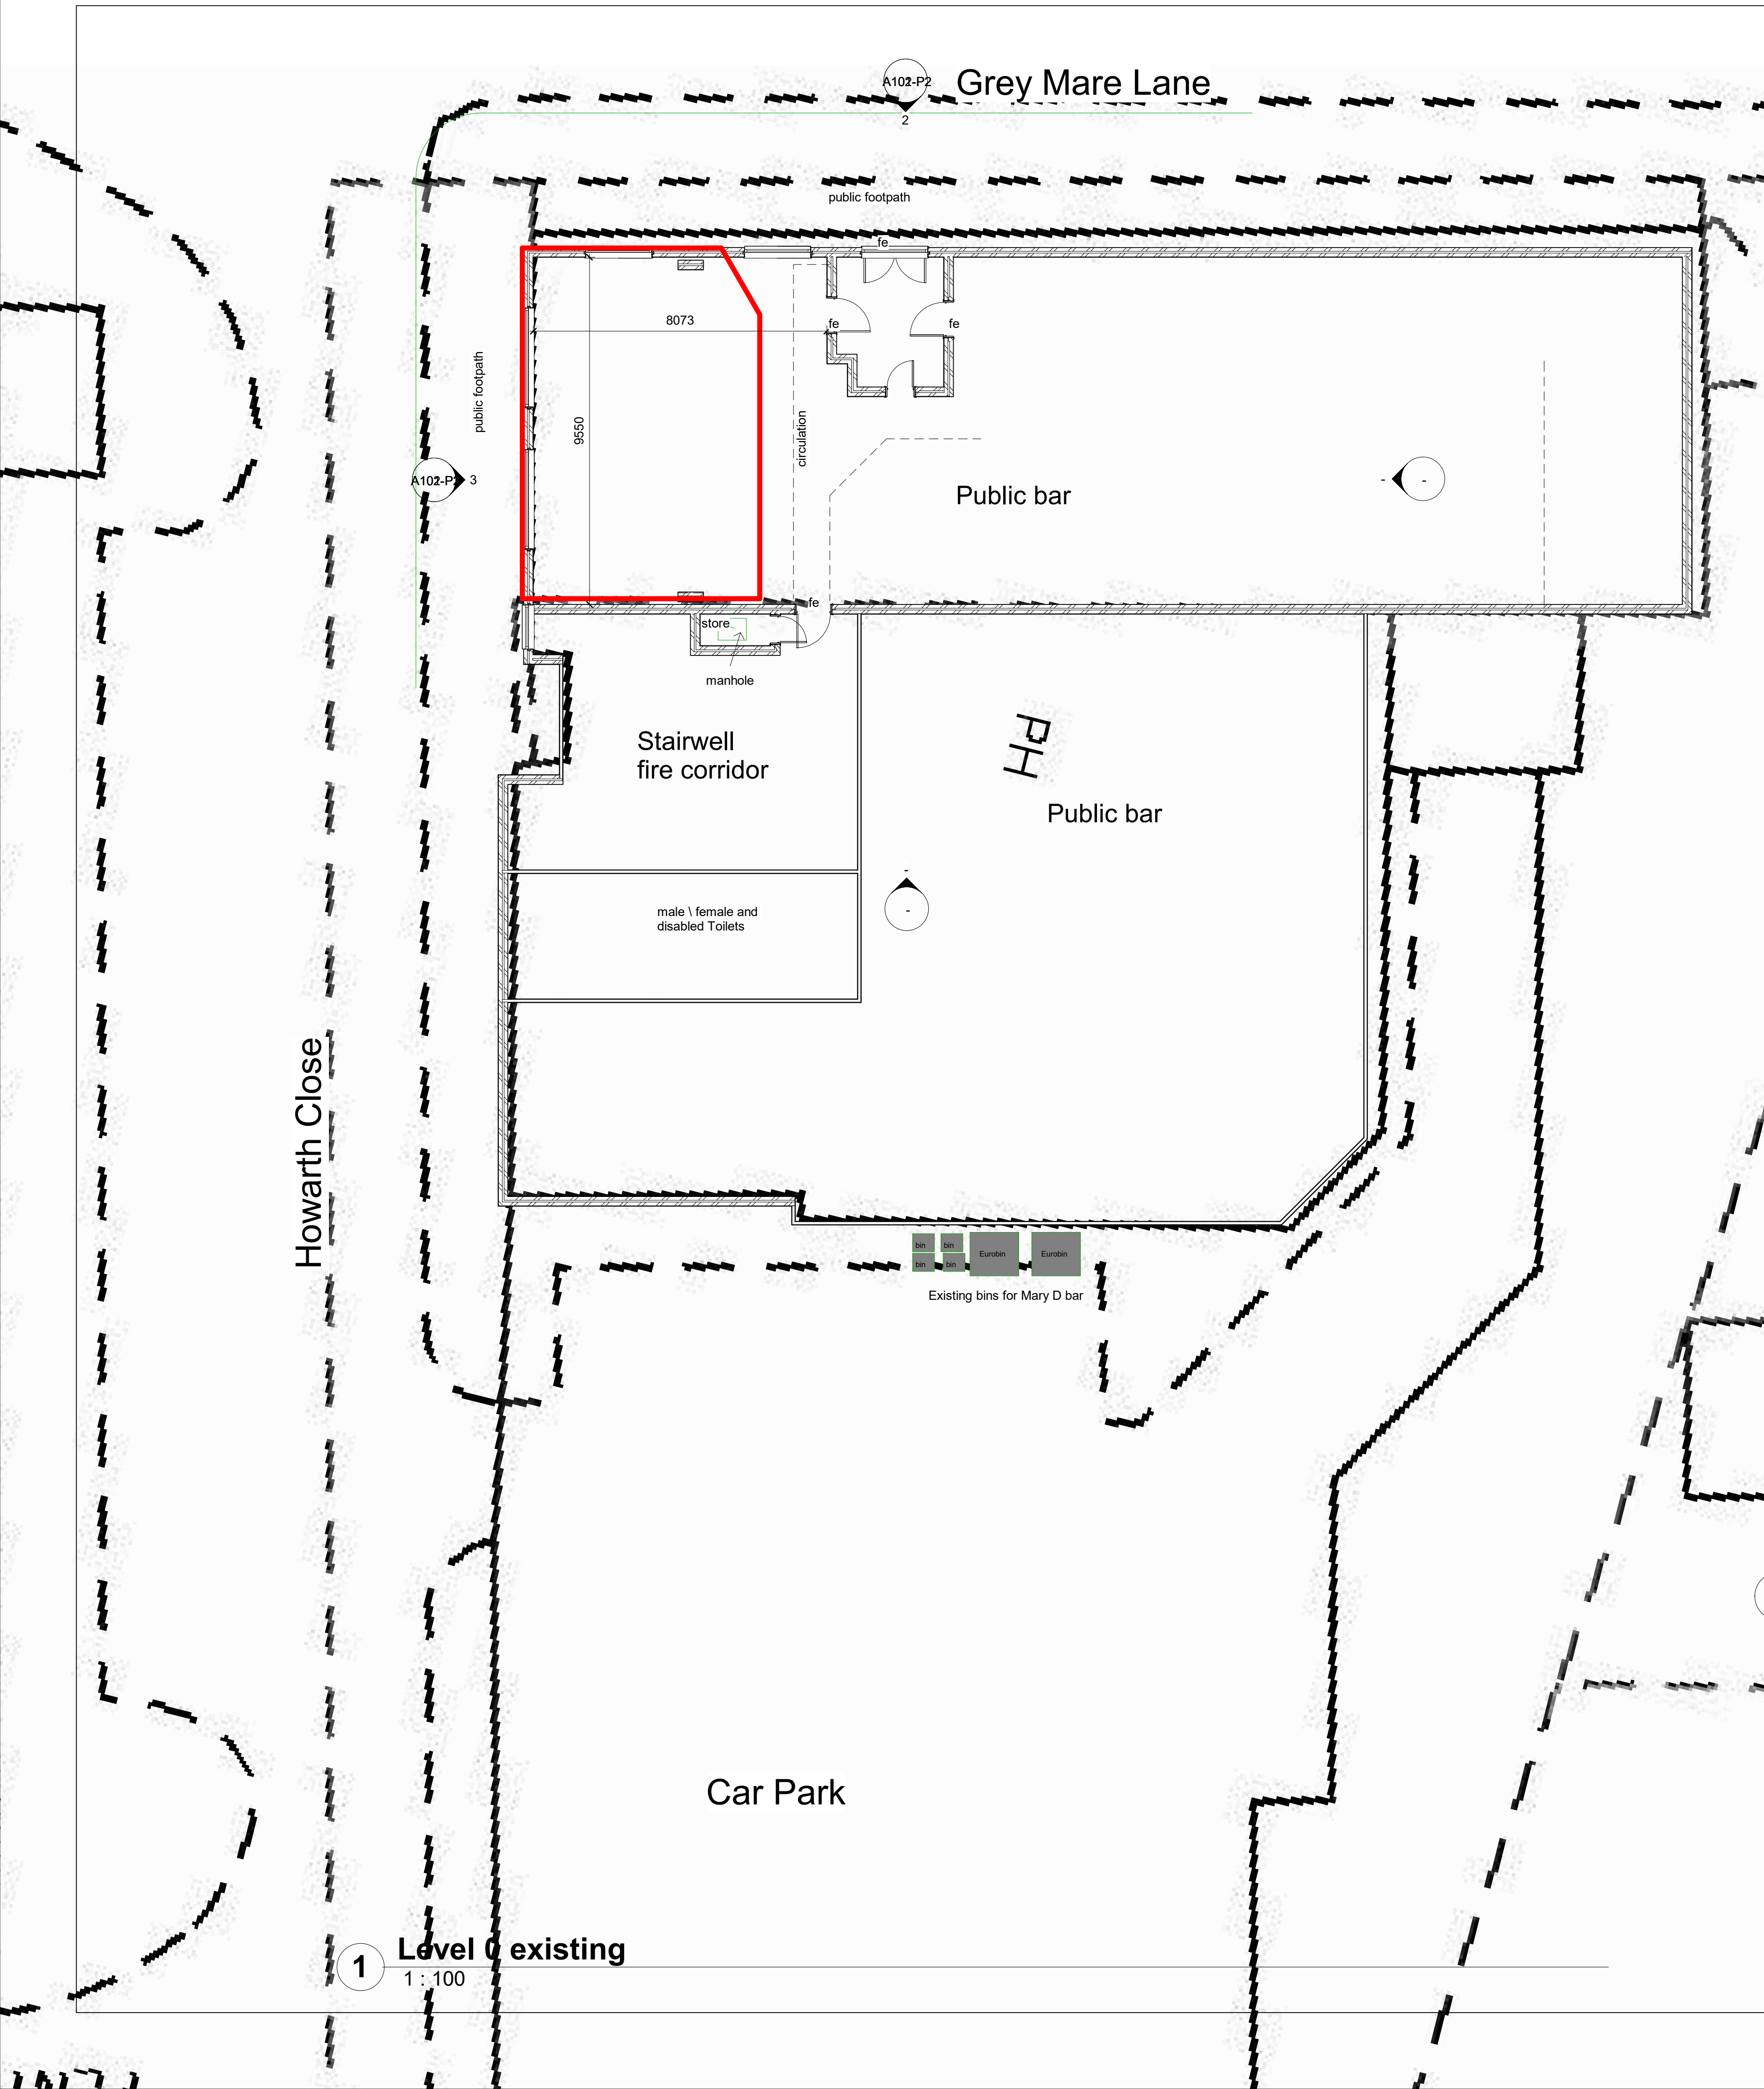
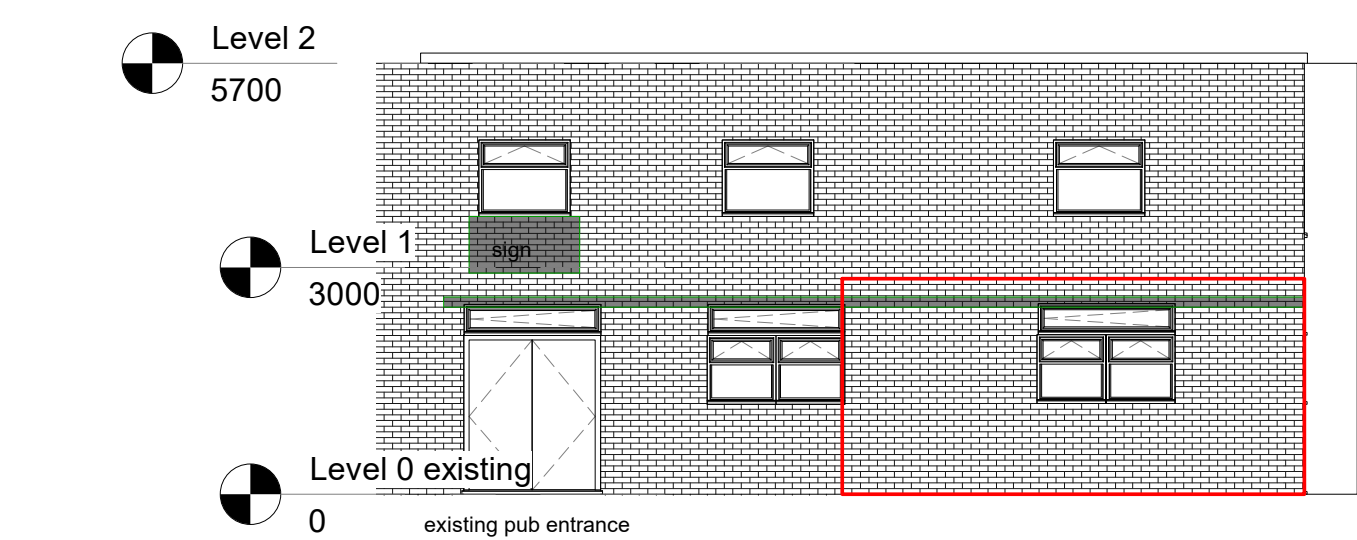


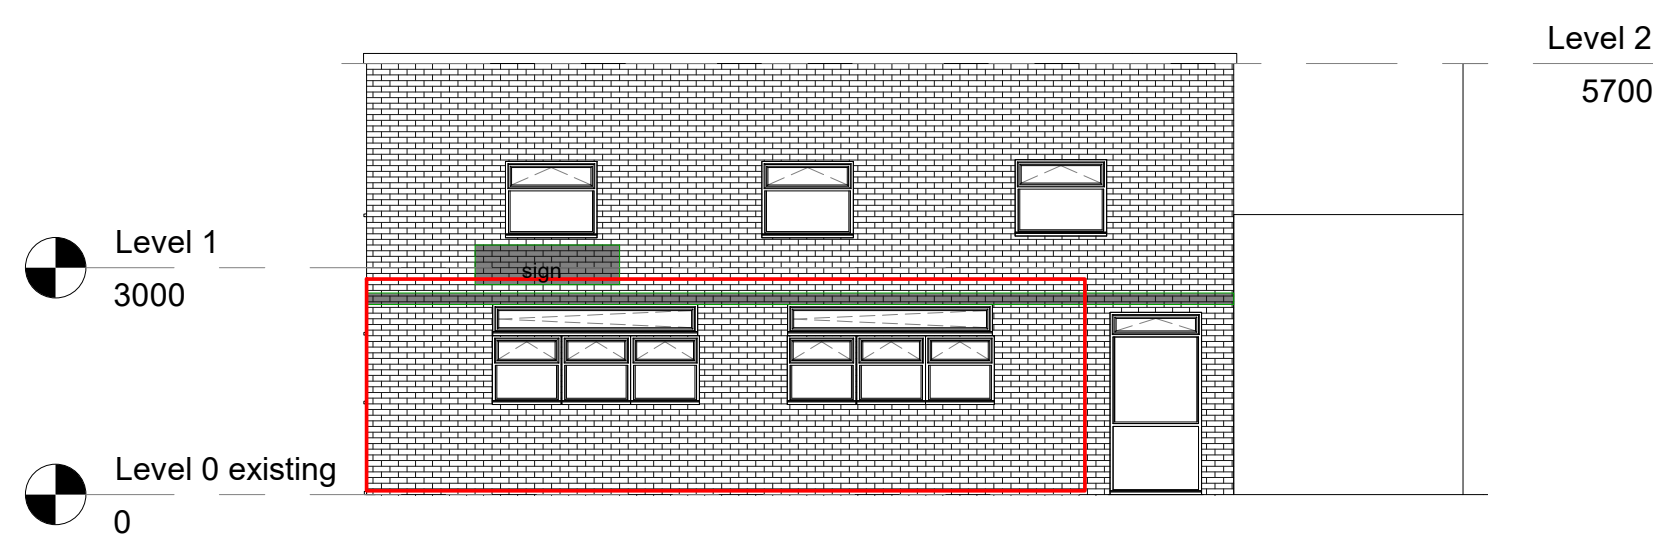

Rev	Description	Date

CODE	SUITABILITY DESCRIPTION
STATUS	PURPOSE OF ISSUE

MARTIN SPENCER
ARCHITECTURE

Mobile: 07725 053203 | Email: mspencer@ms-architecture.com | Web: ms-architecture.com

PROJECT
Takeaway at part 13 Grey
Mare Lane, Manchester M11
3DQ

TITLE
Existing floor plan and
Elevations

CLIENT
Mr S Lovering

DRAWN BY ms	CHECKED BY ms	DATE 06/05/24
----------------	------------------	------------------

SCALE (@ A1) 1 : 100	PROJECT NUMBER 319
-------------------------	-----------------------

DRAWING NUMBER A101-P2	REV
---------------------------	-----