
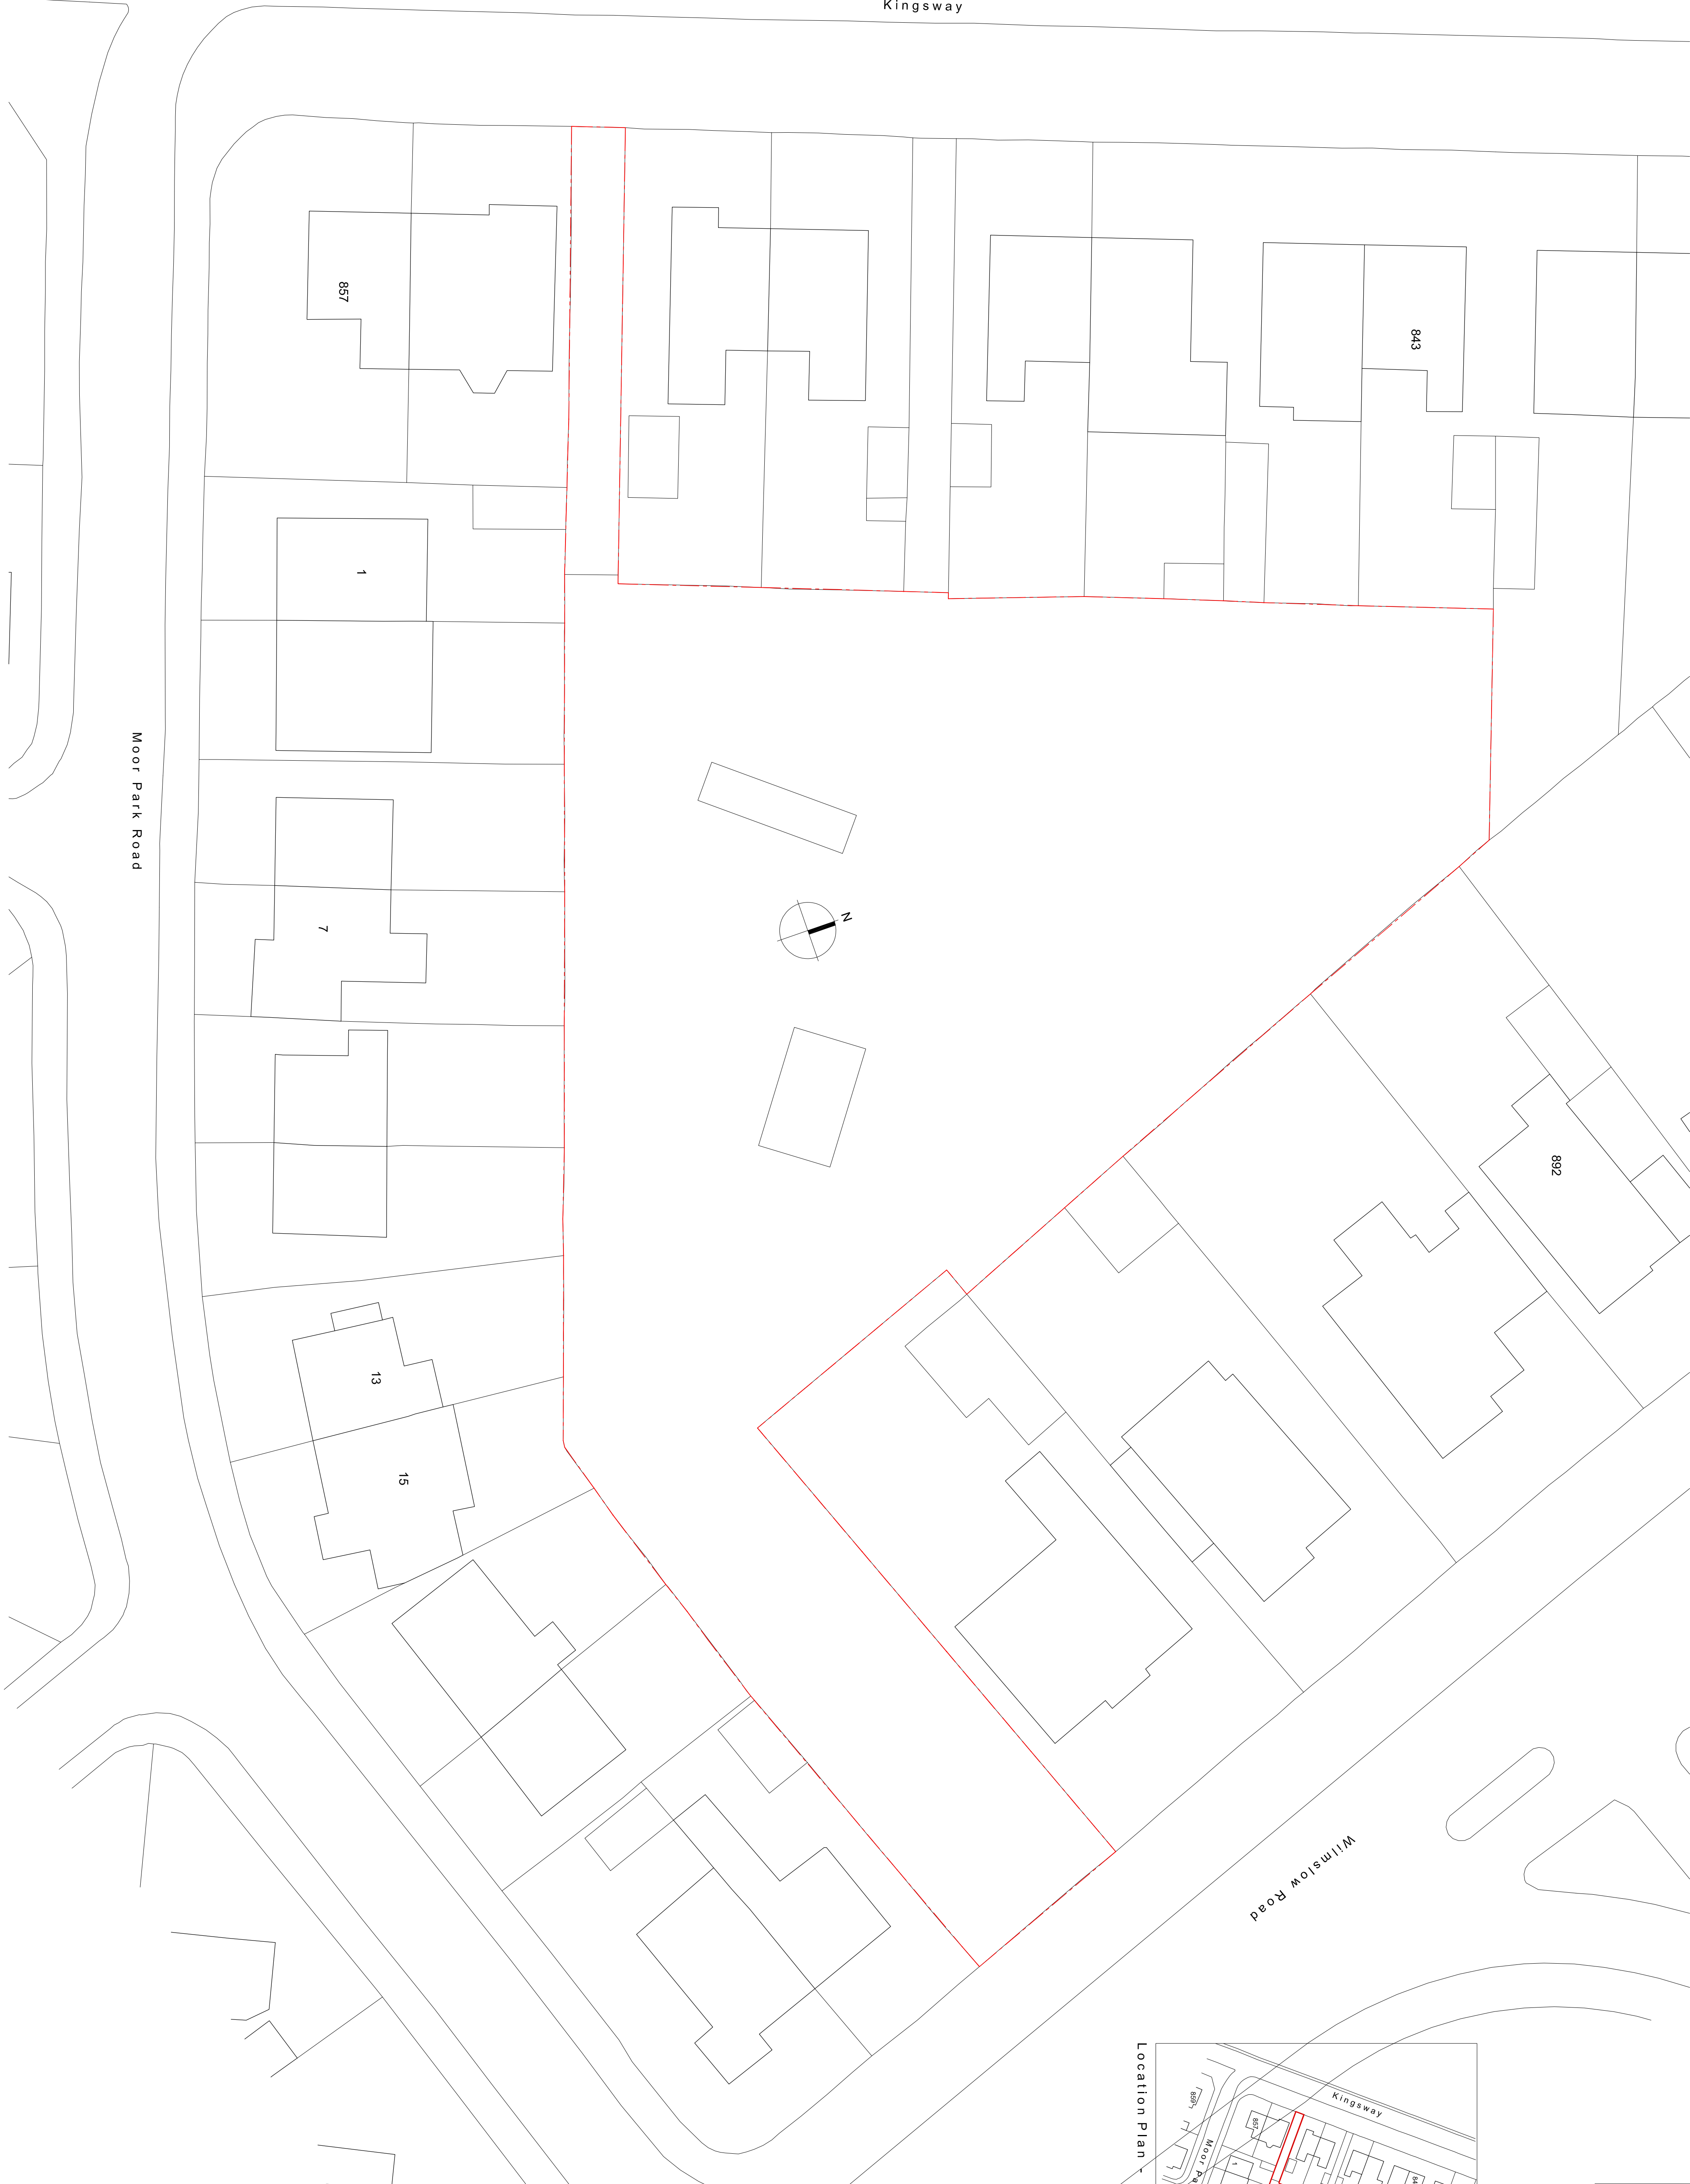


All dimensions are to be checked on site. Any discrepancies are to be reported to the Architect.
Notes: Contractors to verify all dimensions on site. Any discrepancies are to be reported to the Architect.
Documents: Any discrepancies are to be reported to the Architect before the relevant work commences.
All structural engineering drawings are to be checked on site. Details / calculations of structural members to be checked on site.
The drawing is copyright.

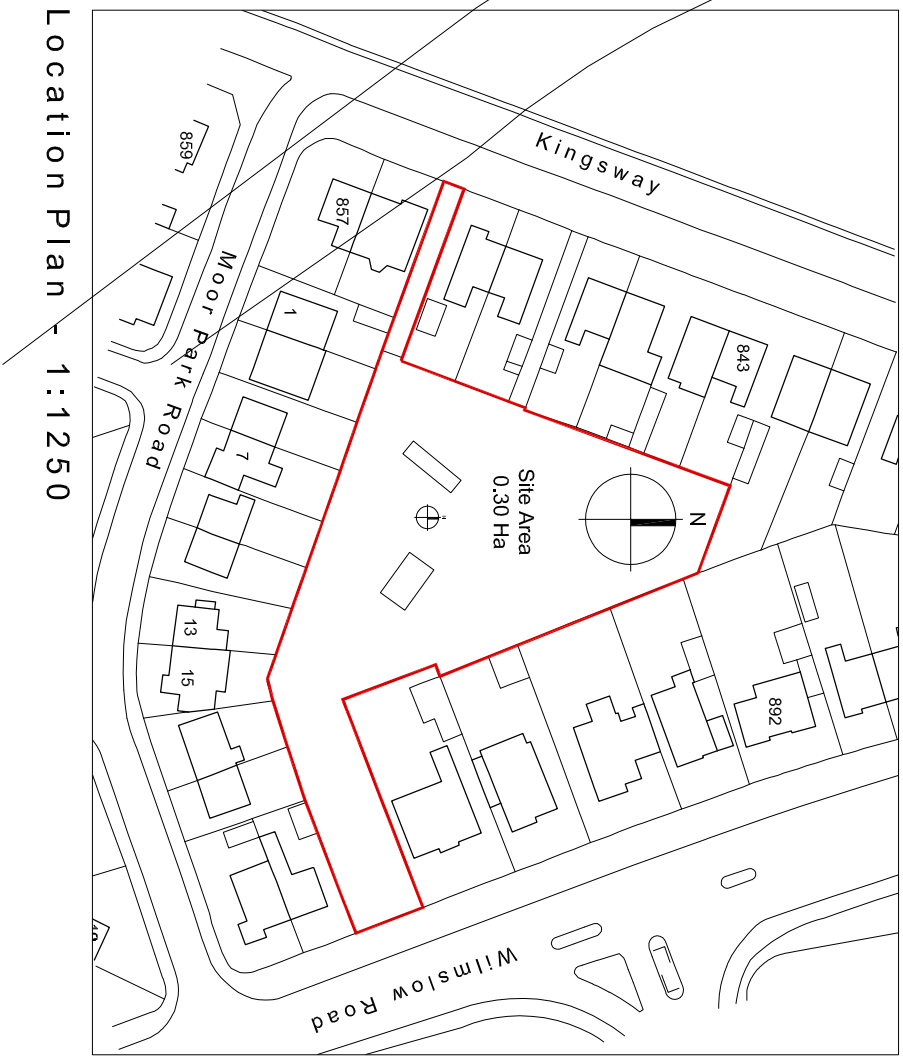

Grays
Architecture
Limited

Tel : 0161 848 7283
Email: mail@graysarchitecture.co.uk
15, Lady Dunsley Close
Preston, Lancashire
PR2 7SS

Client:

Project:
902 Wimslow Road, Didsbury, Manchester

Drawing Title:
Existing Site Plan / Location Plan

Scale:
1:200 / 1:1250 @ A1 February 2024

Drawing No:
4606/001

Revisions: