



All dimensions are to be checked on site. This drawing shall not be scaled to ascertain dimensions.

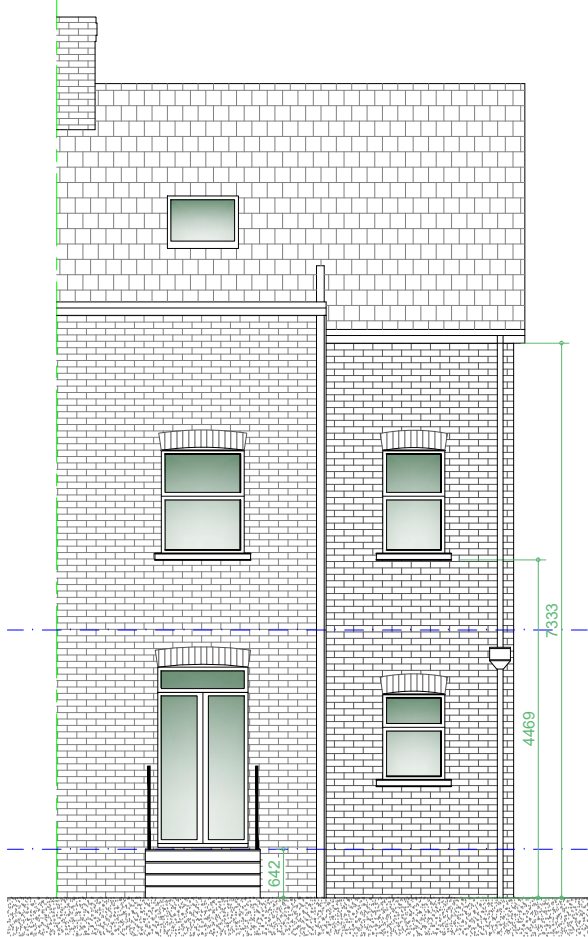



Existing Rear Elevation
Scale 1:100




Existing Front Elevation
Scale 1:100

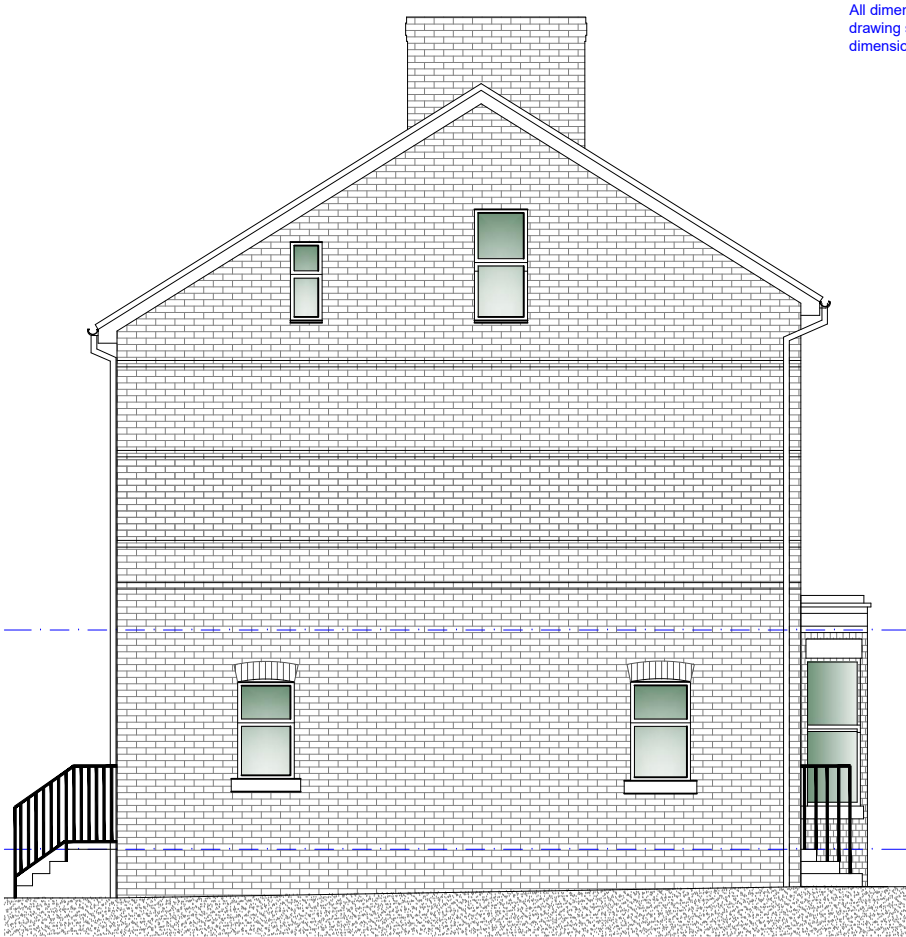


Existing L/H Side Elevation
Scale 1:100

 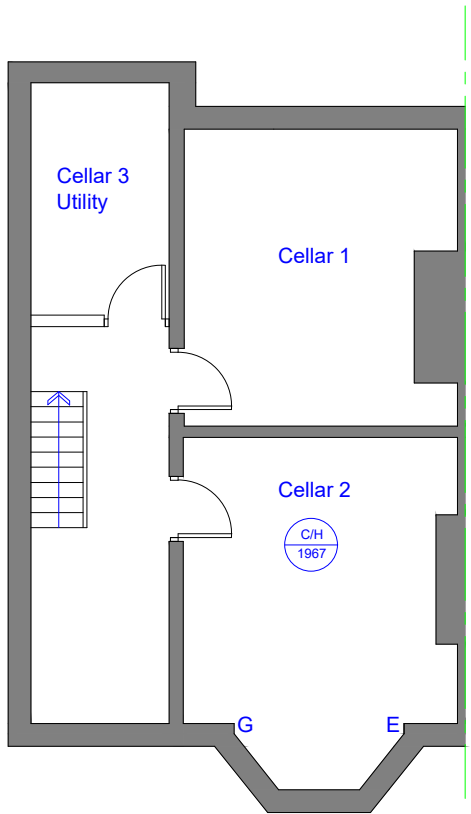

Existing First Floor Plan
Scale 1:100

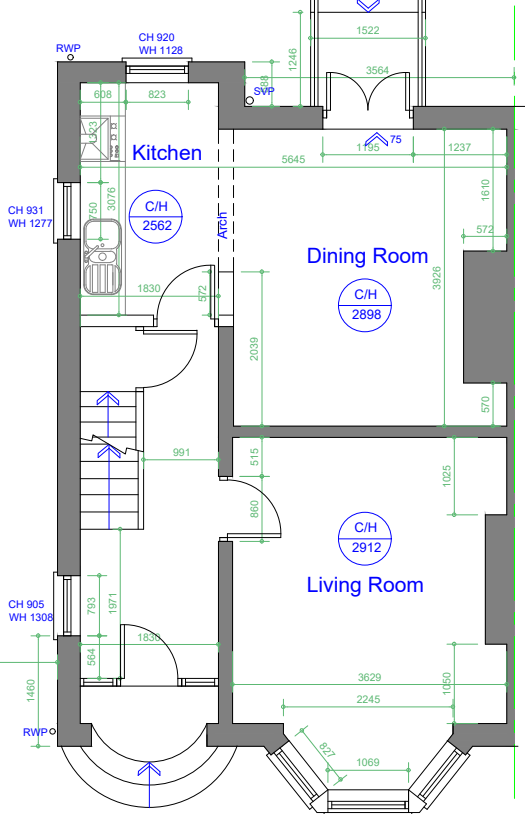

Existing Ground Floor Plan
Scale 1:100

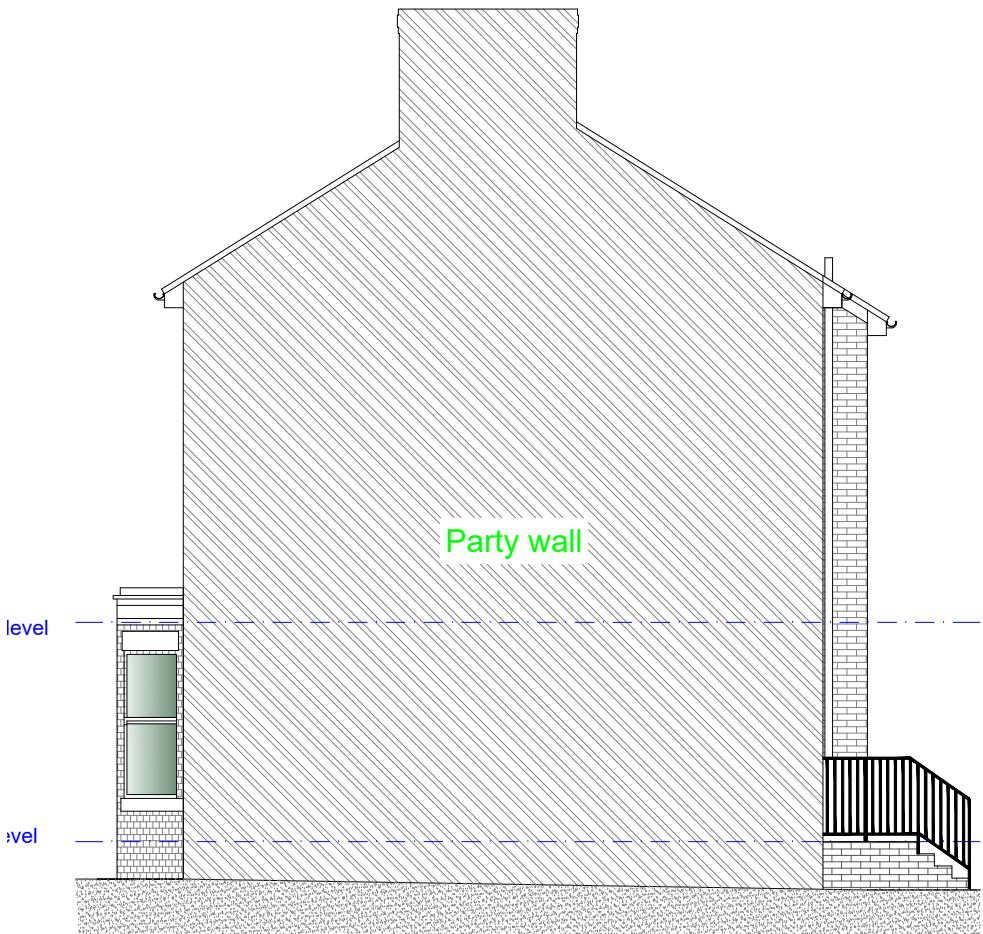

Existing R/H Side Party Wall Elevation
Scale 1:100

Rev	Date	Description
Issued For : INFORMATION PURPOSES ONLY		
Client		
Mr. Tom Lindsay		
Project		
16 Cranbourne Road, Chorlton, M21 8AP Proposed single story rear and side extension.		
Scheme - Drawing Title		
Existing Plans.		

01	Date	24.06.24
Drawing No.	Revision	Scale
		1:100 @A3



Plans To Build It Ltd
Tel: 0161 728 5730
Mob: 07741175755
www.planstobuildit.com