


NOTE:

KEY:
UNIT DEMISE AREA

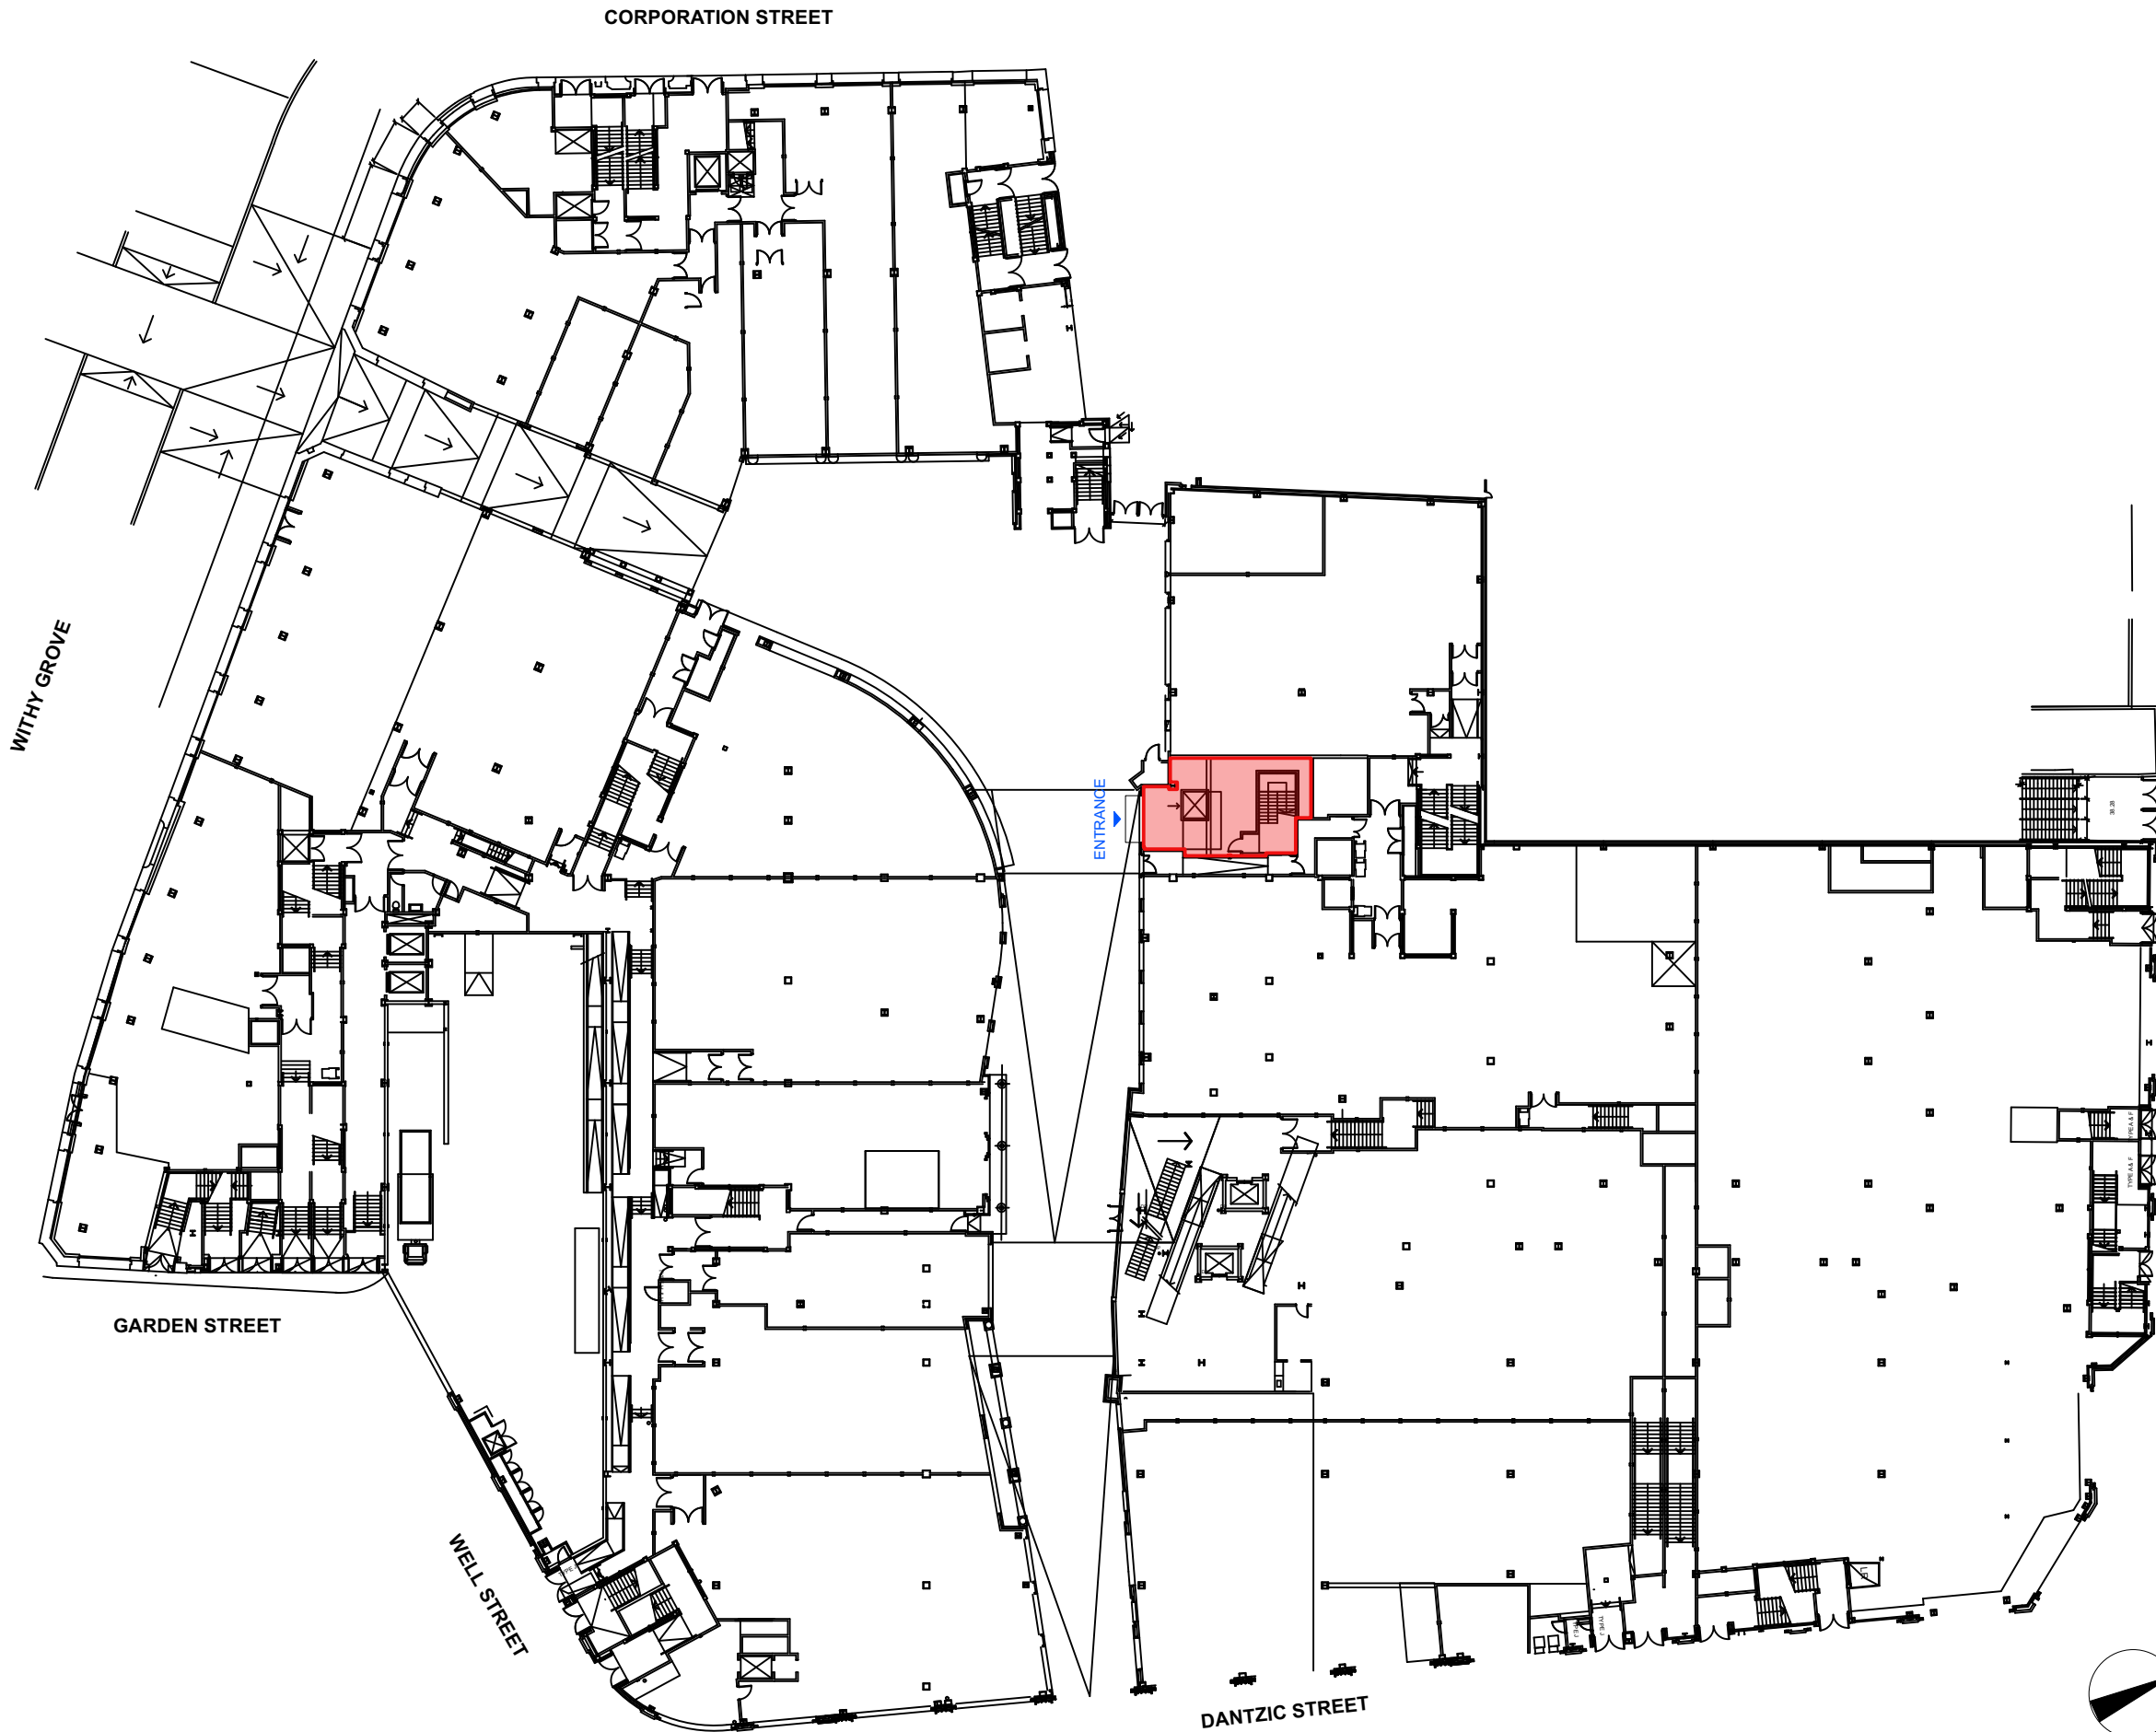

1 EXISTING SITE PLAN
Scale: 1:500

- 04.06.24 ISSUED FOR INFORMATION SW

REV: DATE NOTES DRAWN BY:

Decon.
5-6 Charlotte Road, London, EC2A 3DH

CONCEPT	LEASE	PLANNING/ TENDER	FOR SITE	AS BUILT

PROJECT: UNIT 22, THE CHASE
PRINTWORKS MANCHESTER
TITLE: SITE PLAN

DWG NO. DCN-2311-PL-002

DRAWN BY: SW REVISION: -

DATE: 04.06.24 SCALE: 1:500 @ A3

THIS DRAWING IS NOT TO BE SCALED. ALL DIMENSIONS TO BE CHECKED ON SITE
Figured dimensions only to be used. This drawing is subject to and protected by the provision of the copyrights acts. Any discrepancies or queries to be notified immediately. All dimensions to be verified on site