




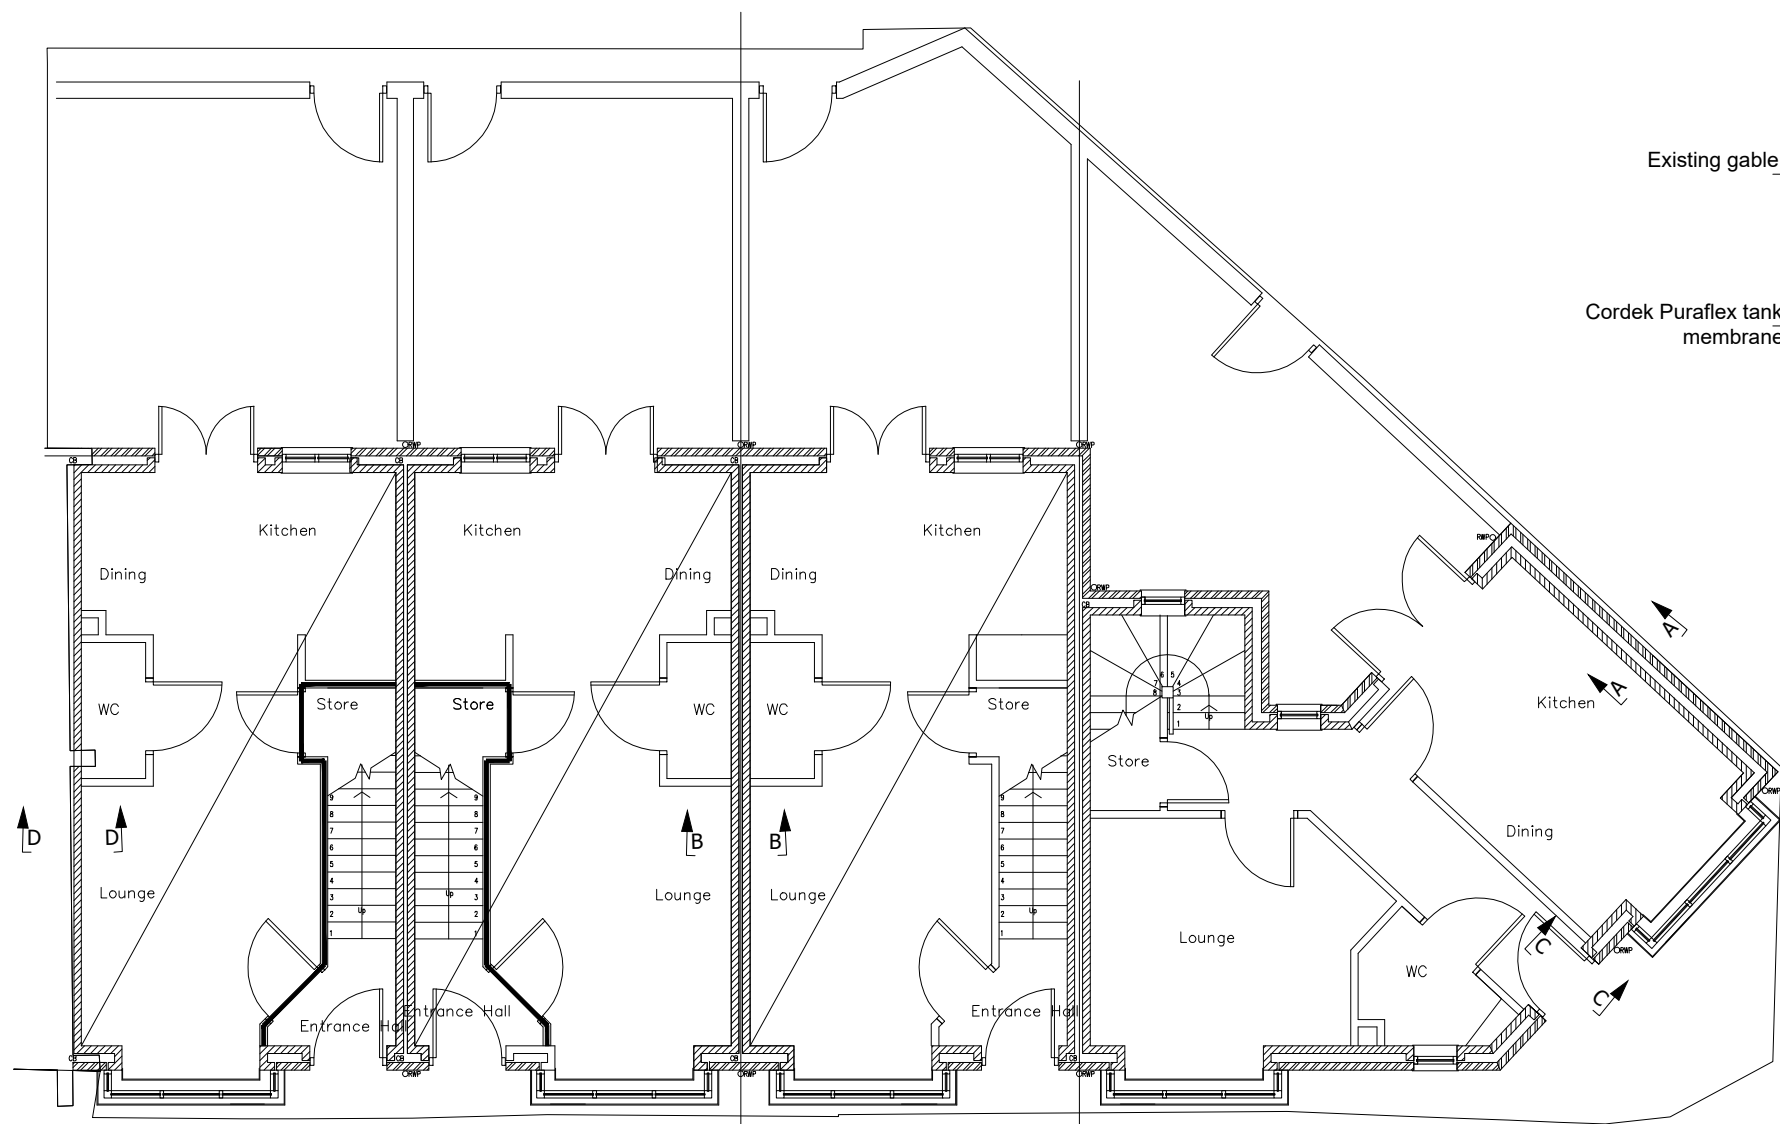


Ground Floor Plan Showing Gas Membrane Details
Scale 1:100

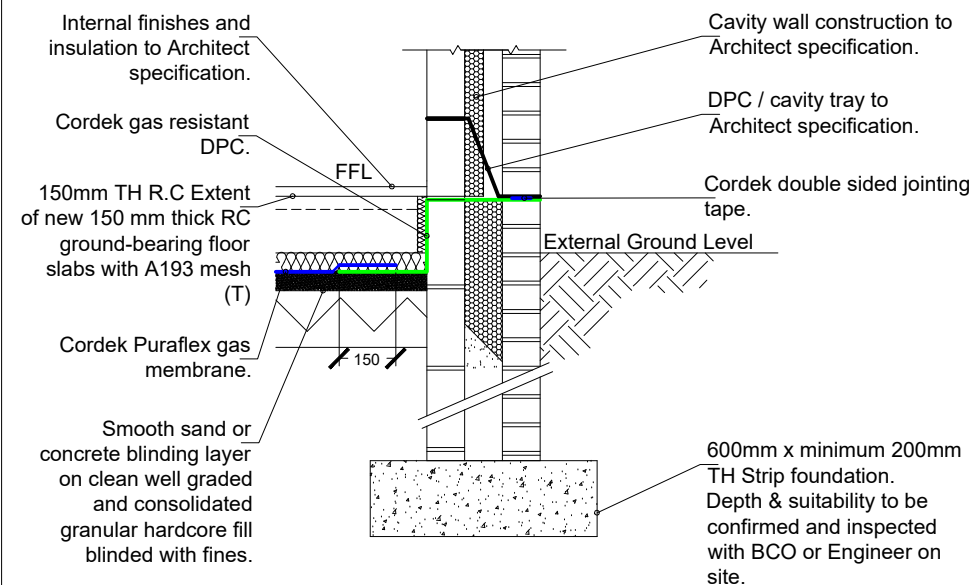


External Wall
Detail A
Scale 1:20

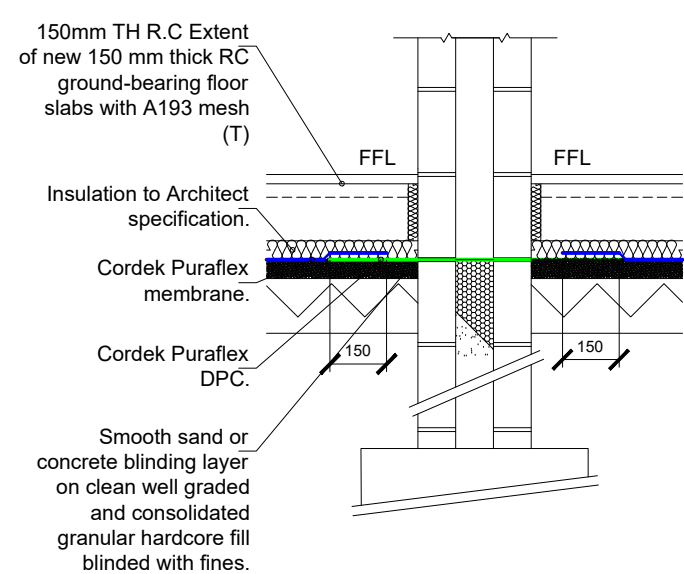

Party Wall
Detail B
Scale 1:20

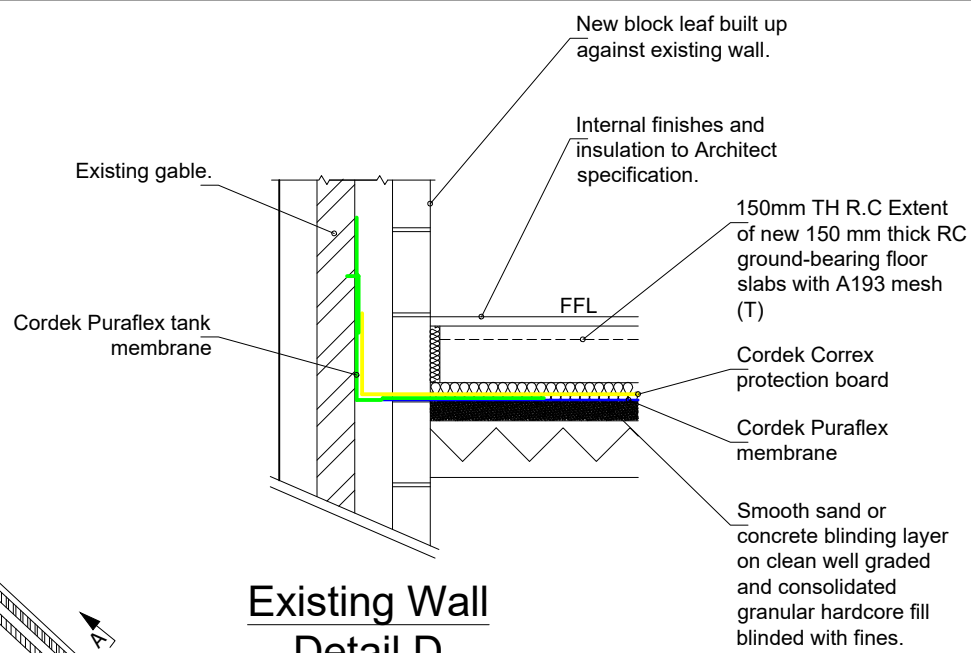

Existing Wall
Detail D
Scale 1:20

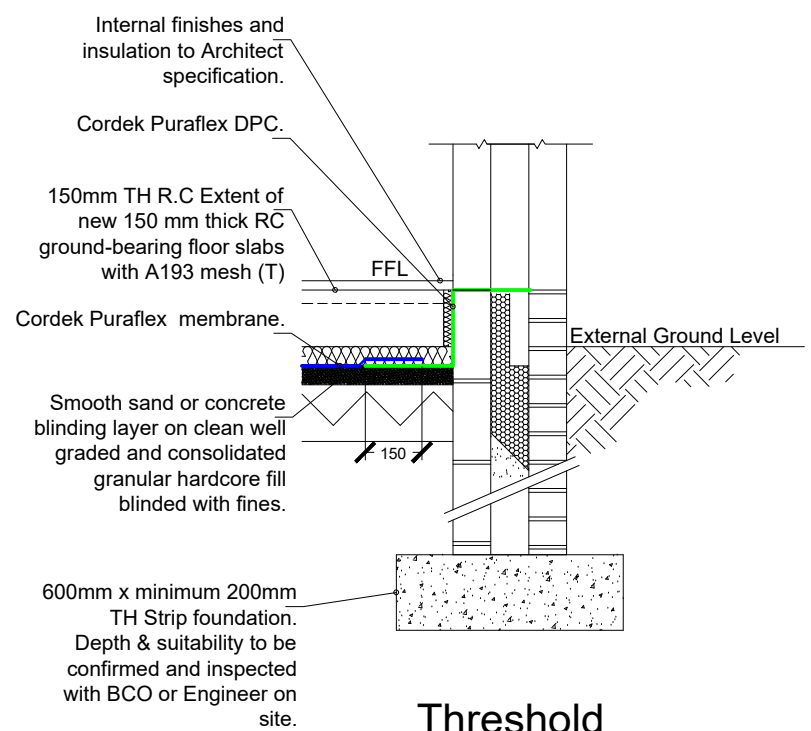

Threshold
Detail C
Scale 1:20

Preliminary

Plans

0 1 2 3 4 5 m

Details

0 500 1000 mm

The Copyright of this drawing belongs to STL Projects Ltd and shall not be used or reproduced in any form without its express permission. The moral right of the Author is hereby asserted - Copyright © 2000. Do not scale from this drawing - Work to figured dimensions only. All dimensions to be confirmed with Architect, where applicable, or checked on site prior to the execution of any work. For the avoidance of doubt all dimensions are measured to wall structure and not the finishes unless otherwise stated. Where any discrepancy is found to exist within or between drawings and/or documents it should be reported to the engineer immediately. STL Projects Ltd shall not be liable for any use of drawings & documents for any purpose other than for which the same were prepared by or on behalf of STL Projects Ltd. This drawing is to be read in conjunction with all other relevant information.

STL
CONSULTING STRUCTURAL ENGINEERS

1 Barkers Lane Sale Cheshire M33 6RP
t: 0161 969 3218
e: info@stlprojects.co.uk
www.stlprojects.co.uk

Revisions:

Date	Revision Details
H	
G	
F	
E	
D	
C	
B	
A	

- ☐ ISSUED AS WORKING DRAWING
- ☐ CLIENT APPROVED
- ☒ PRELIMINARY

Client: OSLADY Homes Ltd

Project: Great Jones Street

Title: **PROPOSED EXTENSION**
PROPOSED GROUND FLOOR PLAN SHOWING GAS MEMBRANE DETAILS

Drawn: VS Scale: As shown @ A3

Checked by: JH Date: DEC 2022

Drawing No. **22-5583 SE01** **P1**