


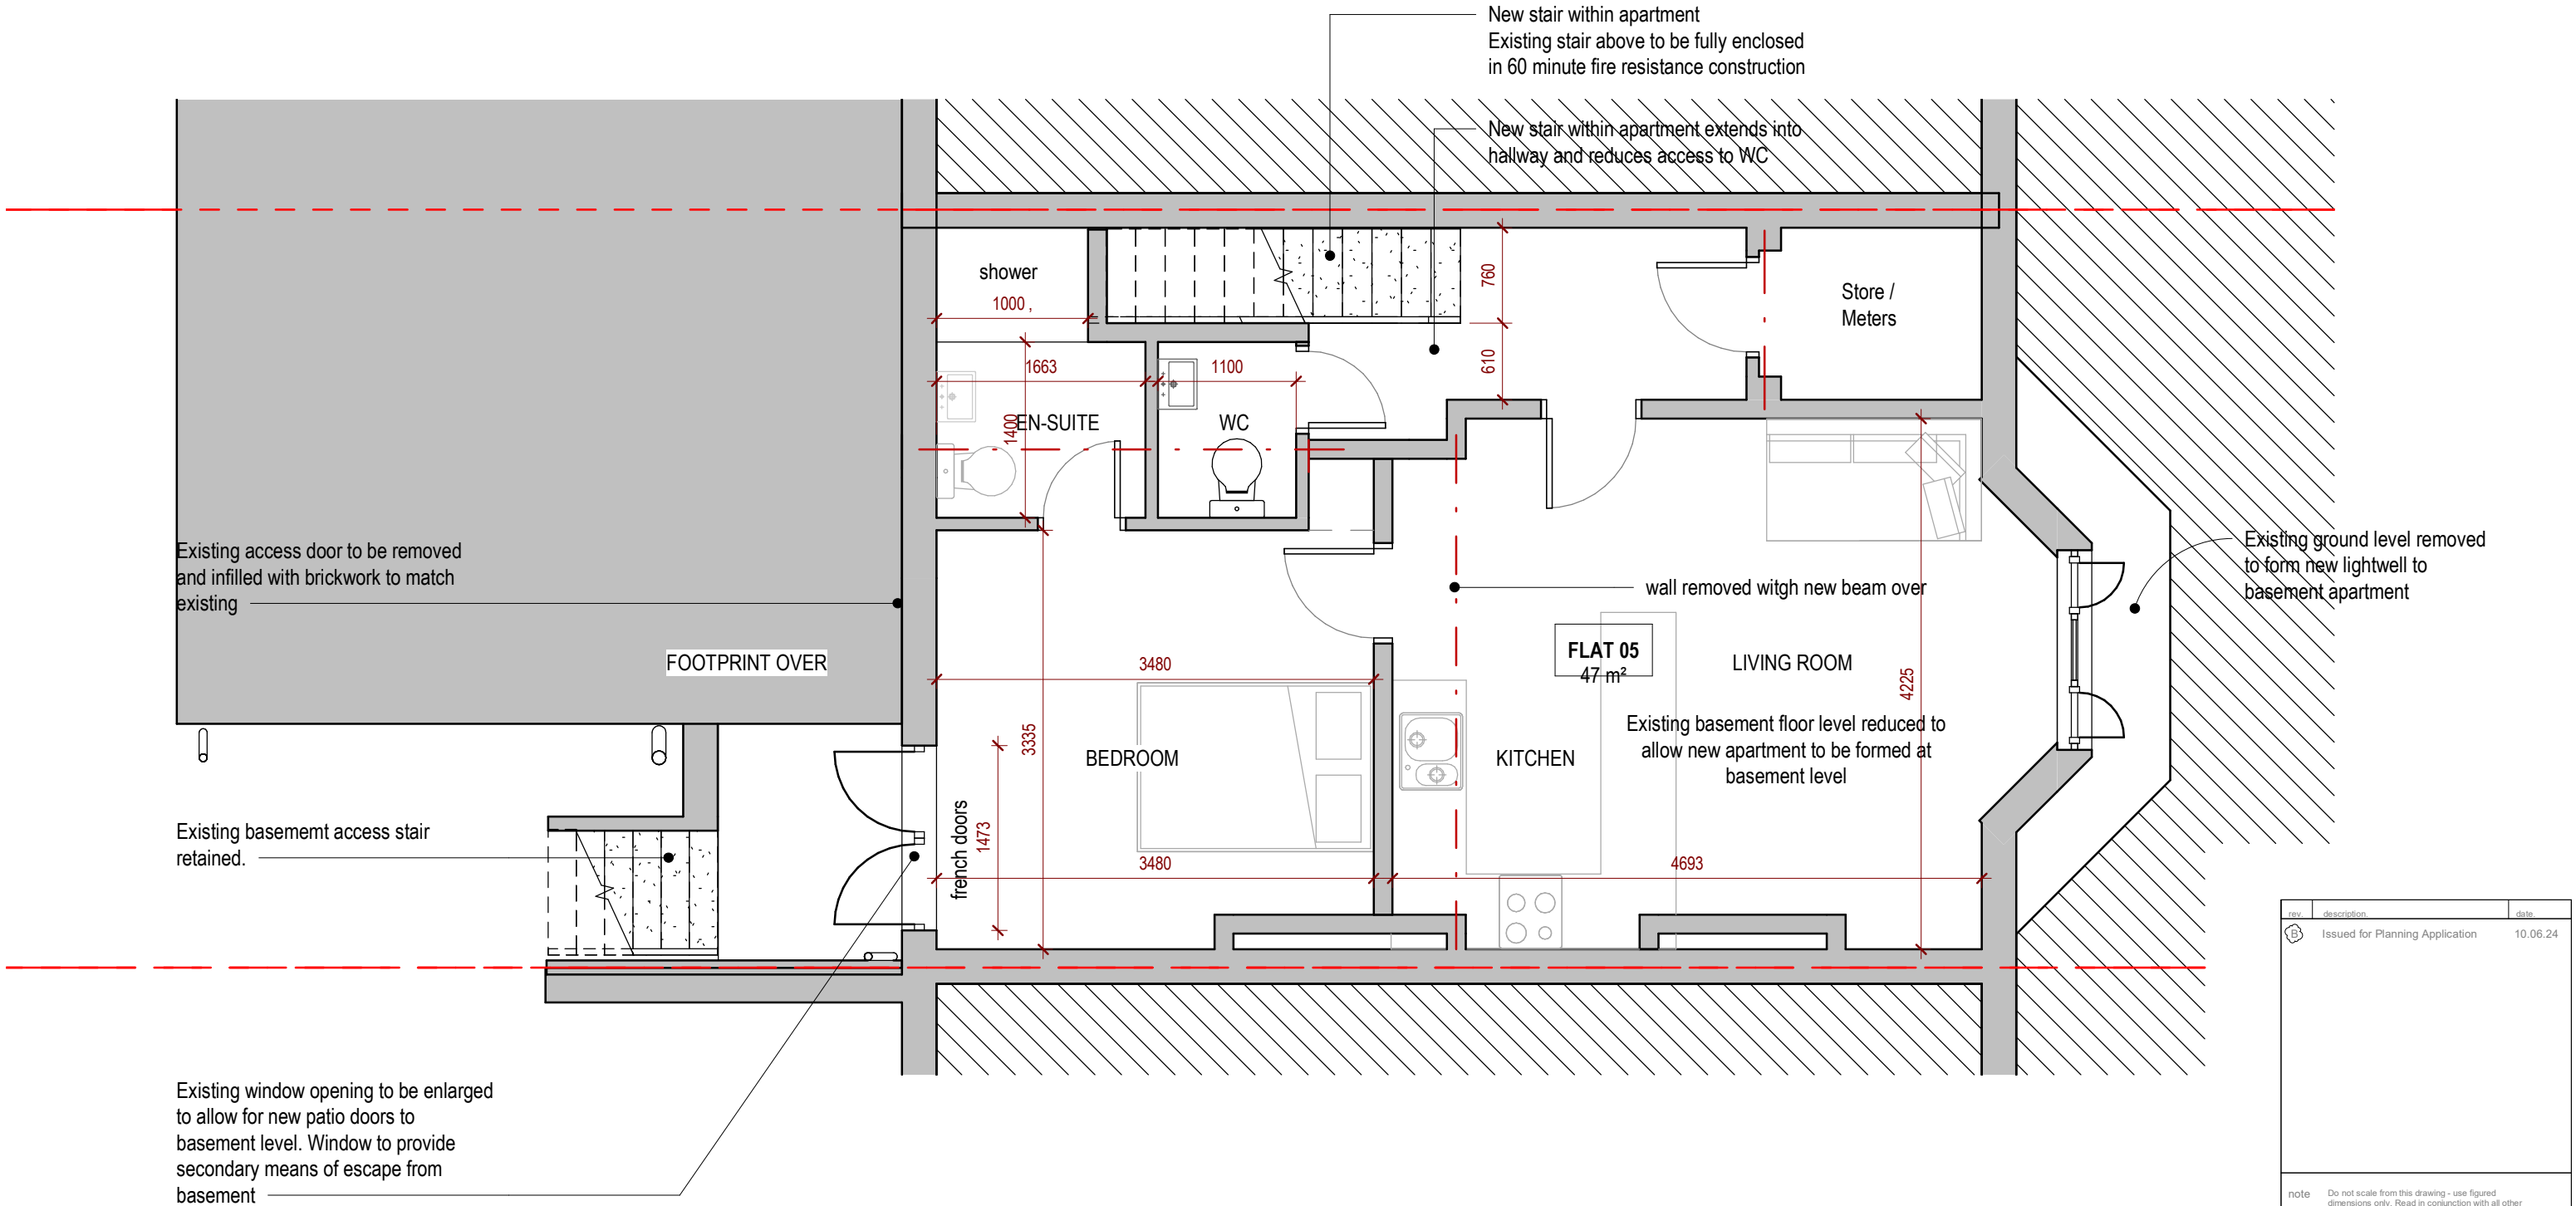


BASEMENT FLOOR PLAN

1 : 50



rev.	description	date
B	Issued for Planning Application	10.06.24
note	Do not scale from this drawing - use figured dimensions only. Read in conjunction with all other consultants / specialist drawings. Report any discrepancies before affected work commences. All setting out dimensions are to be checked on site by contractor prior to commencement of work. This drawing remains copyright of Planning People. Distribution and duplication of the drawings is not permitted without consent of the author.	
 5 Lynn Avenue, Sale, Cheshire, M33 7BN t: 07824332432 e: info@planningpeople.co.uk w: www.planningpeople.co.uk		
client	Mr Daniel Lee	
project	Proposed extension to 46 GOULDEN AVENUE	
drawing title	Basement - as proposed	
job no.		
drawing no.	104	revision B
scale	1 : 50	date
status	PLANNING APPLICATION	

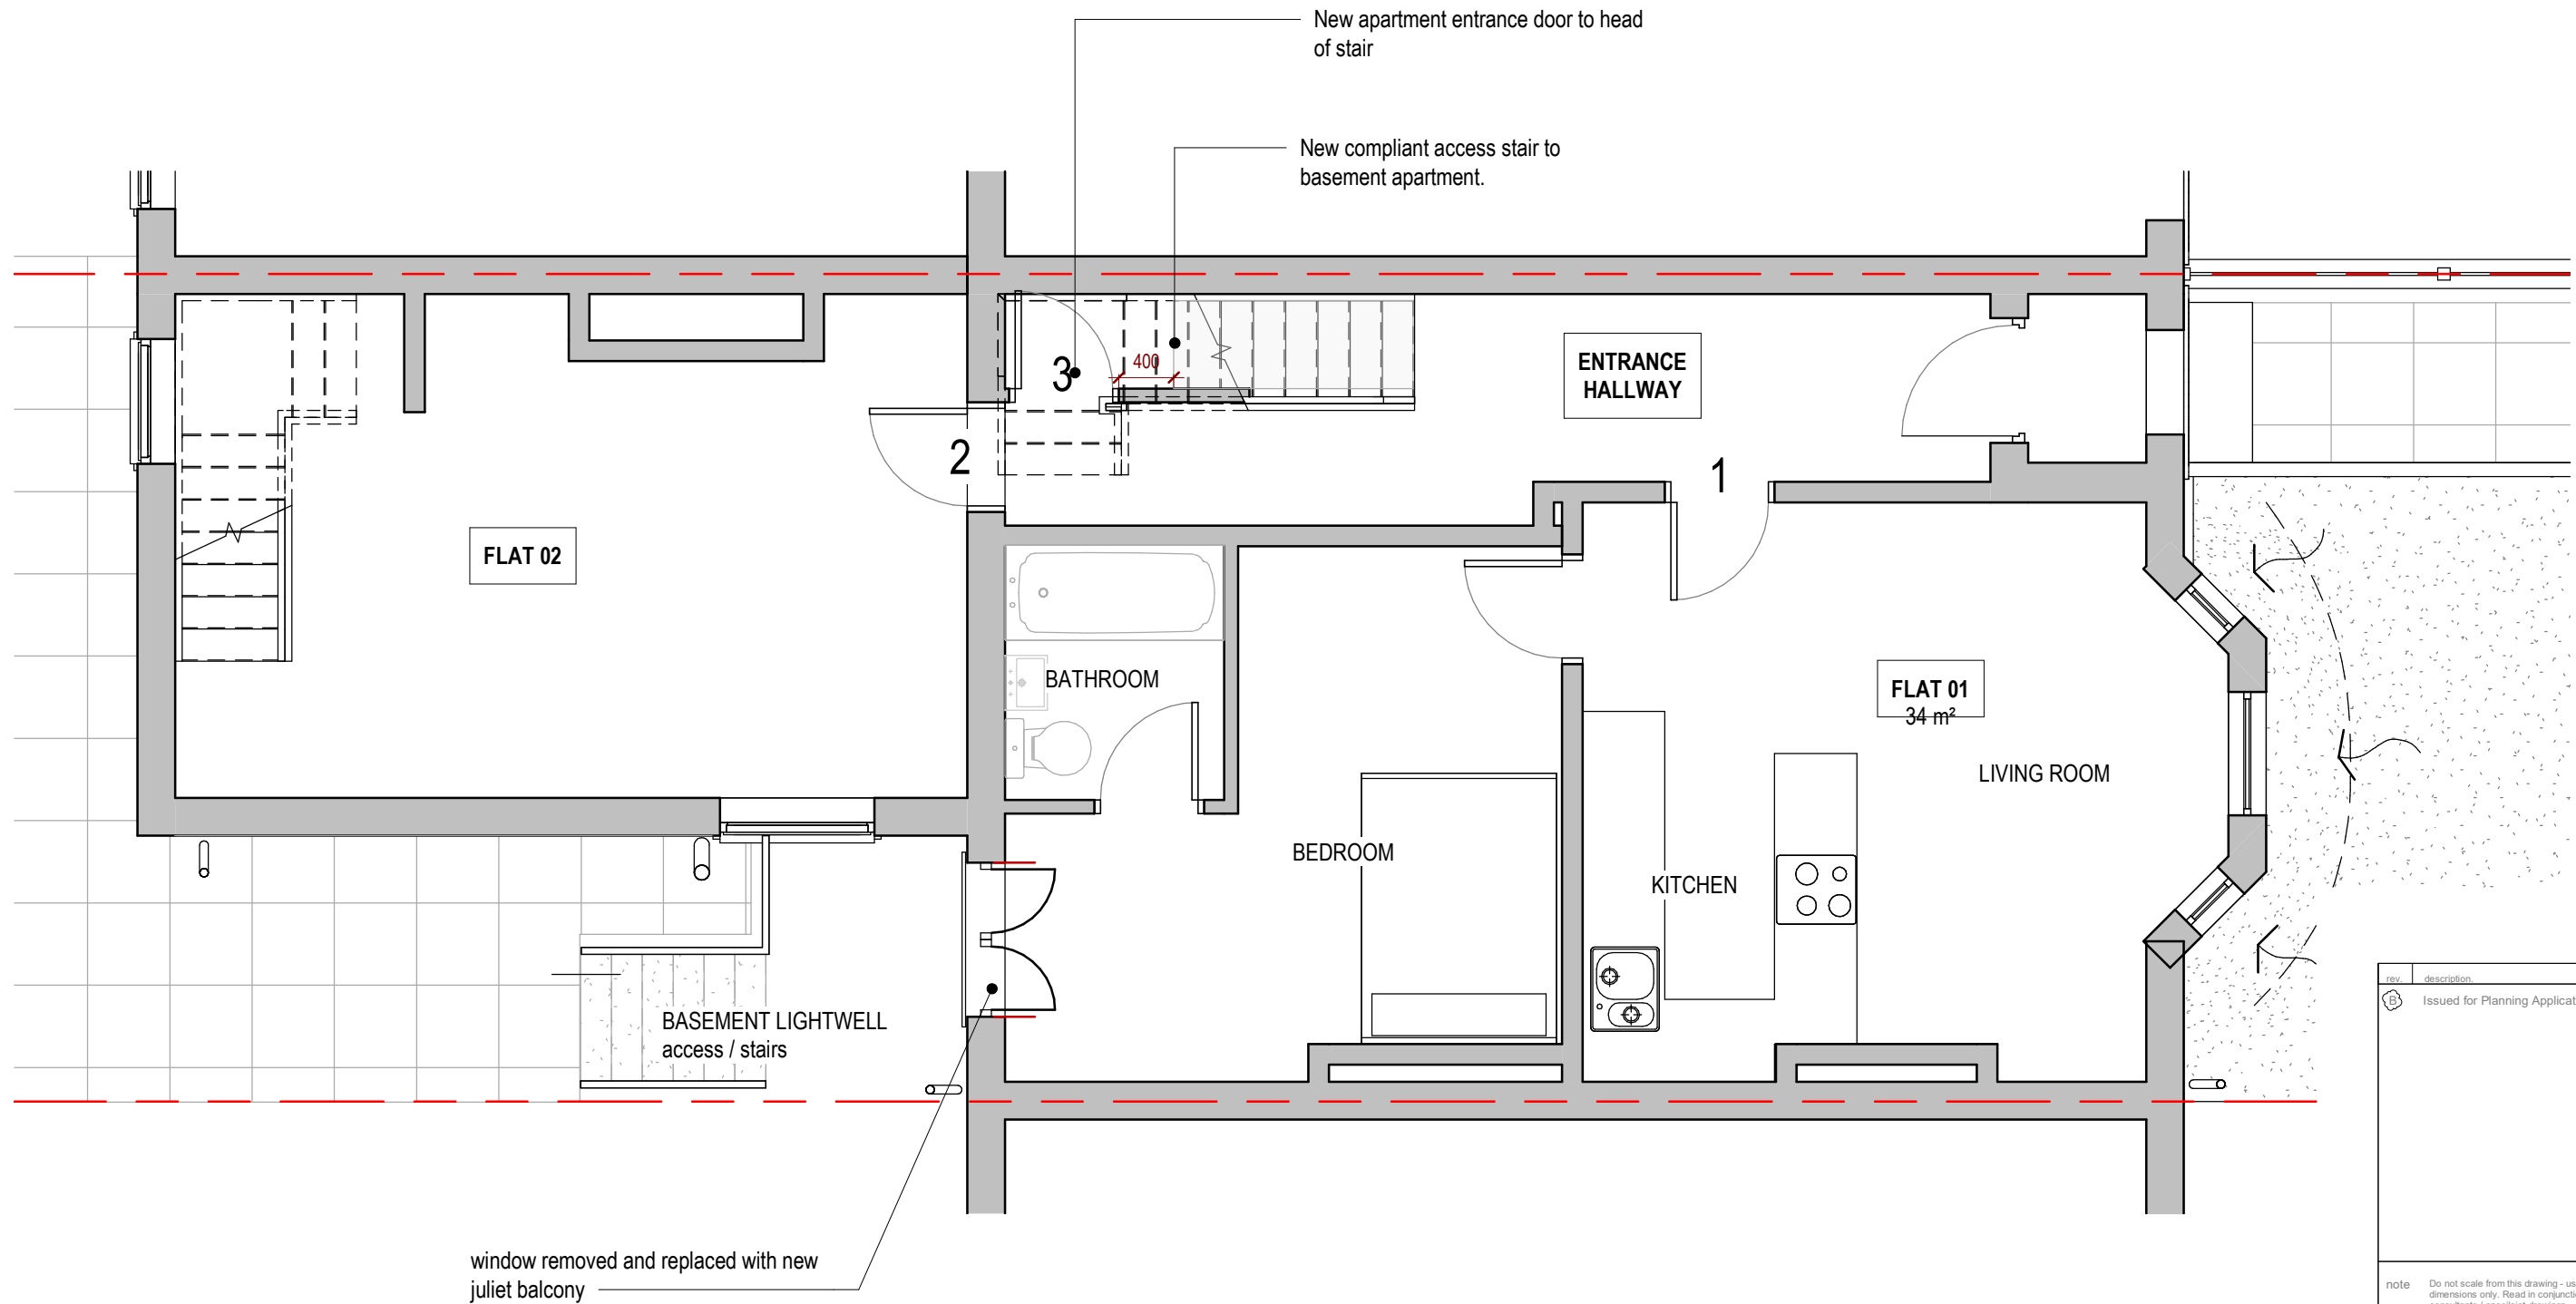

GRAPHIC SCALE 1:50
GROUND FLOOR PLAN

rev.	description	date
B	Issued for Planning Application	10.06.24

note

Do not scale from this drawing - use figured dimensions only. Read in conjunction with all other consultants / specialist drawings.


Report any discrepancies before affected work commences.

All setting out dimensions are to be checked on site by contractor prior to commencement of work.

This drawing remains copyright of Planning People. Distribution and duplication of the drawings is not permitted without consent of the author.




client	Mr Daniel Lee		
project	Proposed extension to 46 GOULDEN AVENUE		
drawing title	Ground Floor Plan - Proposed		
job no.			
drawing no.	105	revision	B
scale	1 : 50	date	
status	PLANNING APPLICATION		

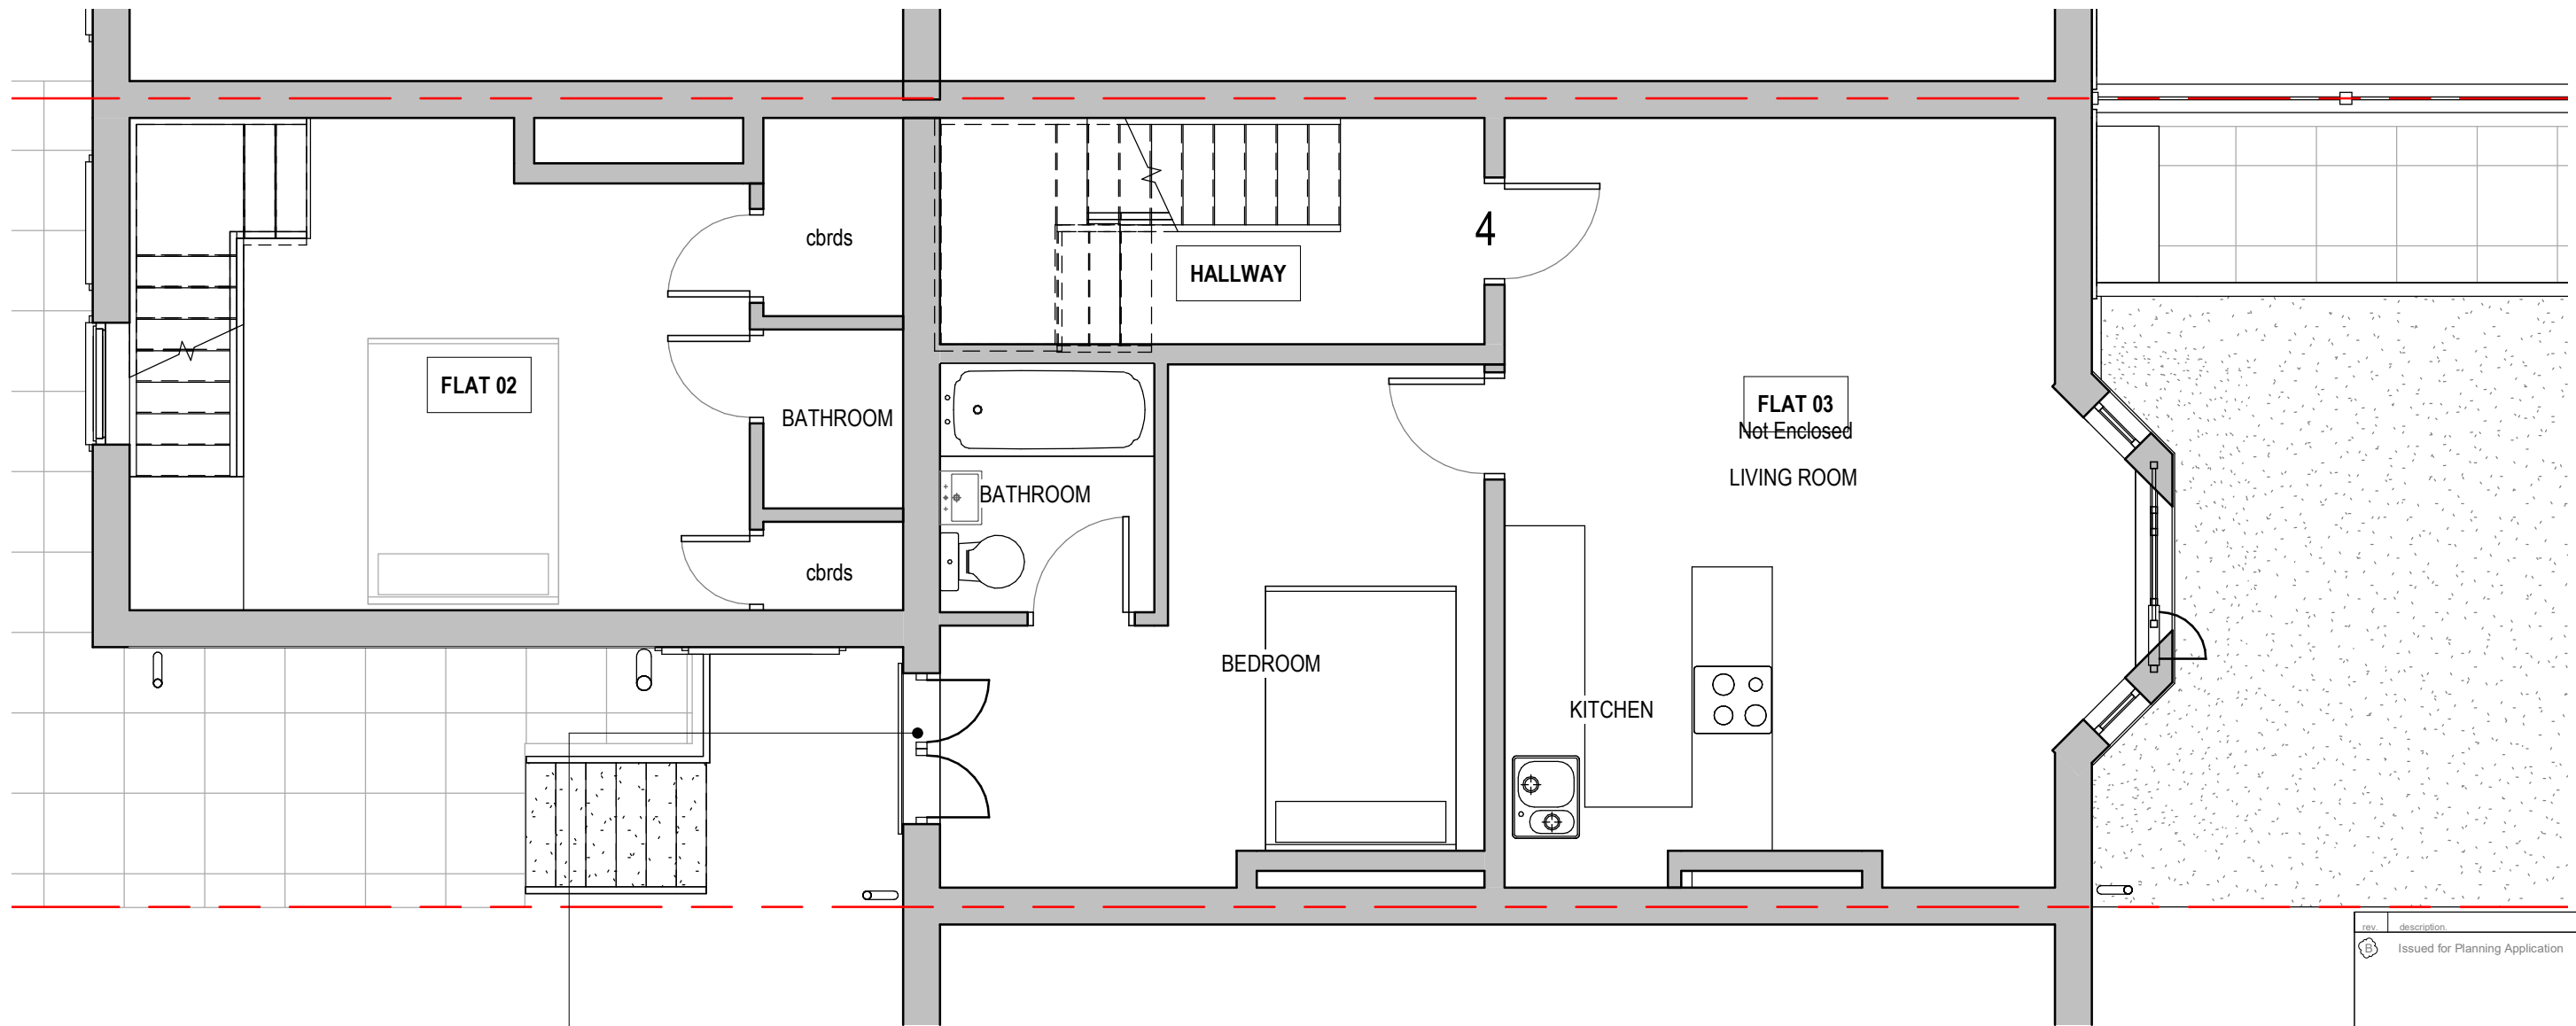


window removed and replaced with new
juliet balcony



FIRST FLOOR PLAN

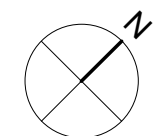


rev.	description	date
B	Issued for Planning Application	10.06.24
note Do not scale from this drawing - use figured dimensions only. Read in conjunction with all other consultants / specialist drawings. Report any discrepancies before affected work commences. All setting out dimensions are to be checked on site by contractor prior to commencement of work. This drawing remains copyright of Planning People. Distribution and duplication of the drawings is not permitted without consent of the author.		
 planning people 5 Lynn Avenue, Sale, Cheshire, M33 7BN t: 07824332432 e: info@planningpeople.co.uk w: www.planningpeople.co.uk		
client	Mr Daniel Lee	
project	Proposed extension to 46 GOULDEN AVENUE	
drawing title	First Floor plan - proposed	
job no.		
drawing no.	106	revision B
scale	1 : 50	date
status	PLANNING APPLICATION	

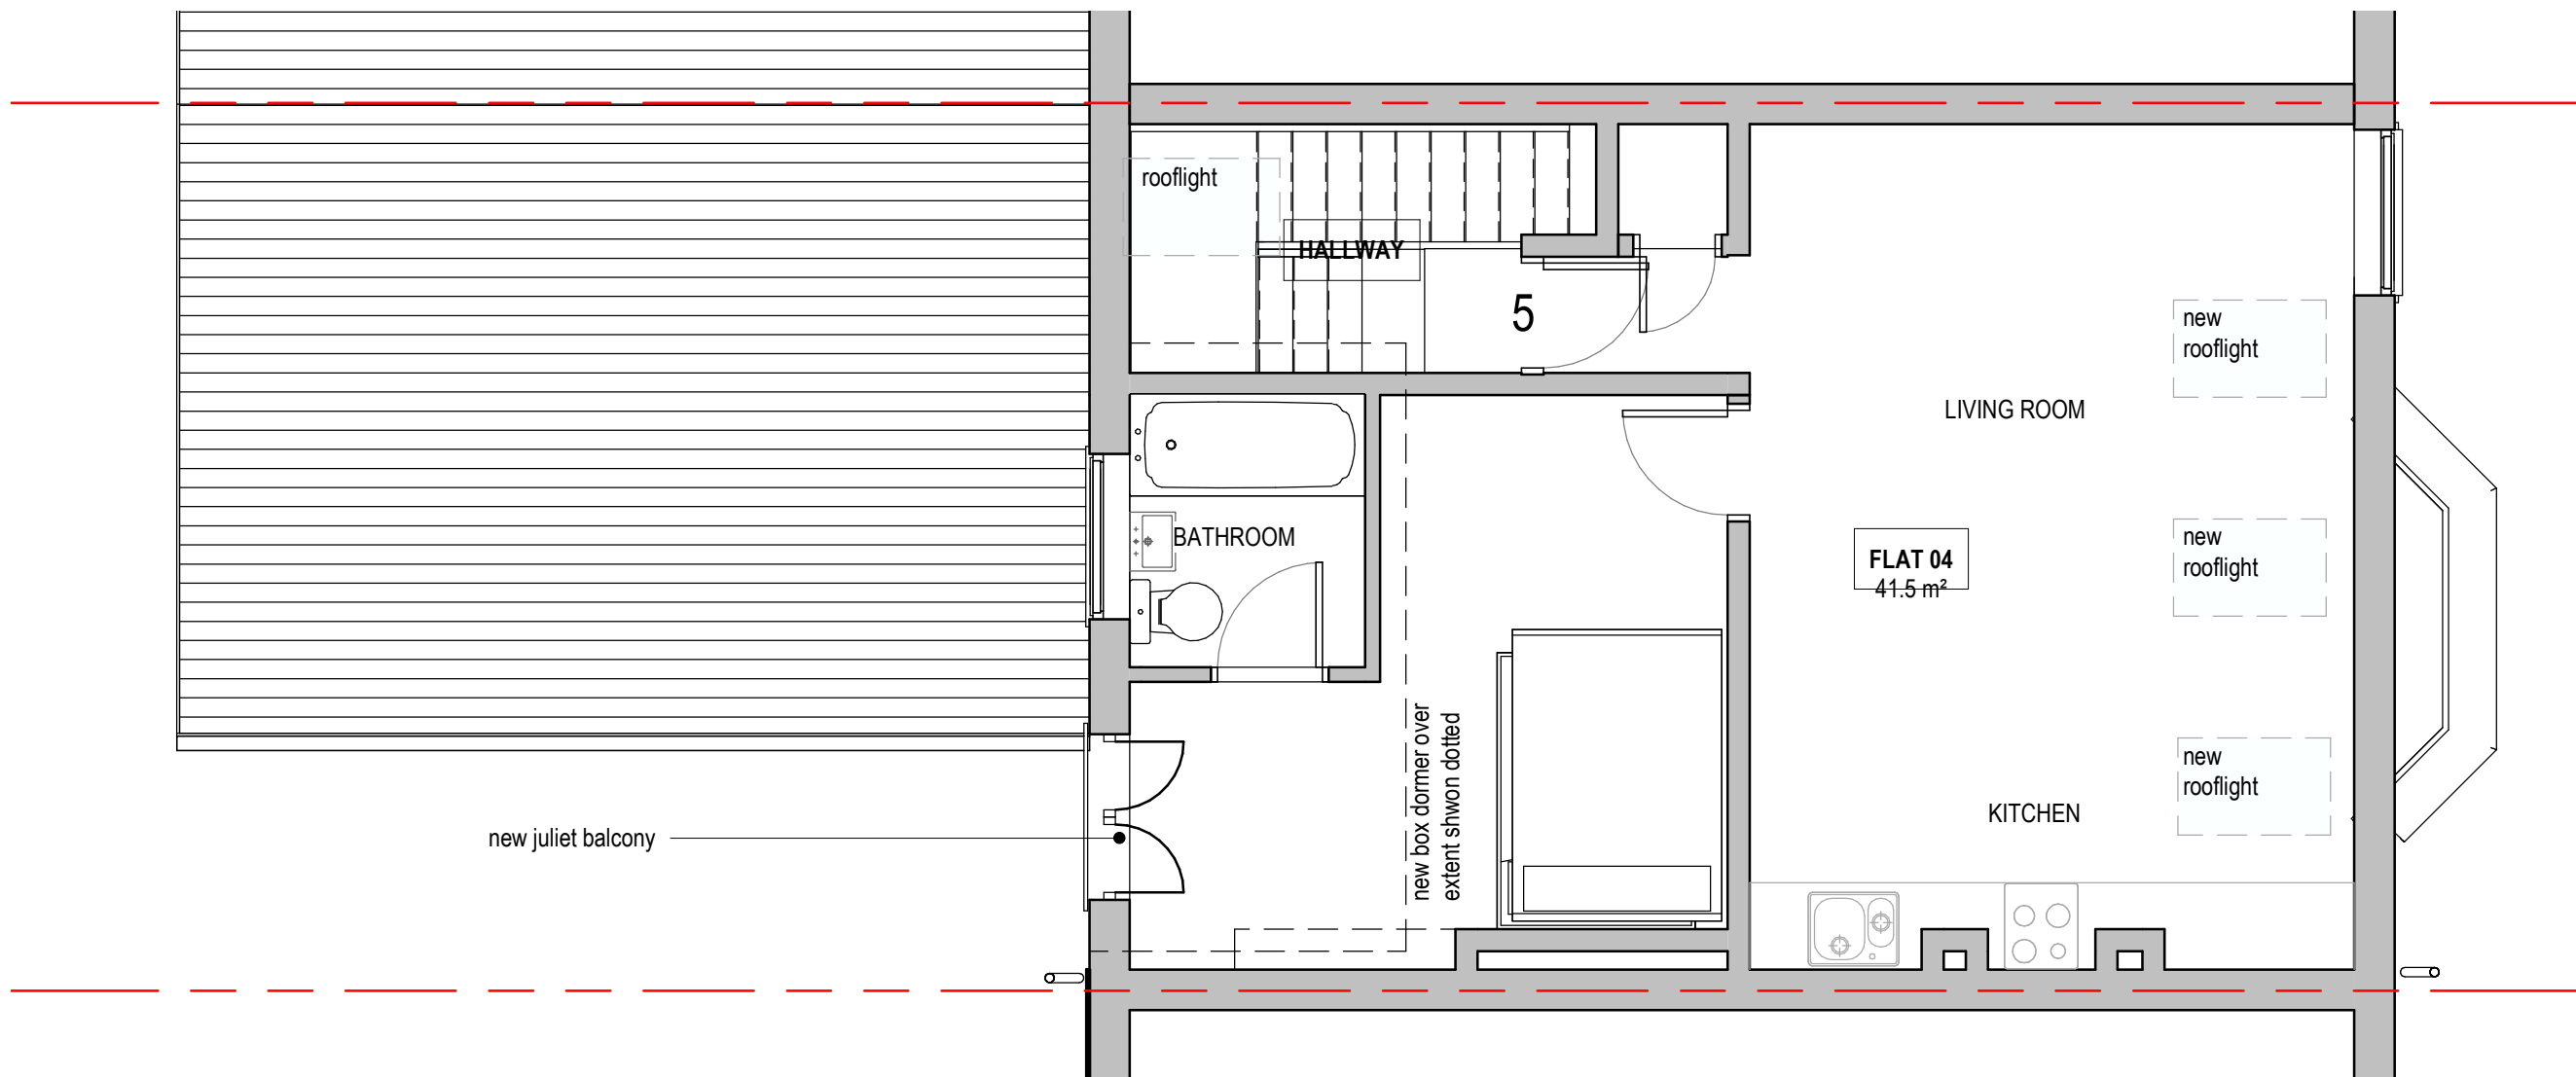

Level 2 - Proposed

1 : 50

 

GRAPHIC SCALE: 1:50

rev.	description	date
B	Issued for Planning Application	10.06.24

note

Do not scale from this drawing - use figured dimensions only. Read in conjunction with all other consultants / specialist drawings.

Report any discrepancies before affected work commences.

All setting out dimensions are to be checked on site by contractor prior to commencement of work.

This drawing remains copyright of Planning People. Distribution and duplication of the drawings is not permitted without consent of the author.




client	Mr Daniel Lee		
project	Proposed extension to 46 GOULDEN AVENUE		
drawing title	Second Floor plan - Proposed		
job no.			
drawing no.	107	revision	B
scale	1 : 50	date	
status	PLANNING APPLICATION		



EXISTING WINDOWS REMOVED AND REPLACED
All existing windows to be removed and replaced with new double glazed UPVC windows.
All new windows serving habitable rooms are to be capable of providing a minimum opening width of 450mm x 750mm to provide an obstructed opening area of 0.33m² to afford means of escape.

rev.	description	date
B	Issued for Planning Application	10.06.24
note	Do not scale from this drawing - use figured dimensions only. Read in conjunction with all other consultants / specialist drawings. Report any discrepancies before affected work commences. All setting out dimensions are to be checked on site by contractor prior to commencement of work. This drawing remains copyright of Planning People. Distribution and duplication of the drawings is not permitted without consent of the author.	
 5 Lynn Avenue, Sale, Cheshire, M33 7BN t: 07824332432 e: info@planningpeople.co.uk w: www.planningpeople.co.uk		
client	Mr Daniel Lee	
project	Proposed extension to 46 GOULDEN AVENUE	
drawing title	Front Elevation - proposed	
job no.		
drawing no.	110	revision B
scale	1 : 50	date
status	PLANNING APPLICATION	

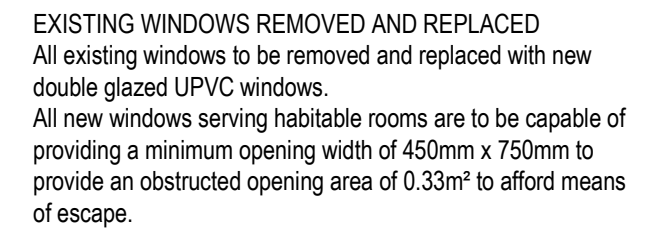

rev.	description.	date.
B	Issued for Planning Application	10.06.24

note Do not scale from this drawing - use figured dimensions only. Read in conjunction with all other consultants / specialist drawings.

Report any discrepancies before affected work commences.

All setting out dimensions are to be checked on site by contractor prior to commencement of work.

This drawing remains copyright of Planning People. Distribution and duplication of the drawings is not permitted without consent of the author.



client Mr Daniel Lee

proposed extension to
46 GOULDEN AVENUE

project

drawing title Rear Elevation - proposed

job no.

drawing no. 111 revision **B**

scale 1 : 50 date

status PLANNING APPLICATION




GABLE ELEVATION 01



GRAPHIC SCALE: 1:50

rev.	description	date
B	Issued for Planning Application	10.06.24
note Do not scale from this drawing - use figured dimensions only. Read in conjunction with all other consultants / specialist drawings. Report any discrepancies before affected work commences. All setting out dimensions are to be checked on site by contractor prior to commencement of work. This drawing remains copyright of Planning People. Distribution and duplication of the drawings is not permitted without consent of the author.		
 planning people 5 Lynn Avenue, Sale, Cheshire, M33 7BN t: 07824332432 e: info@planningpeople.co.uk w: www.planningpeople.co.uk		
client	Mr Daniel Lee	
project	Proposed extension to 46 GOULDEN AVENUE	
drawing title	Gable elevation 01 - proposed	
job no.		
drawing no.	112	revision B
scale	1 : 50	date
status	PLANNING APPLICATION	

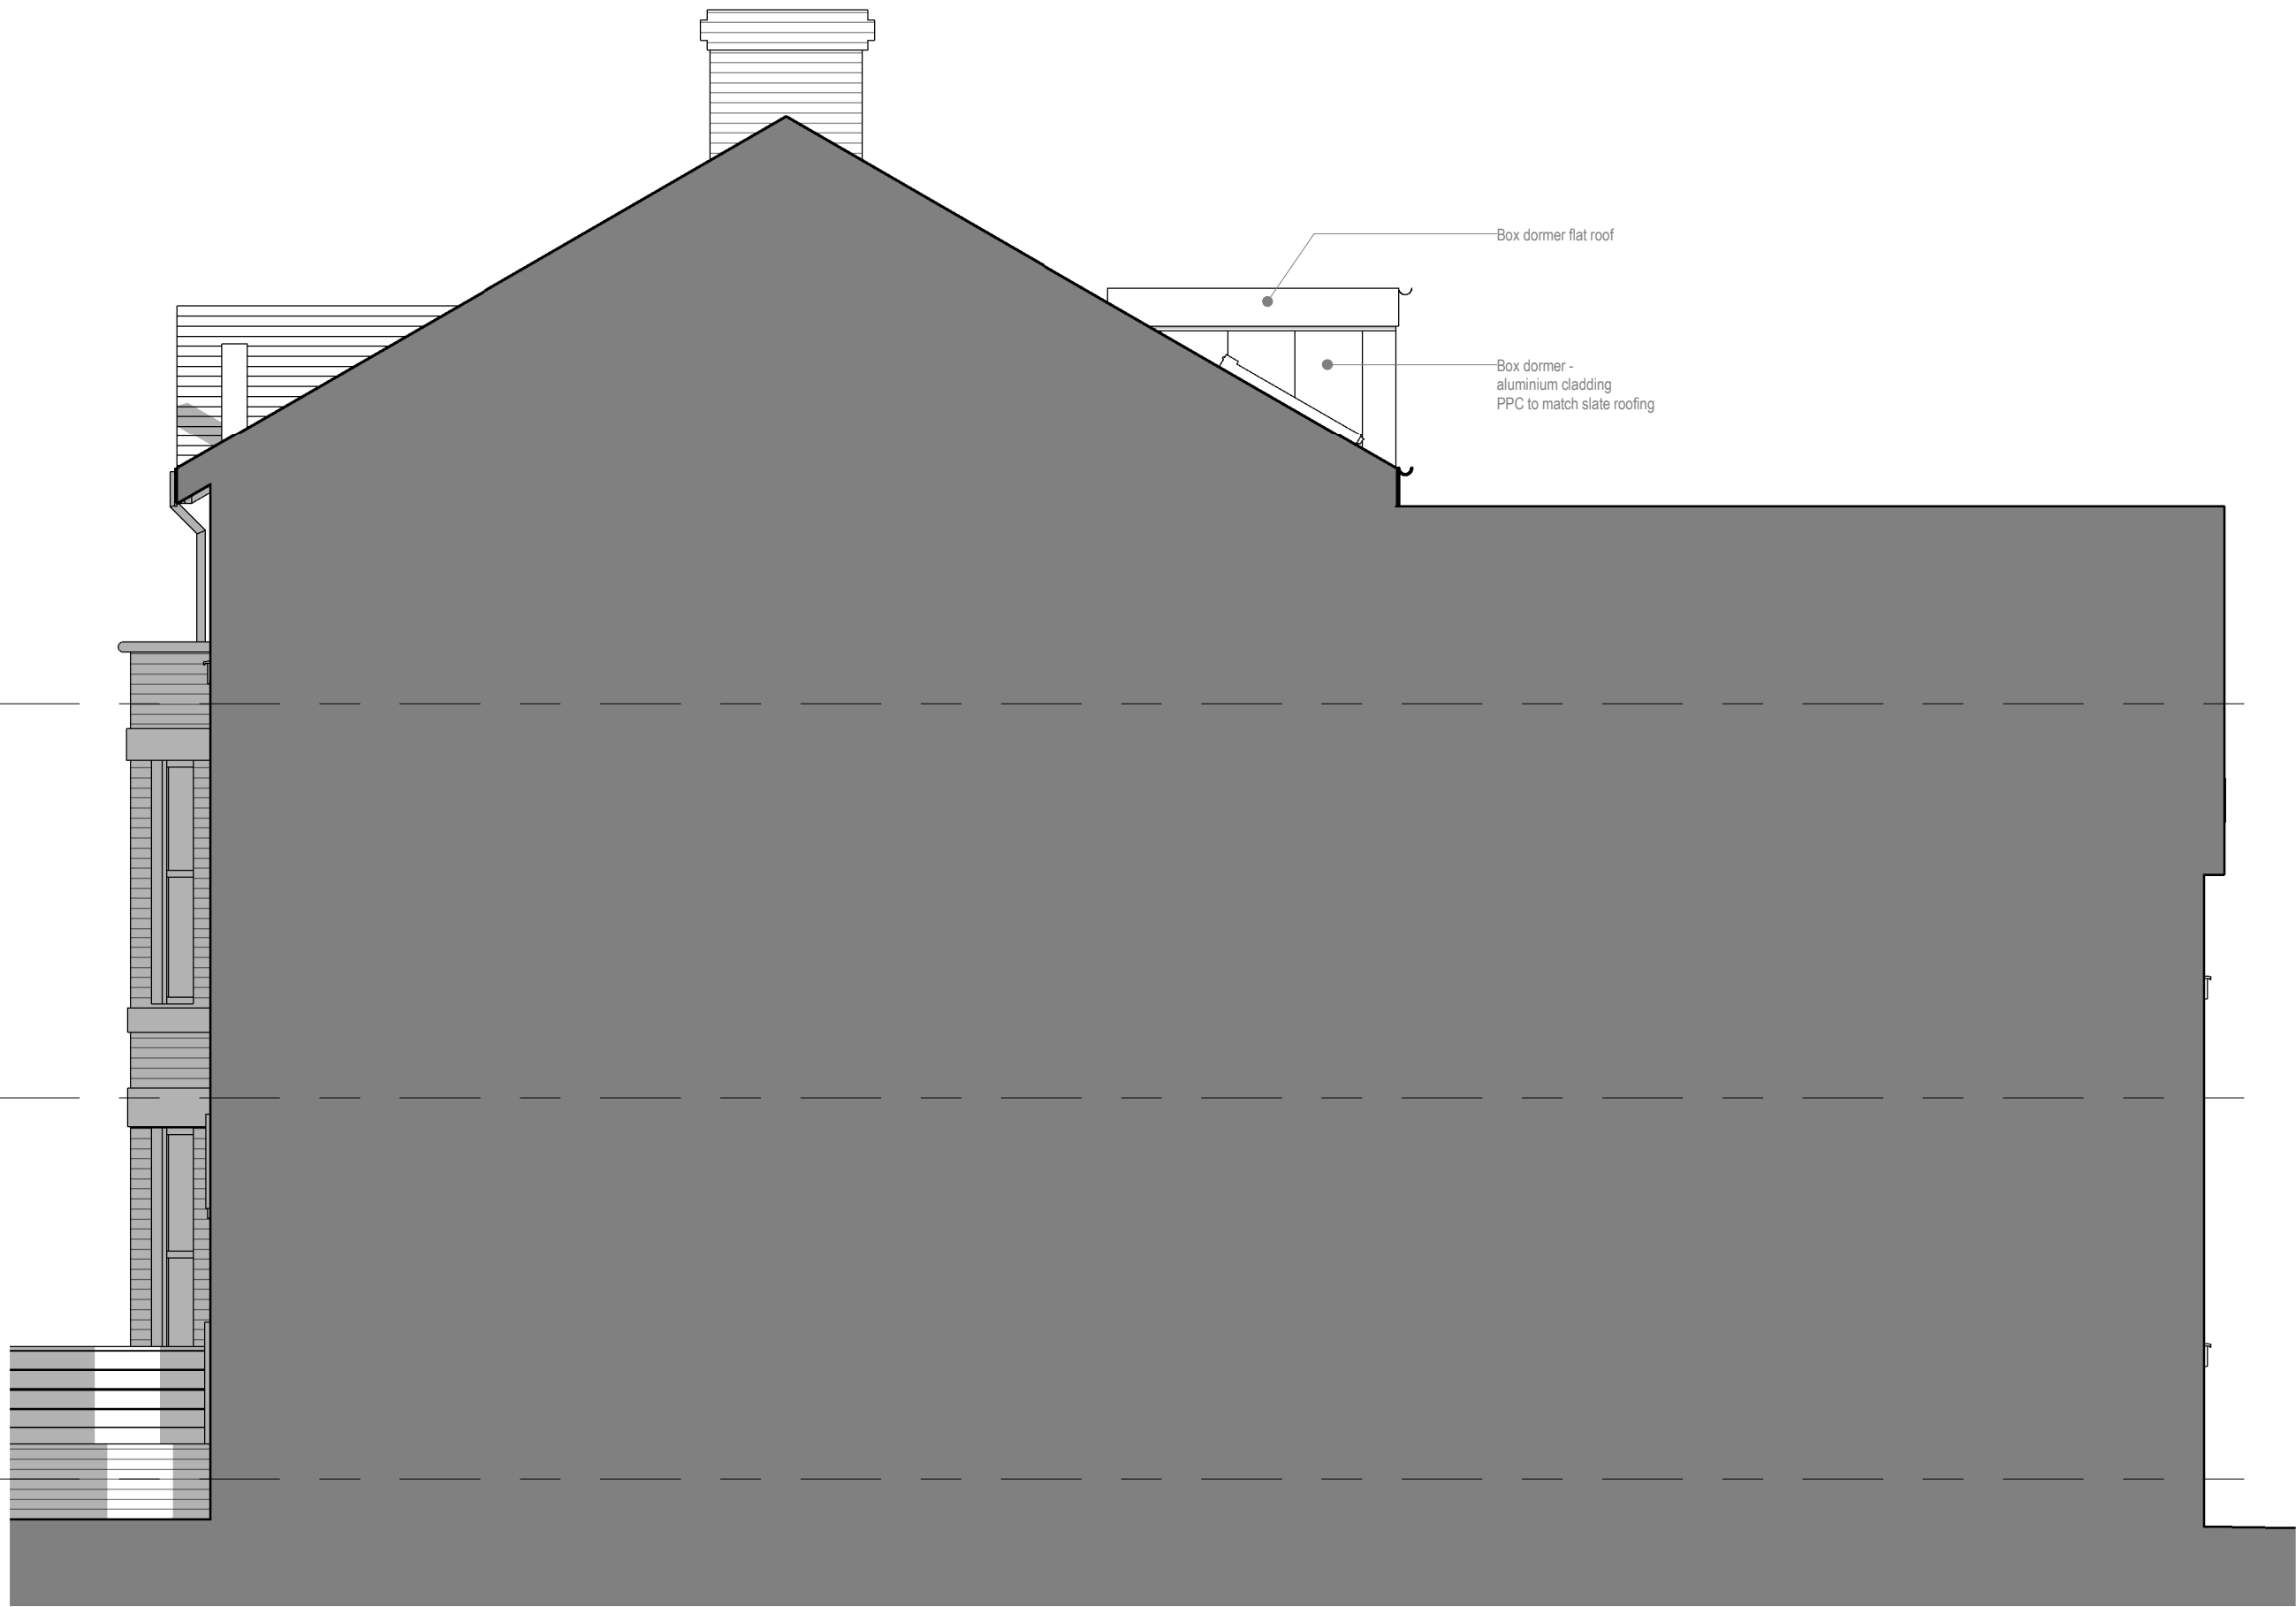

GABLE ELEVATION 02

1 : 50



GRAPHIC SCALE: 1:50

rev.	description	date
B	Issued for Planning Application	10.06.24
note Do not scale from this drawing - use figured dimensions only. Read in conjunction with all other consultants / specialist drawings. Report any discrepancies before affected work commences. All setting out dimensions are to be checked on site by contractor prior to commencement of work. This drawing remains copyright of Planning People. Distribution and duplication of the drawings is not permitted without consent of the author.		
5 Lynn Avenue, Sale, Cheshire, M33 7BN t: 07824332432 e: info@planningpeople.co.uk w: www.planningpeople.co.uk		
client	Mr Daniel Lee	
project	Proposed extension to 46 GOULDEN AVENUE	
drawing title	Gable Elevation 02 - Proposed	
job no.		
drawing no.	113	revision B
scale	1 : 50	date
status	PLANNING APPLICATION	