




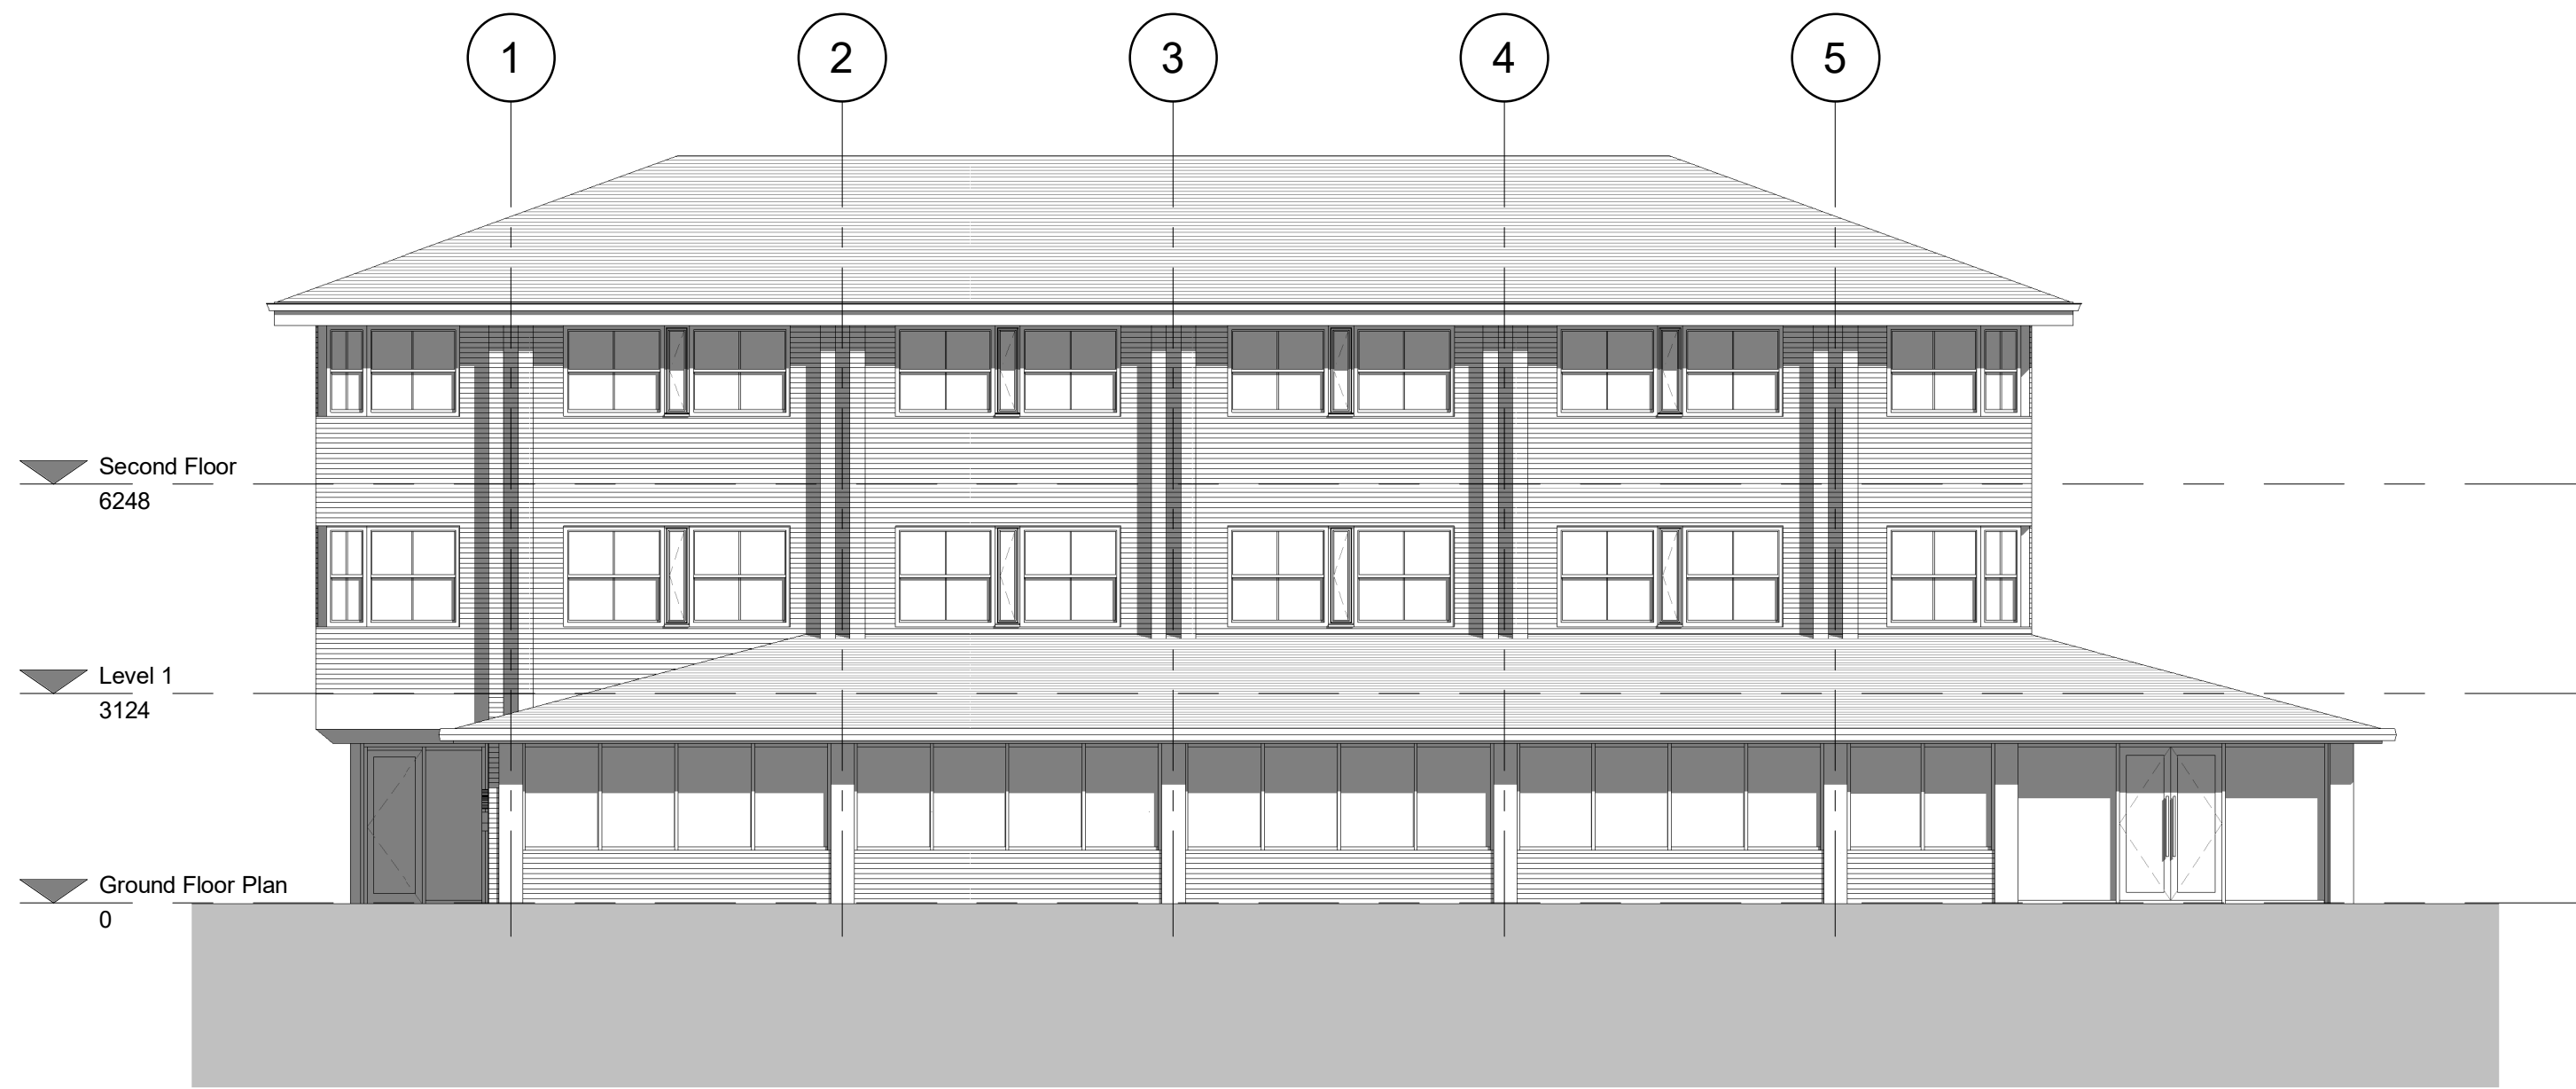


North Elevation
1 : 100

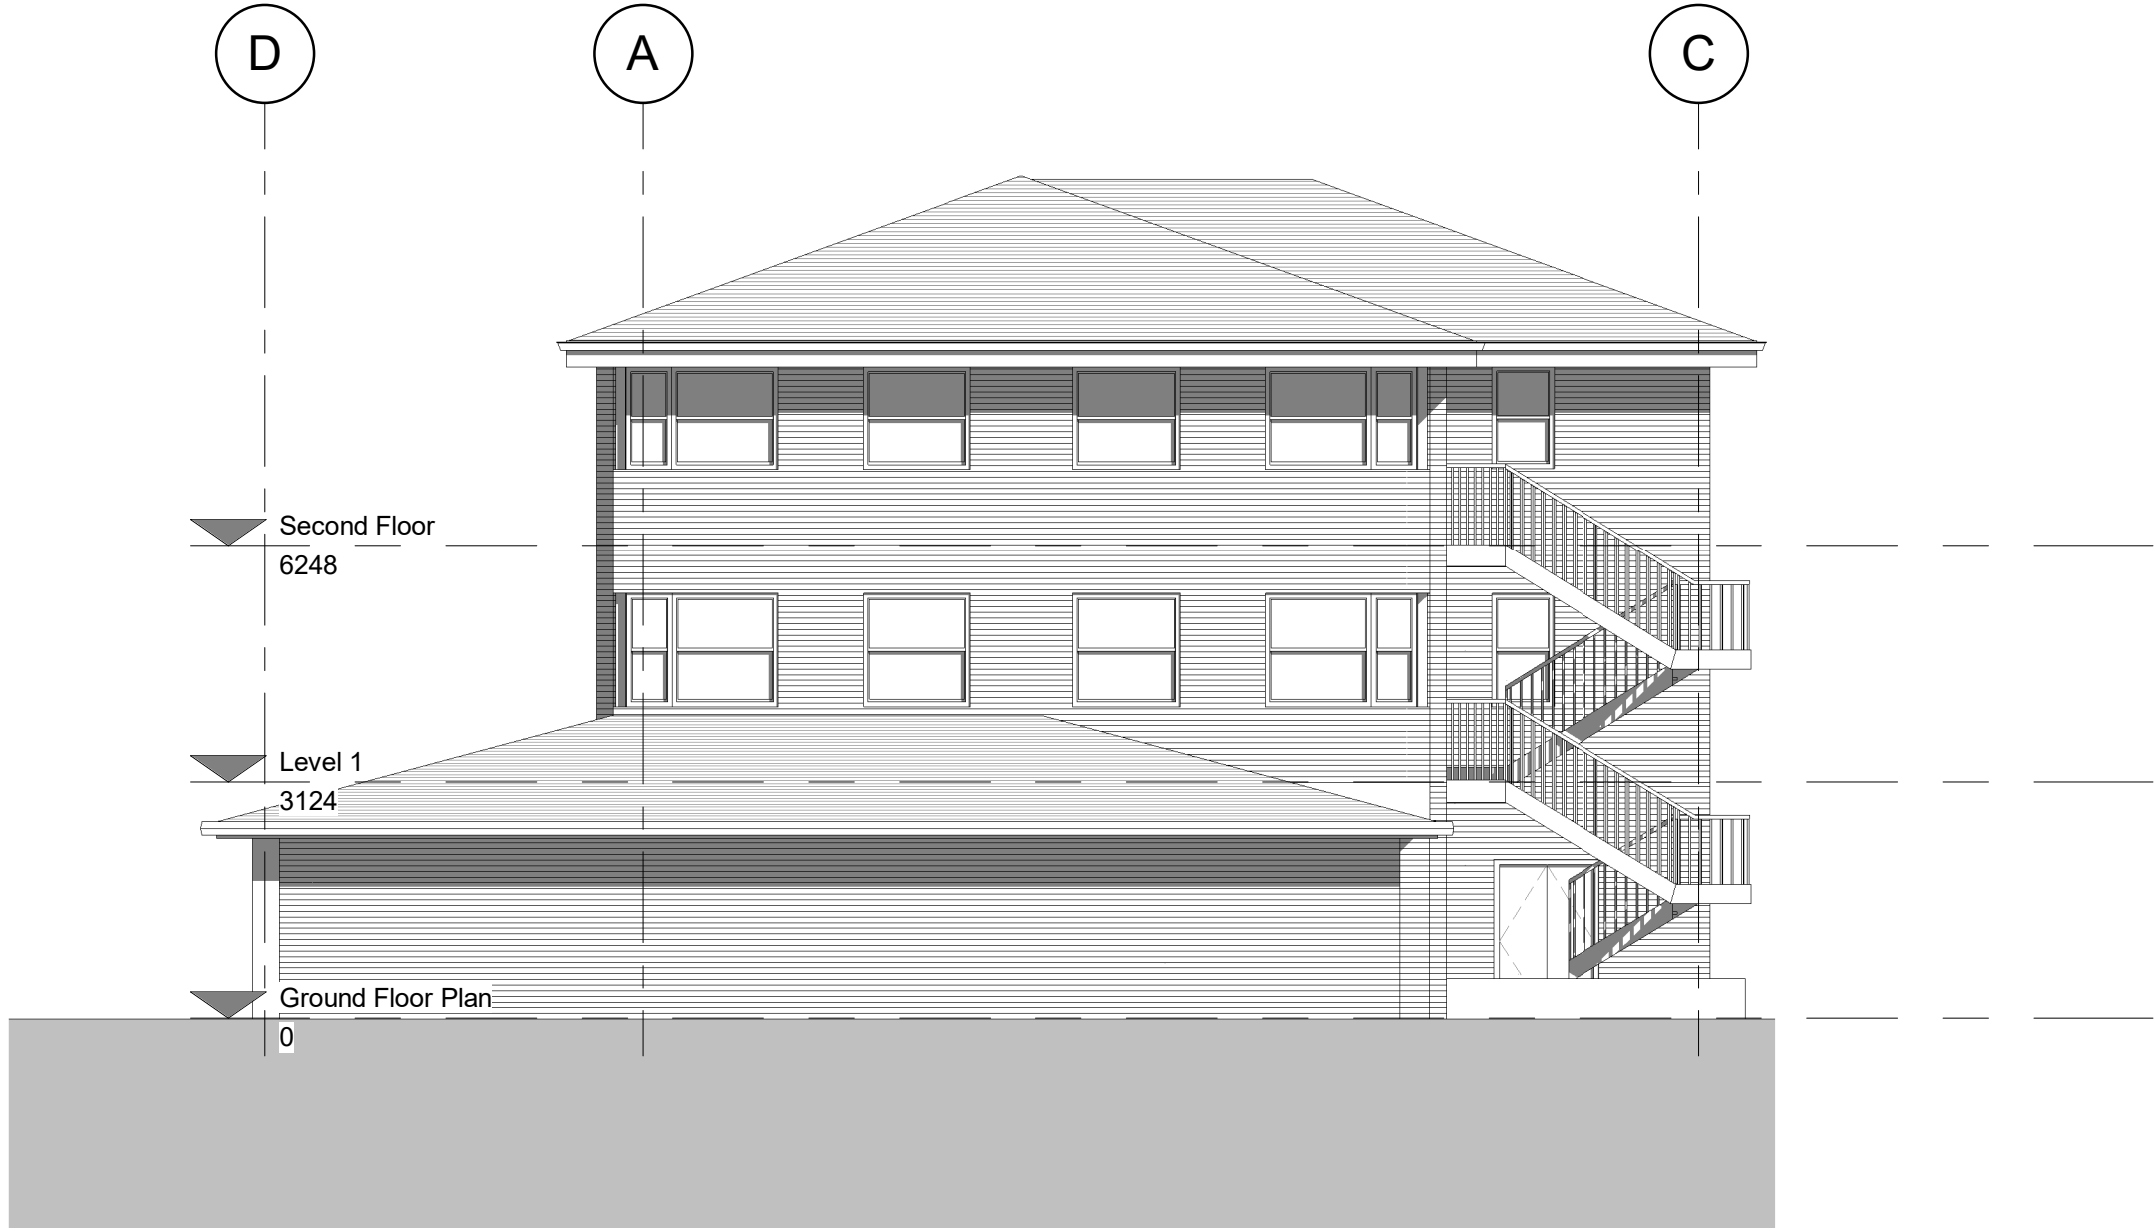


West Elevation
1 : 100

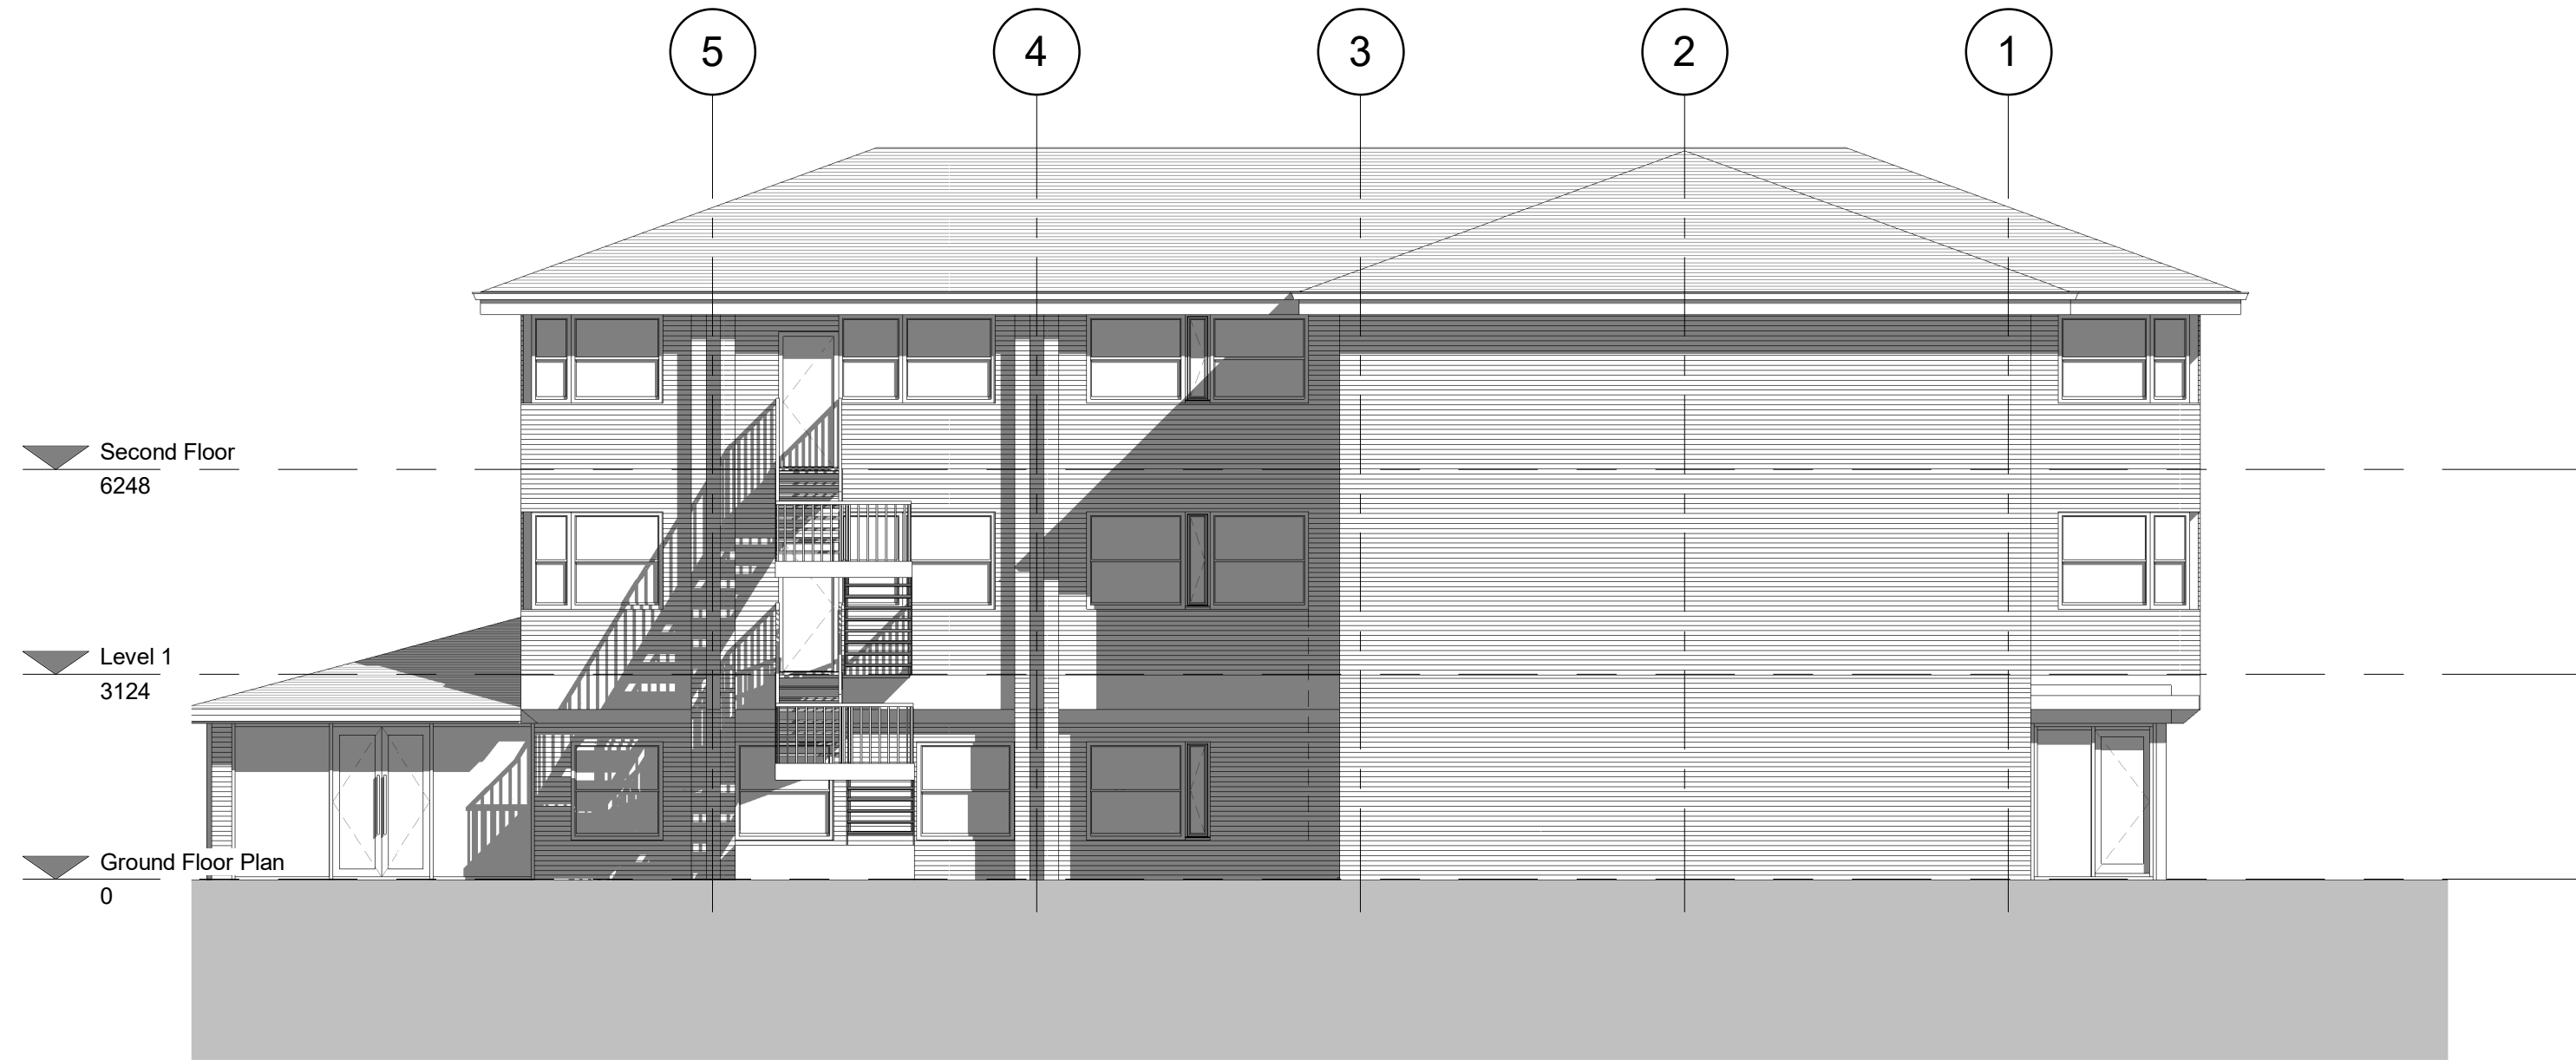

South Elevation
1 : 100

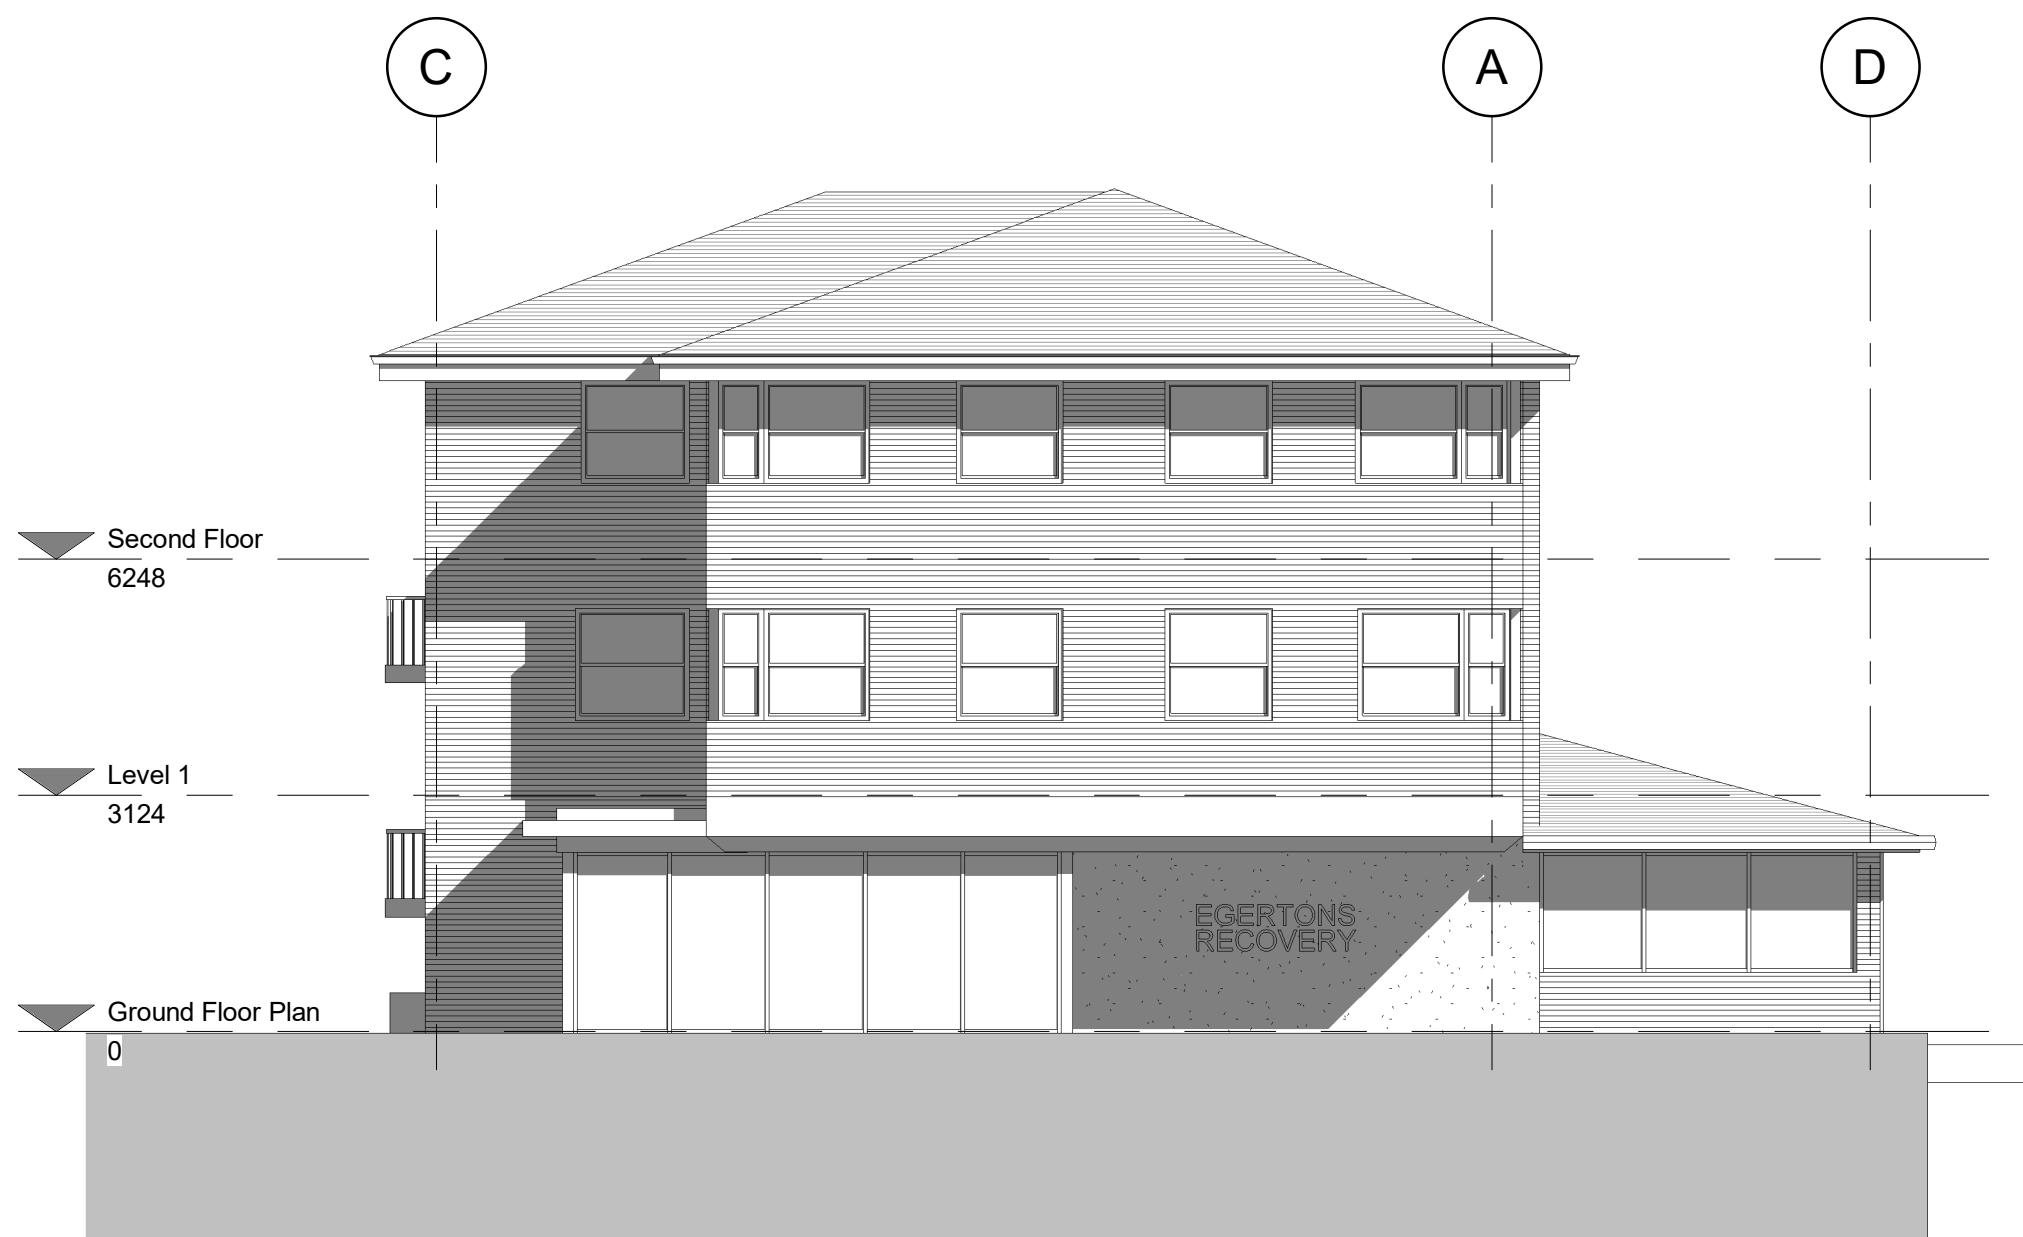

East Elevation
1 : 100

 

VISUAL SCALE 1:100 @ A1