


C:\Users\MeiChan\WG Silverton\Shopfitting - Documents\Kevin\BOLIB - Approved\0002597 - Store 3669 Chorlton - BOPS Refit Franchise\CAD\3669Sheet.dwg

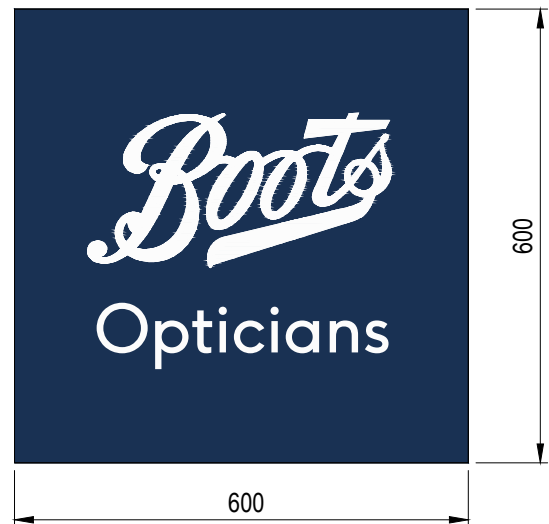

PROPOSED PROJECTION SIGN
SCALE 1:10 @ A2

Fascia signage sizes TBC on site by
Signage Contractor prior to manufacture

ISO 27001 Classification RESTRICTED

NOTES
Do not scale this drawing unless for planning purposes

1No 600x600mm double sided aluminium projecting sign
powder coated colour Cobalt Blue RAL5013 matt
White 'Boots' scripted logo and text reading 'Opticians'
both sides internally illuminated.

1No aluminum fascia panel to be powder
coated colour Cobalt blue RAL5013 (matt
finish) Text fret cut into fascia with push
through opal acrylic letters reading 'Boots'
650mm high scripted logo and 'opticians'
225mm high all internally illuminated.

Internally applied white vinyl to the
louvred faulight above the entrance door.

Internally applied white vinyl to glazing at
high level to obscure the view of the back
of the shutter when in the store, vinyls to
be 520mm in height.

Redecorate timber & metal shopfront
including shutter hood, guides in 2No
coats to match RAL 5013 Cobalt Blue
(Matt finish). Shopfront to be decorated
both externally & internally.

2no A4 vinyls applied to internal face of
glazing colour clear with dark blue text
stating opening hours and help available.

PLANNING

Boots
Since 1849

NOTTINGHAM
NG90 1BS

Tel No 0115 9506111



Project Name

Store 3669
426 Barlow Moor Road
Chorlton M21 8AD

Drawing Title

Proposed Front Elevation & Section

Dept. Architectural

Drawn MC

Approved KC

Scale 1:20 & 1:10


Date 16:07:24

Drg No.

3669 / C271090 / 121

Rev.

-

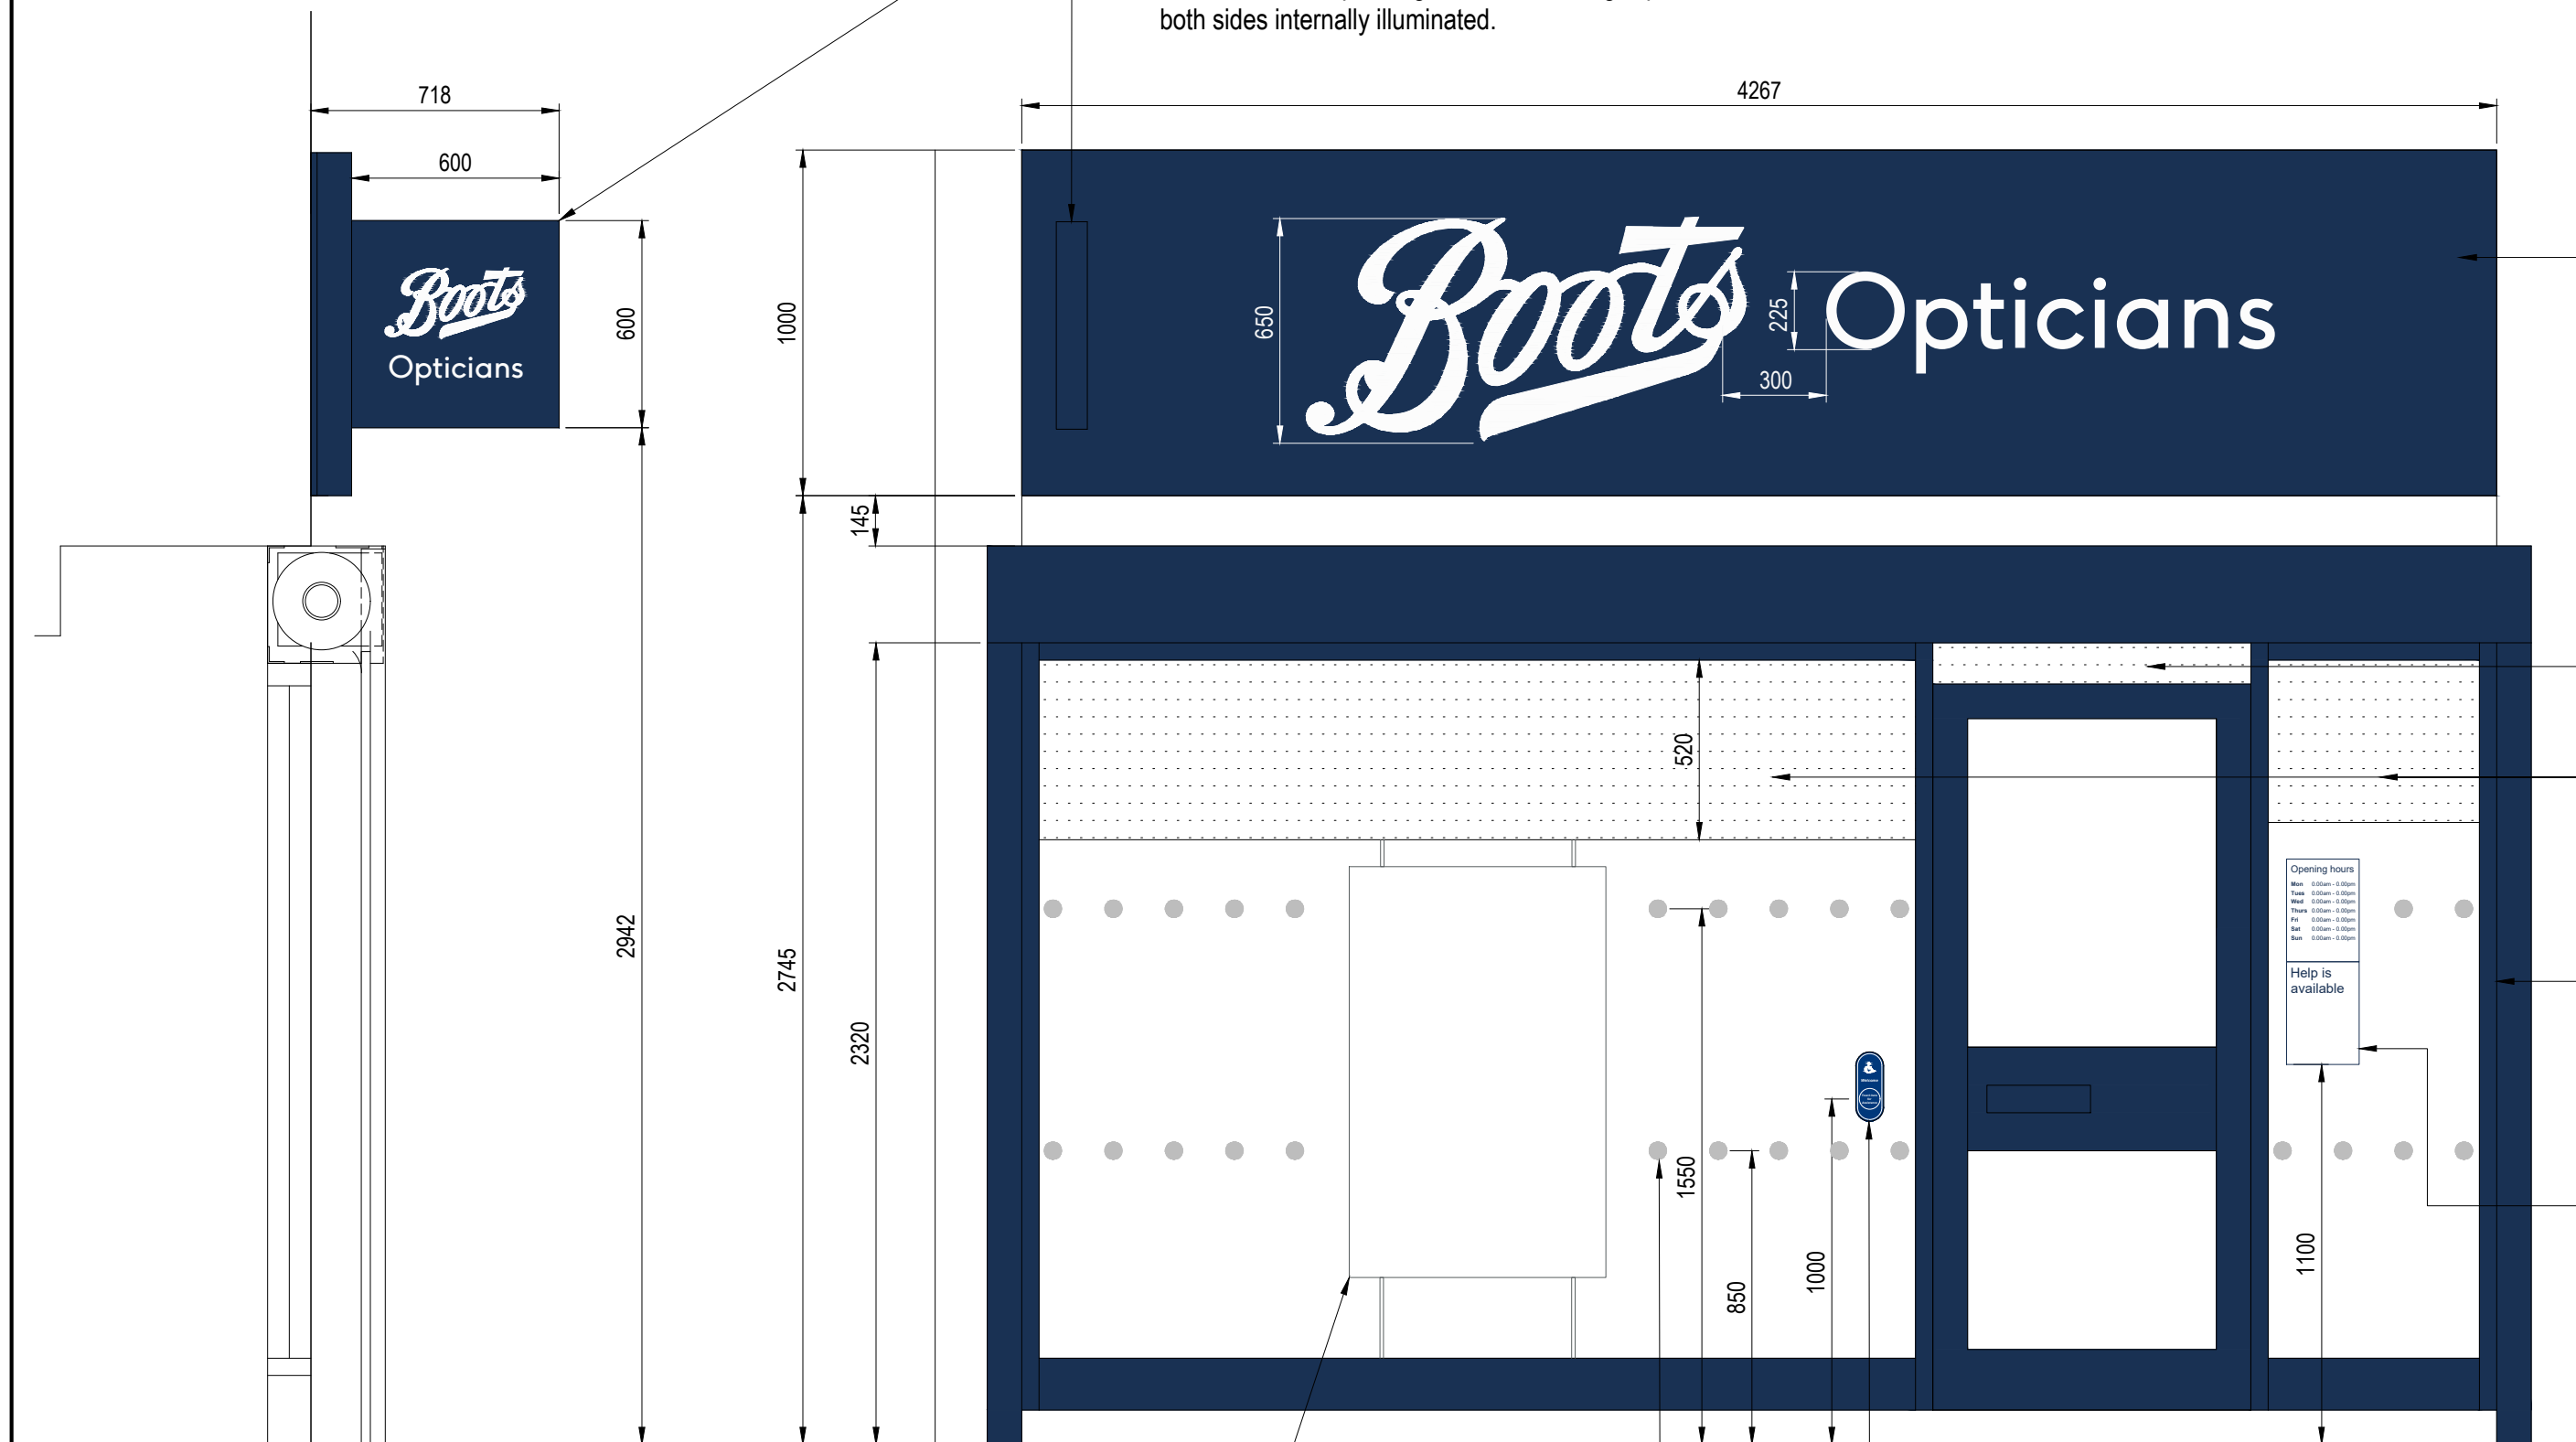

PROPOSED SECTION OF SHOPFRONT
SCALE 1:20 @ A2

Existing A0 display
panel on tension
wires internally.

Manifestation Ø50mm
frosted vinyl dots at 175mm
centres applied to internal
face of glazing.

DDA 'Touch here for Assistance'
cordless door bell mounted to
internal face of glass.

PROPOSED FRONT ELEVATION
SCALE 1:20 @ A2

