




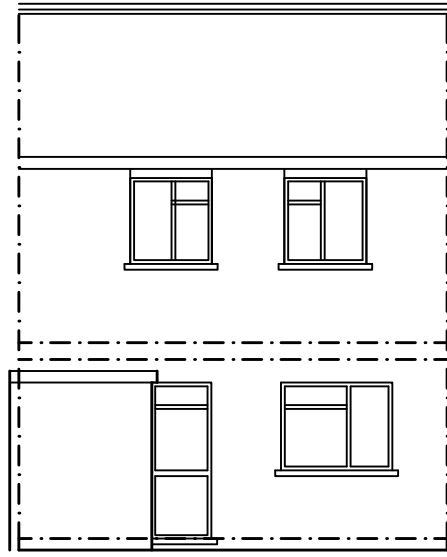


ExistingRear Elevation (south east)
(Scale 1:100 @A1)

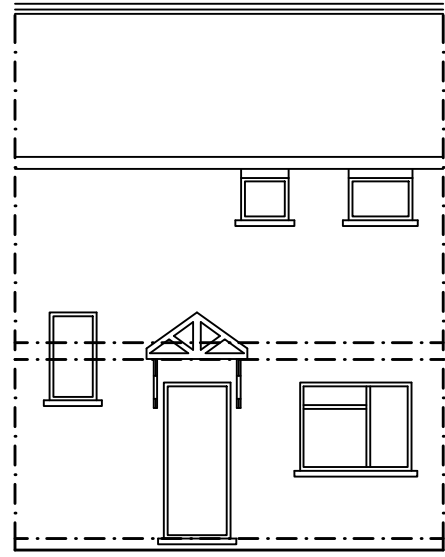


ExistingFront Elevation (south west)
(Scale 1:100 @A1)

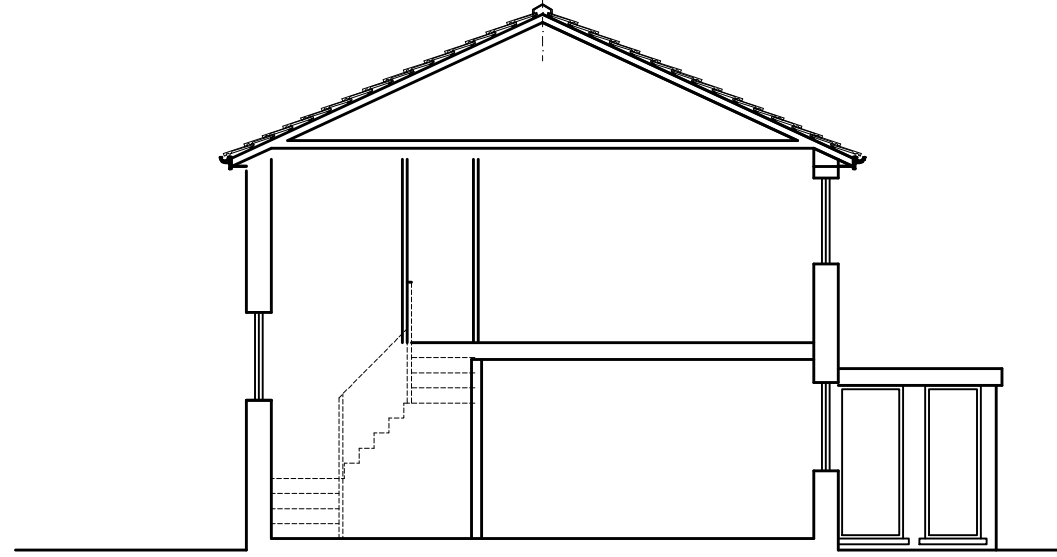


ExistingSection (****)
(Scale 1:100 @A1)

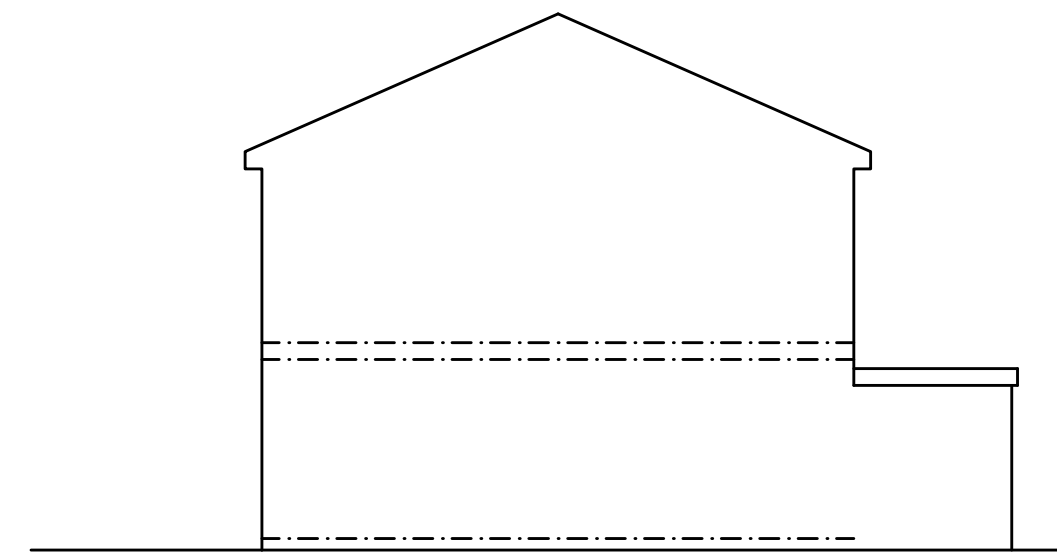


Existing Side Elevation (south east)
(Scale 1:100 @A1)

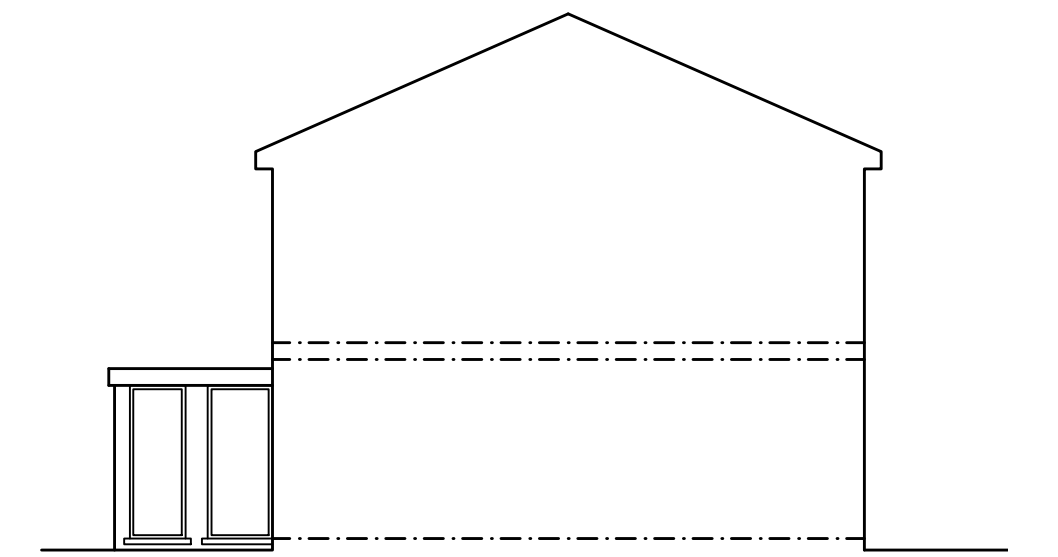


Existing Side Elevation (north west)
(Scale 1:100 @A1)

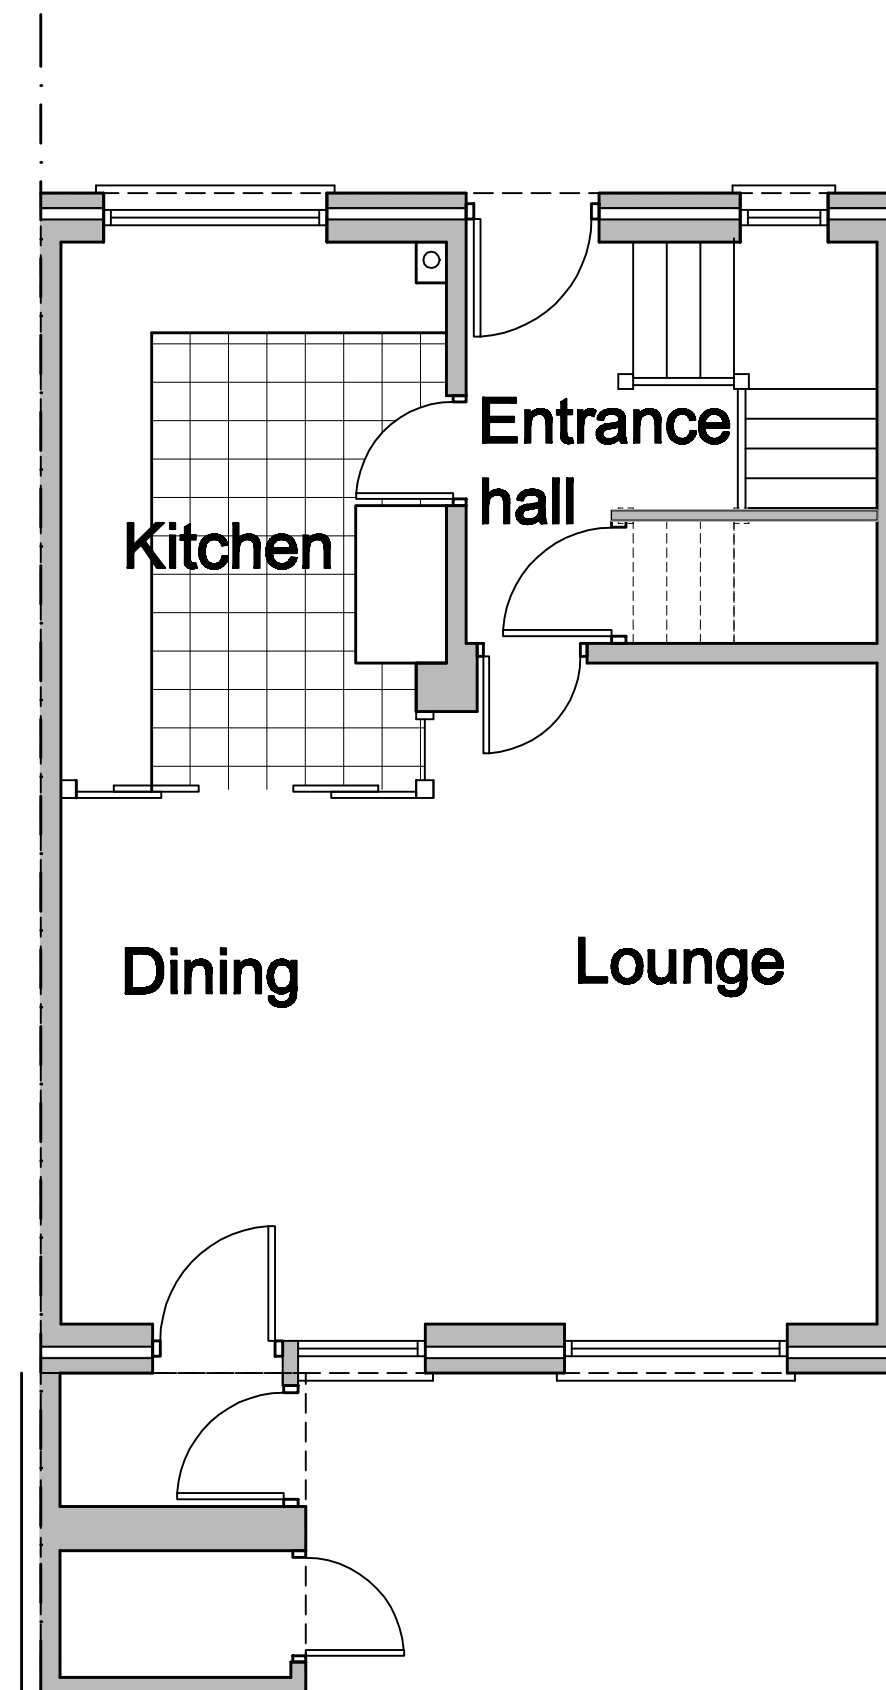

ExistingGround floor plan
(Scale 150 @A1)

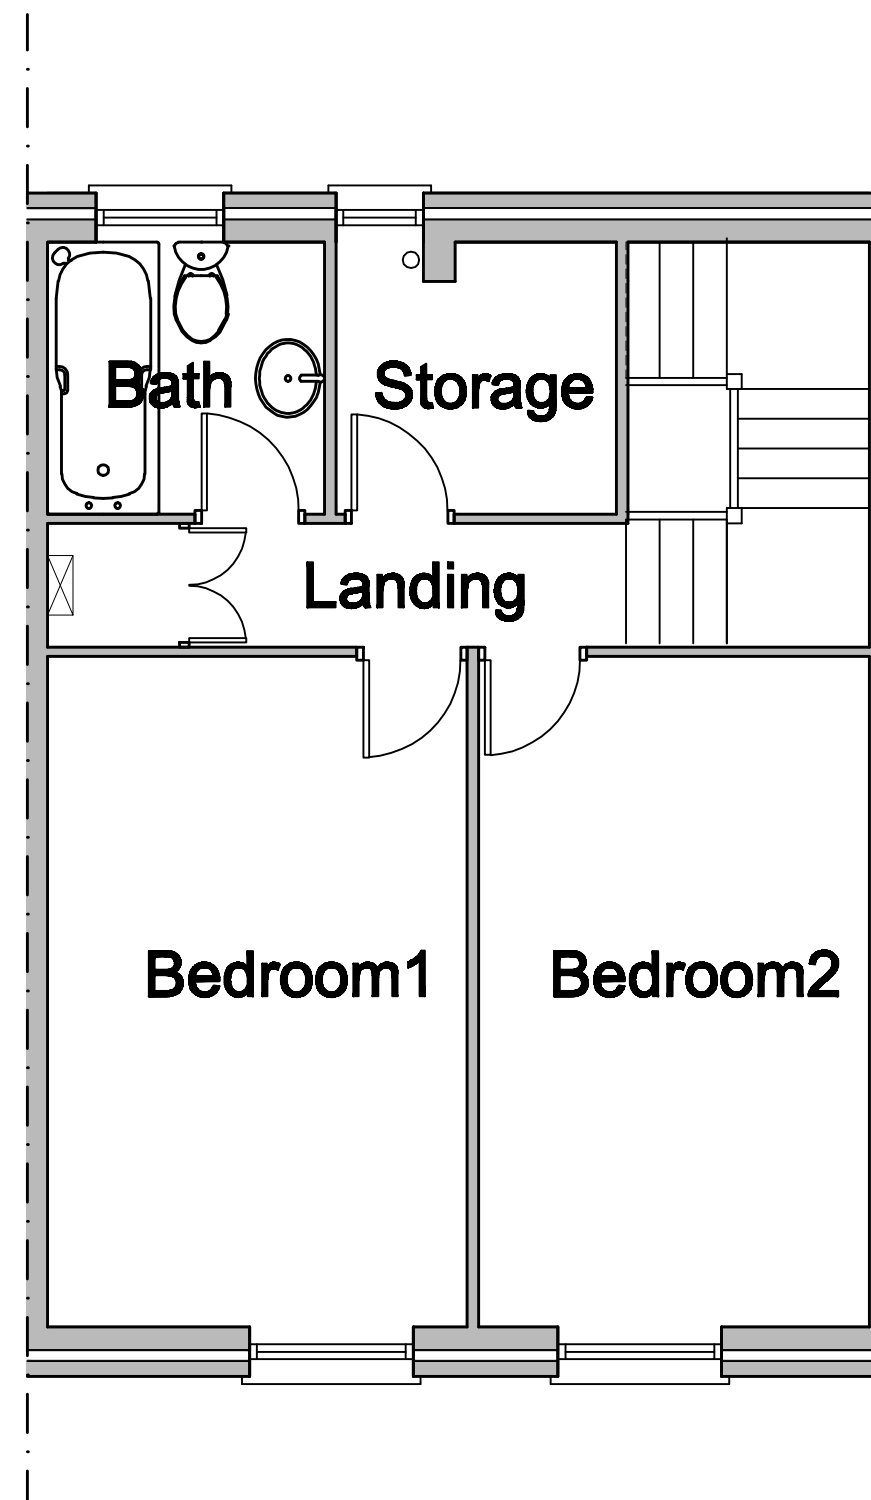

ExistingFirst floor plan
(Scale 150 @A1)

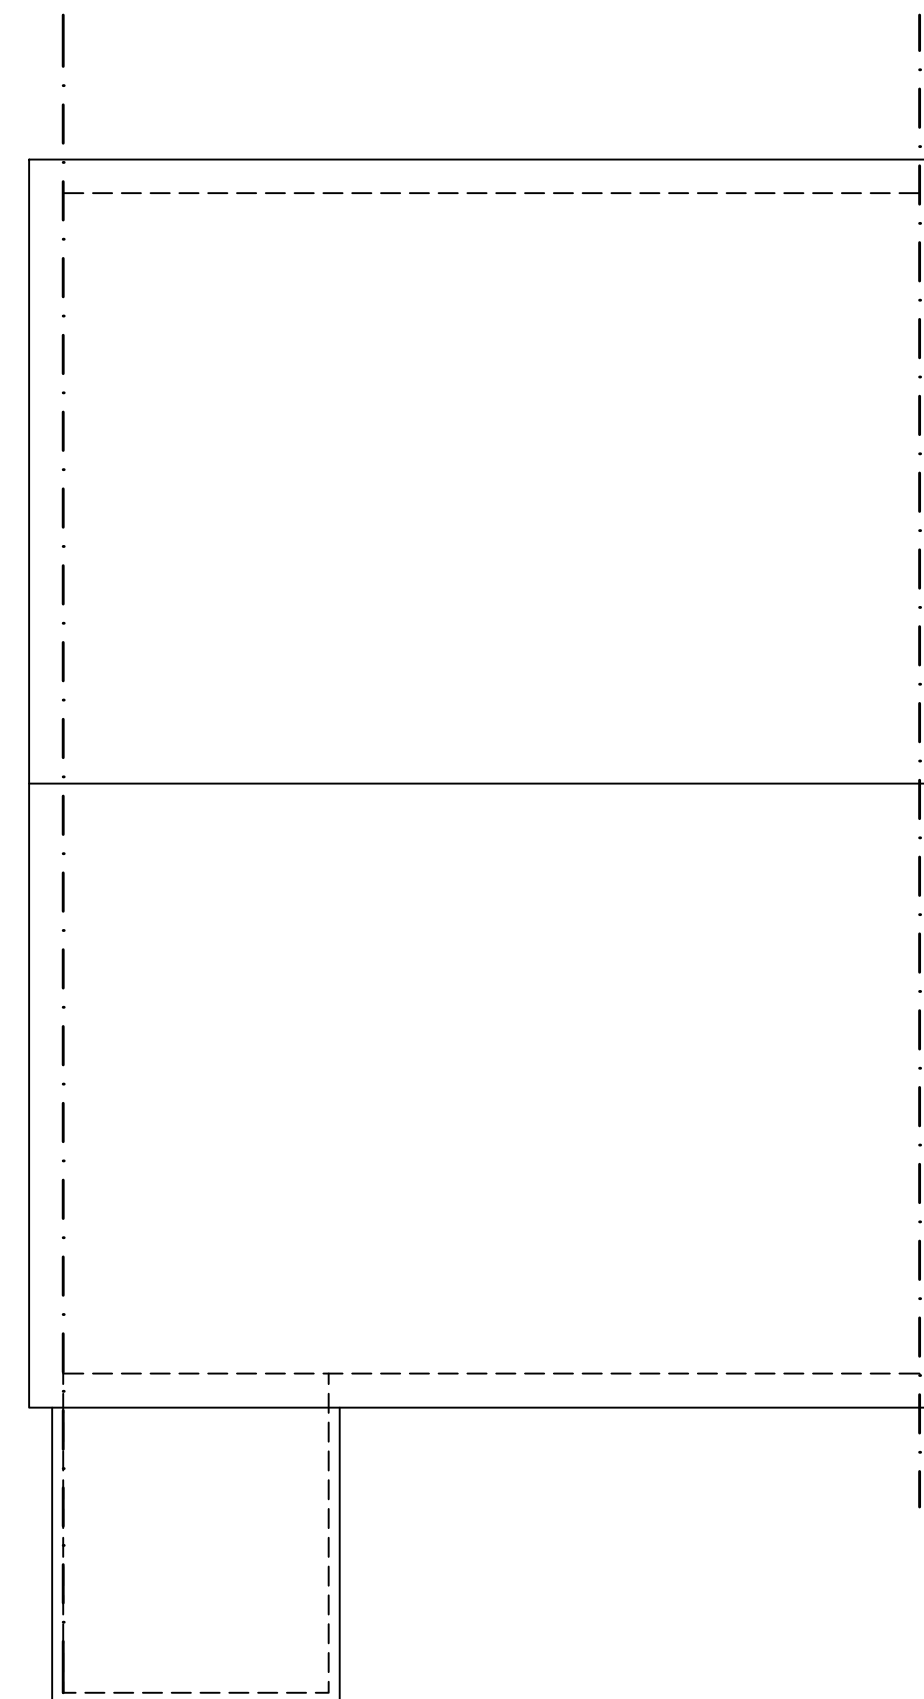

ExistingRoof plan
(Scale 150 @A1)





ARCHITECTURAL SERVICES LTD

DO NOT SCALE FROM THIS DRAWING

PLANIMING

for
ShaunaCameron
at
10 Lldbrook walk Manchester M12 4 LN

title
EXISTING GA

DATE
JUNE 2024

BY
SJ Redfern-Blair

SCALE
as indicated @ A1

SHEET
24-381-01

Redfern Architectural Services Ltd
Canal cottage 27 Manor View Woodley
Stockport Cheshire SK6 1RS
0161 406 6936 077406 21999

steve@redfernAS.co.uk