
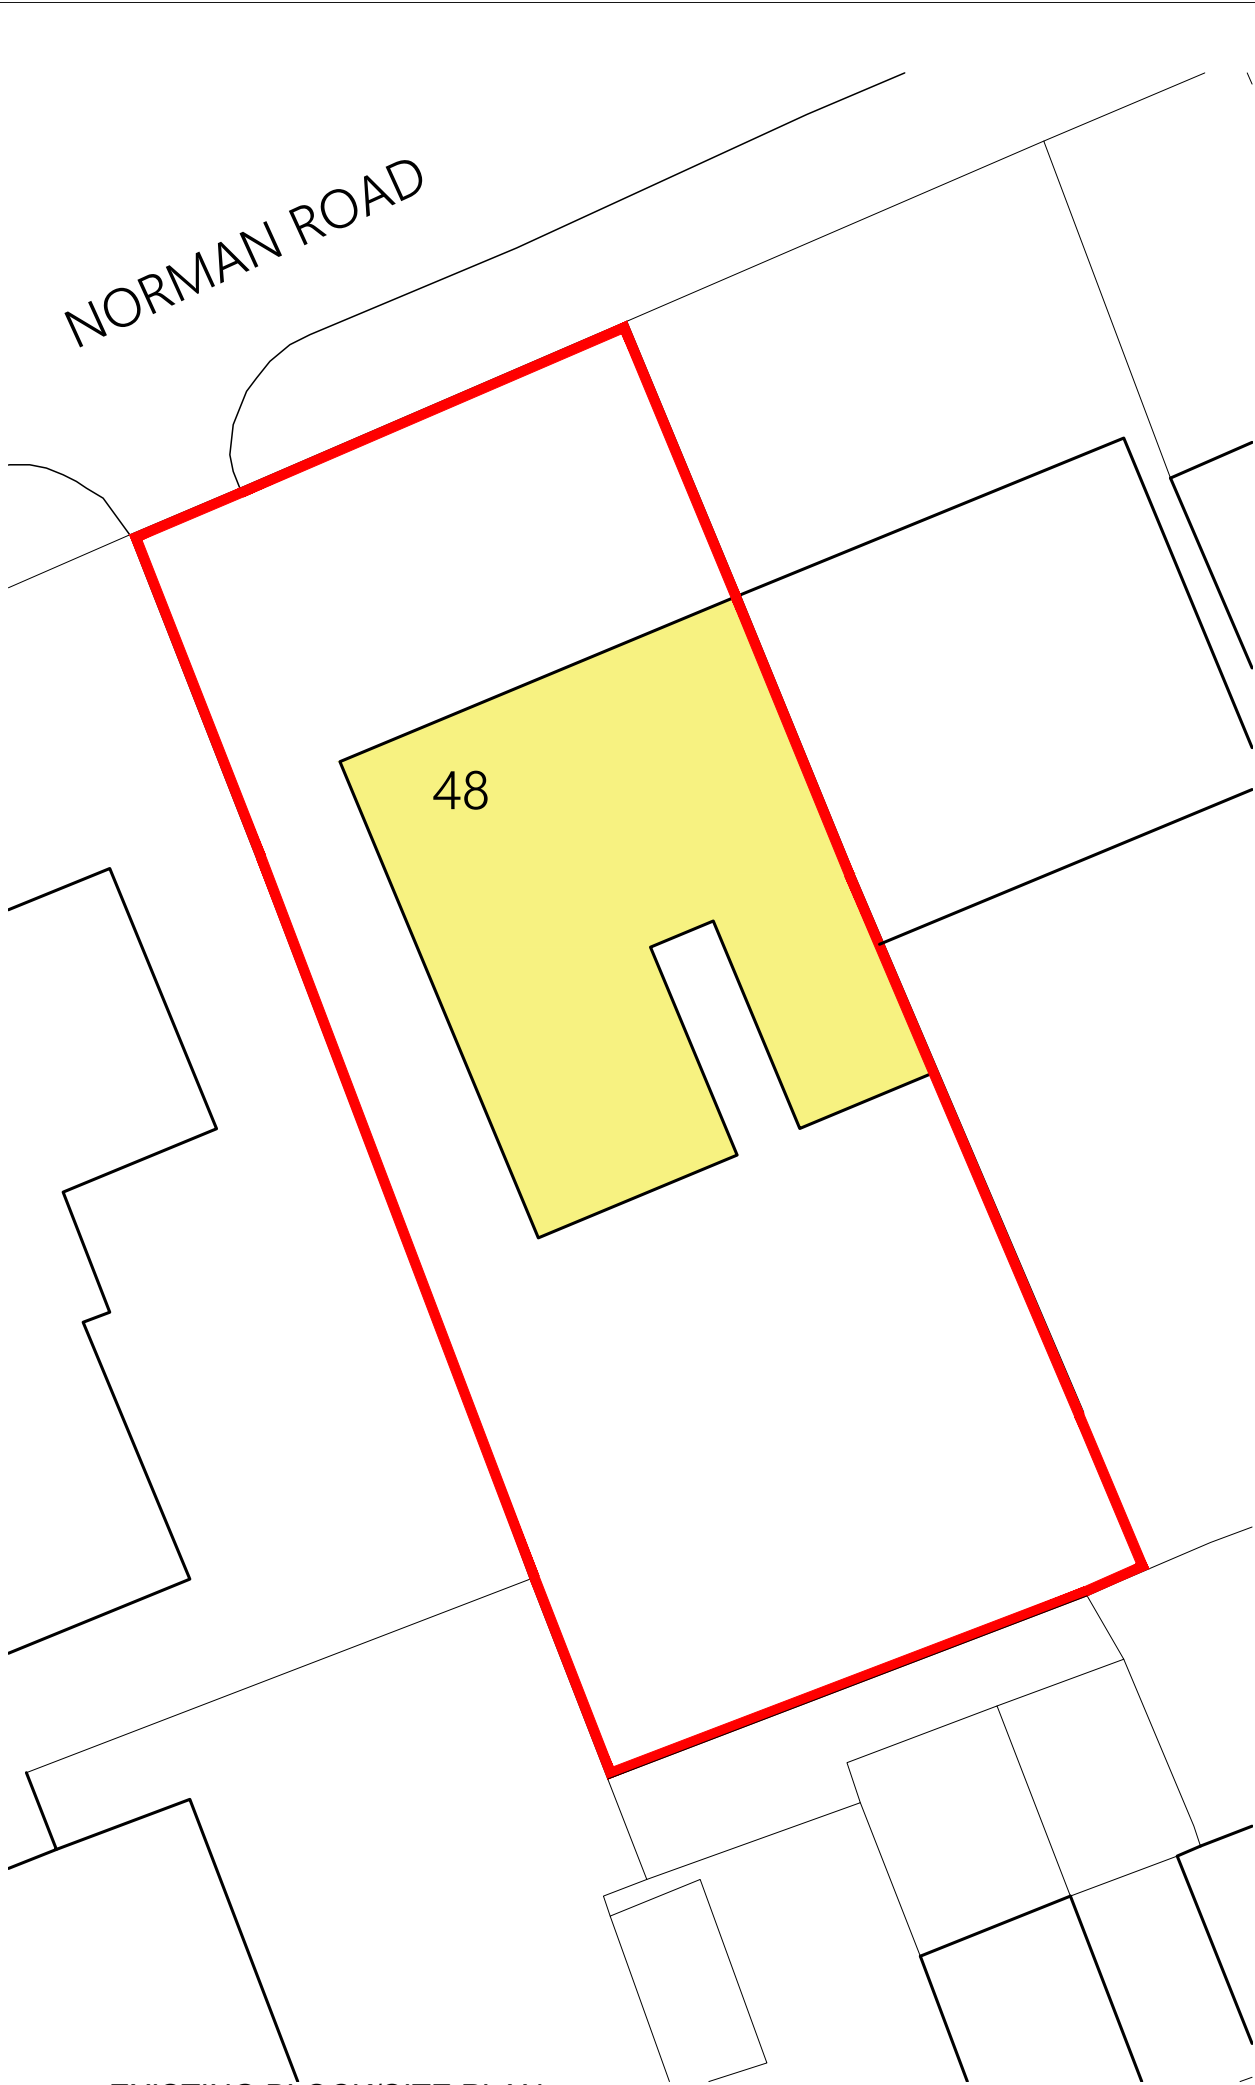


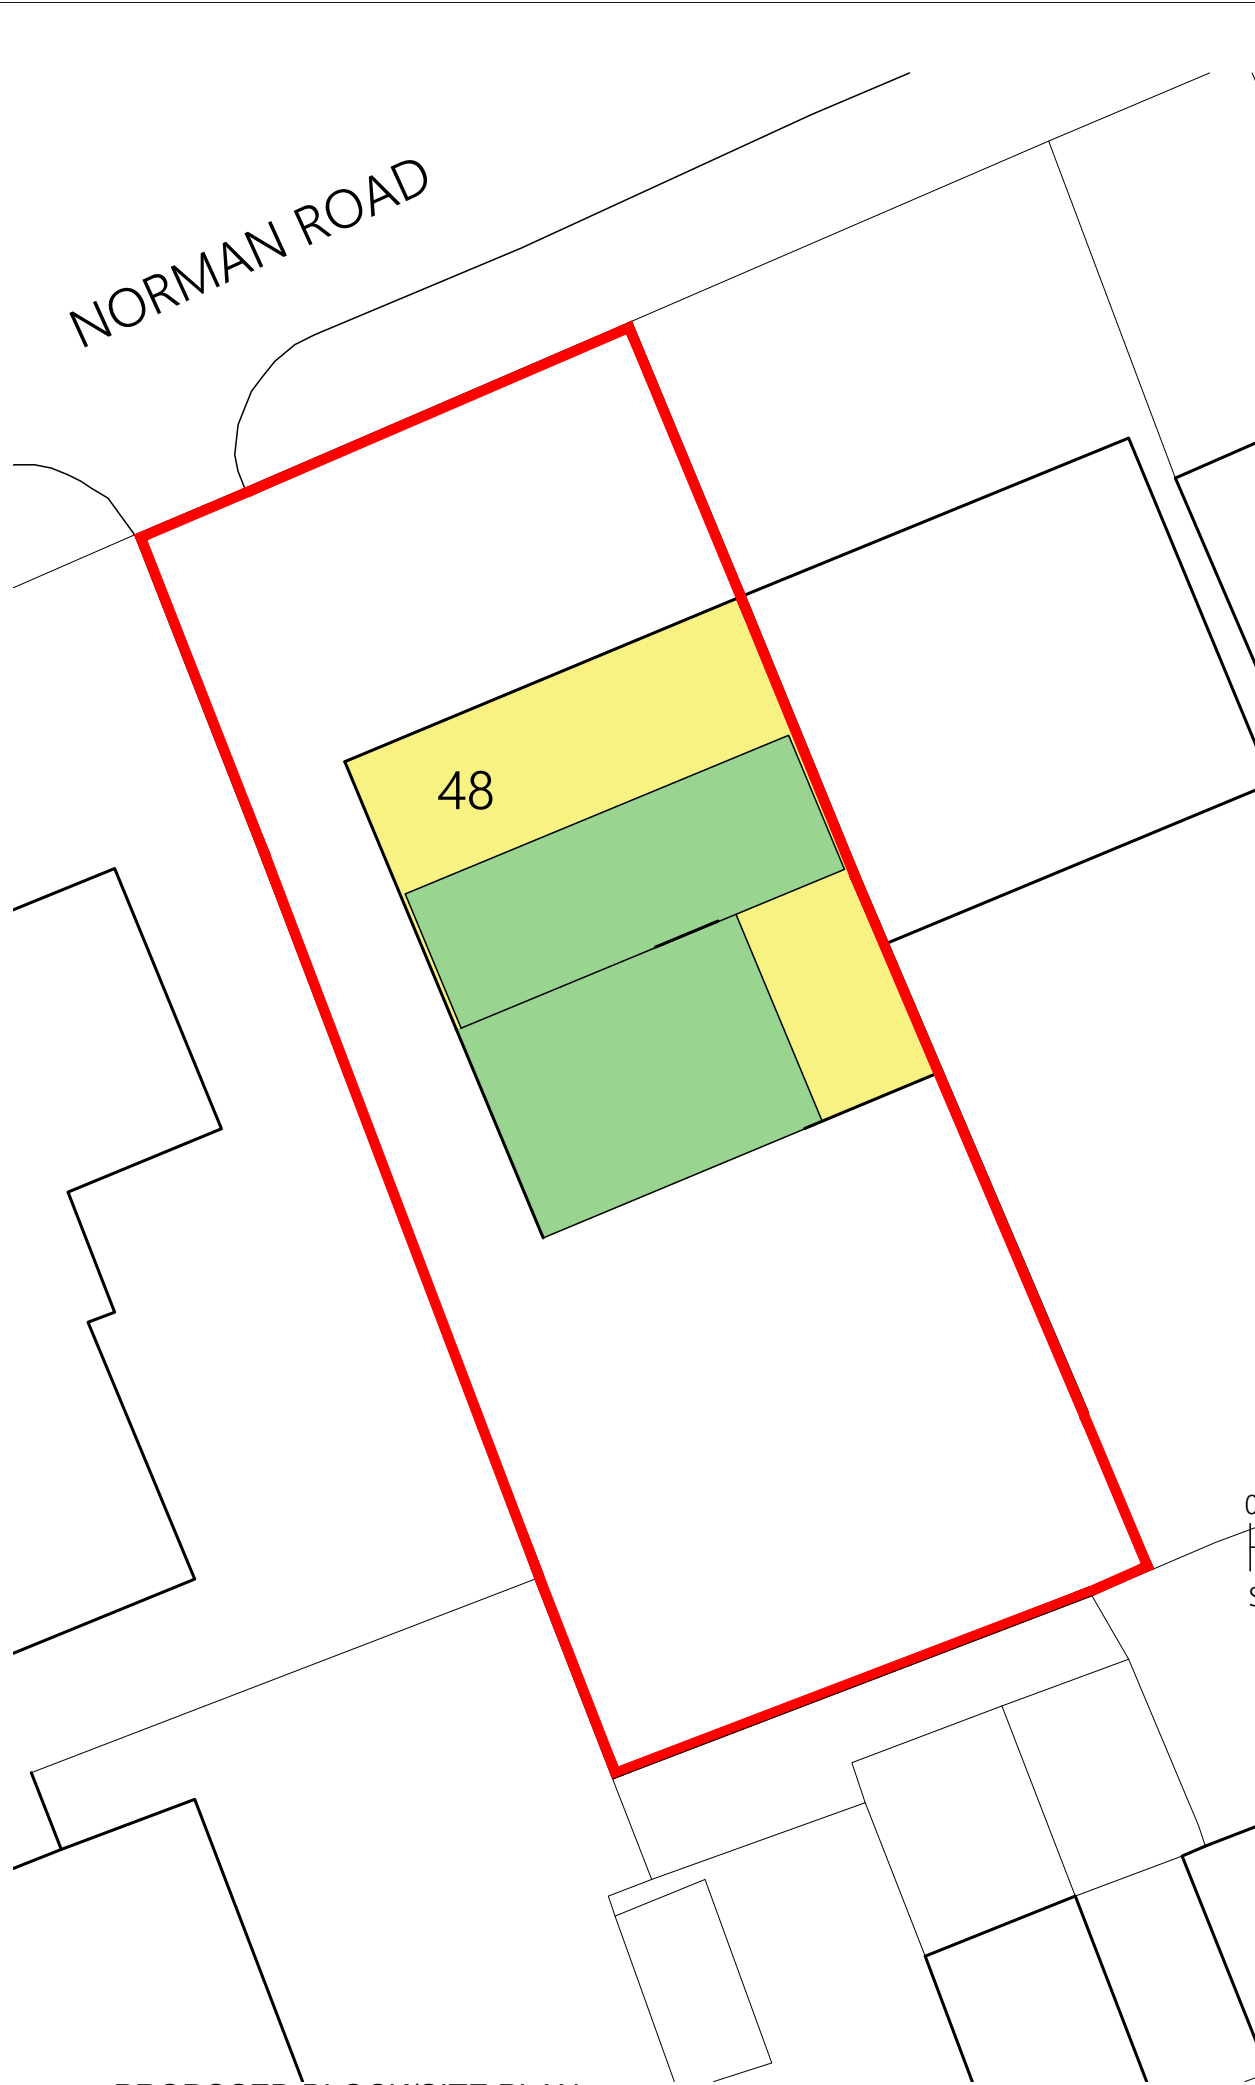


Ownership boundaries and title overlay drawings are produced using all reasonable endeavour and AGBCAD Services cannot be held responsible for any discrepancy of accuracy or scale of drawings supplied to them

KEY

EXTENT OF EXISTING DWELLING

EXTENT OF PROPOSED EXTENSION

SITE BOUNDARY

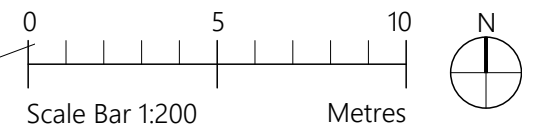

PROJECT	48 Norman Road Manchester M14 5LE		
CLIENT	H Rahman		
STATUS	Information		
DRAWING	Block Plans		
DWG No.	2436-06	REV	
SCALE	1:200@A3	DATE	July 2024

AGB
CAD
SERVICES

website: www.agbcad.co.uk
email: info@agbcad.co.uk
telephone: 07912 090 125
DO NOT SCALE FROM THIS DRAWING

EXISTING BLOCK/SITE PLAN

PROPOSED BLOCK/SITE PLAN