


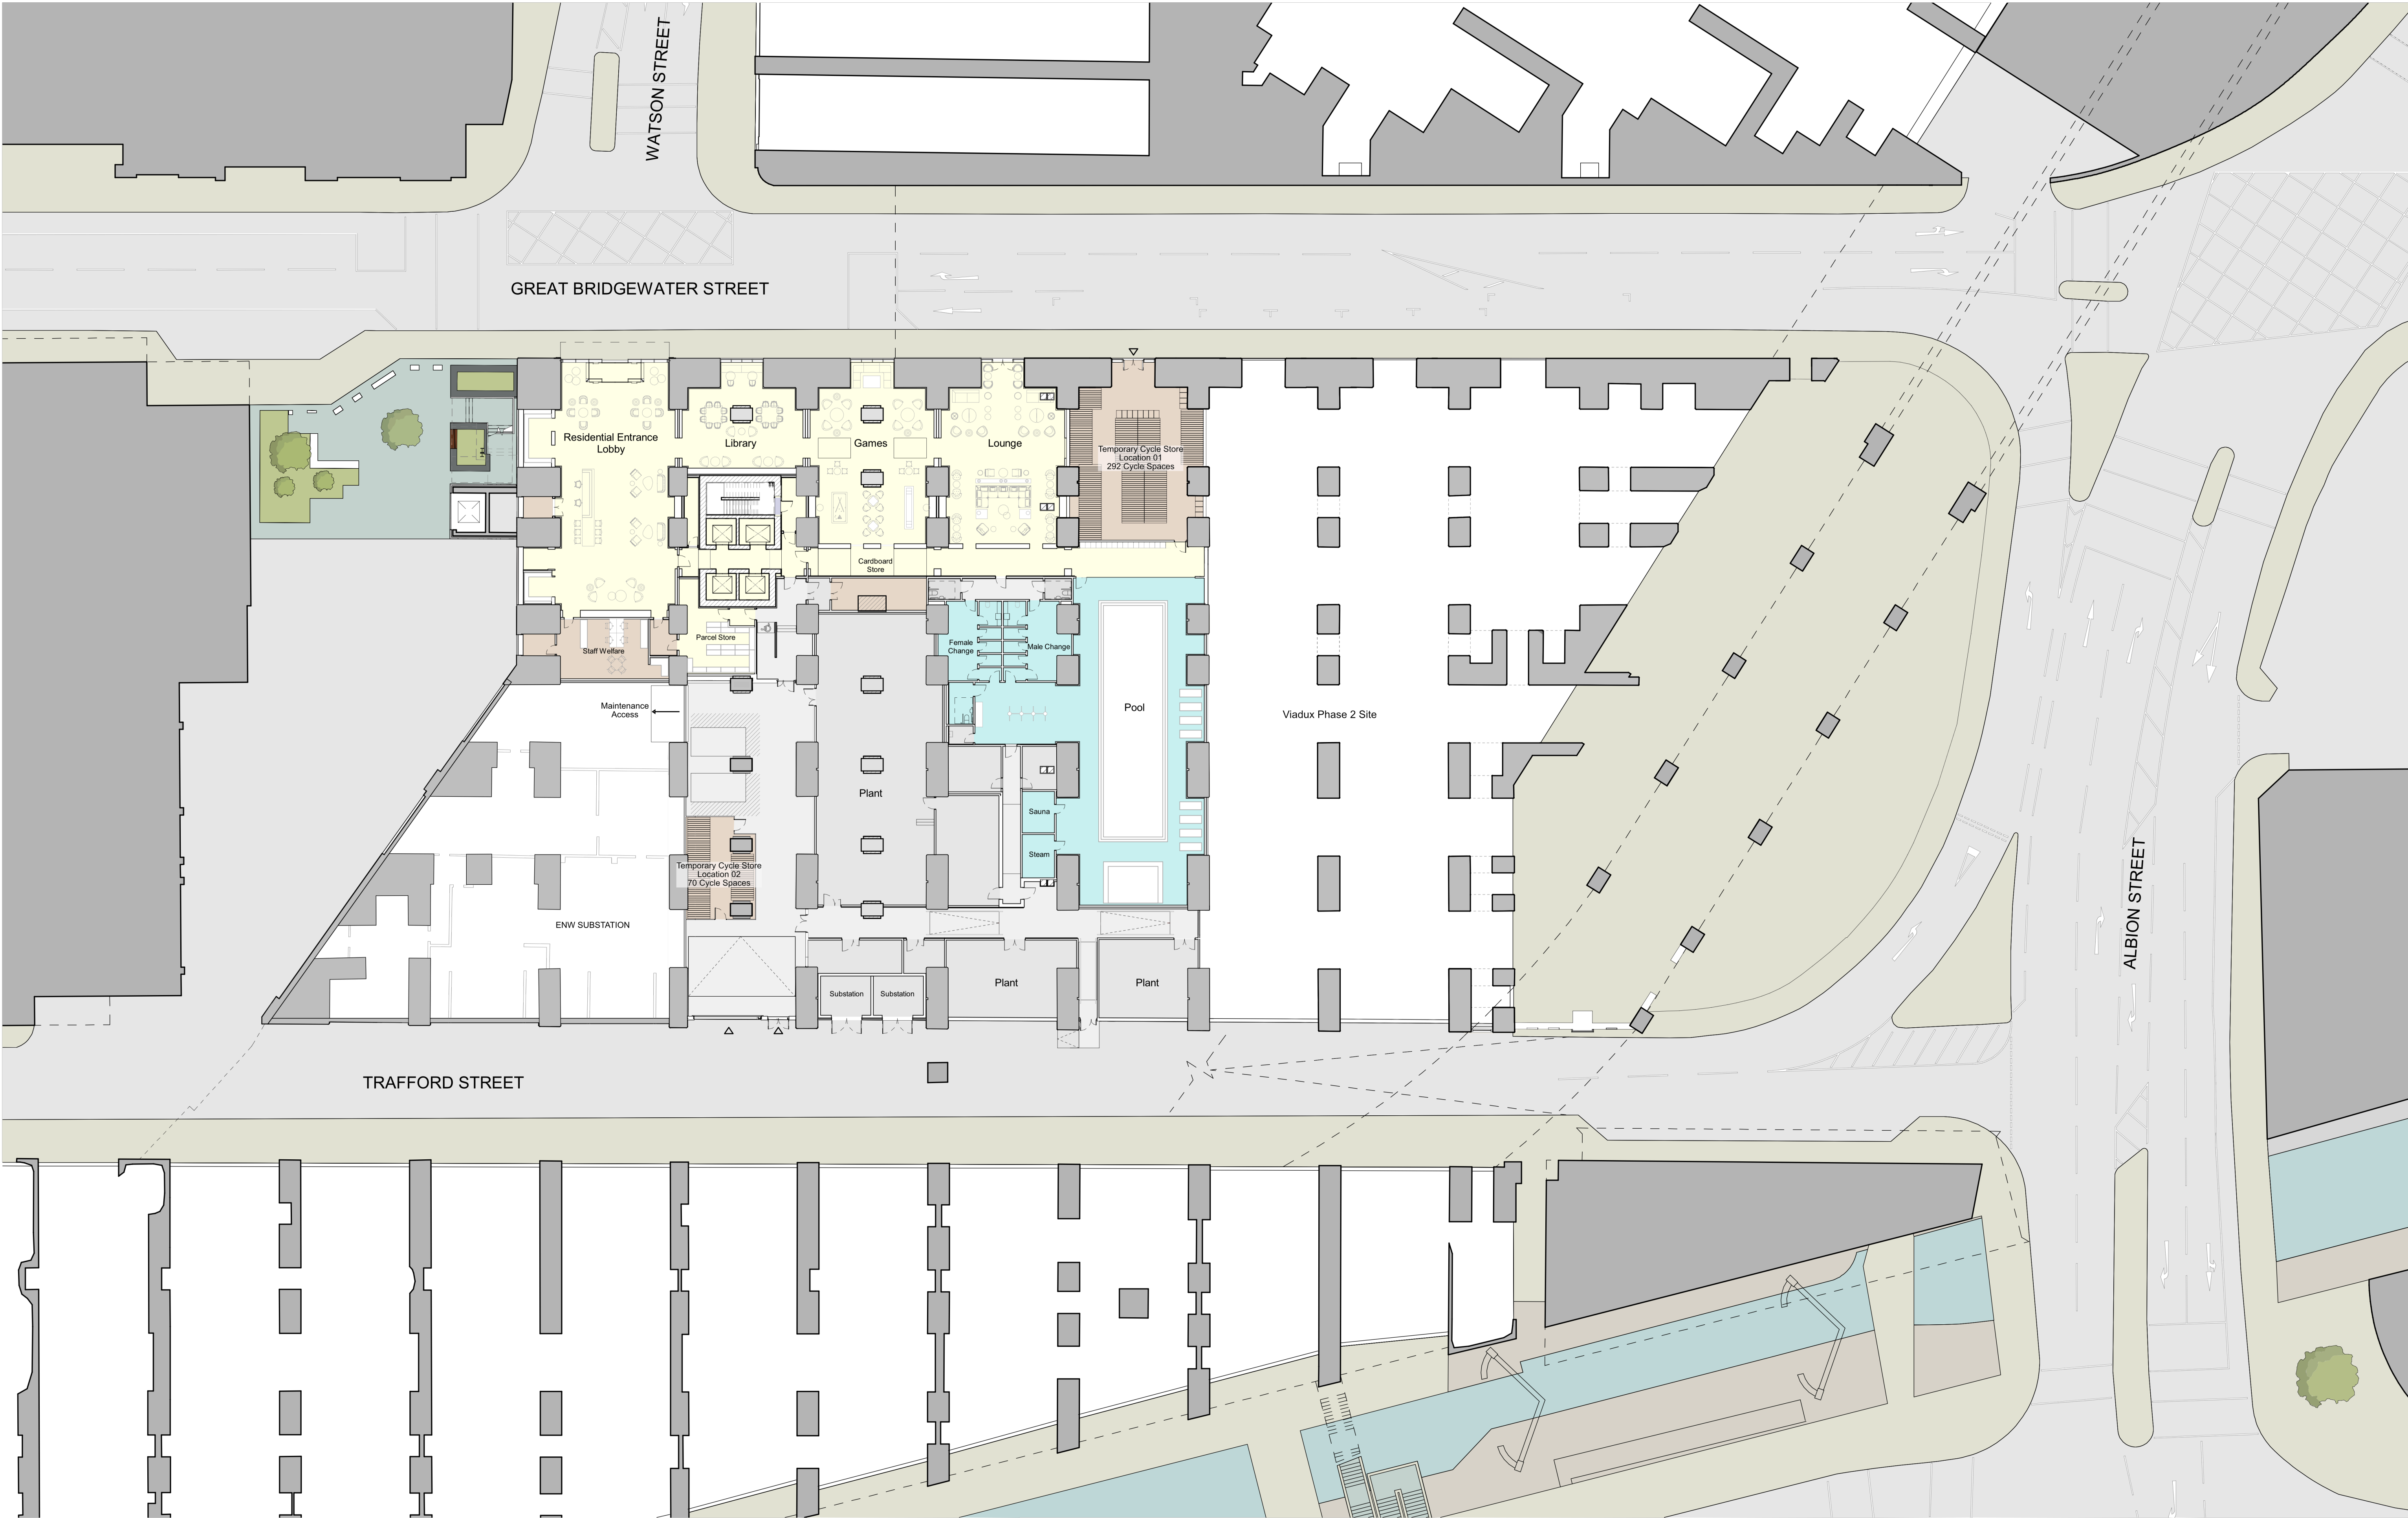


This drawing is copyright.
Do not scale off dimensions.
All dimensions to be checked on site by contractor.
Contractor to report any dimensional discrepancies,
errors or omissions prior to commencing on site.


NOTE:

0m 2.5m 5m 10m

NORTH

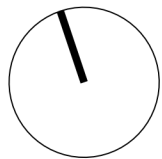

Rev	Date	Description
P01	18-03-2024	First Issue

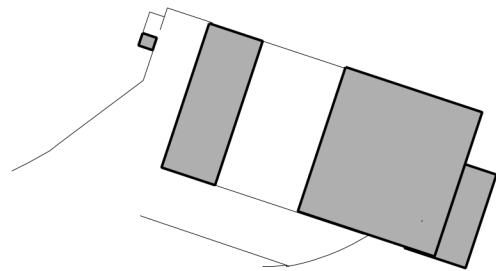

Project Title
Viadux Phase 1
Manchester

Status
Planning

Drawing Title
Viadux Phase 1
Masterplan
Ground Floor Plan - Temporary Condition

Job No
10333

Scale
1:500 @ A3 / 1:250 @ A1

Date
18-03-2024

Drawing No
10333-Z1-A-B5D9-G100-PL-00-010

Revision
P01

simpsonhaugh

MANCHESTER
Riverside, 4 Commercial St
Manchester M15 4RQ
+44 (0)161 835 2345
www.simpsonhaugh.com

LONDON
5-8 Roberts Place
London EC1R 9BQ
+44 (0)20 7549 4000
mail@simpsonhaugh.com