




FRONT ELEVATION

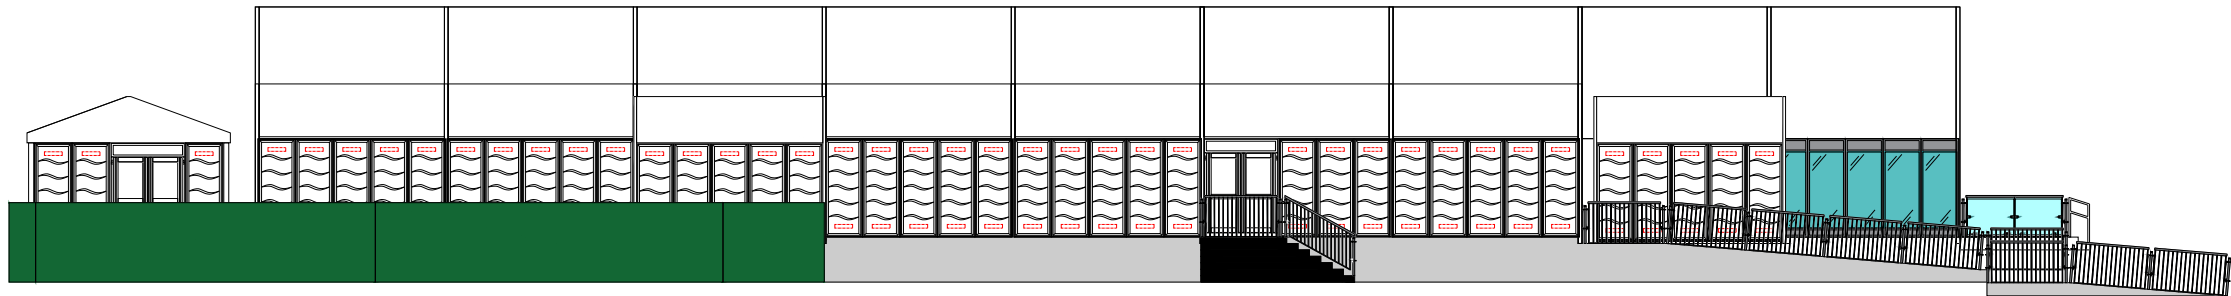

RHS ELEVATION

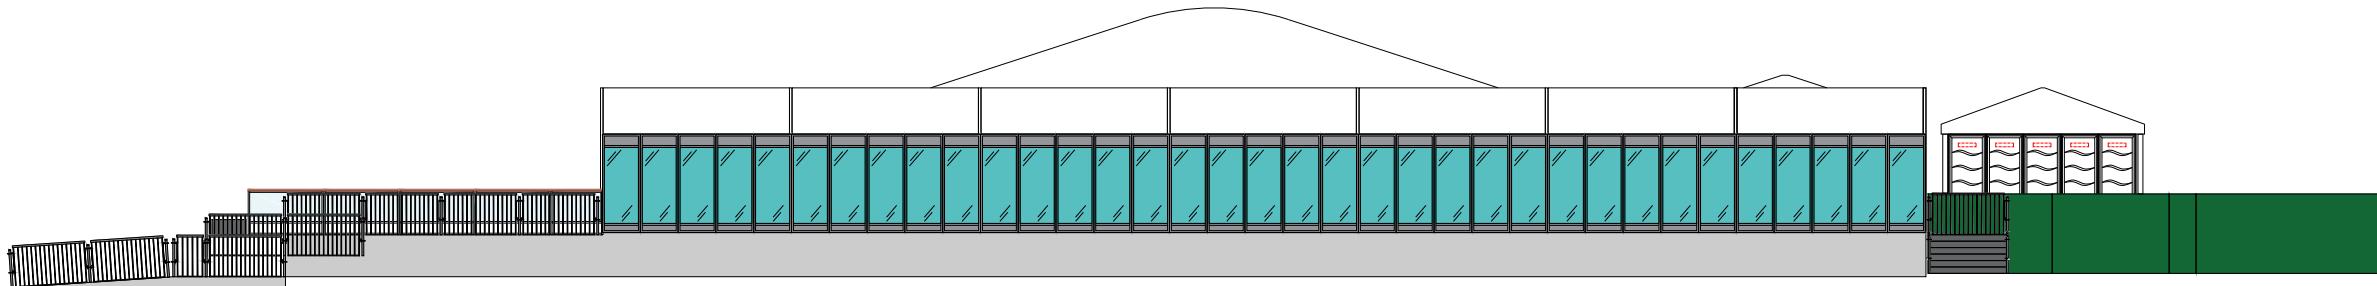

REAR ELEVATION

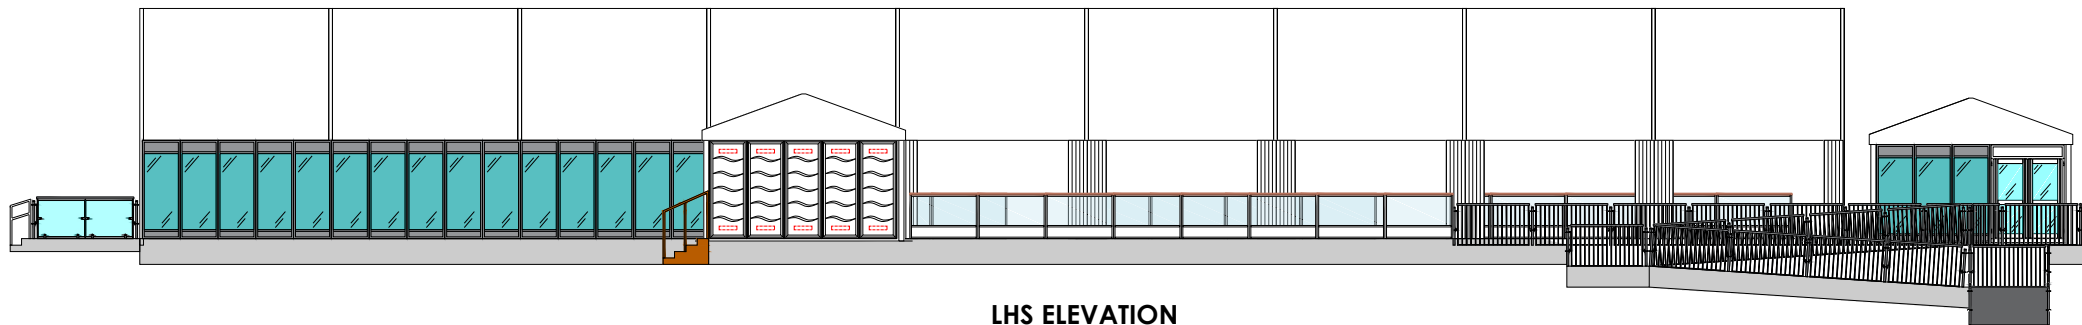

LHS ELEVATION

**Arena**

Needlingworth Industrial Estate  
Needlingworth Road, St. Ives  
Cambridgeshire PE27 4NB  
Tel : 01480 468888  
Fax : 01480 462888

KEY:

- NOTES:**
- Structure levels based off ramps and steps from 2023 ASB. Subject to change when scaffold is designed.
  - All scales 1:200

|                             |                                 |                               |                |          |         |
|-----------------------------|---------------------------------|-------------------------------|----------------|----------|---------|
| PROJECT                     |                                 | DRAWING NUMBER                |                |          |         |
| Manchester Ice Rink 2024-25 |                                 | 180383 - 8EL                  |                |          |         |
| VENUE                       | Todd Street, Manchester, M4 3BG | JOB N                         | ZONE           | N.       | CONTENT |
|                             |                                 | 180383-MC-02-MANCHESTER EL-R0 |                |          |         |
| DRAWING TITLE               | -                               | DATE                          | SCALE          | DRAWN BY |         |
|                             |                                 | 31.05.24                      | 1:200 @ A3     | LP       |         |
| -                           | Elevations                      | REV                           | COMMENTS       | DATE     | DRAWN   |
|                             |                                 | R0                            | Initial Layout | 00.00.00 | XX      |

THE DESIGNS, CONCEPTS, AND MATERIALS (COLLECTIVELY REFERRED TO AS 'DESIGNS') SUBMITTED HERewith ARE THE EXCLUSIVE AND PROPRIETARY PROPERTY OF ARENA GROUP ('PROPRIETOR'). THE DESIGNS ARE PROVIDED FOR THE SOLE PURPOSE OF EVALUATING AND CONSIDERING POTENTIAL COLLABORATION BETWEEN THE PROPRIETOR AND RECIPIENT OF THE DESIGNS AND MAY NOT BE REPLICATED, DISTRIBUTED OR OTHERWISE DISCLOSED TO ANY THIRD PARTY WITHOUT THE EXPRESS WRITTEN CONSENT OF THE PROPRIETOR. IN THE EVENT THAT THIS DESIGN FORMS PART OF A SUBMITTED PROPOSAL, THEN PLEASE NOTE THAT IT MAY BE SUBJECT TO FURTHER DESIGN DEVELOPMENT, COST ANALYSIS AND MATERIAL AVAILABILITY.