


Site Extents

Totem and Digital Information Boards are indicative and will be subject to a separate advertisement consent application.

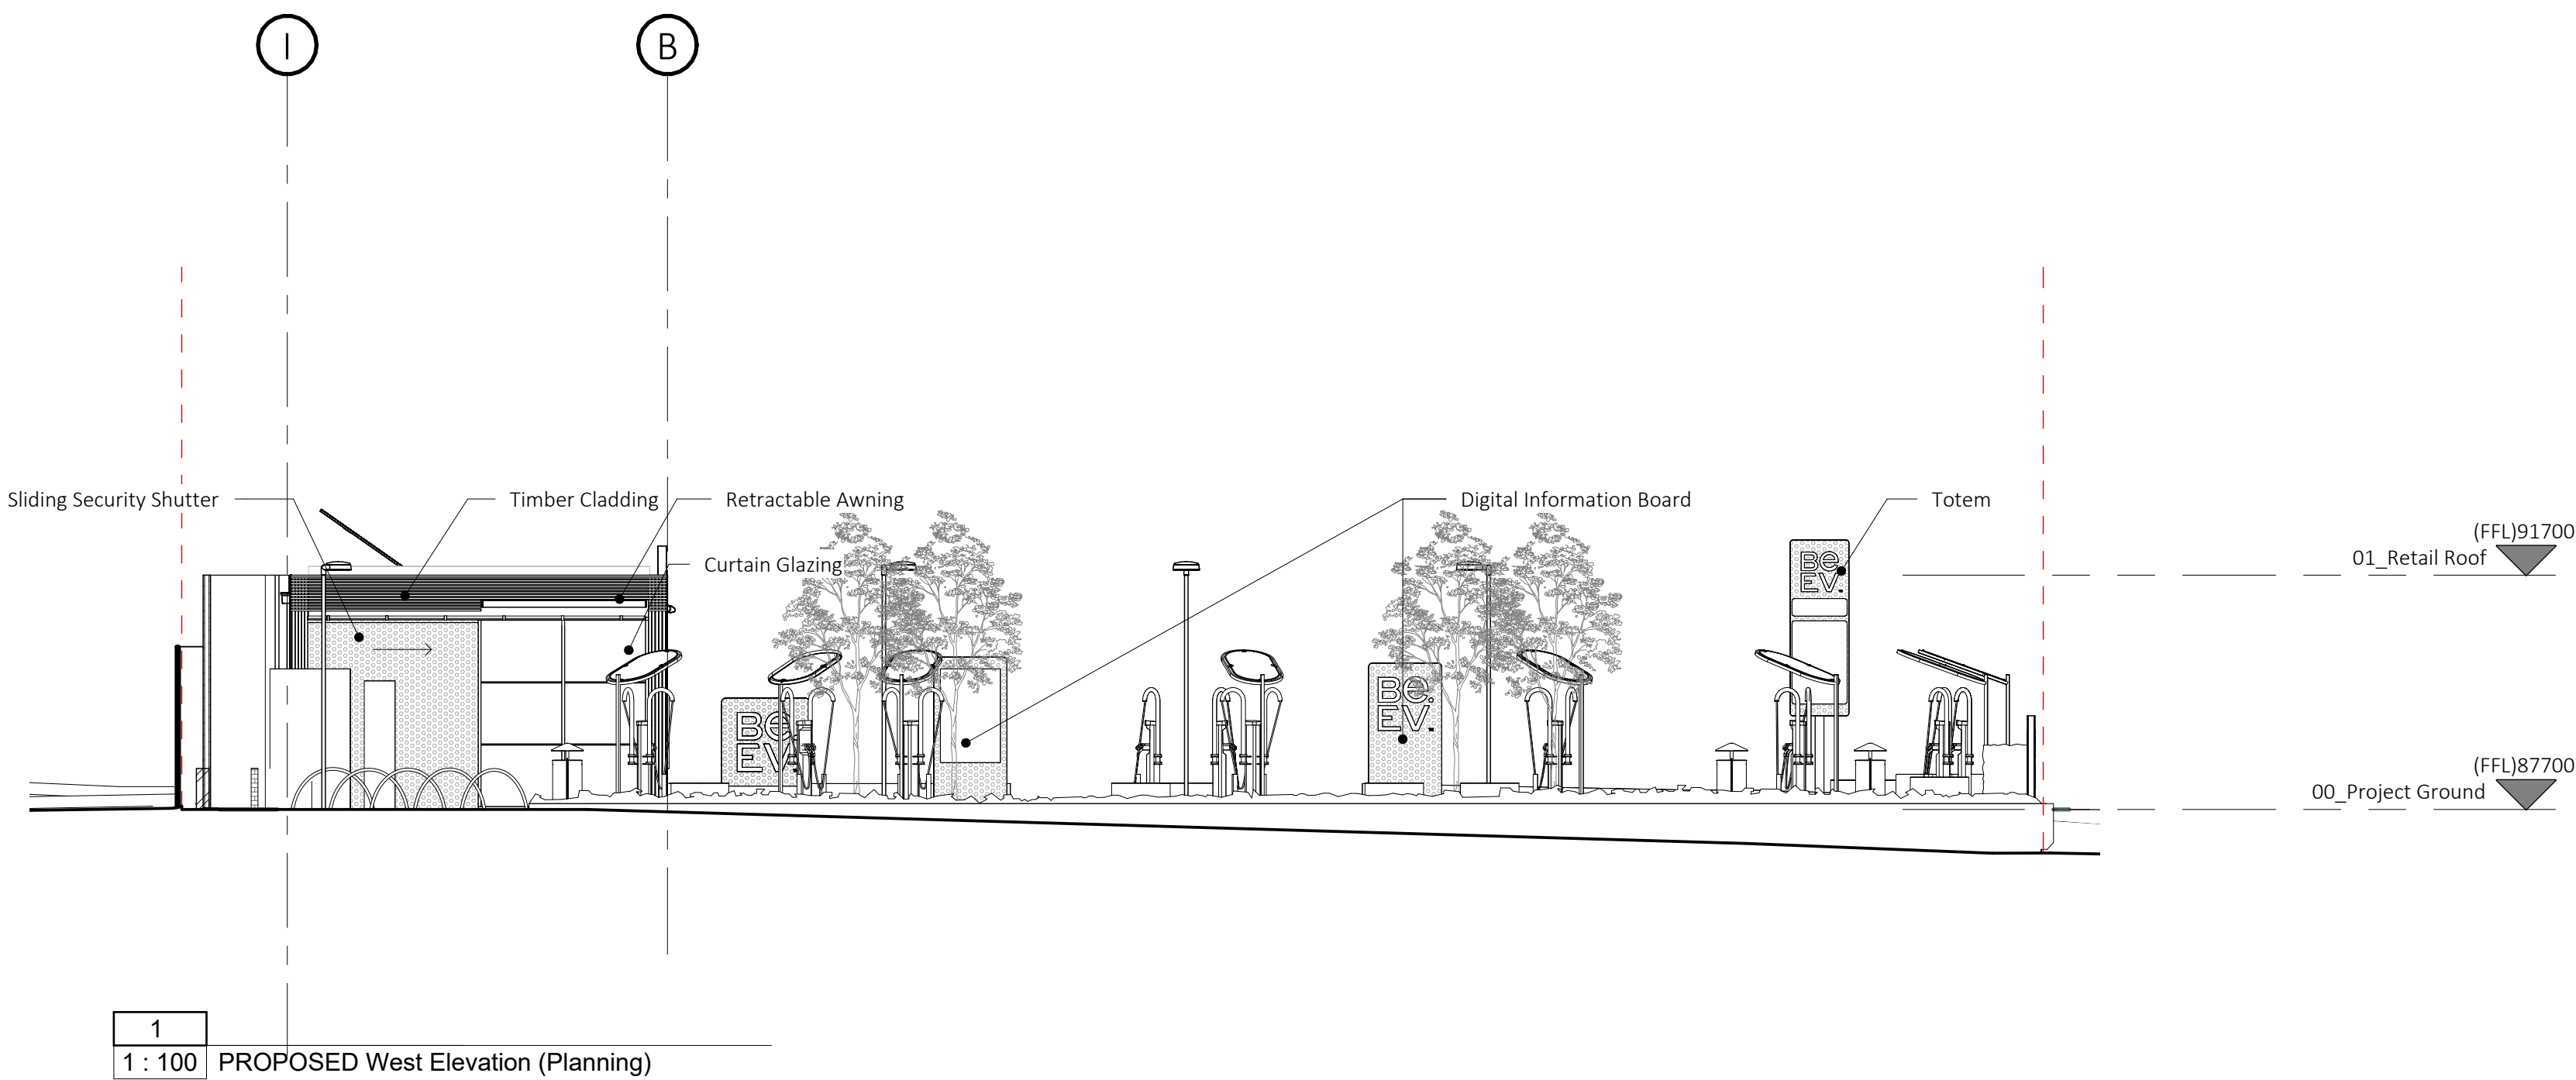

P8	13.06.2024	ISSUE Planning	LL	EL
P7	19.04.2024	ISSUE Planning	CW	LL
P6	18.04.2024	Issue to Planning Consultant	CW	LL
P5	17.04.2024	Issue to Planning Consultant	CW	LL
P4	12.04.2024	Draft Issue to Consultants	CW	LL
P3	26.03.2024	Draft Issue to Consultants	CW	LL
P2	24.03.2023	ISSUE Add Material Details	LL	EL
P1	29.11.2022	ISSUE Planning	LL	EL

rev	date	description	revised by	audited by
stage	PLANNING	drawing title	PROPOSED WEST ELEVATION	suitability code
				S2

ARCHITECT
that

68-80 Hanbury Street
London
E1 5JL

client
Be.EV

CONTRACTORS ARE NOT TO SCALE DIMENSIONS FROM THIS DRAWING

+44 207 081 4316
info@architectthat.com
www.architectthat.com

project
Reliance Street,
Manchester, M40 1EZ

scale	drawn by	audited by	job no	originator	zone	level	type	role	dwg no	revision
As indicated @ A1	LL	EL	612	AT	ZZ	XX	DR	A	3.2002	P8