


Site Extents

Totem and Digital Information Boards are indicative and will be subject to a separate advertisement consent application.

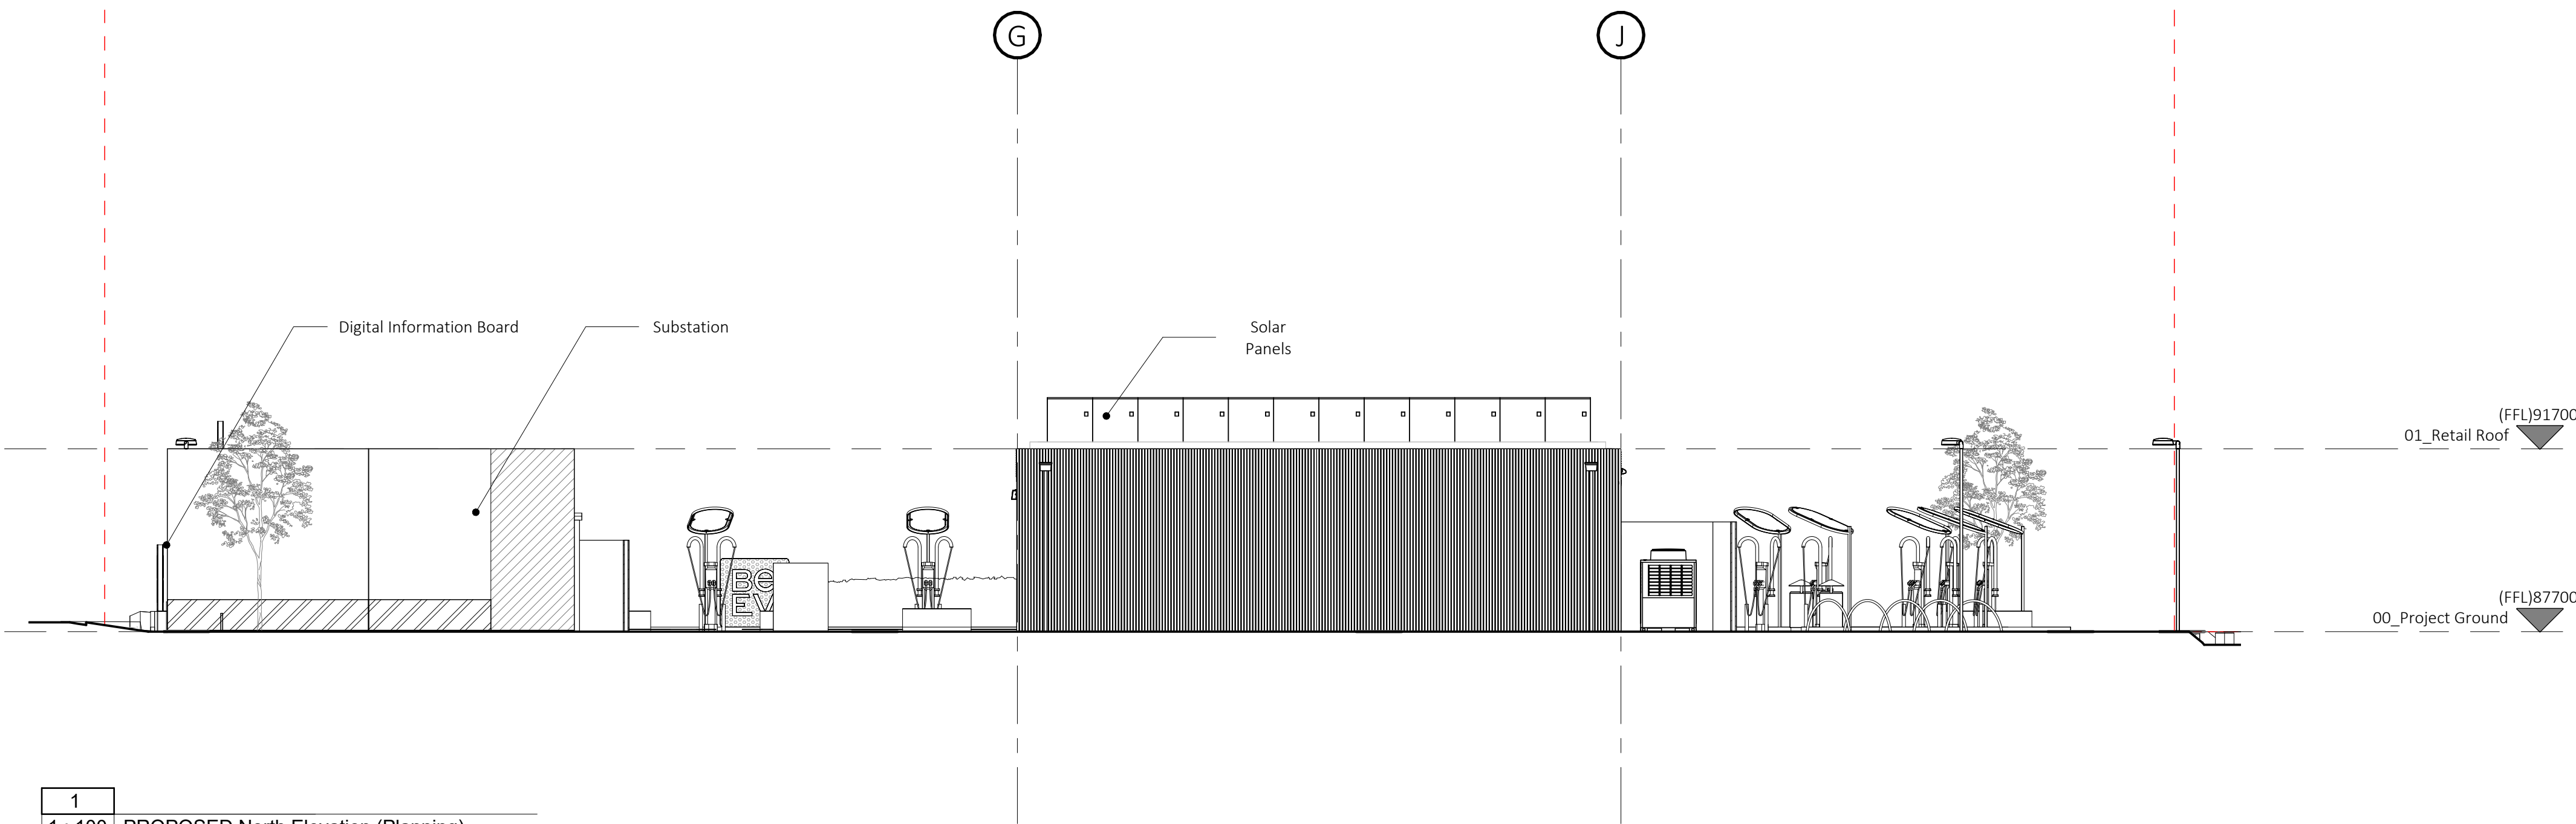

1
1 : 100 PROPOSED North Elevation (Planning)

P7	13.06.2024	ISSUE Planning	LL	EL
P6	19.04.2024	ISSUE Planning	CW	LL
P5	18.04.2024	Issue to Planning Consultant	CW	LL
P4	17.04.2024	Issue to Planning Consultant	CW	LL
P3	12.04.2024	Draft Issue to Consultants	CW	LL
P2	26.03.2024	Draft Issue to Consultants	CW	LL
P1	24.03.2023	ISSUE Planning	LL	EL

rev	date	description	revised by	audited by
stage		drawing title		suitability code
PLANNING		PROPOSED NORTH ELEVATION		S2

ARCHITECT
that

68-80 Hanbury Street
London
E1 5JL

client
Be.EV

CONTRACTORS ARE NOT TO SCALE DIMENSIONS FROM THIS DRAWING

+44 207 081 4316
info@architectthat.com
www.architectthat.com

project
Reliance Street,
Manchester, M40 1EZ

THIS DRAWING IS COPYRIGHT

scale	drawn by	audited by	job no	originator	zone	level	type	role	dwg no	revision
As indicated @A1	CW	LL	612	AT	ZZ	XX	DR	A	3.2004	P7