




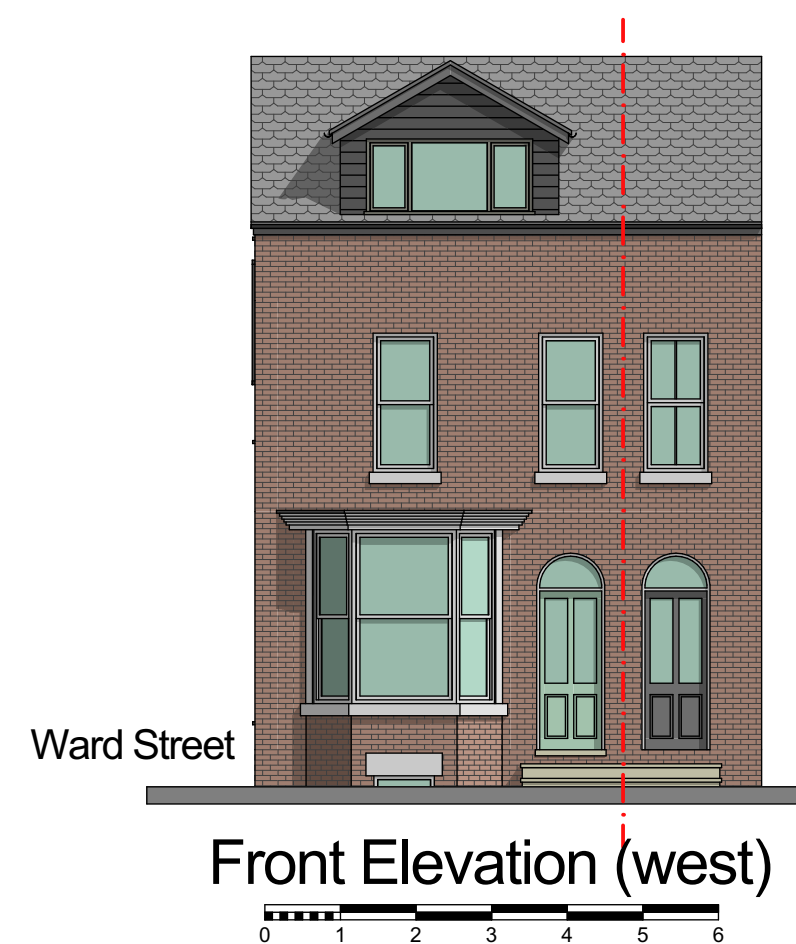


Front Elevation (west)

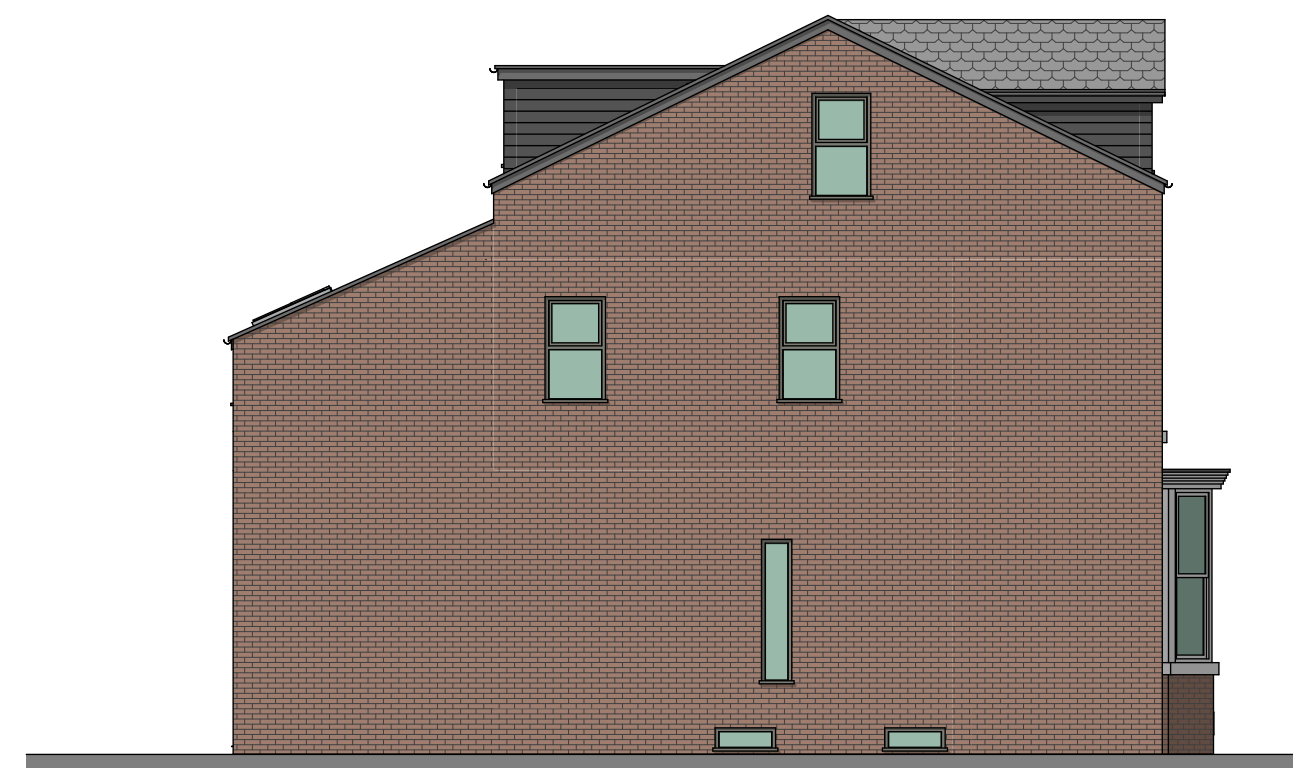


Side Elevation (north)

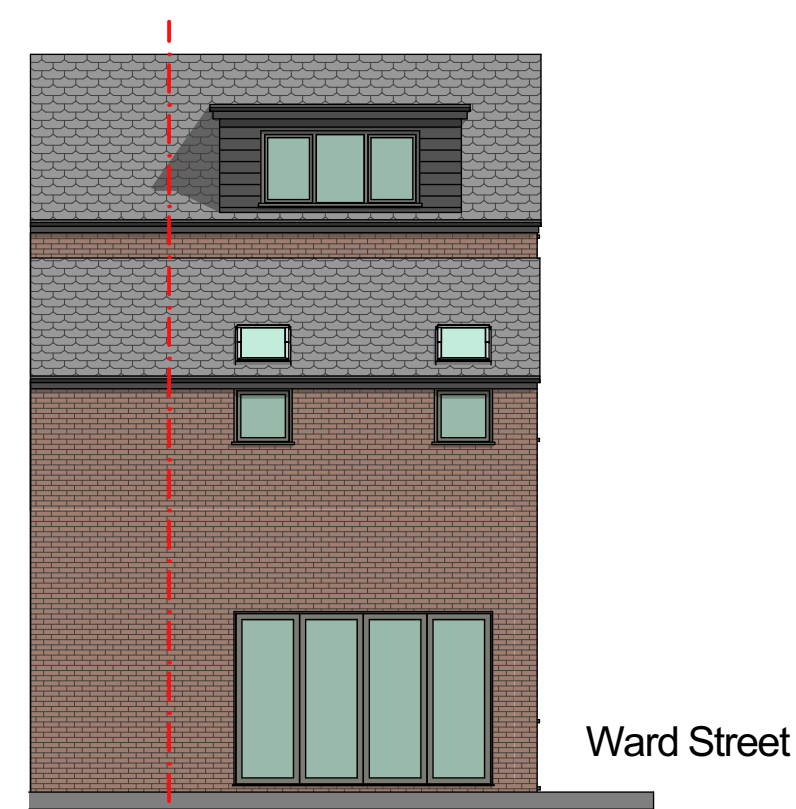


Rear Elevation (east)

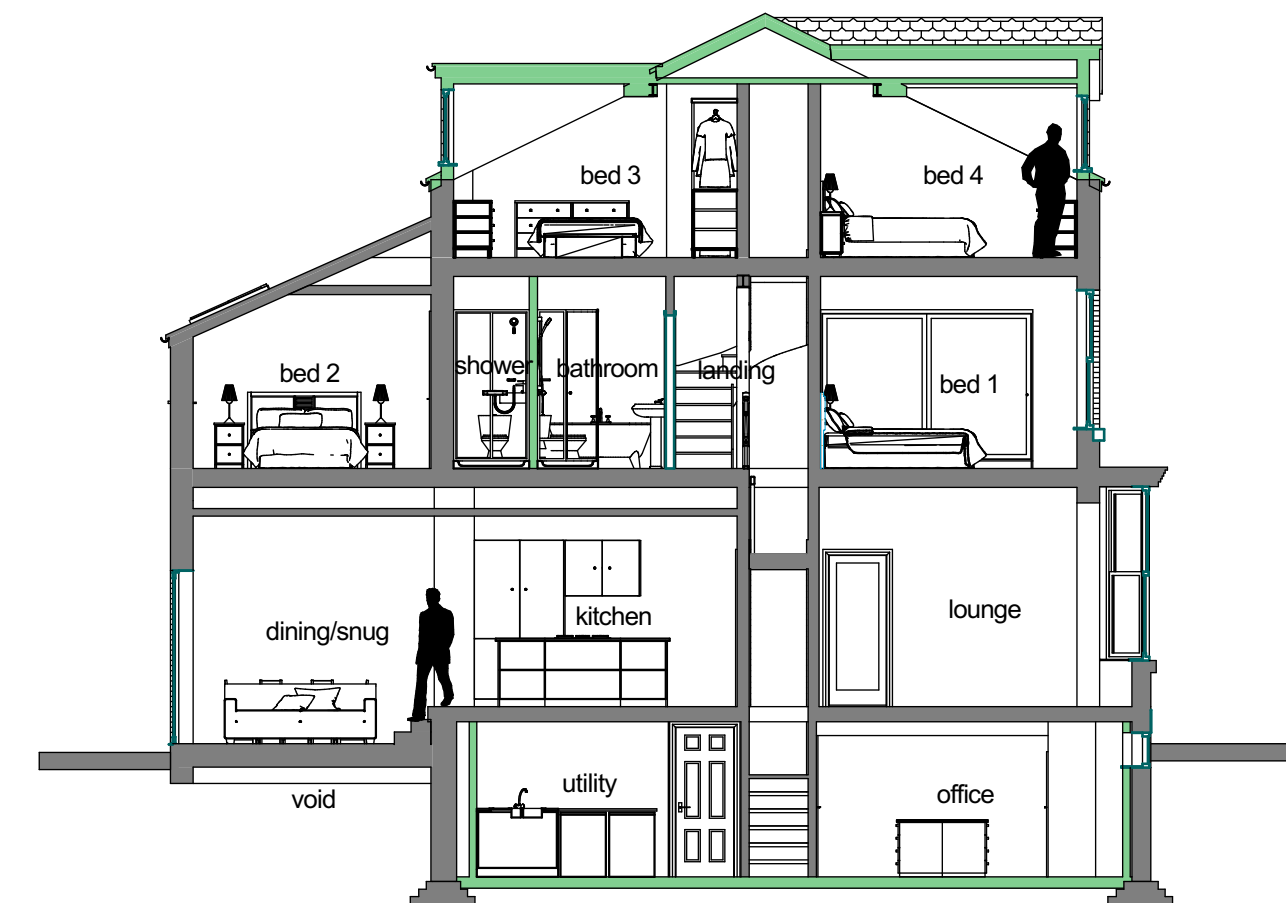


Cross Section A-A

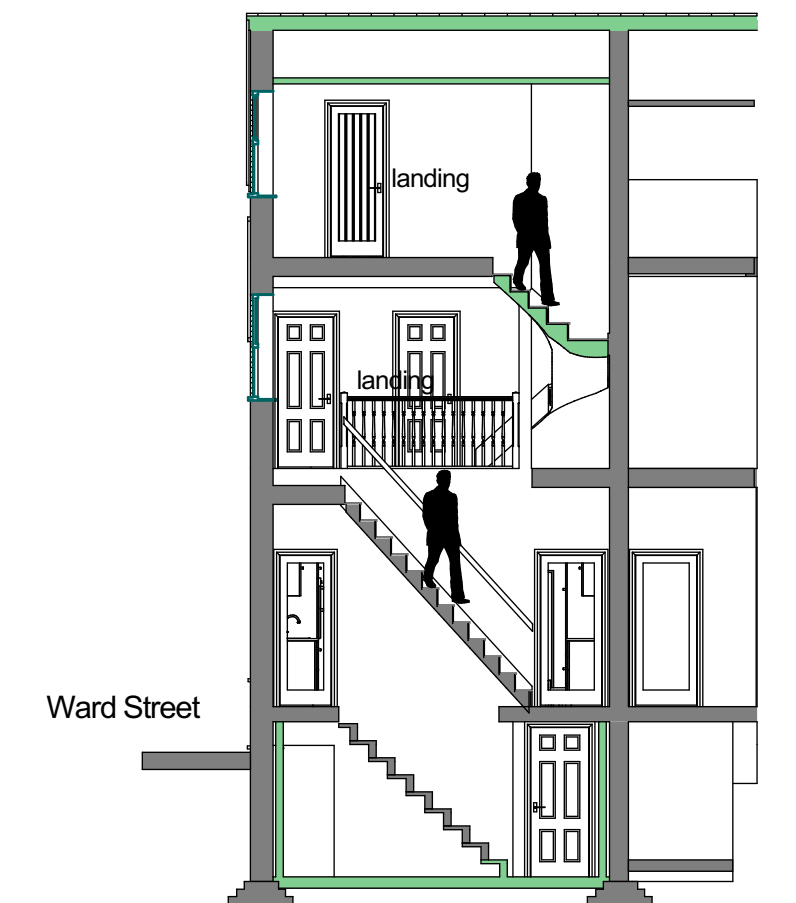


Cross Section B-B

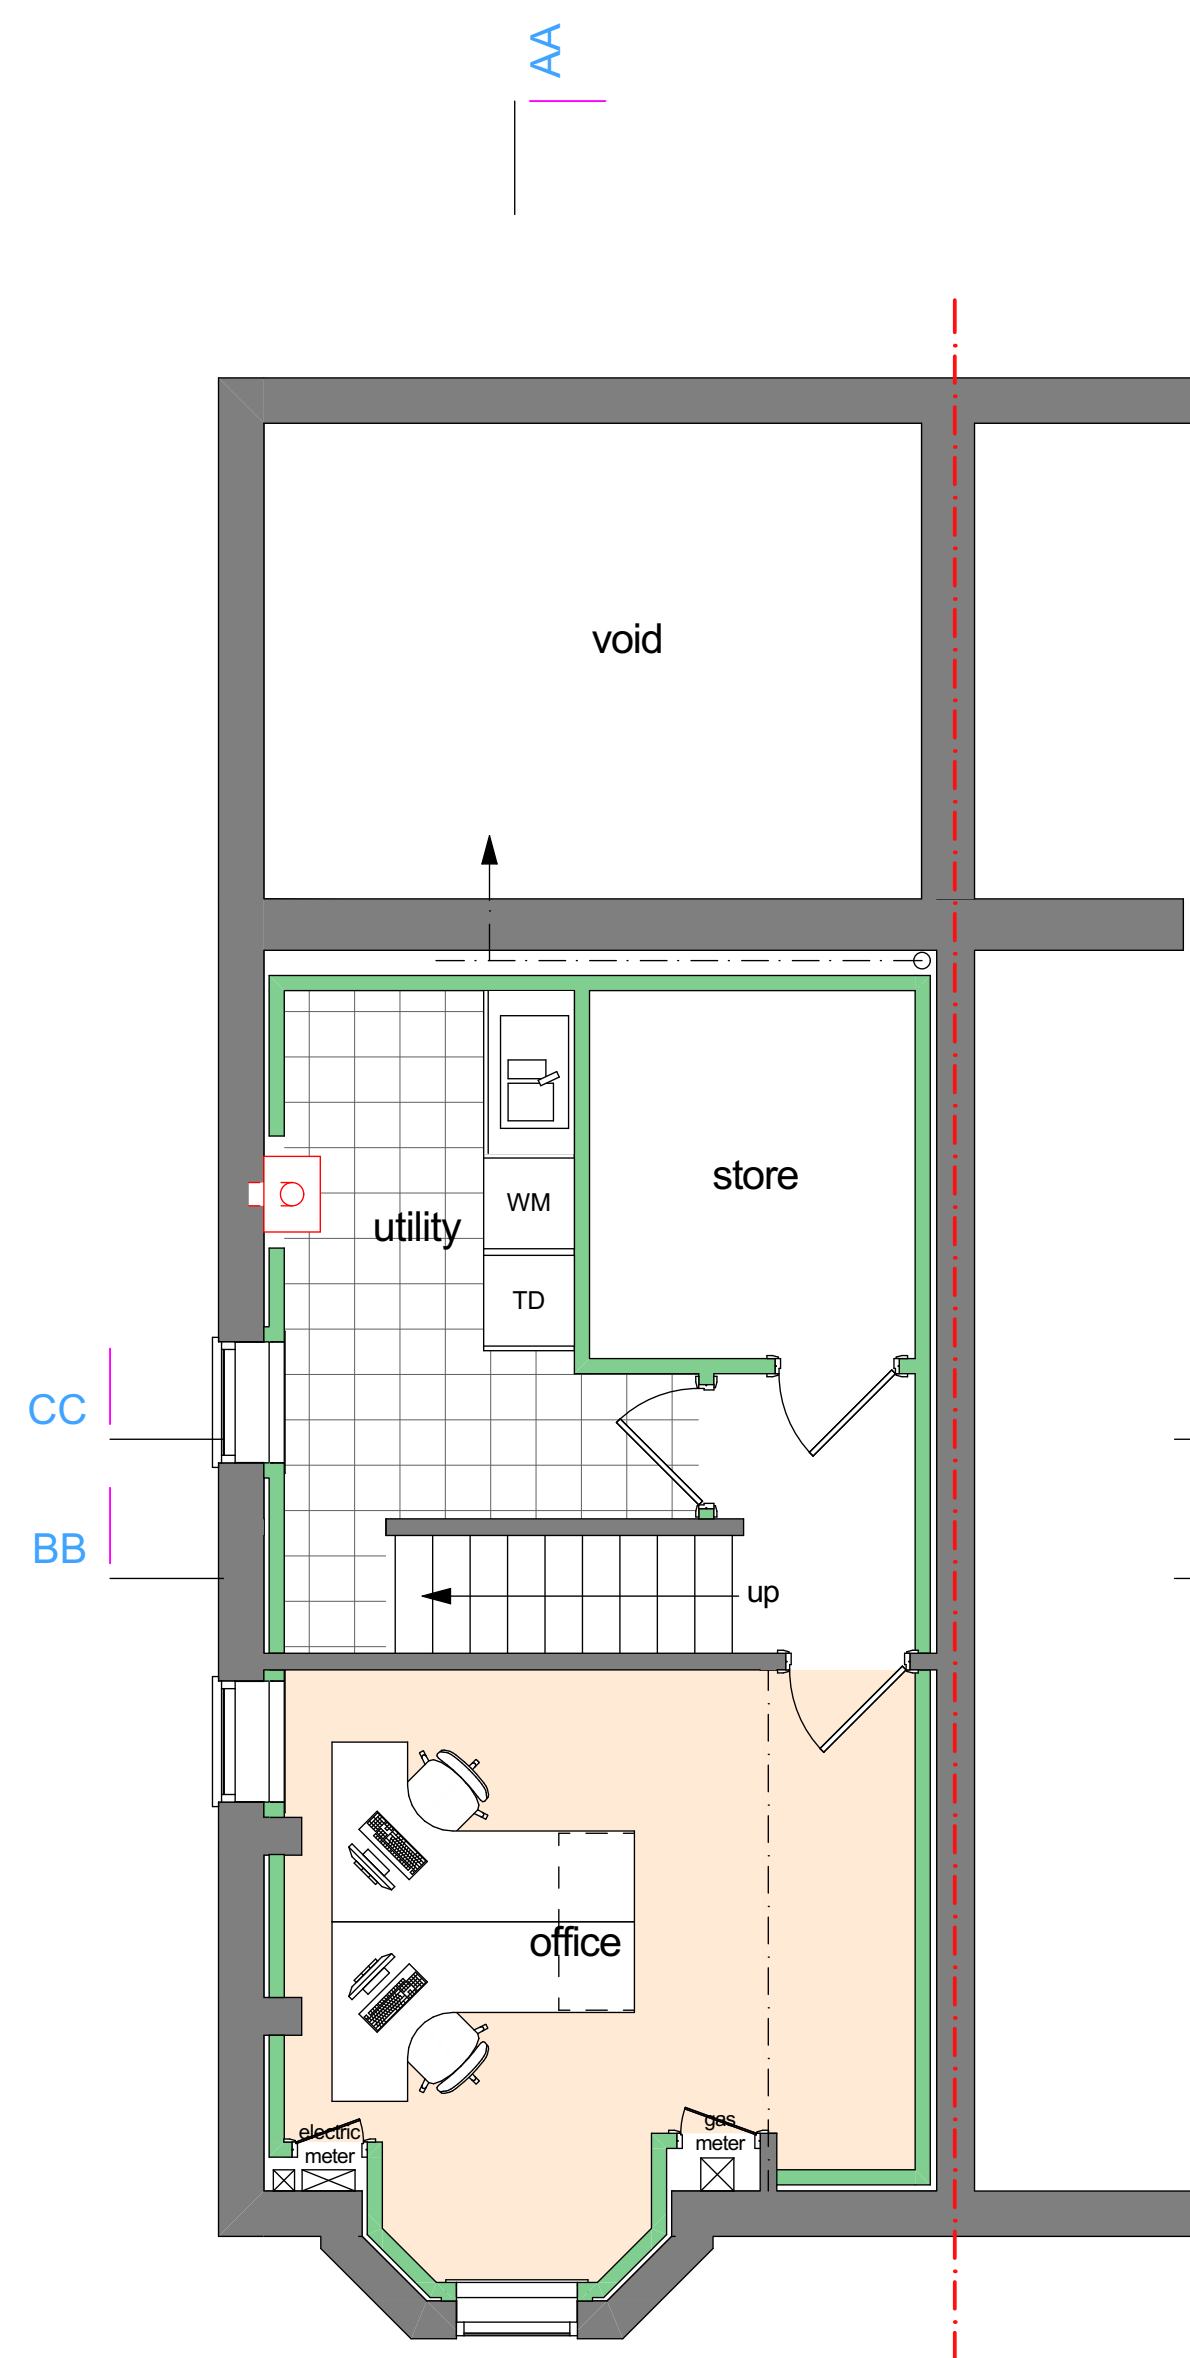


Basement Plan

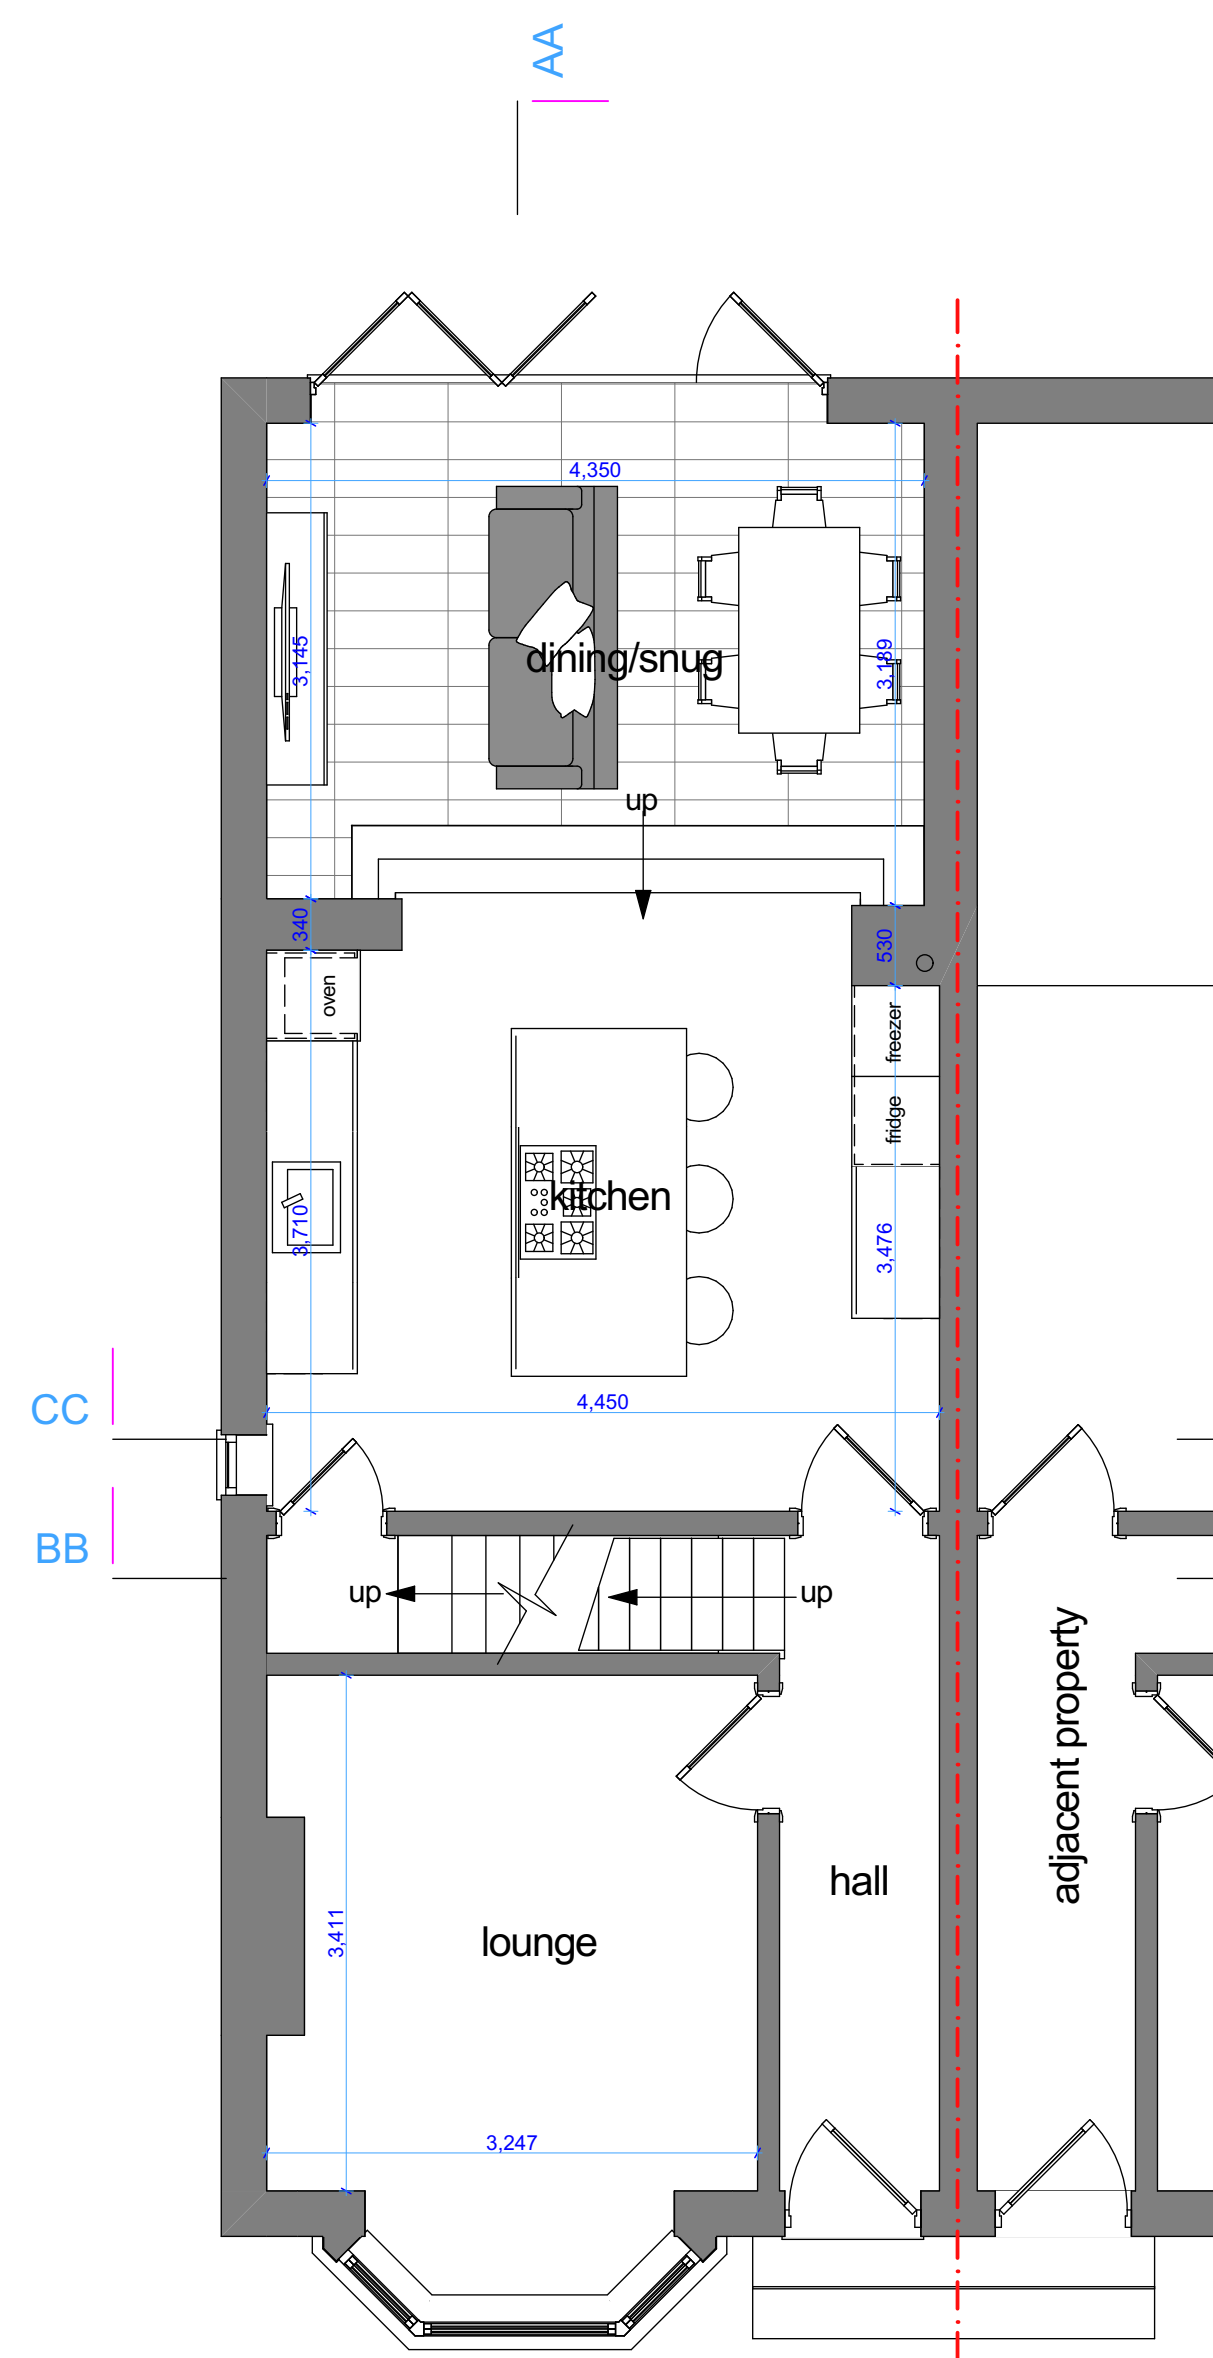


Ground Floor Plan

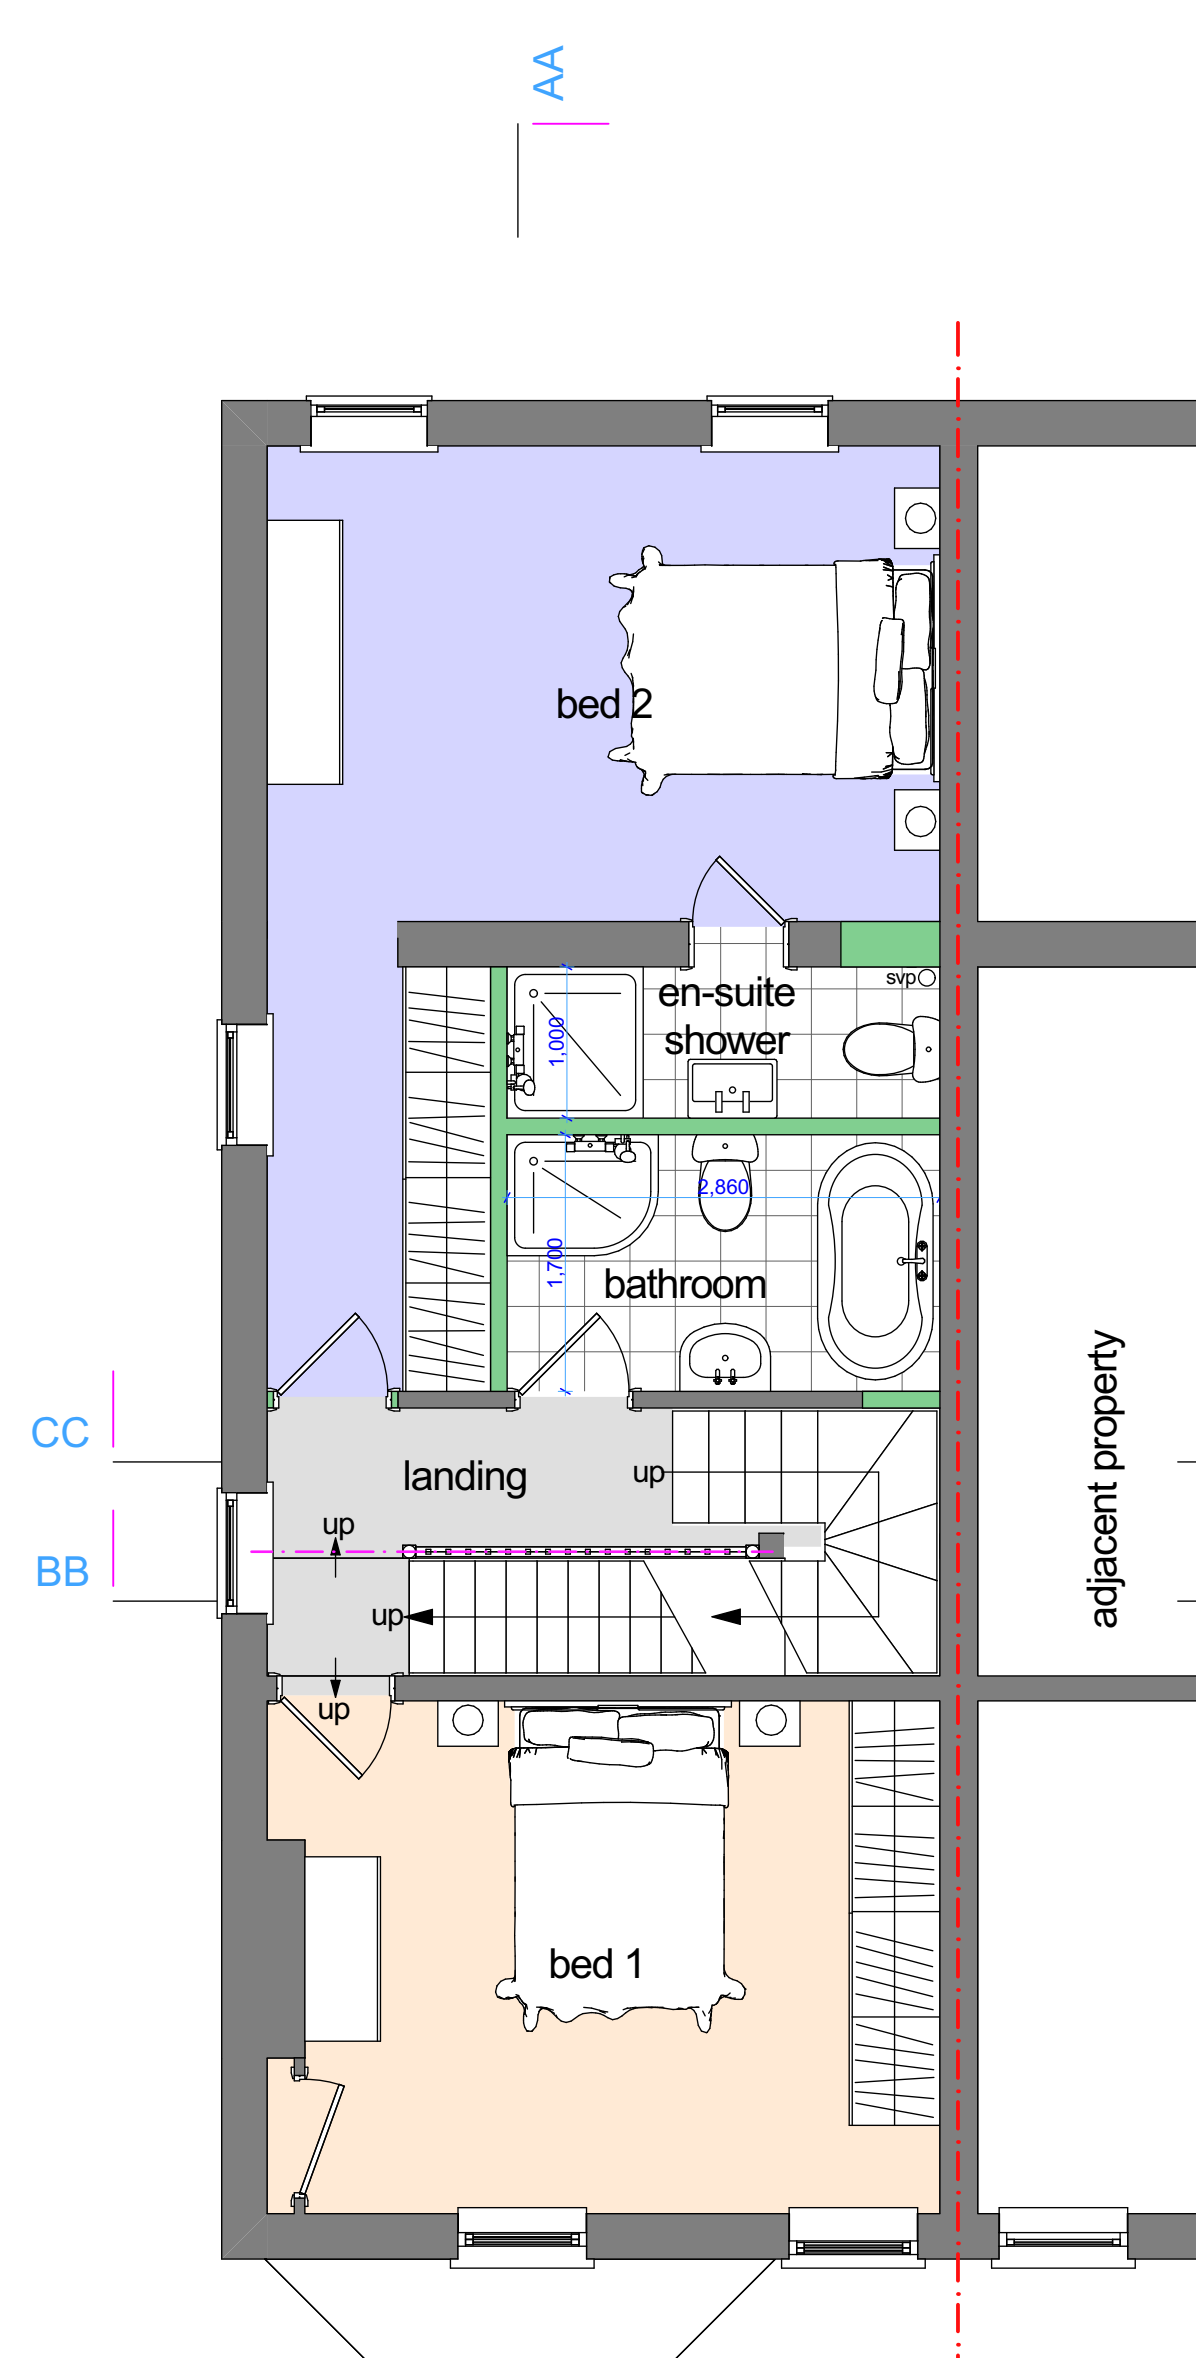

First Floor Plan

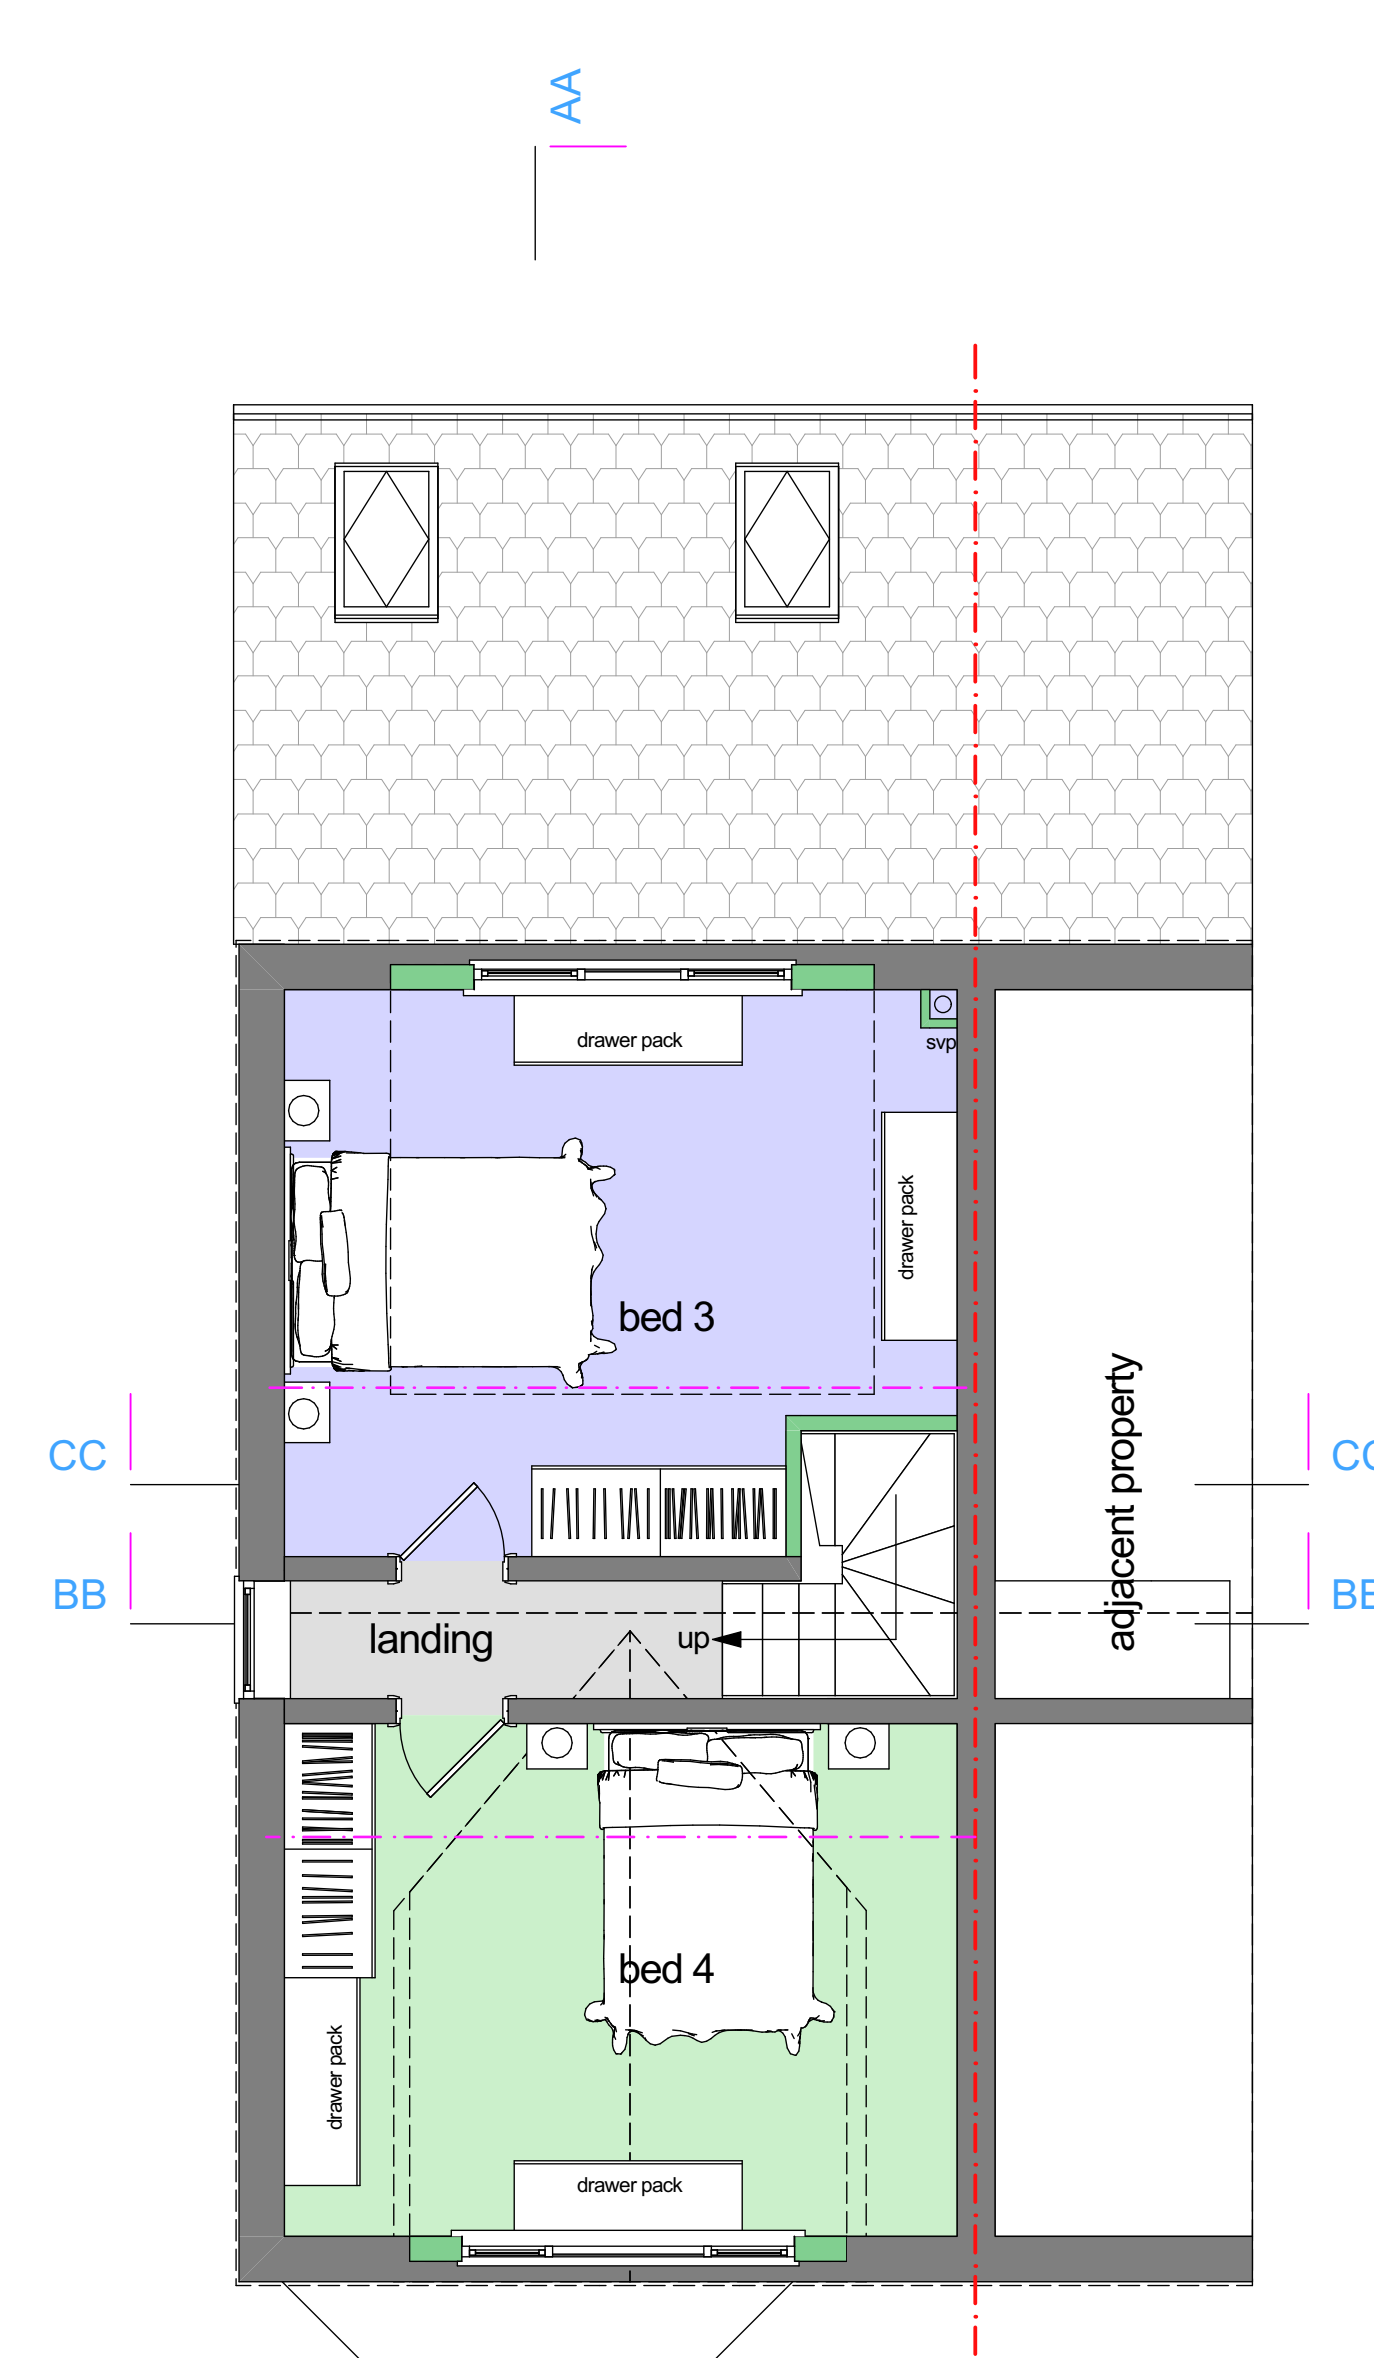

Second Floor Plan

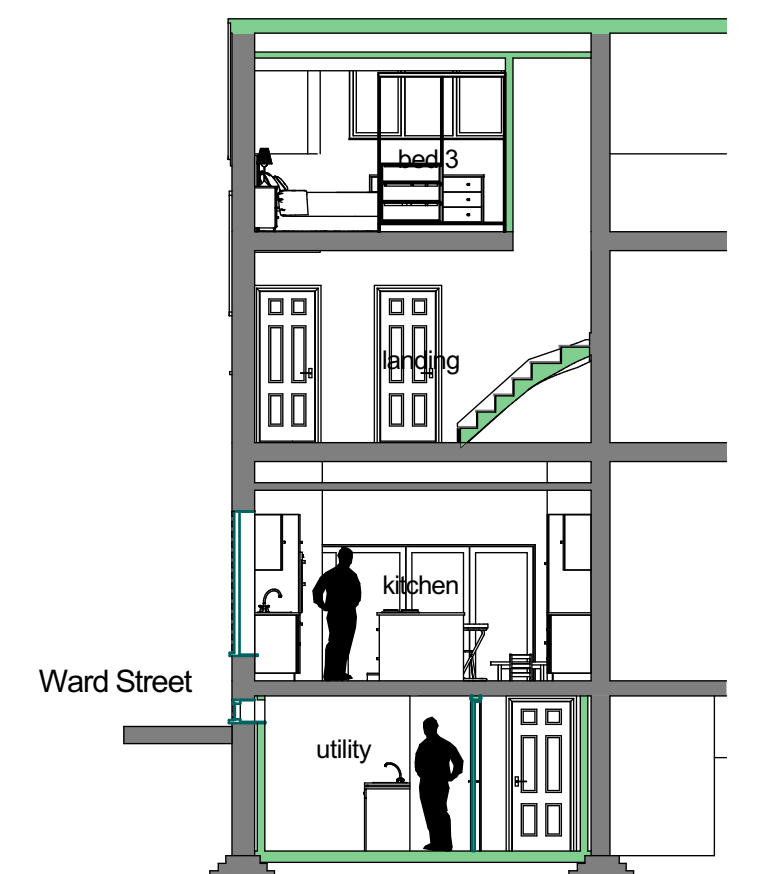

Cross Section C-C

Scheme C




9 Mersey Road, Sale, Cheshire, M33 6HL
tel : 0161 973 9391 mobile : 07801 474646
e-mail : paul@phddesigns.co.uk
www.phddesigns.co.uk

project
**1 Grenfell Road
Didsbury
for
Jon Schofield**

drawing title
**Scheme Proposals C
Plans, Elevations, Sections**

drawing no. **202405 / SkC1** revision.

drawn by: **PD** scale: **1:100 1:50** date: **6.24**
(when printed at A1)

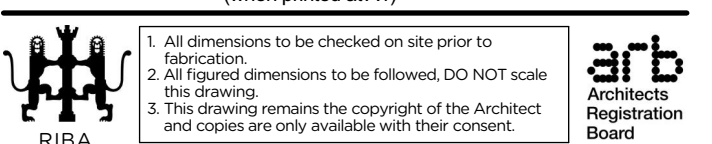

1. All dimensions to be checked on site prior to fabrication.
2. All figured dimensions to be followed, DO NOT scale this drawing.
3. This drawing remains the copyright of the Architect and copies are only available with their consent.