


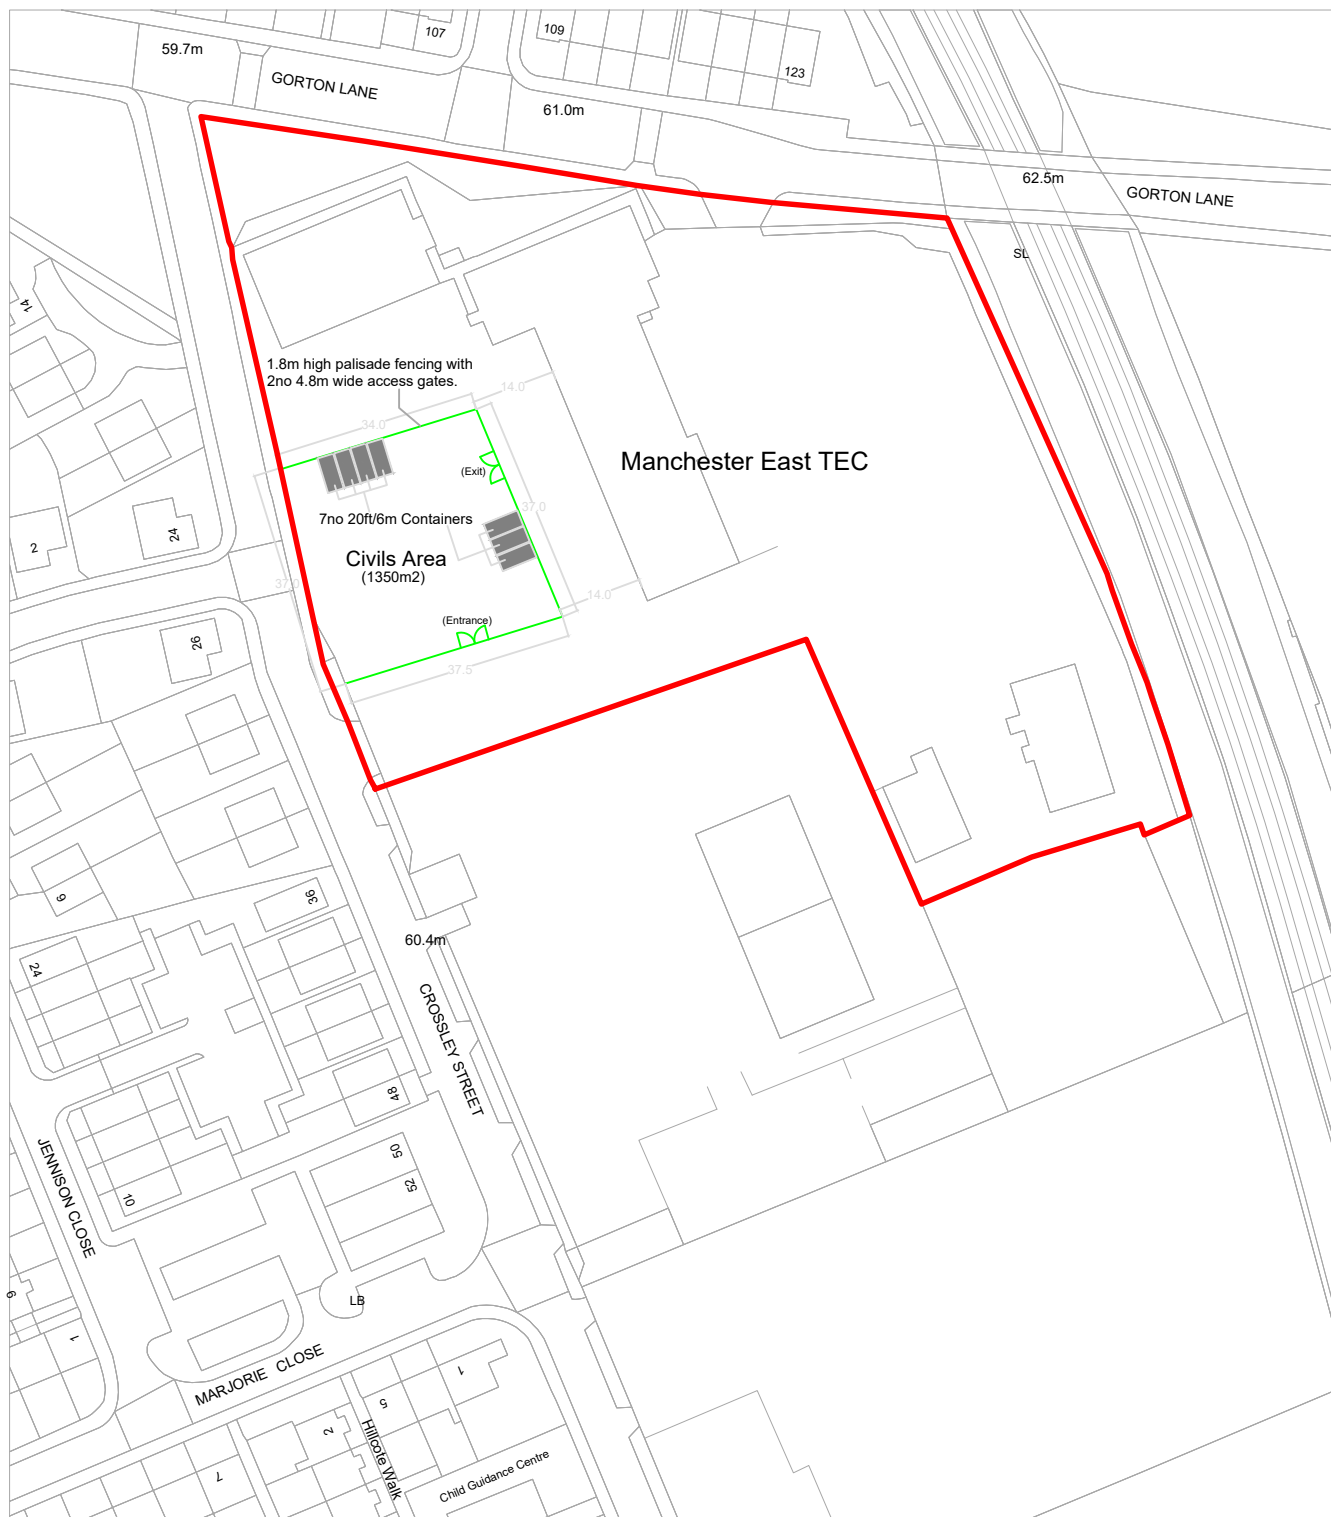

ReQuestAPlan
Map number: TQRQM24107120834335
Title: MANCHESTER EAST TEC
Map Produced for: BT
© Crown copyright and database rights 2024 OS 100042766
Date of Purchase: 16-04-2024 1 Years subscription from 16-04-2024 for 1 workstation.



PROJECT:	Openreach Civils Depot - K1112434			CLIENT:	 This drawing has been produced using a DWG purchased from RequestAPlan. Dimensions to be confirmed on site. The copyright of this drawing is the property of CBRE, without whose written consent, it may not be used, published or reproduced in any form.	
SITE:	Manchester East TEC			Manchester East TEC 15 Crossley Street, Gorton, Manchester, Lancashire, M18 8BA.		
TITLE:	002-Site Plan as Proposed					
SCALE:	1:1250 @ A4					
DRAWN BY:	WTH	CHECKED BY:	GS			