




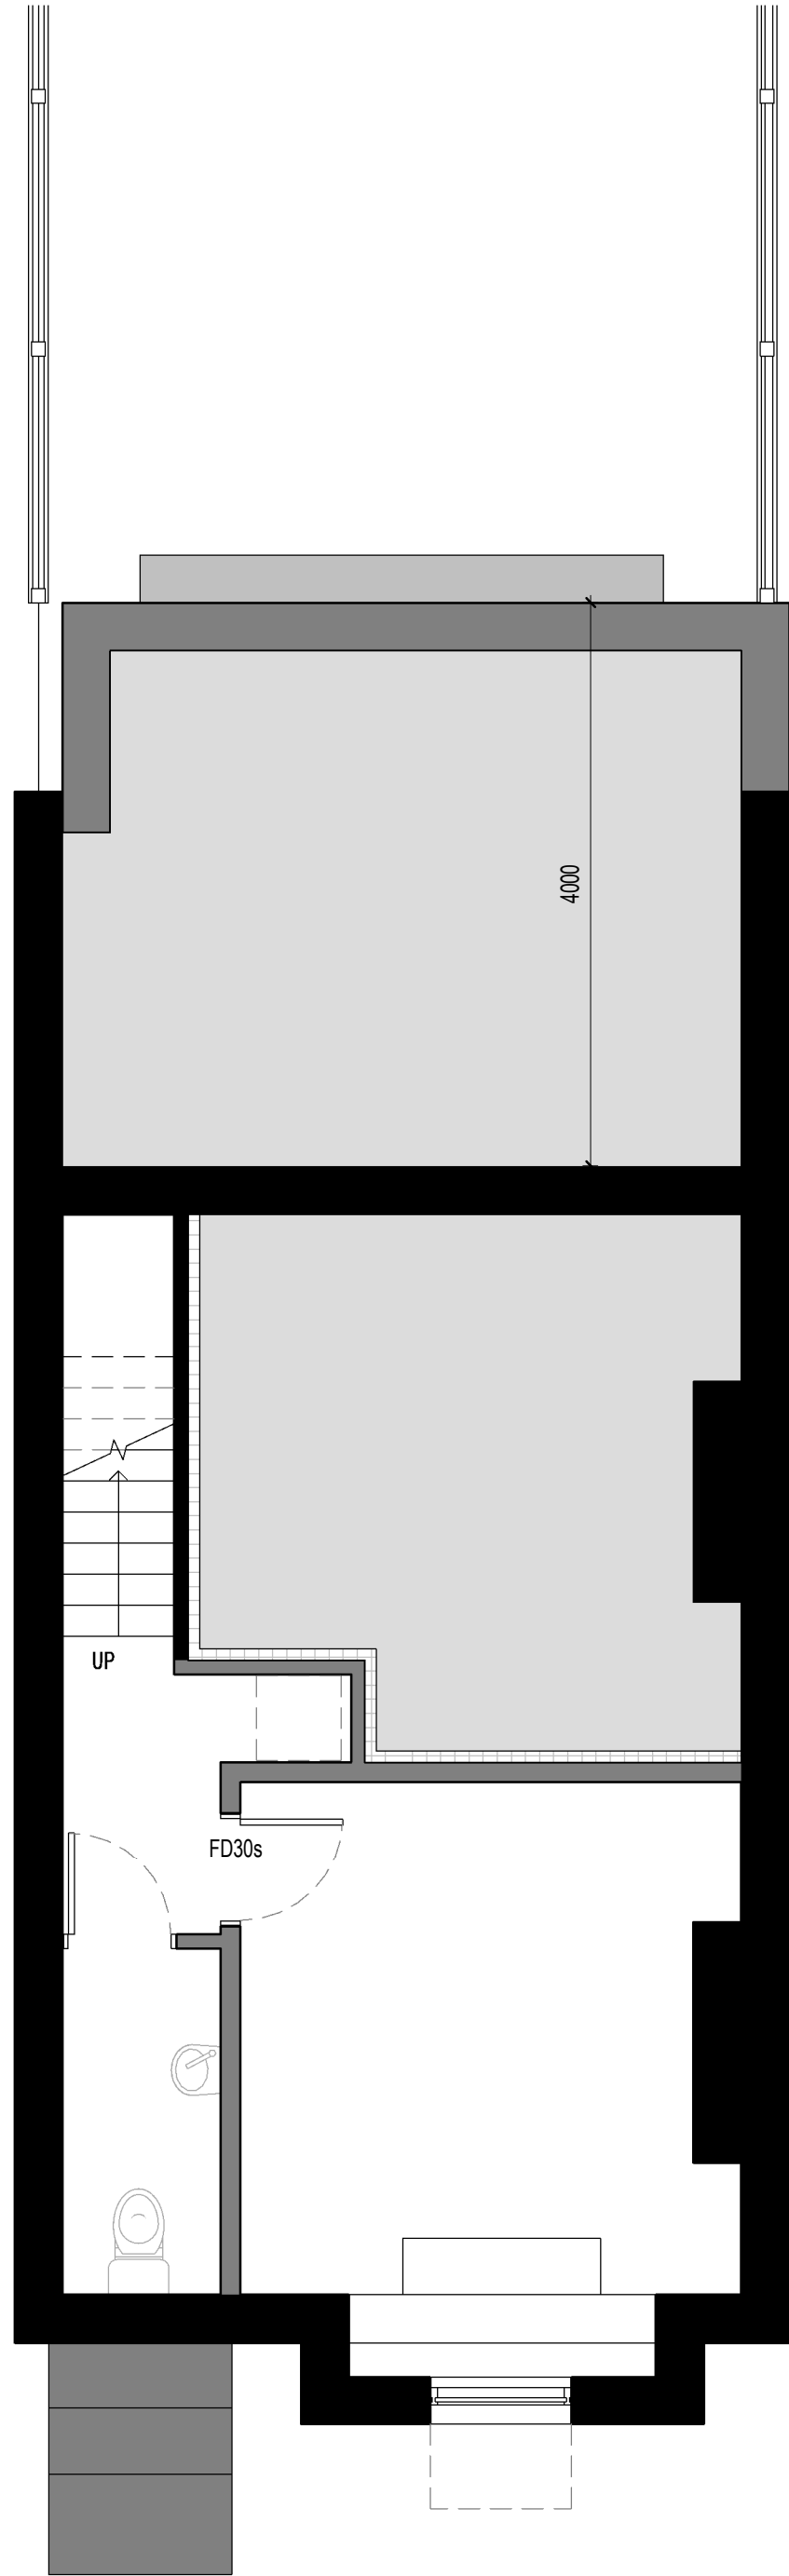


Basement Level
1:50

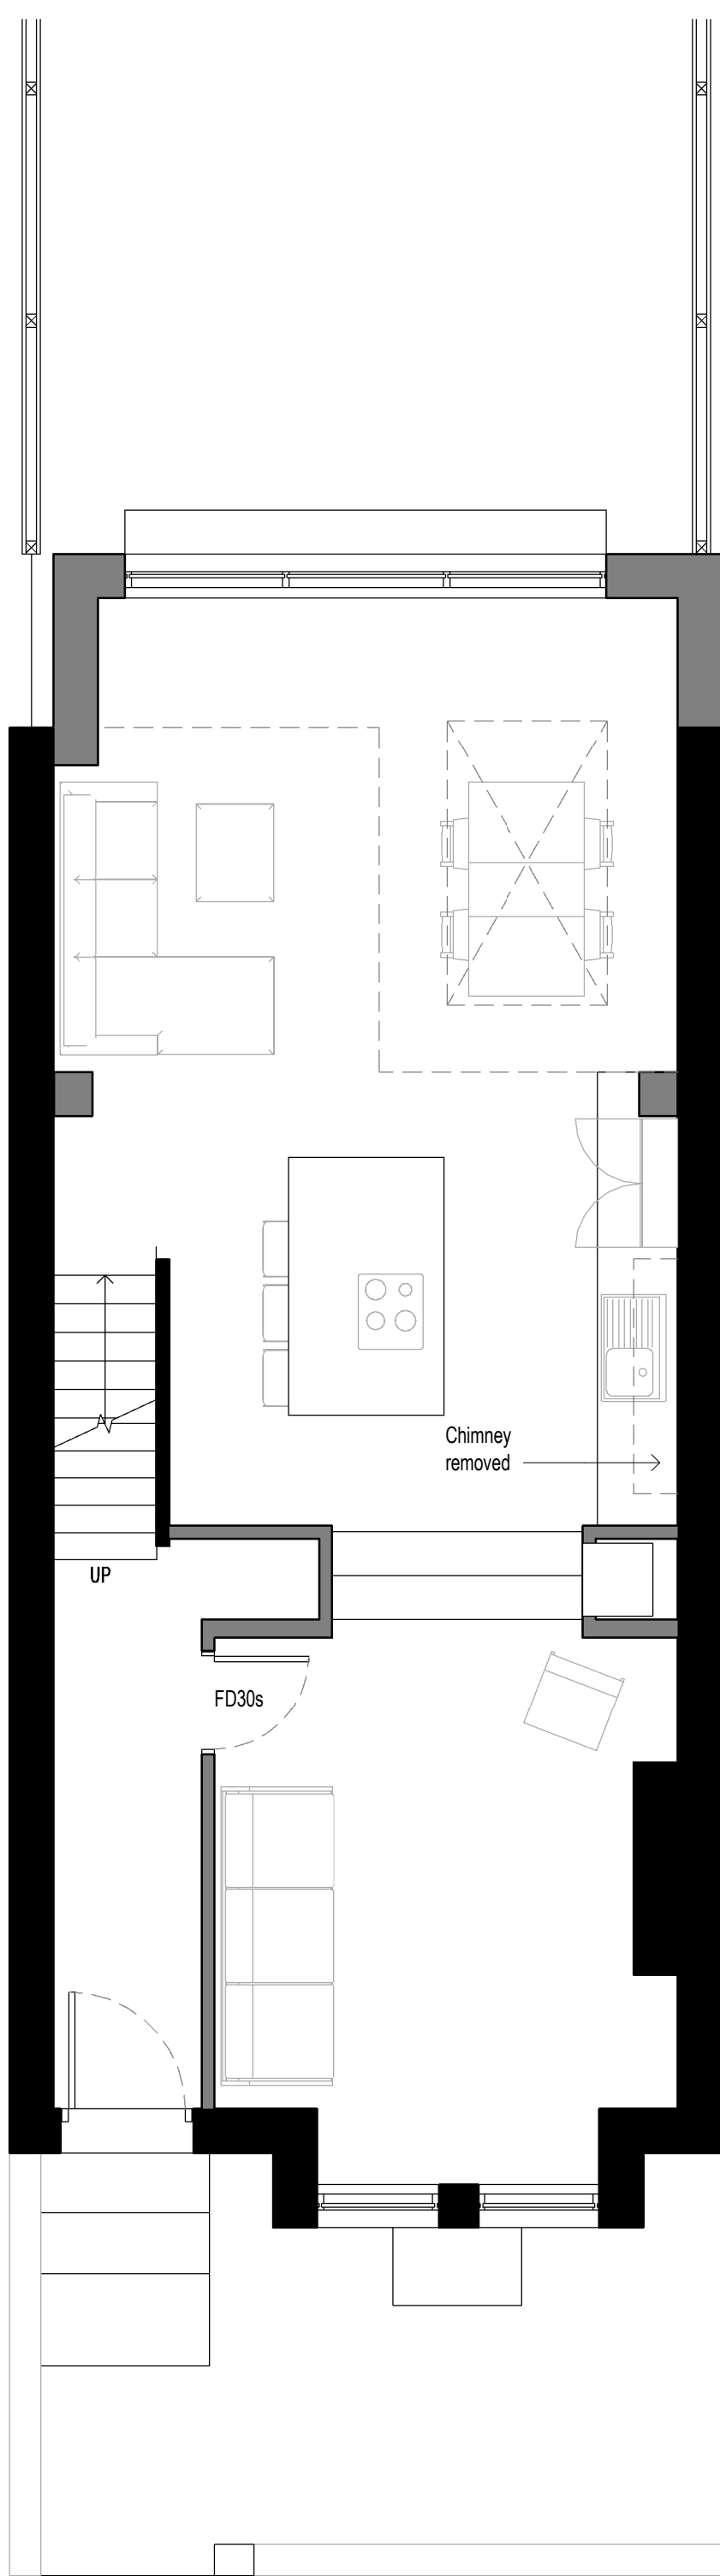


Ground Floor Level
1:50

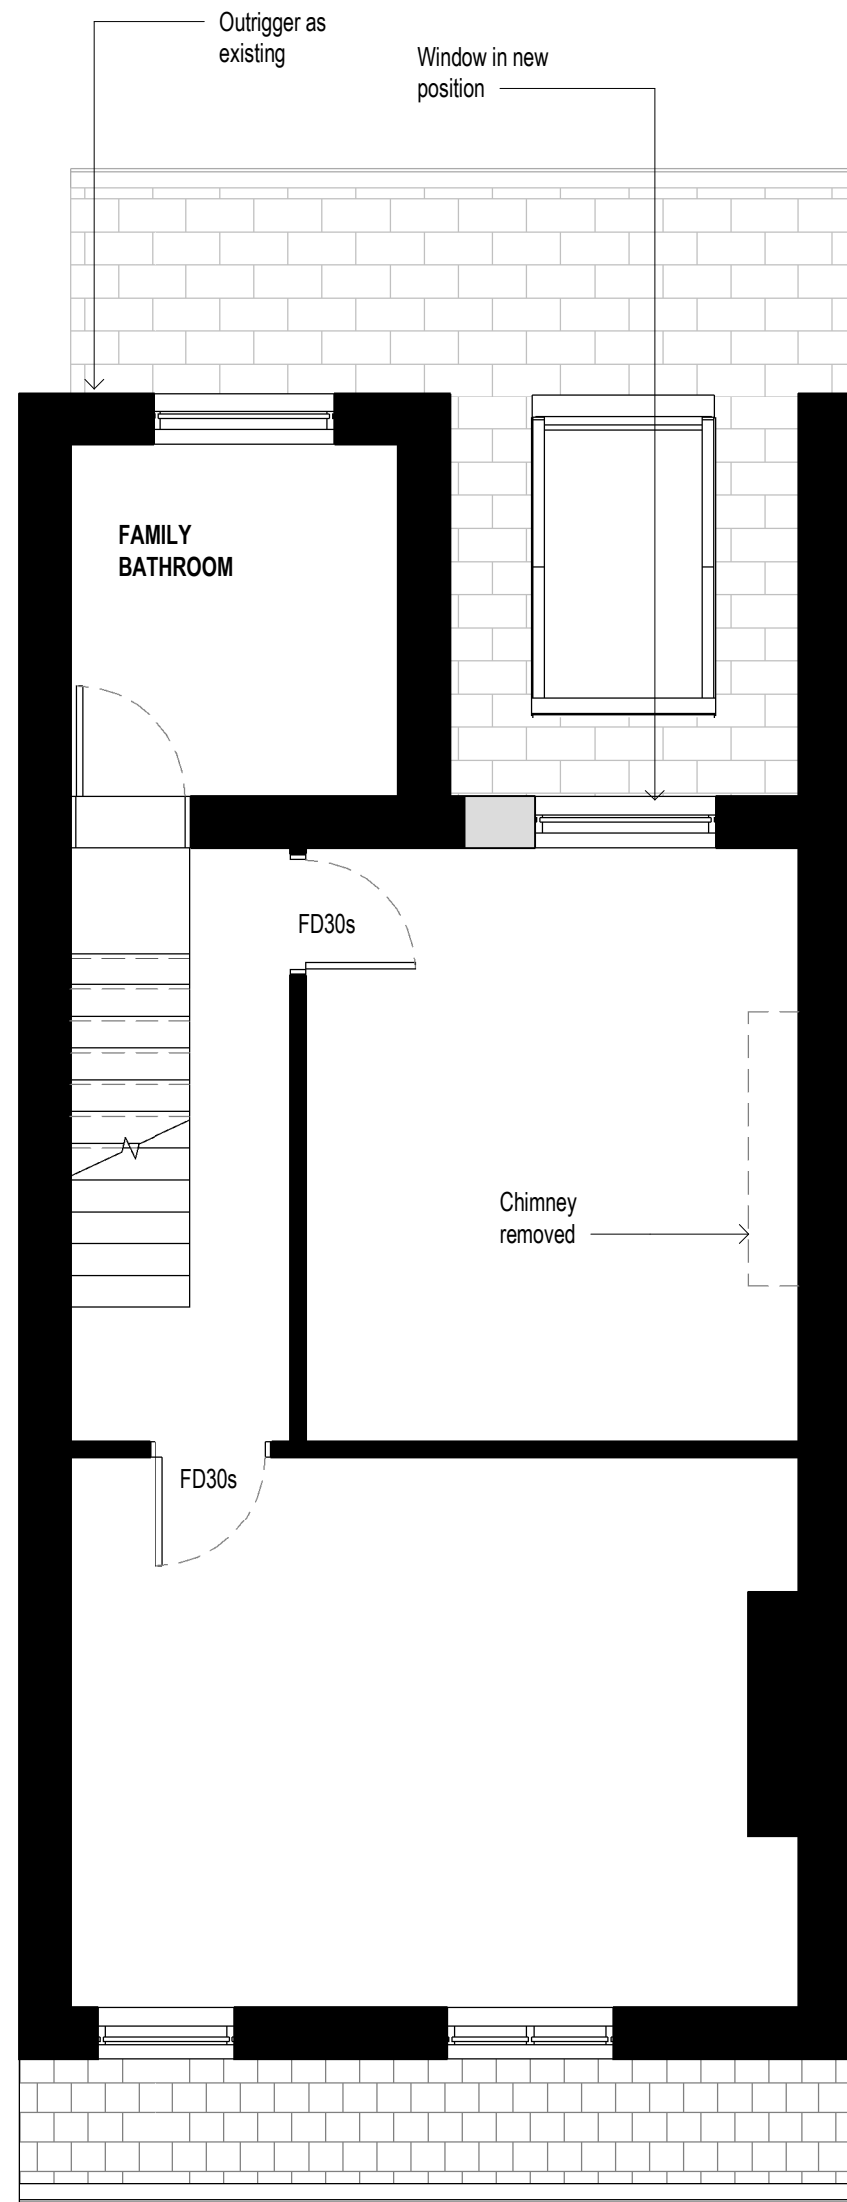


First Floor Level
1:50

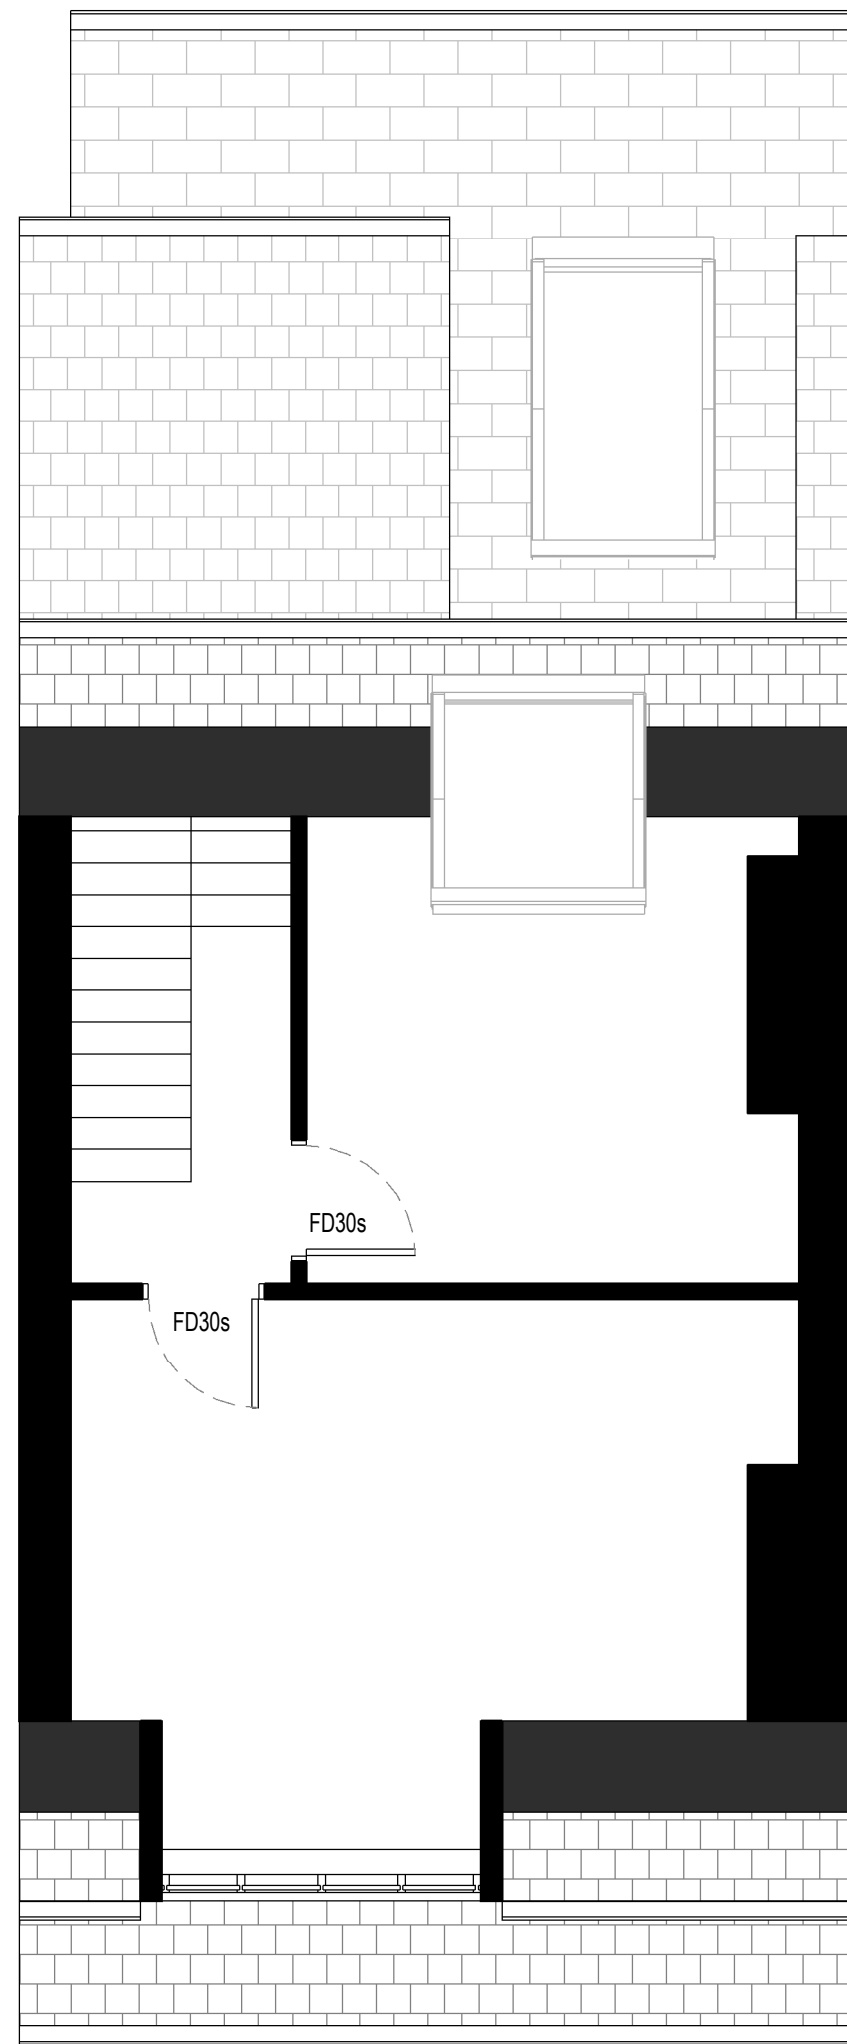

Attic Floor Level
1:50

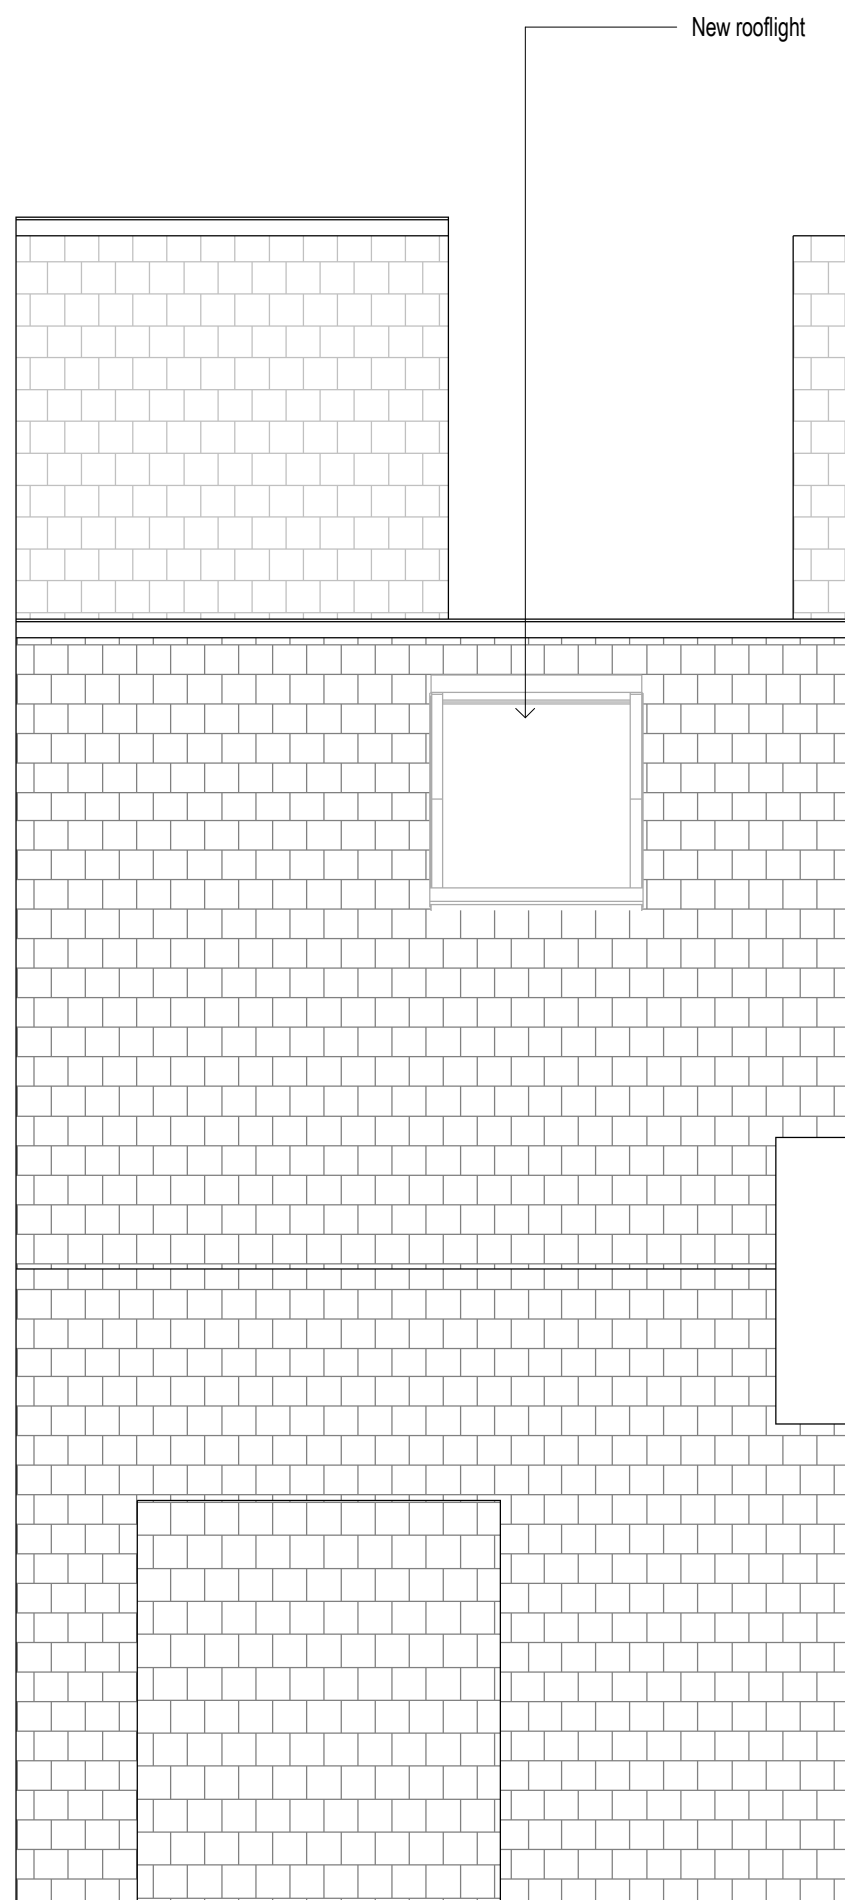

Roof Level
1:50

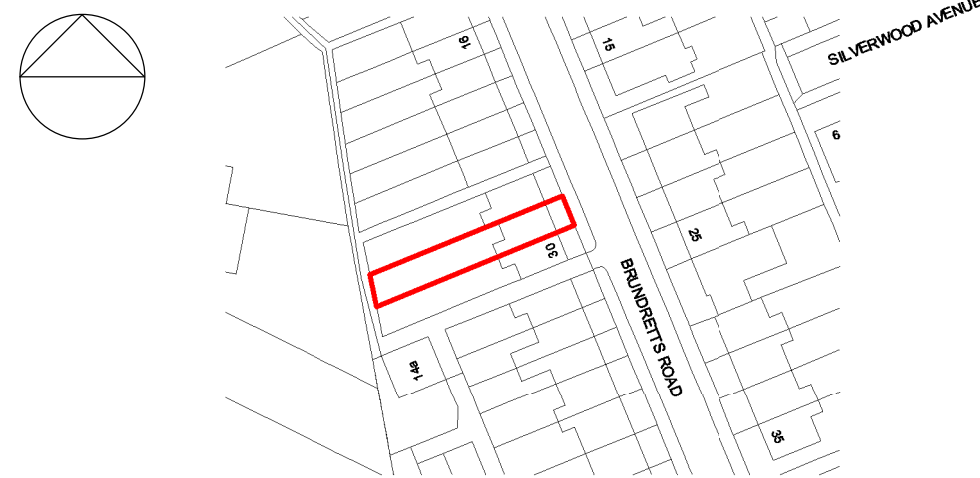

LOCATION PLAN
1:1250

Location Plan

The contractor must verify all dimensions on site before commencing any work or fabrication drawings. If this drawing exceeds the quantities taken in any way GTA North are to be informed before the work is initiated. Only figured dimensions are to be taken from this drawing. Do not scale off this drawing. Drawings are based on Ordnance Survey and / or existing record drawings - design and drawing content is subject to detailed Site Survey, Structural Survey, Site Investigations, Planning and Statutory Requirements and Approvals. Authorised reproduction from Ordnance Survey Map with permission of the Controller of Her Majesty's Stationery Office. Crown Copyright reserved. GTA North Limited Copyright. Guy Taylor Associates is a trading name of GTA North Limited.

Drawing Notes:

Rev:	Description:	Revised By:	Issue Date:
PL1	APPLICATION FOR LAWFUL DEVELOPMENT	CR	31/07/2024

Project:
28 BRUNDRETT'S ROAD

Drawing Title:
PROPOSED FLOOR PLANS

Scale: As indicated@A1 Original Issue Date:
Original Drawn By: CR Original Checked by: -

Drawing Number: Revision:
24-0003-20-201 PL1

Reason For Issue:
LAWFUL DEVELOPMENT

Swan Buildings, 20 Swan Street M4 5JW
T: 0161 826 1042 M: 07914 402 101
manchester@guytaylorassociates.co.uk
www.guytaylorassociates.co.uk

GUY
TAYLOR
ASSOCIATES