





FRONT ELEVATION



SIDE ELEVATION

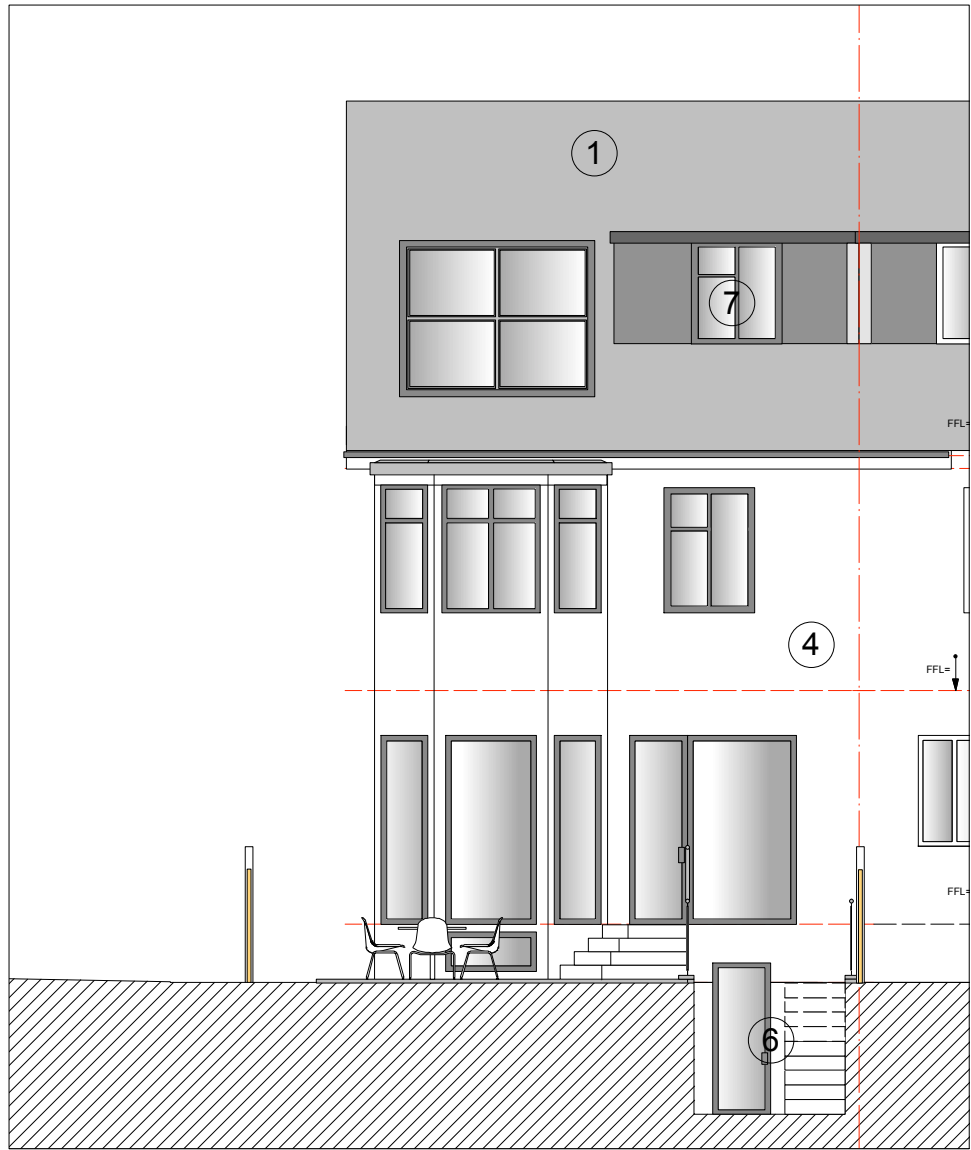

REAR ELEVATION

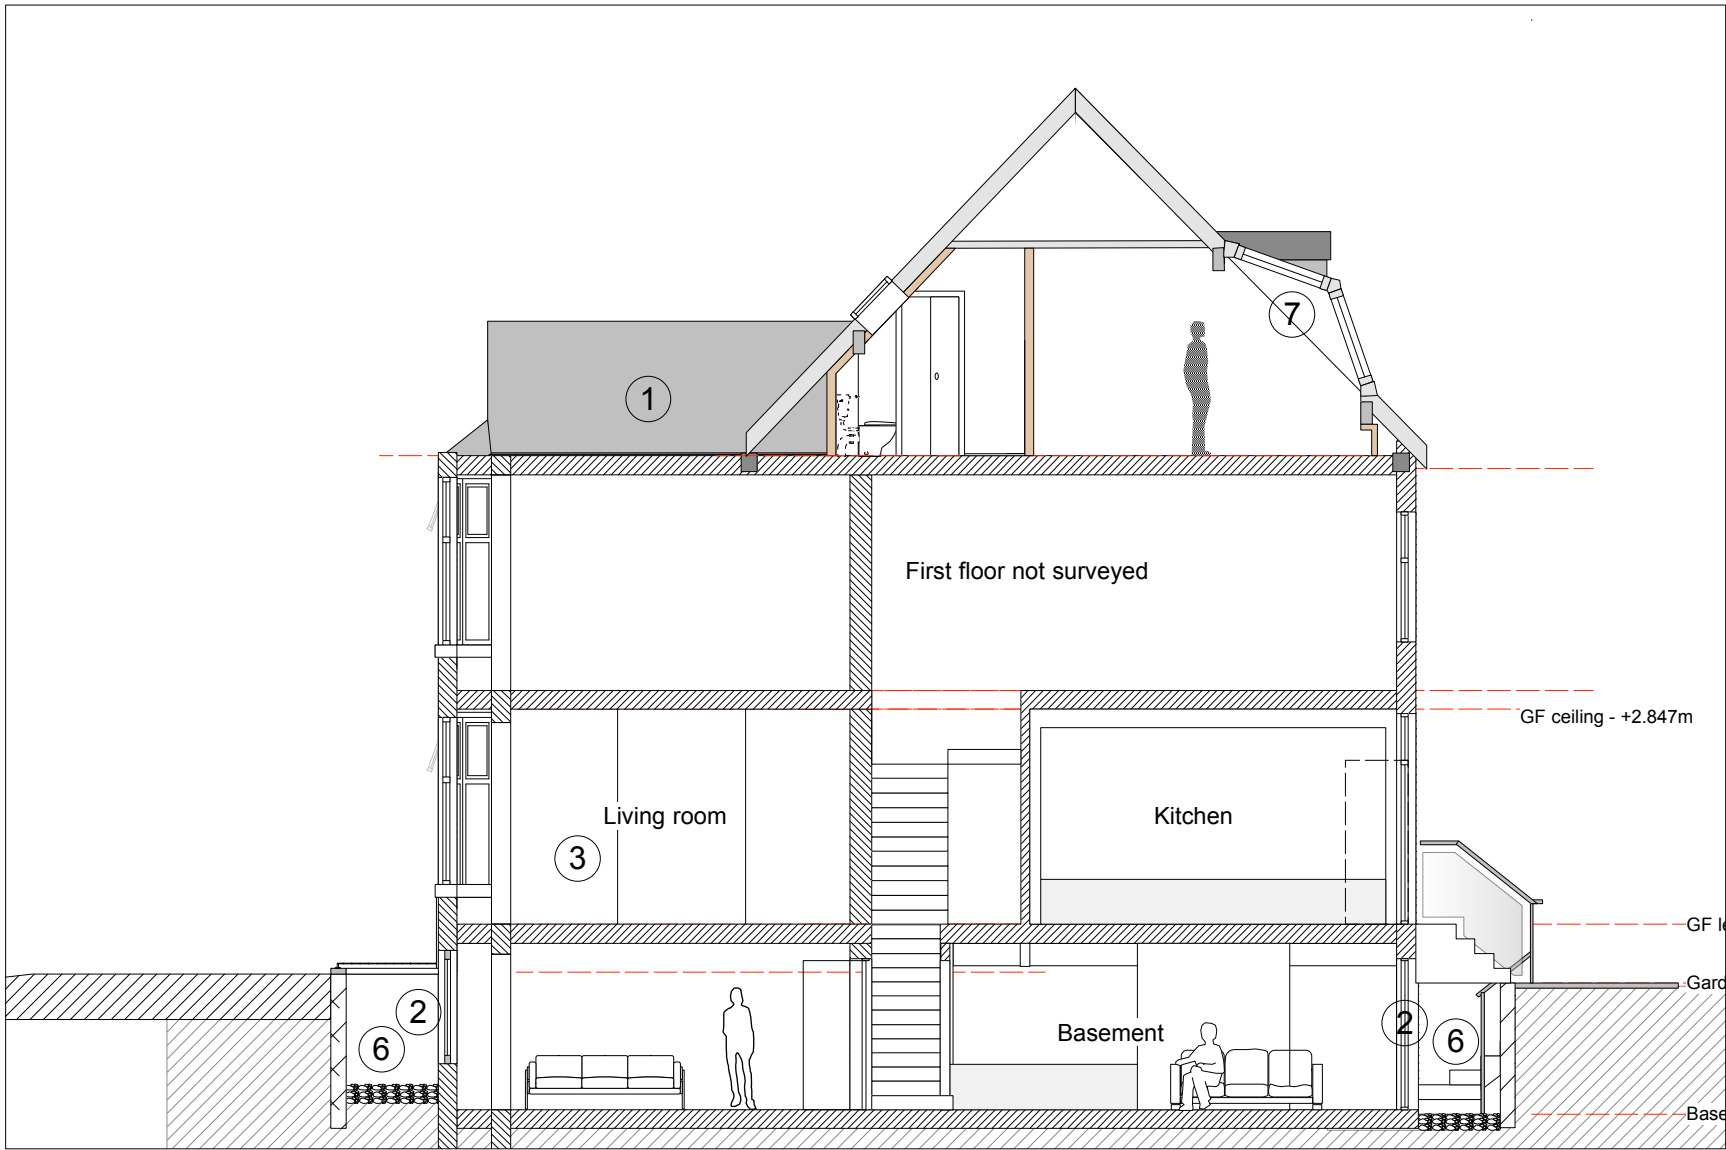

SECTION A -A'

74 DUDLEY RD MANCHESTER

REVISION HISTORY			
REV	DESCRIPTION	DATE	APPROVED
A	Minor amendments	29/5/24	IB
B	light wells added.	29/5/24	IB

- ① Traditional slate roof
- ② New basement window
- ③ Smooth red brick
- ④ Common brick
- ⑤ Timber windows, dark grey
- ⑥ New basement light-well
- ⑦ Existing roof dormer



Architects Britch
142 Chapel Street
Salford
M3 6AF
(T) 0161 834 2344
(E) david@architectsbritch.co.uk

Client : John & Charlotte Sharp
Drawing No : AB232/GA02B
Title : Elevations & Section as Proposed
Cad Ref : AB232 Dudley rd2.vwx
Scale : 1:100 at A1
Date : 29th May 2024