


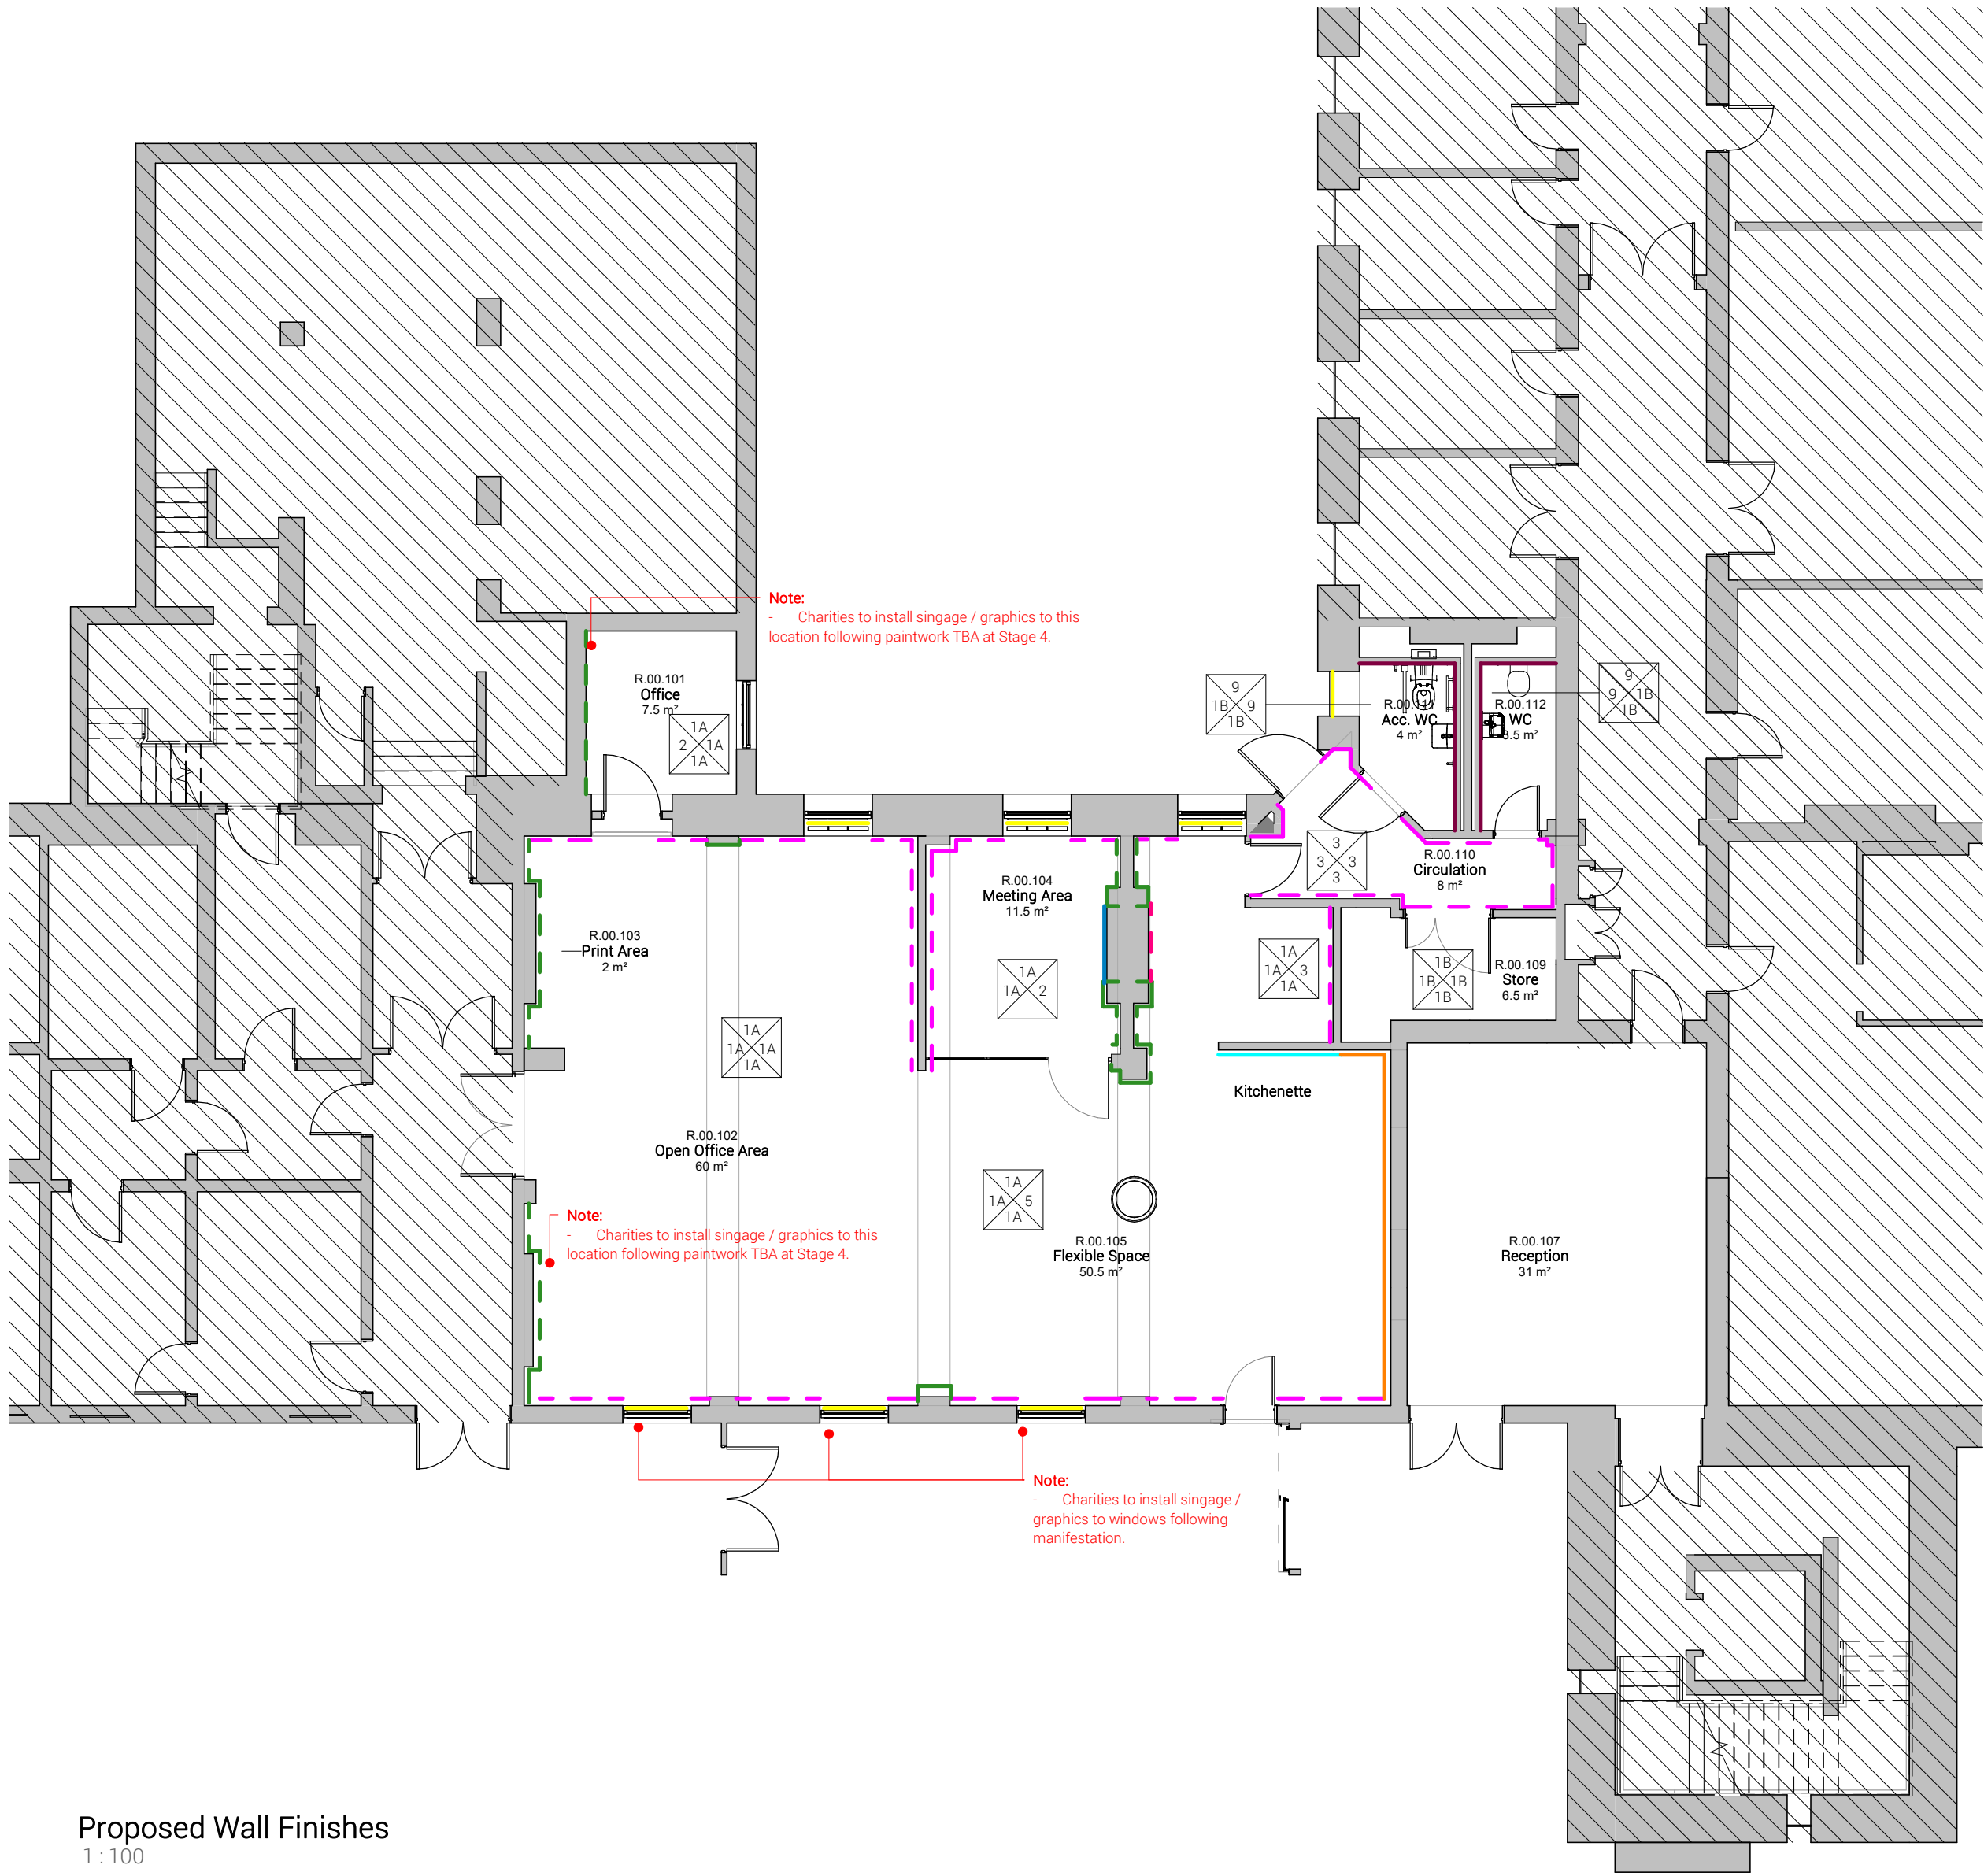

Proposed Wall Finishes
1 : 100

GENERAL NOTES:

DAY Architectural Ltd accepts no responsibility for any costs, losses or claims whatsoever arising from these drawings, specifications and related documents unless there is full compliance with the Client or any unauthorised user of the following:

- 1 All boundaries, dimensions and levels are to be checked on site before construction and any discrepancies reported to the Architect / Designer.
- 2 Partial Service: Any discrepancies with site or other information is to be advised to the Architect / Designer and direction and / or approval is to be sought before the implementation of the detail.
- 3 Block and site plans are reproduced under license from the Ordnance Survey.
- 4 Do not scale this drawing.
- 5 For the purpose of coordination, all relevant parties must check this information prior to implementation and report any discrepancies to the Architect / Designer.

D	Revised Stage 4 Pack - Meeting Room Enclosed	11.12.23	GAB
C	Revised Stage 4 Package Post VE	08.12.23	GAB
B	Revised Following Site Walkaround_31.08.23	02.09.23	GAB
A	Stage 3 Issued for Comment & Costing	26.07.23	GAB
REV	DESCRIPTION	DATE	REV BY

CLIENT	Manchester University NHS FT
PROJECT	Cobbett House Office Refurbishment

DRAWING

Proposed Wall Finishes Plan

SCALE							FIRST ISSUED	
As indicated @ A2							14/07/23	
PROJECT		CLIENT REF		DRAWN BY		CHECKED BY		
23091		WUTH		GAB		DAY		
ORIGIN	VOLUME	LEVEL	TYPE	ROLE	NUMBER	REVISION		
DAY	ORC053	00	DR	A	421002	D		
SUITABILITY								
S2 - FOR INFORMATION								

chitectural Ltd. and is not to be reproduced without their permission.

DAY

DAY Architectural Ltd.
Studio 1, Lancaster Buildings
77 Deansgate, Manchester, M3
2BW
T: 0161 834 9703
W: www.day-architectural.com