




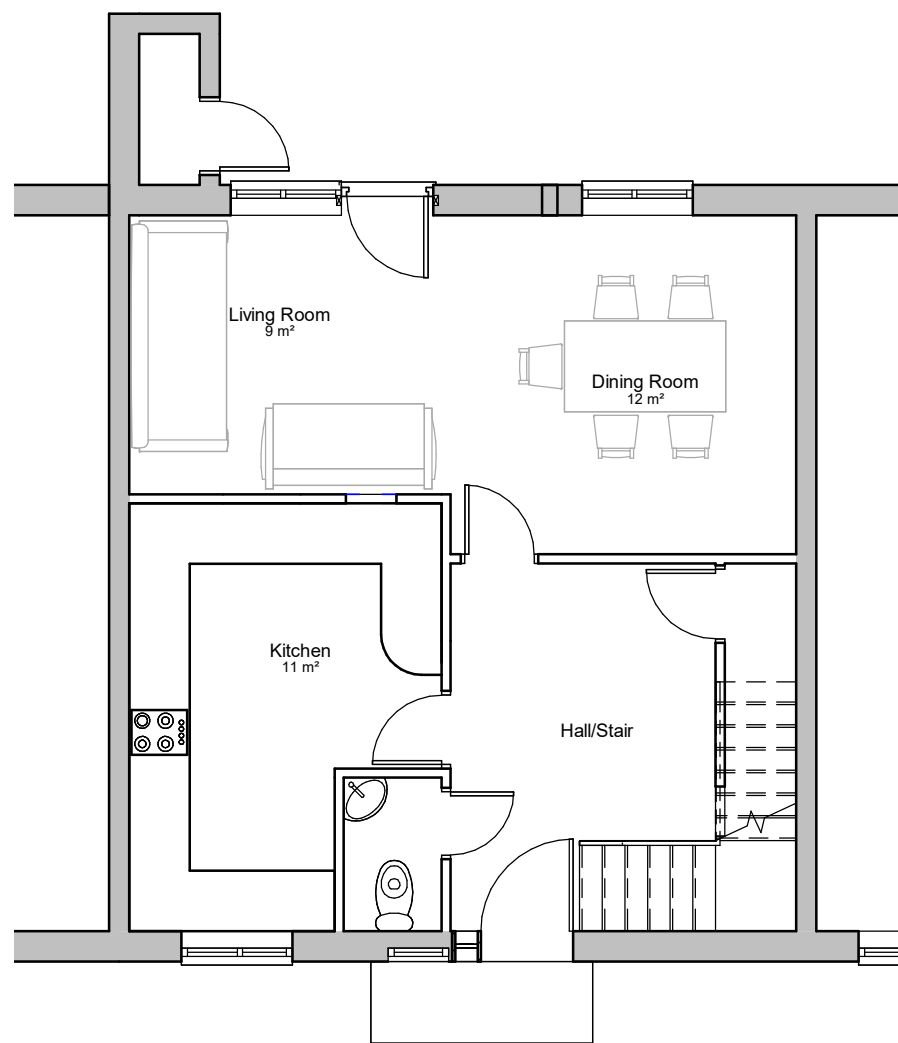


Existing Ground Floor Plan
1 : 75

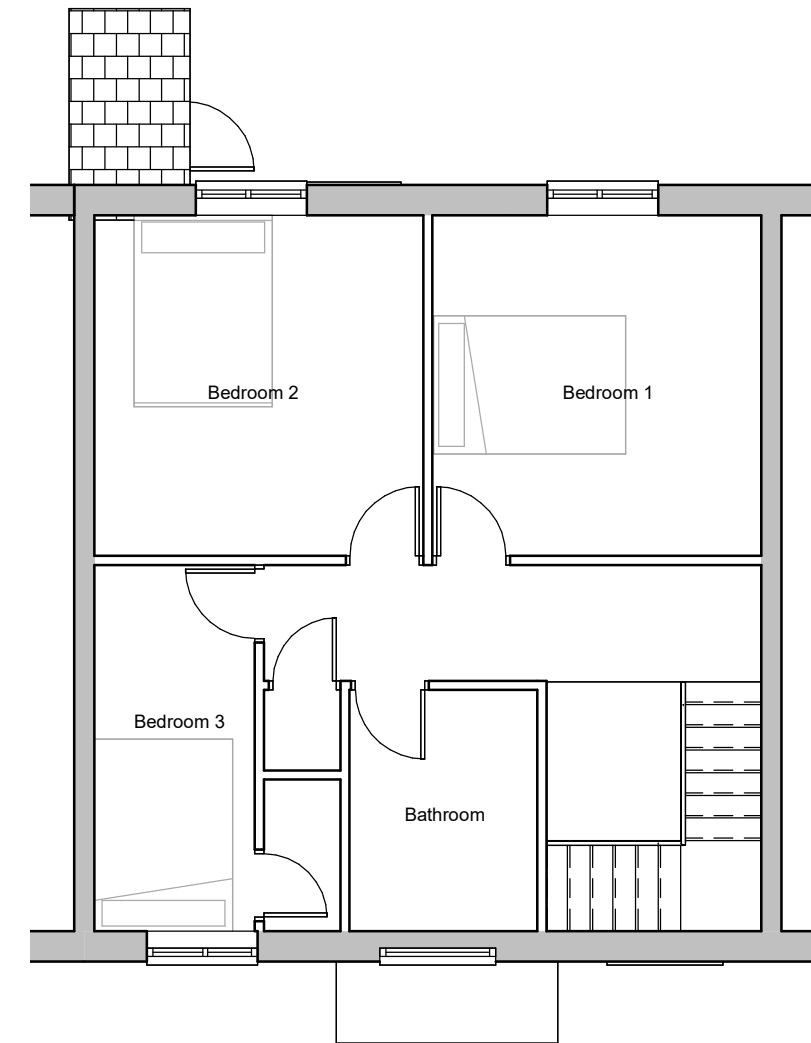

Existing First Floor Plan
1 : 75

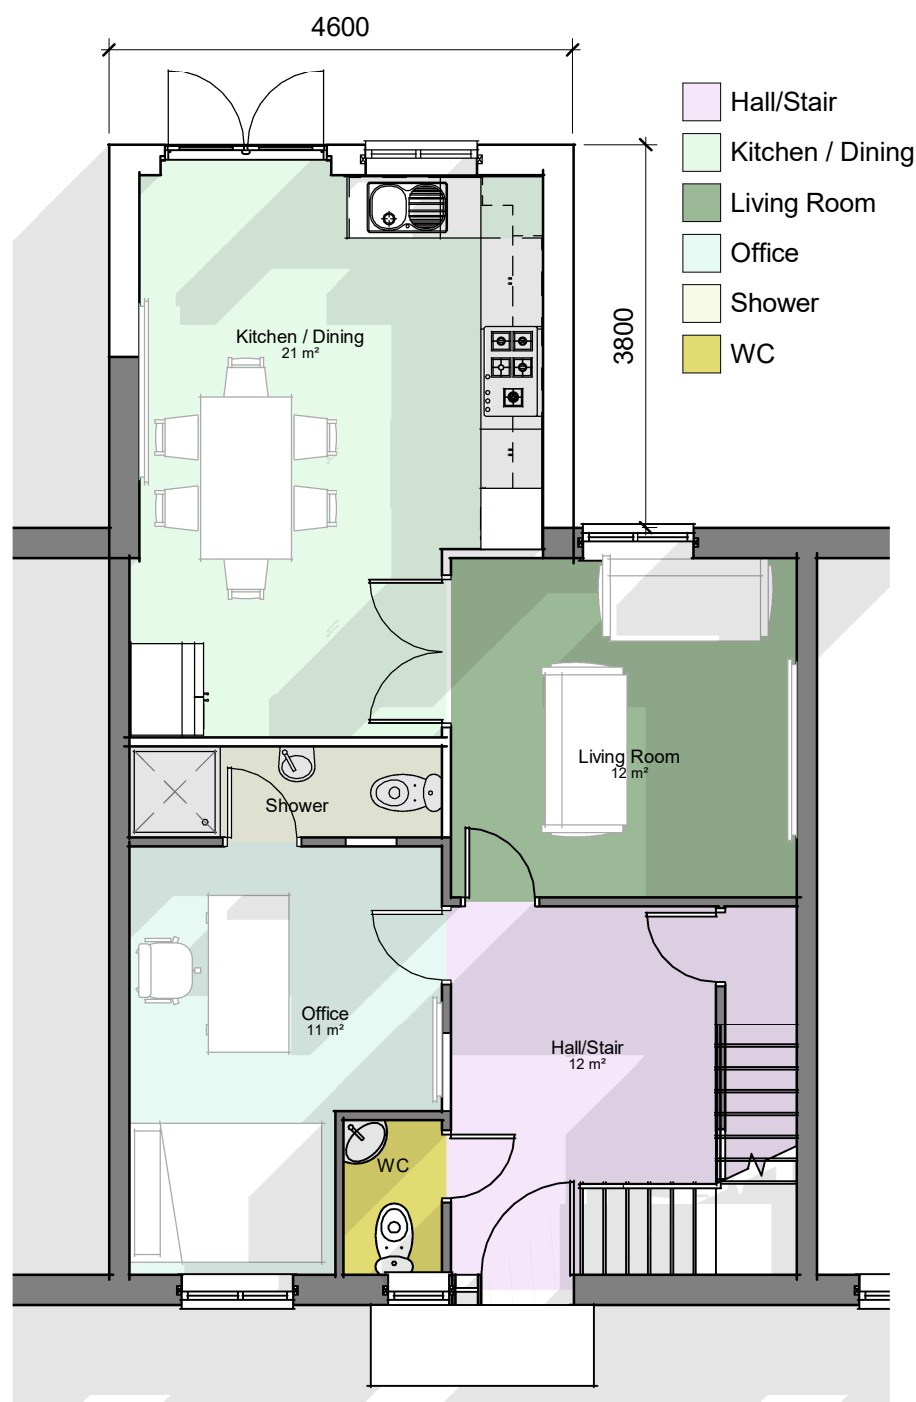

Ground Floor - Proposed
1 : 75

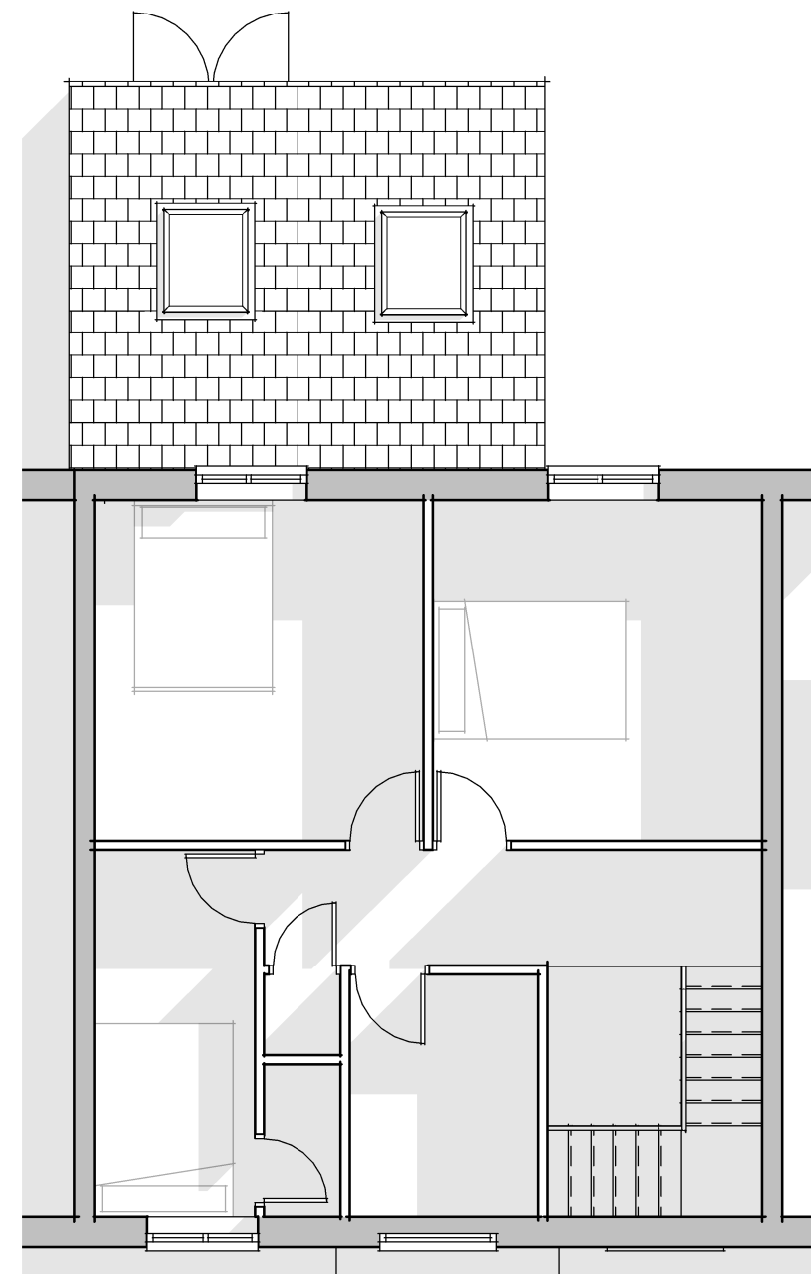

First Floor Plan - Proposed
1 : 75




HAYTKINS
DESIGNS

HAYTKINS DESIGNS

Stonehouse drive
Salford
M7 2XY

T - 07435262232
atiloluwa@gmail.com

 

No.	Description	Date

Mr Johnson Akinlolu

5 Chaytor Avenue, Moston
M40 5NQ

**Existing & Proposed
Floor Plans**

Project number EXT241-001

Date 05.02.23

Drawing Number

EXT241-P01

Scale 1 : 75