


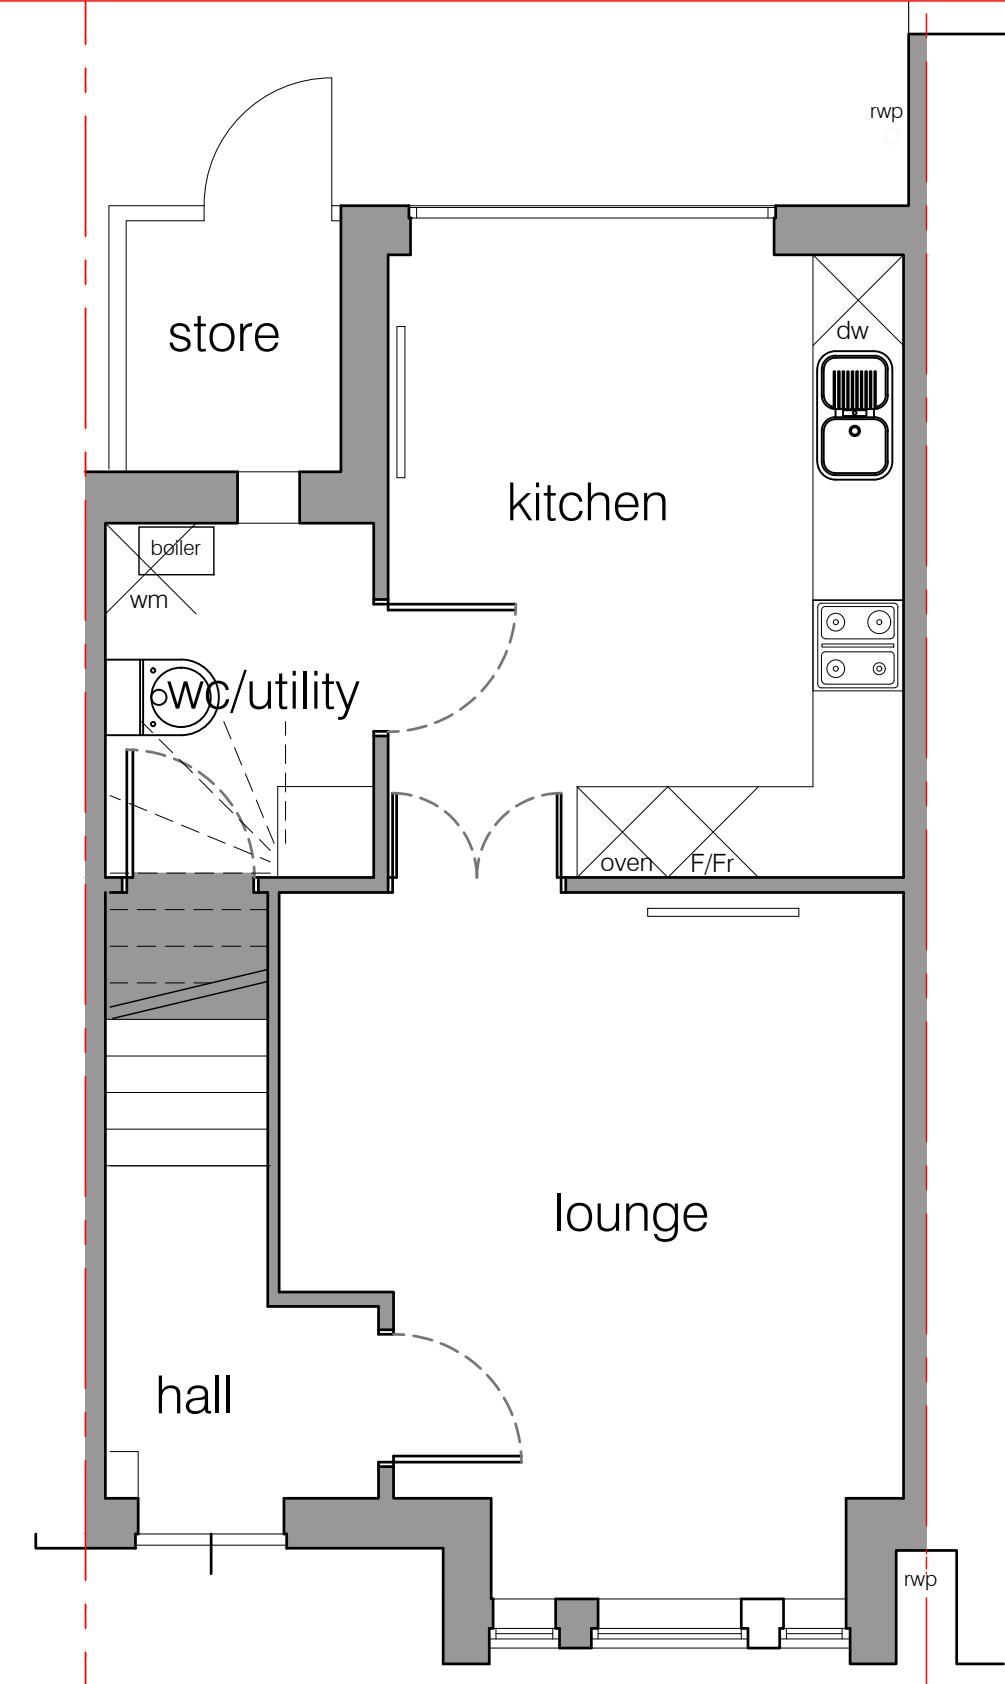
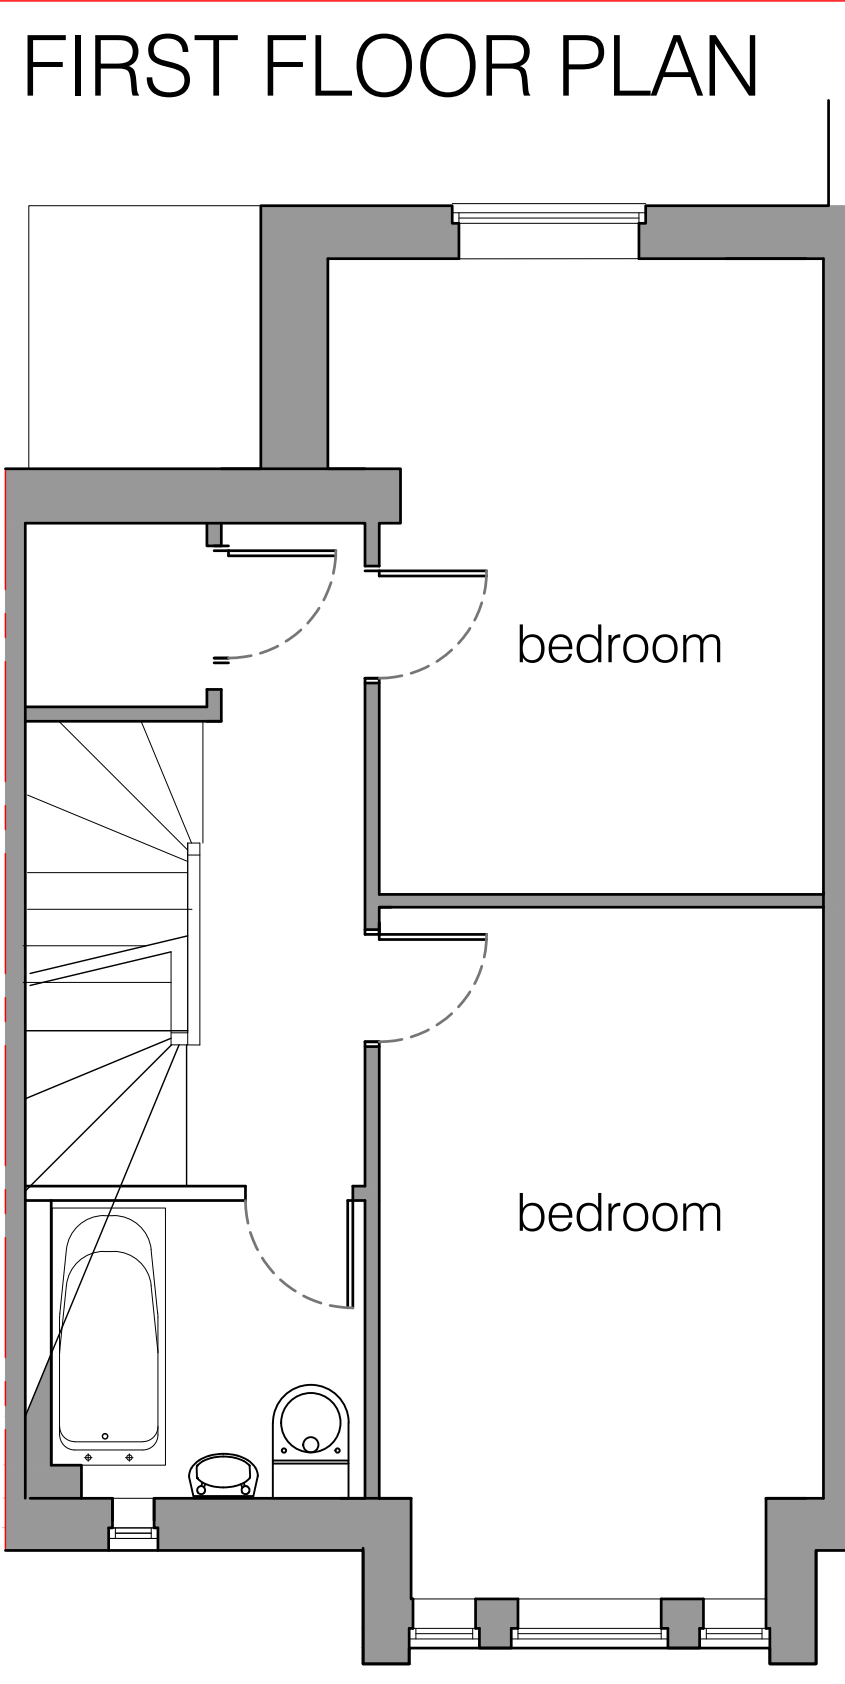
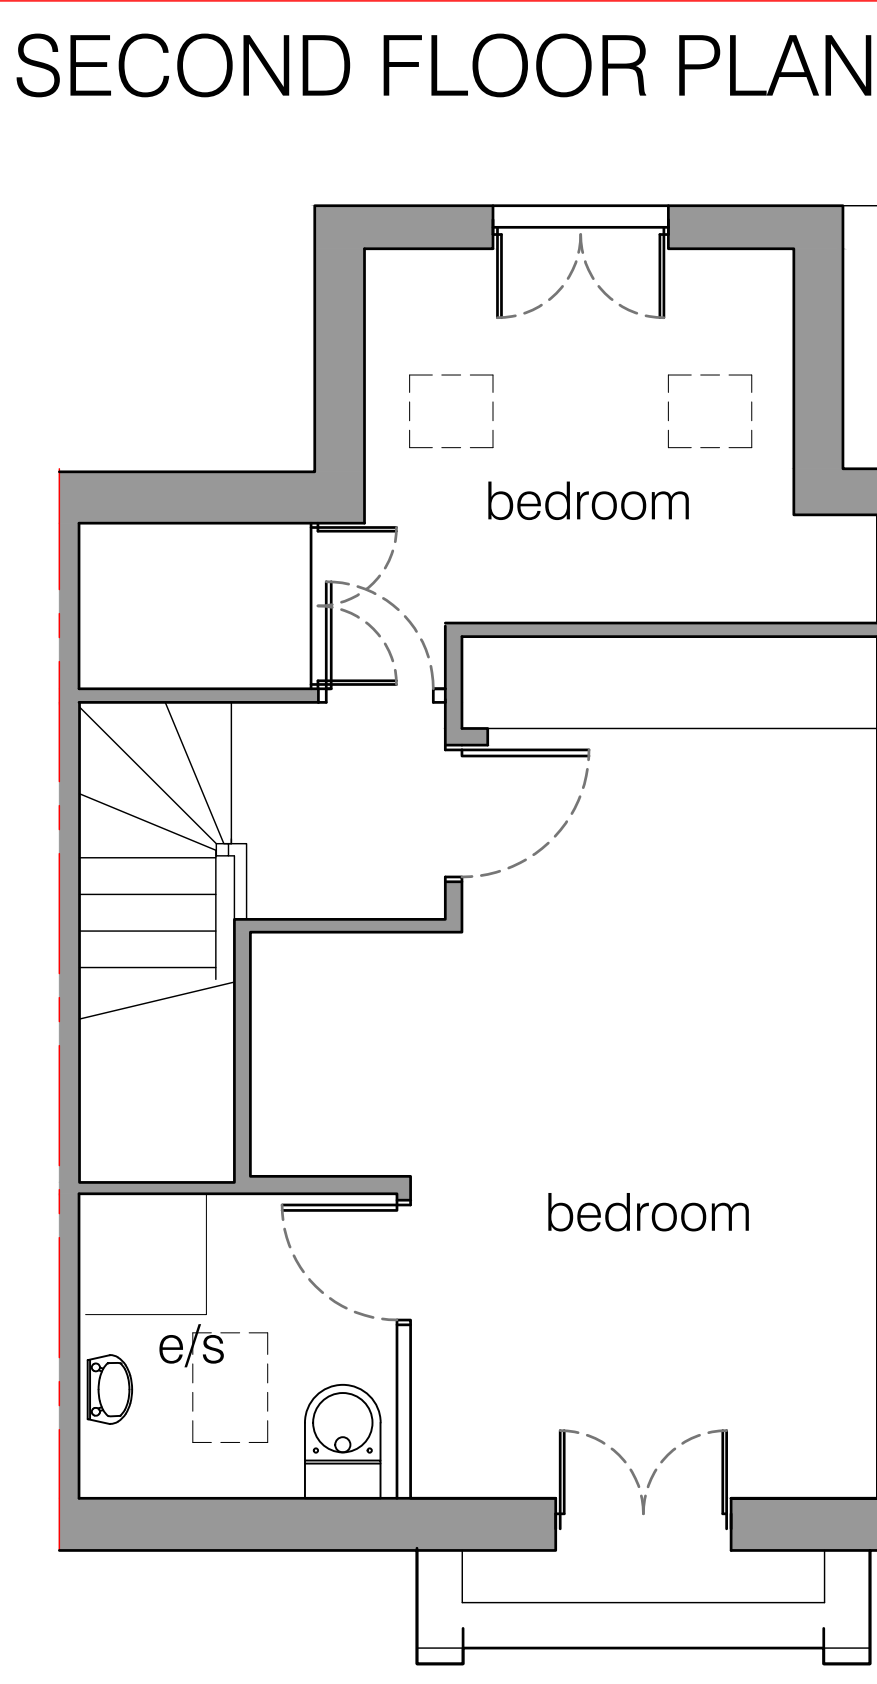


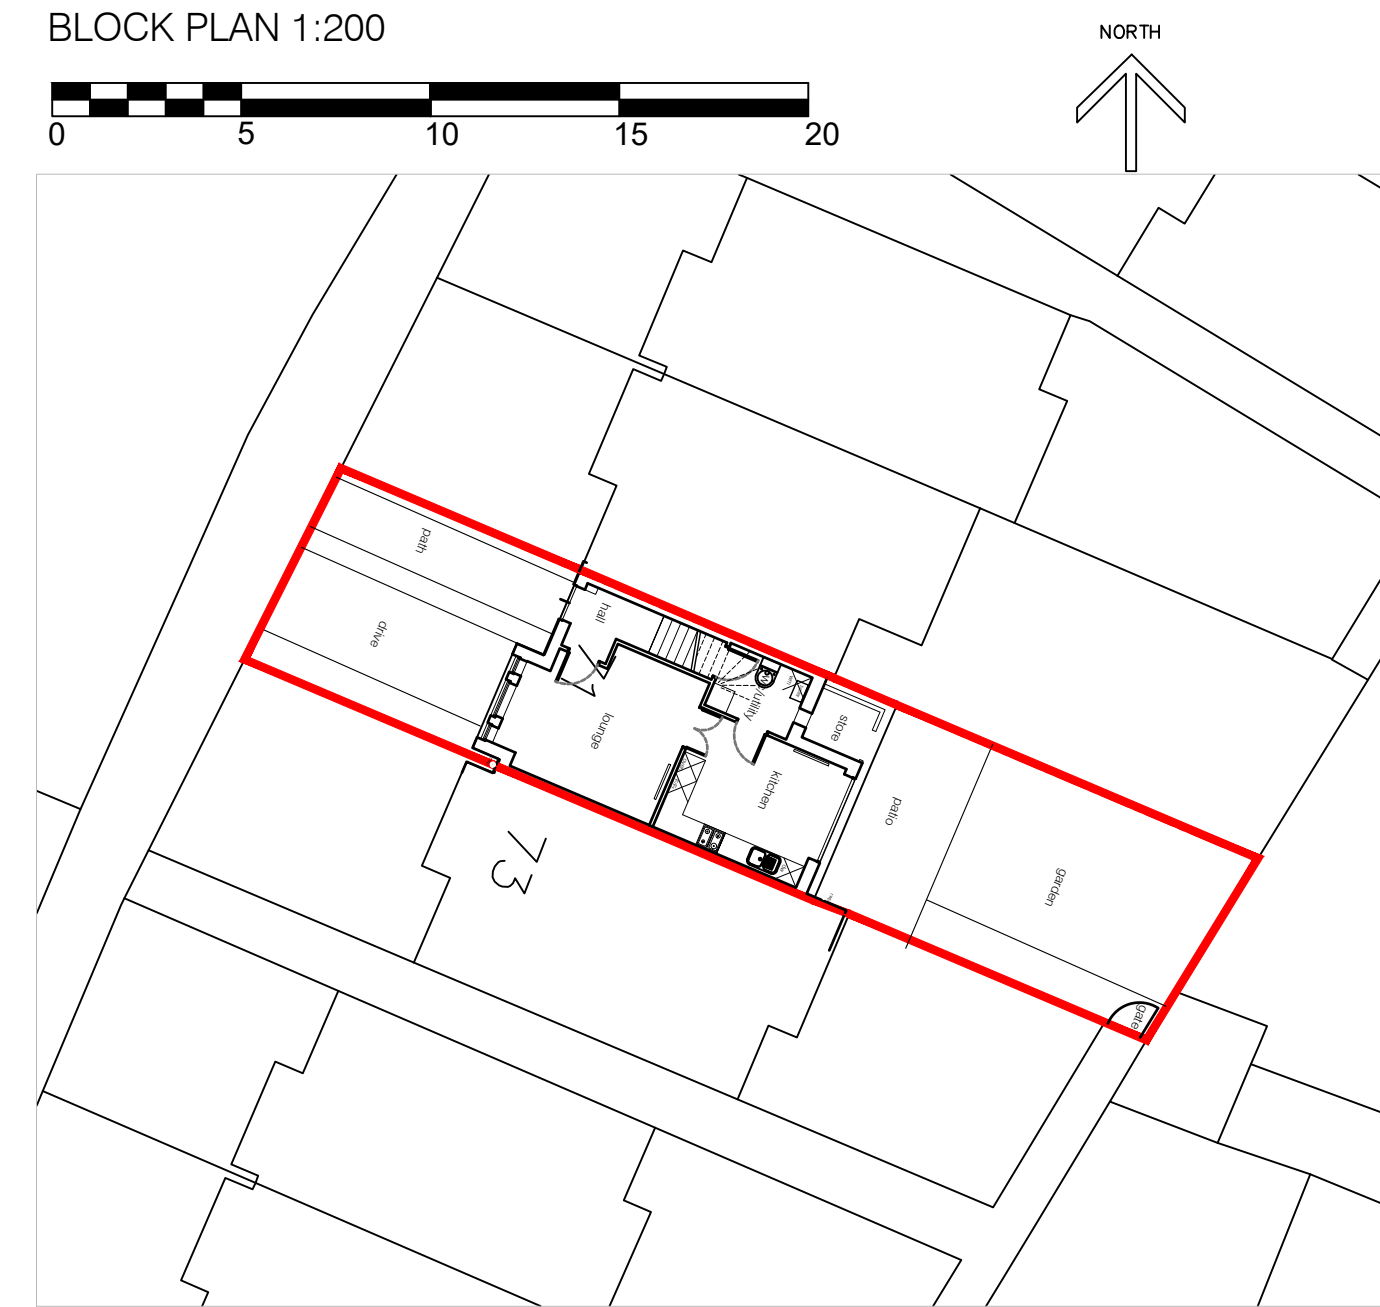

GROUND FLOOR PLAN

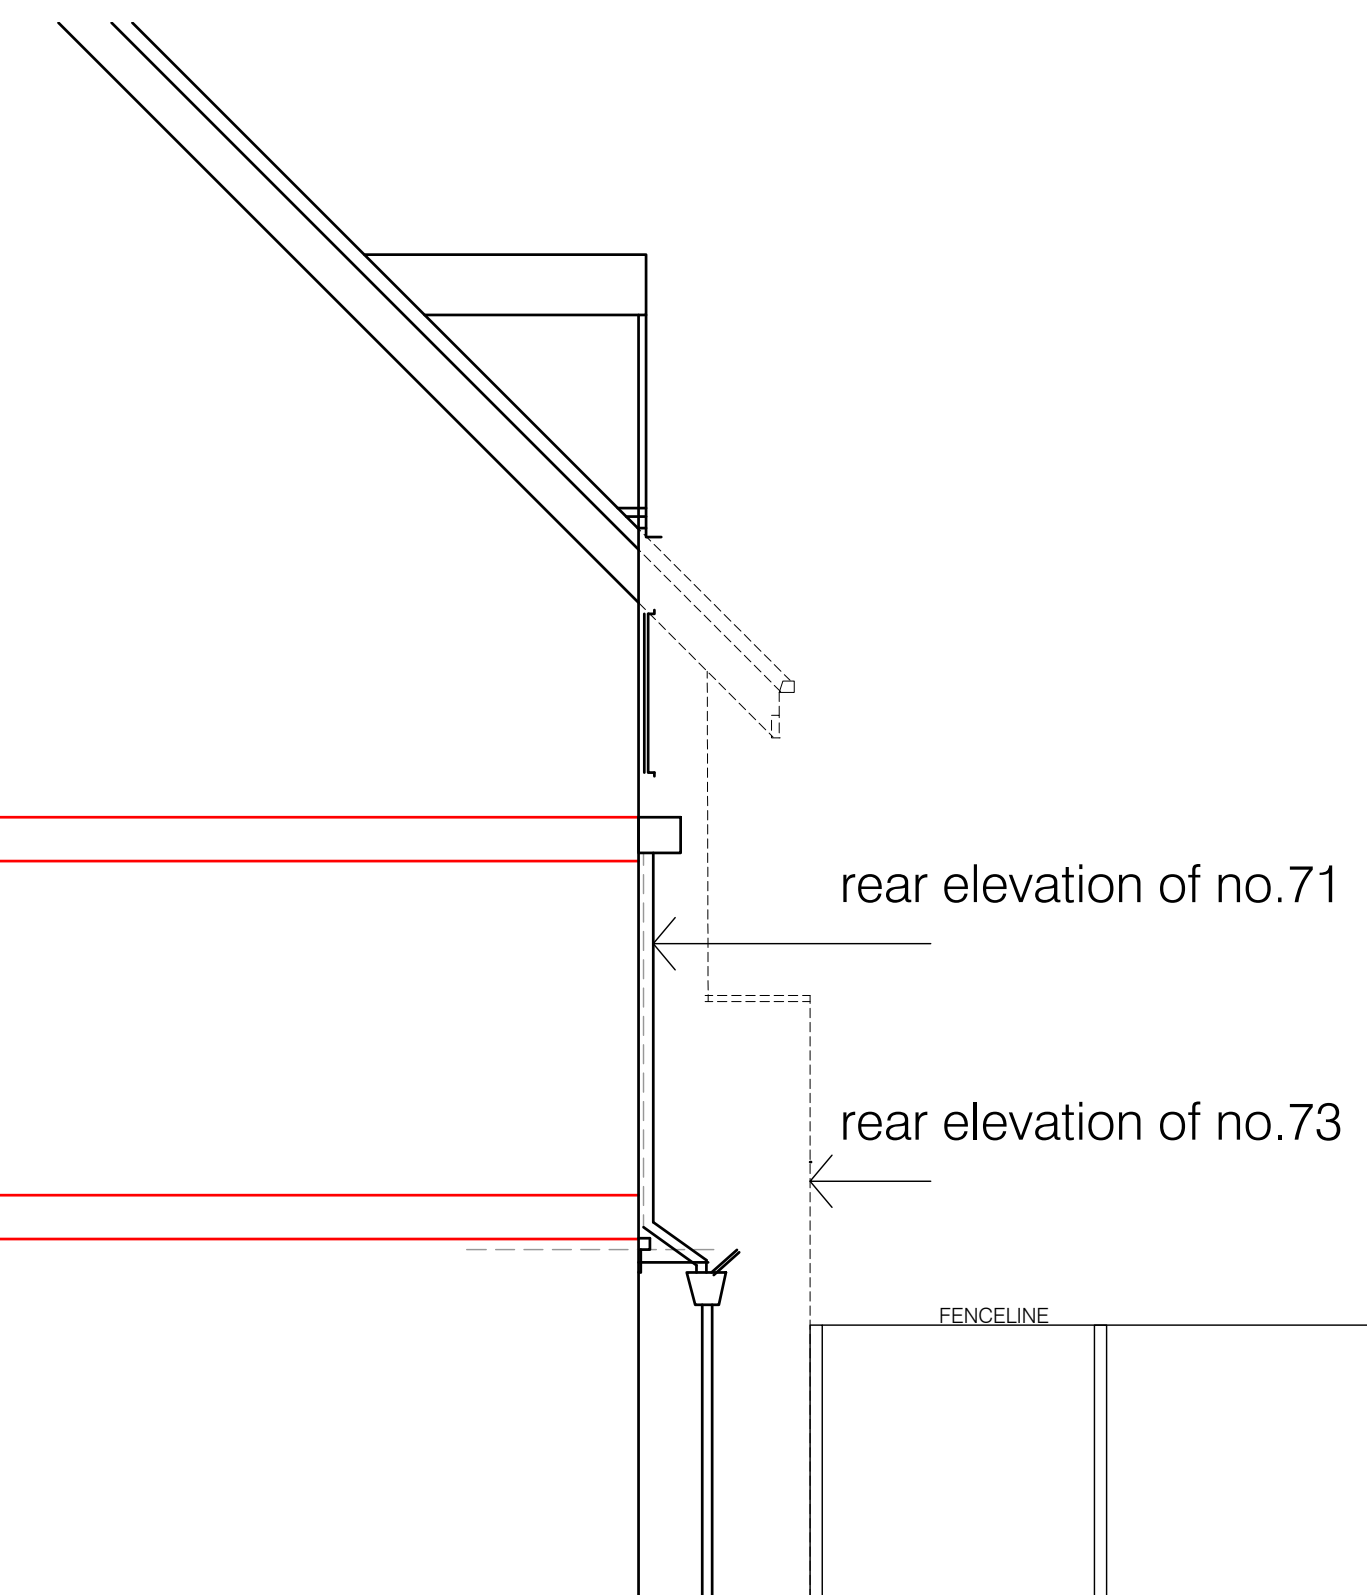

SIDE ELEVATION

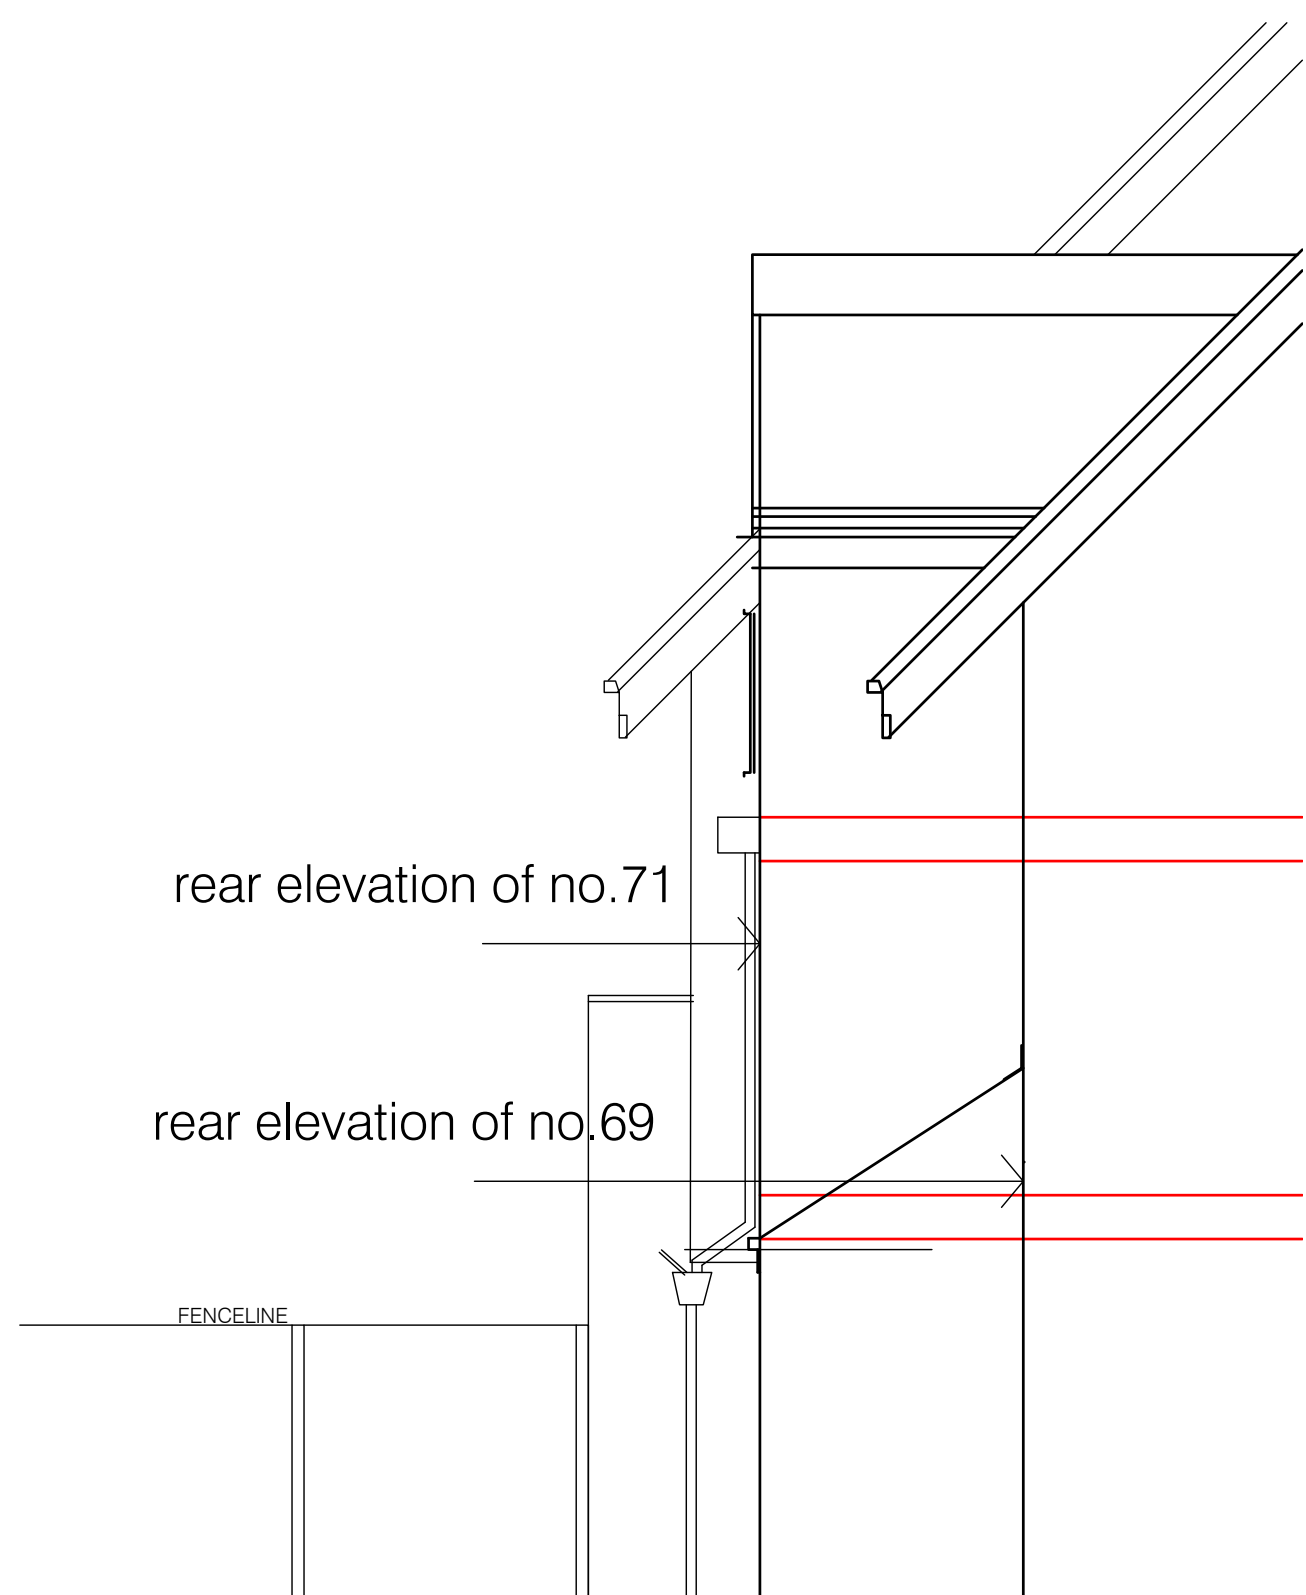

SIDE ELEVATION




REAR ELEVATION

- Existing external materials:
1. Grey concrete tiled roof
 2. White fascias/soffits,
 3. Black rw goods
 4. Red brown multi facing brickwork & render to rear walls
 5. White upvc framed double glazed windows/external doors,

Simon R Miles
Chartered Architect
Didsbury
Manchester
T: 07778 137830
E: srmilesarchitect@gmail.com

Revision	Date	Revision note
P1	16.07.2024	Planning Issue

Notes

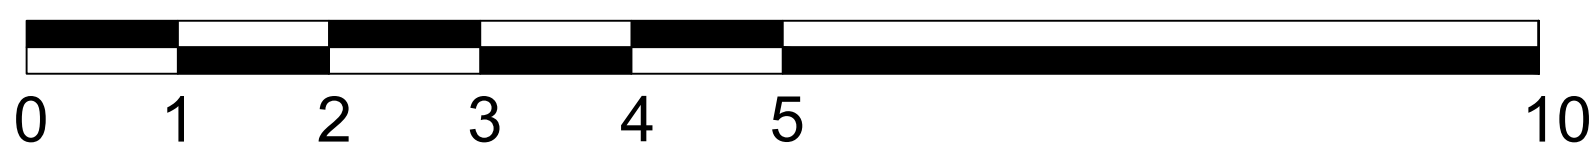

Project :
71 Houseman Crescent Didsbury

Title :
Existing Plans and Elevations

Drawing number :
24 426 PL100

Issue :
P1

Client :
Mr & Mrs Sozon

Scale :
50, 200@A1

Date :
16.07.2024

CAD Ref :
24 426

Drawn by :
SRM

SRM

Simon R Miles BA(Hon) Dip Arch RIBA
Chartered Architect

Do not scale. Contractors must check all dimensions on site before preparing production drawings or commencing any work. This drawing and its design is the copyright of S.R.Miles Ltd and may not be reproduced in any form whatsoever without their prior express written consent.