



All dimensions are to be checked on site.
This drawing shall not be scaled to ascertain dimensions.

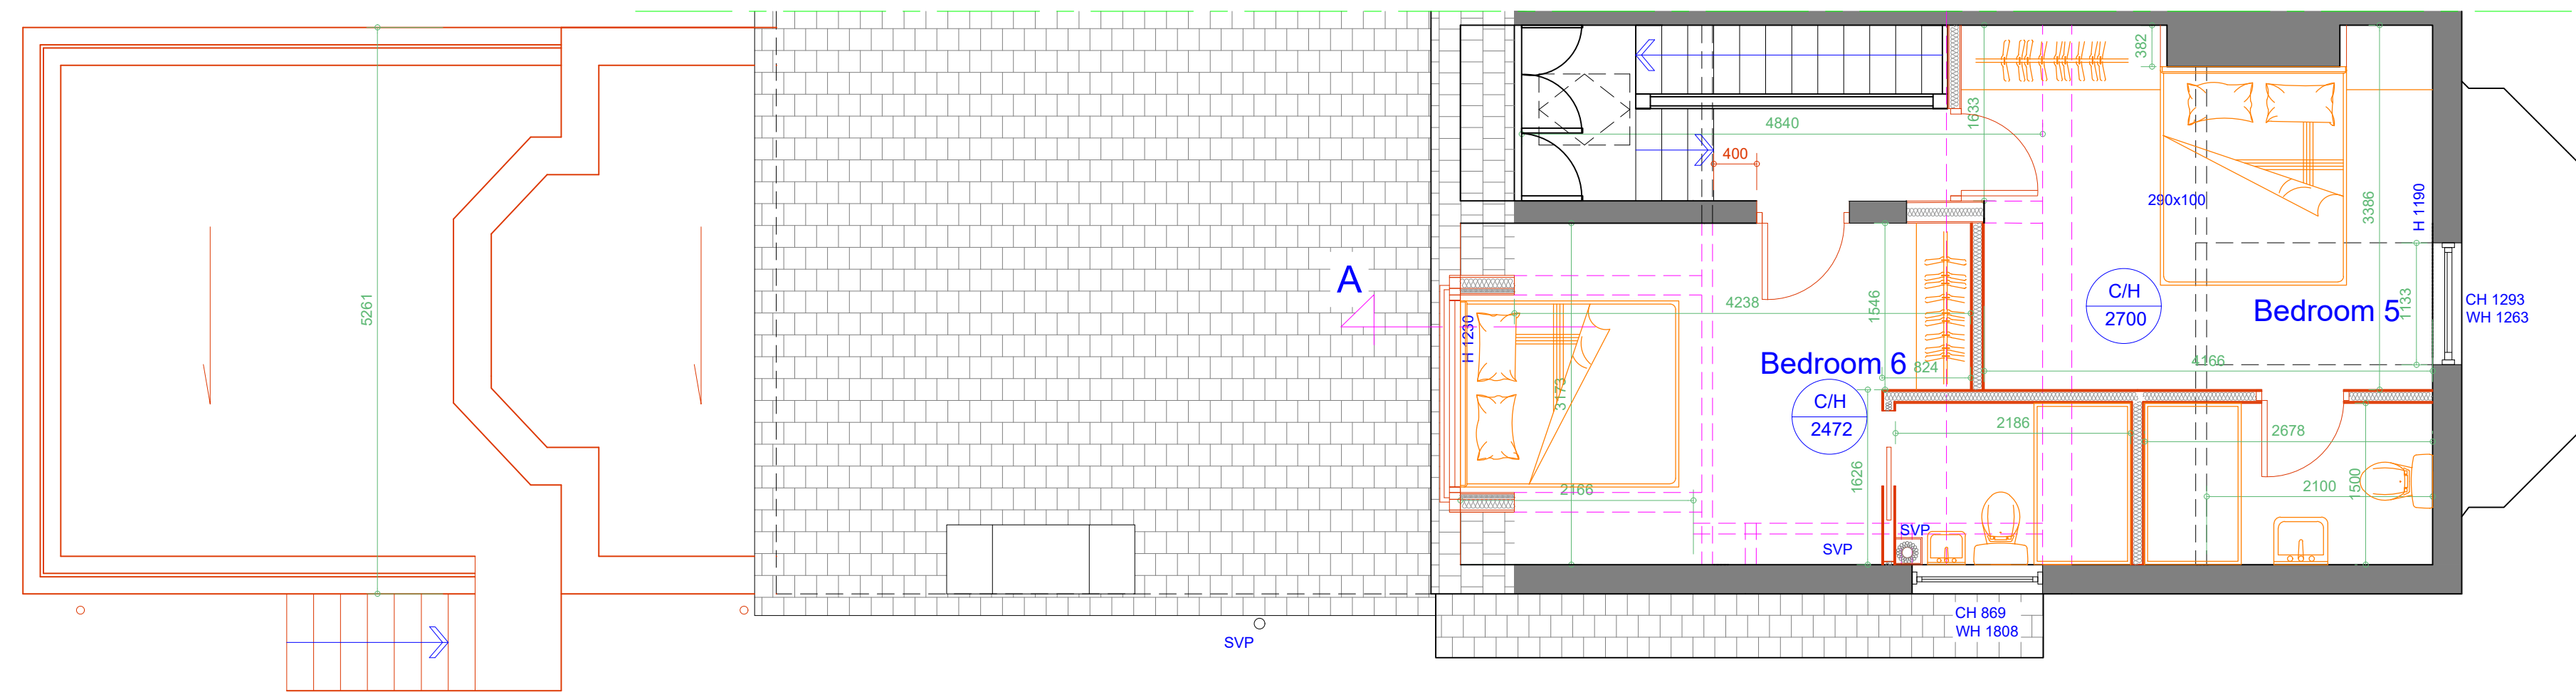


Proposed Second Floor Plan

Scale 1:50

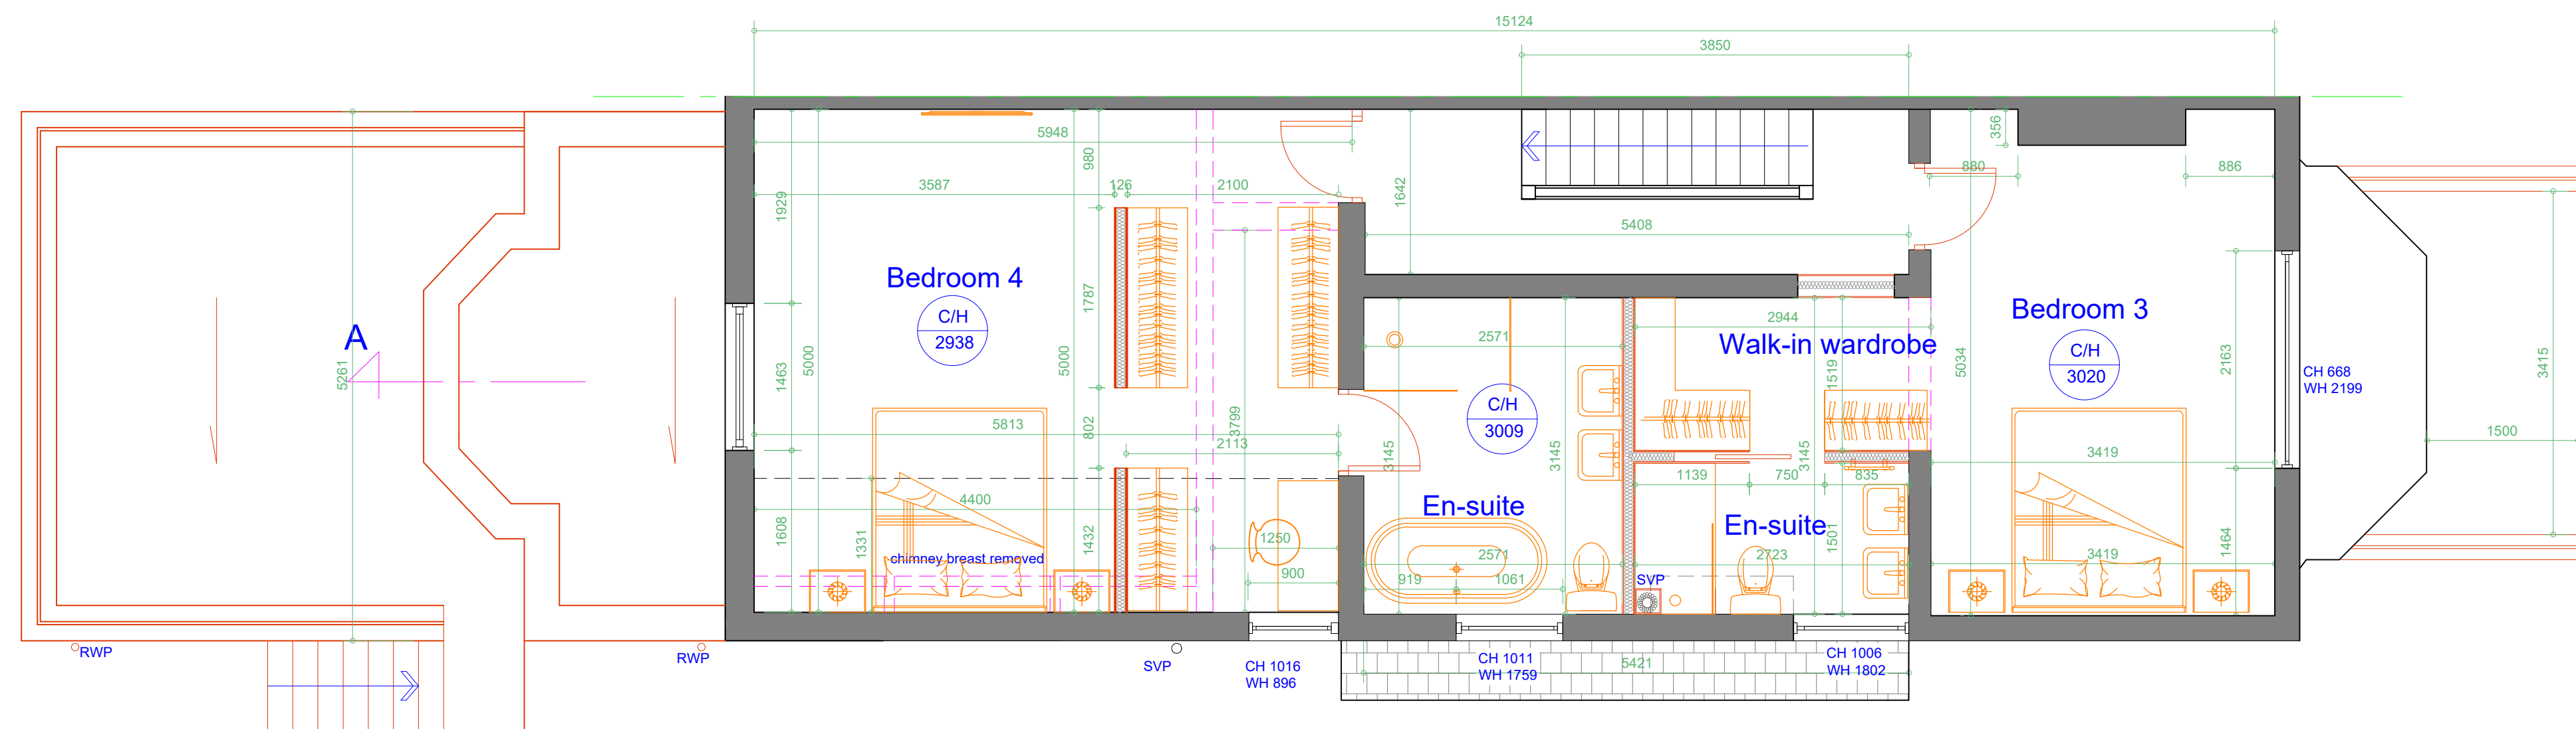

Proposed First Floor Plan

Scale 1:50

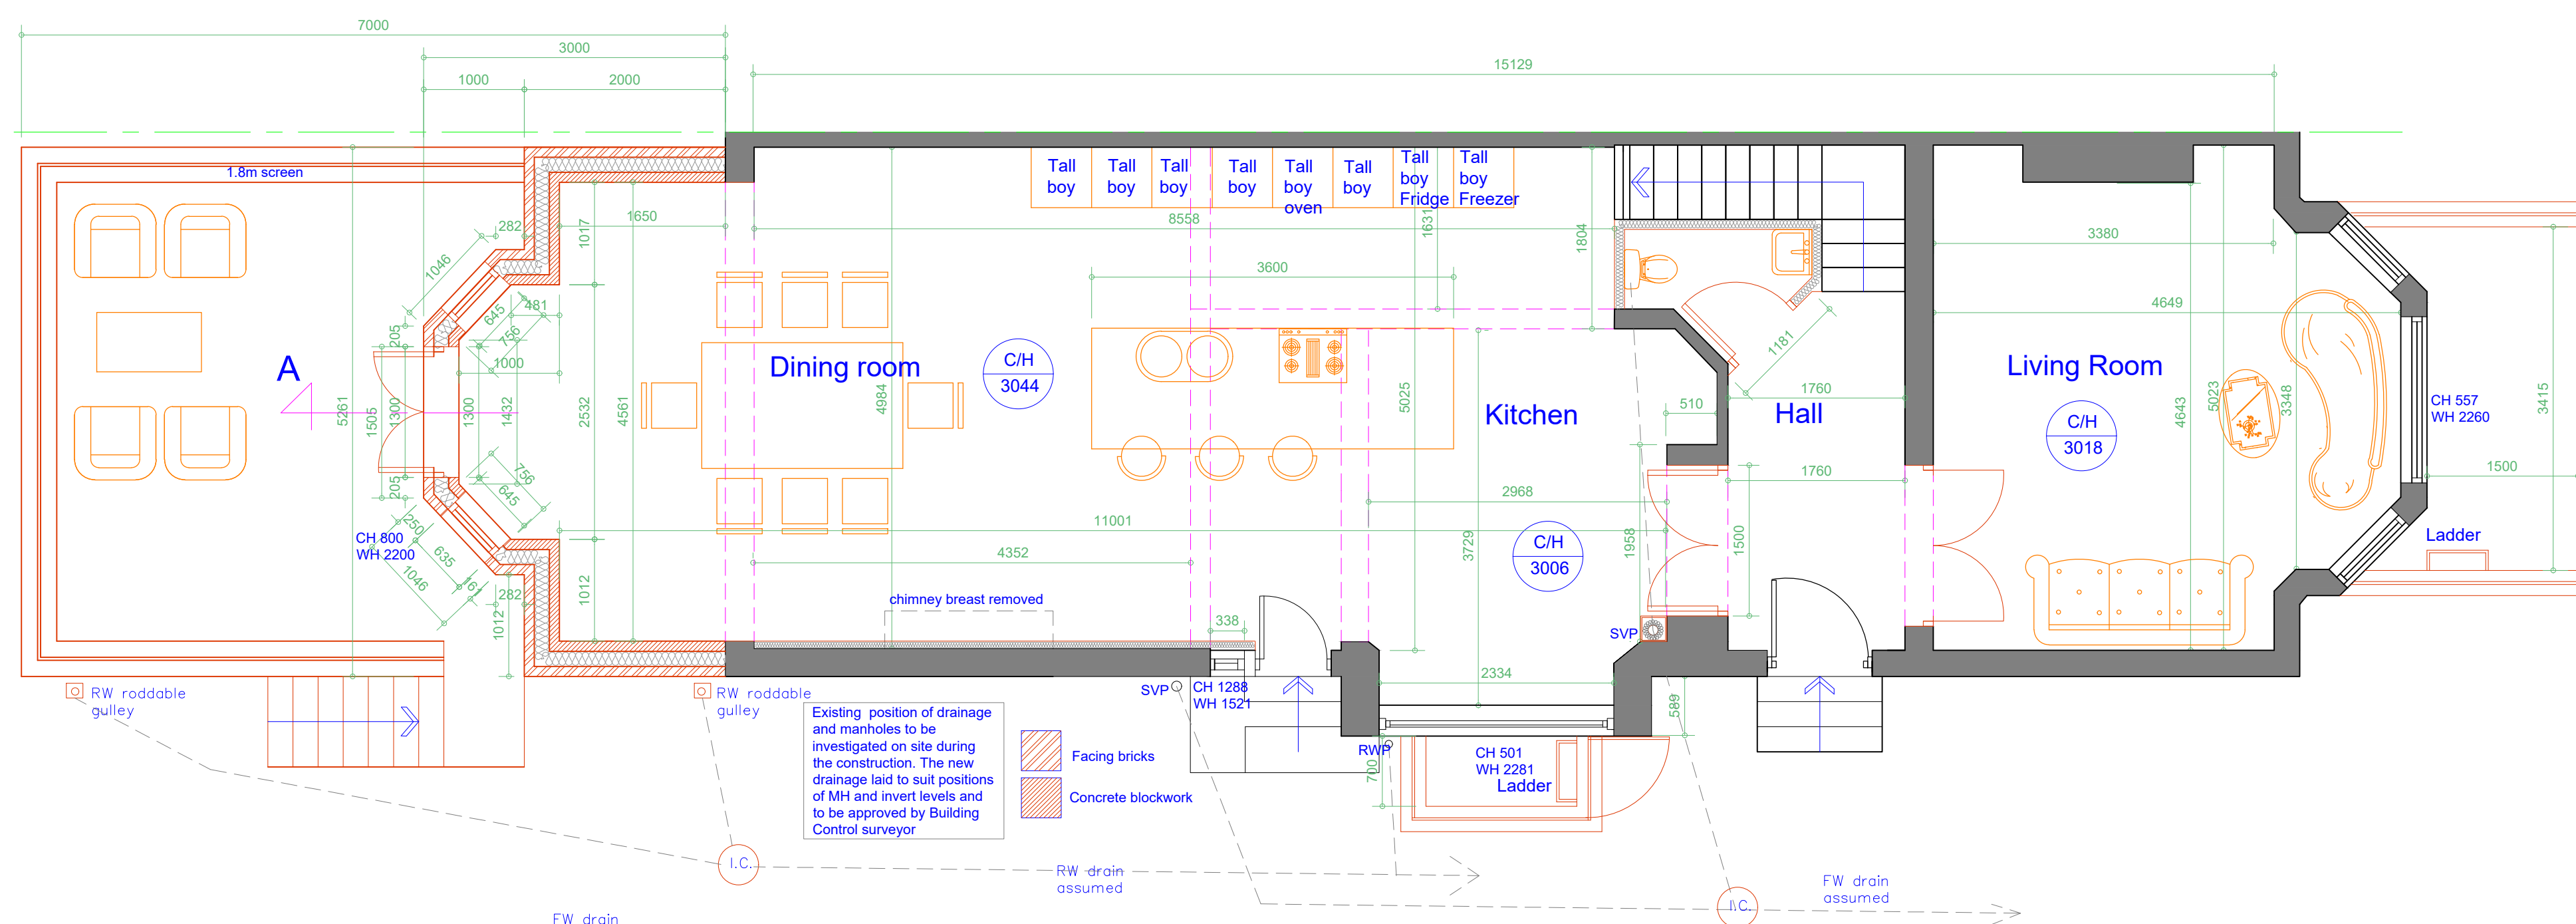

Proposed Ground Floor Plan

Scale 1:50

Rev	Date	Description
Issued For INFORMATION PURPOSES ONLY		
Client		
Mr. Joe Cravagan - Fastspace Ltd		
Project		
56 Manley Road, Whalley Range, Manchester; M16 8HP		
Proposed single storey rear extension, rear cottage dormer to existing log extension, Cellar conversion and extension		
Scheme - Drawing Title		
Proposed Ground Floor, First Floor and Second Floor Plans.		
03		Date 04.06.24
Drawing No.	Revision	Date Scale 1:50 @A1
		