

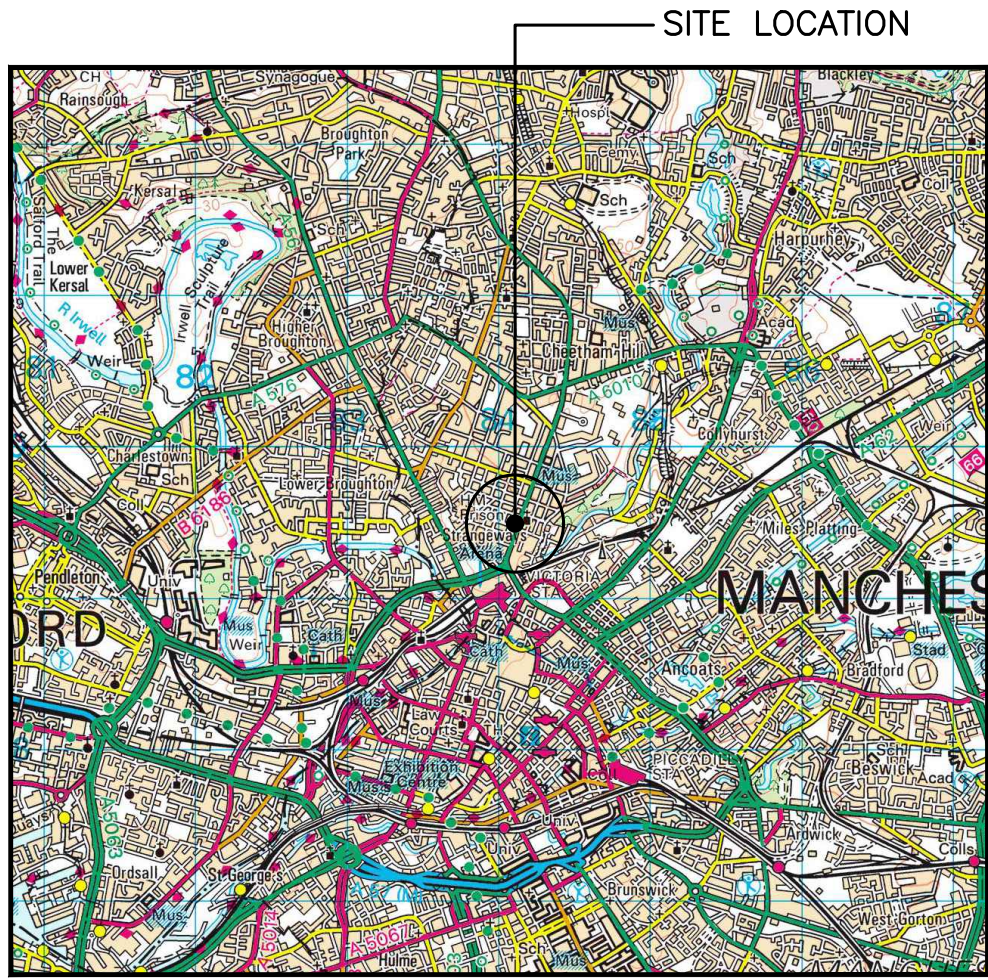


SITE LOCATION
(Scale 1:50000)
Ordnance Survey map extract
based upon Landranger map series
with the permission of the controller of
Her Majesty's Stationery Office
Licence No. 0100023487
Crown copyright.

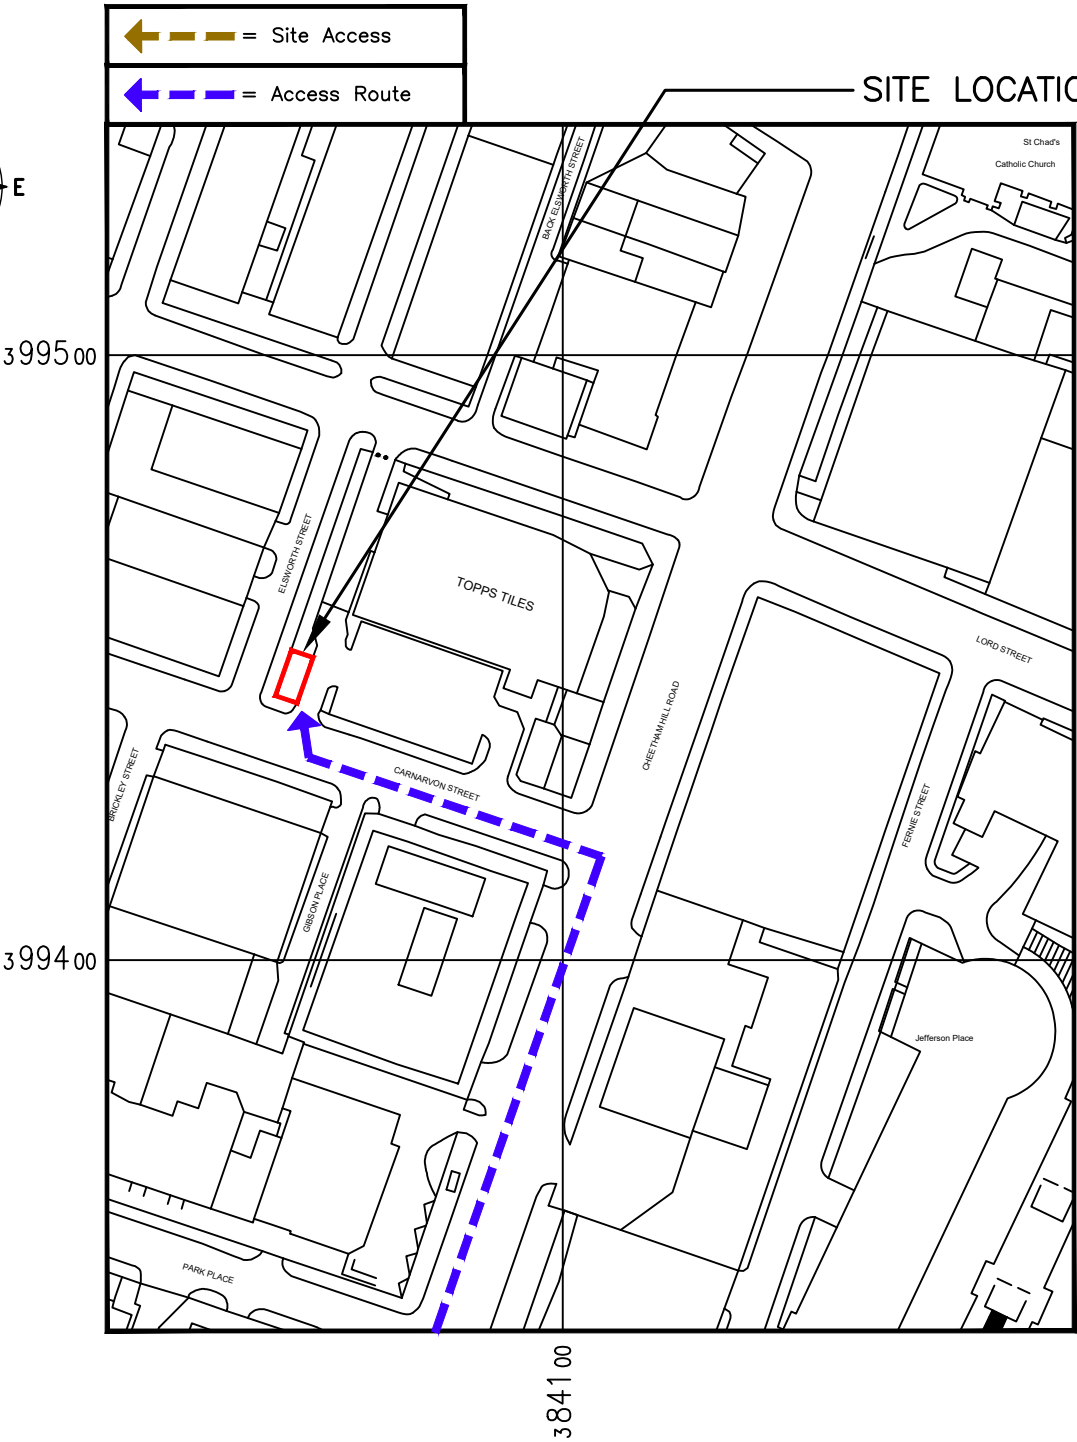


SITE PHOTOGRAPH

These drawings comply with VMO2 Standard ICNIRP guidelines,
Designed in accordance with Cornerstone documents: SDN0008 v5.1

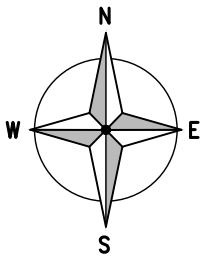

DETAILED SITE LOCATION
(Scale 1:1250)

Based upon Ordnance Survey map extract
with the permission of the Controller of
Her Majesty's Stationery Office.
Crown copyright.
Licence No. 100020449

 

ALL DIMENSIONS ARE IN mm UNLESS NOTED OTHERWISE

N.G.R E: 384054 N: 399448

DIRECTIONS TO SITE:
EXIT M6 AT J12 ONTO M602 TOWARDS
SALFORD CONTINUE ONTO REGENT RD/A57
TURN LEFT ONTO ORDSALL LN/B5461 TURN
LEFT ONTO RING RD/A34/A6042 CONTINUE,
SLIGHT LEFT TOWARDS CHEETHAM HILL
RD/A665 CONTINUE UP CHEETHAM HILL RD
TURN LEFT ONTO CAMARVON STREET THE SITE
IS ON THE RIGHT IN TOPPS TILES ON CAR
PARK ON ELSWORTH STREET

NOTES:

A	Issued for Approval	DP	PW	19.03.24
REV	MODIFICATION	BY	CH	DATE



Unit E, Madison Place, Northampton Road,
Manchester, M40 5AG
Tel: 0161 785 4500
Fax: 0161 785 4501
Web: www.clarke-telecom.com



Cell Name	Opt.
TOPPS TILES CAR PARK	C

Cell ID No		
CORNERSTONE	VMO2	VF
305995_00	97330	N/A

Site Address / Contact Details		
TOPPS TILES CAR PARK CHEETHAM HILL ROAD CHEETHAM HILL MANCHESTER M4 4FS		

Drawing Title: SITE LOCATION MAPS		
Purpose of issue:	PLANNING	Dwg Rev:
Drawing Number:	100	A
Surveyed By: SBB	Original Sheet Size: A3	Pack Issue:
Drawn: DP	Date: 19.03.24	Checked: PW
	Date: 19.03.24	



EXISTING SITE PLAN
(1:100)

ALL DIMENSIONS ARE IN mm UNLESS NOTED OTHERWISE

N.G.R

E: 384054

N: 399448

NOTES:

A	Issued for Approval	DP	PW	19.03.24
REV	MODIFICATION	BY	CH	DATE

Unit E, Madison Place, Northampton Road,
Manchester, M40 5AG
Tel: 0161 785 4500
Fax: 0161 785 4501
Web: www.clarke-telecom.com

cornerstone

Cell Name			Opt.
TOPPS TILES CAR PARK			C
Cell ID No			
CORNERSTONE	VM02	VF	
305995_00	97330	N/A	

Site Address / Contact Details

TOPPS TILES CAR PARK
CHEETHAM HILL ROAD
CHEETHAM HILL
MANCHESTER
M4 4FS

Drawing Title:

EXISTING SITE PLAN

Purpose of issue:

PLANNING

Dwg Rev:

A

Drawing Number:

200

A

Surveyed By:

SBB

Original Sheet Size:

A3

Pack Issue:

A

Drawn:

DP

Date:

19.03.24


Checked:

PW

Date:

19.03.24

A

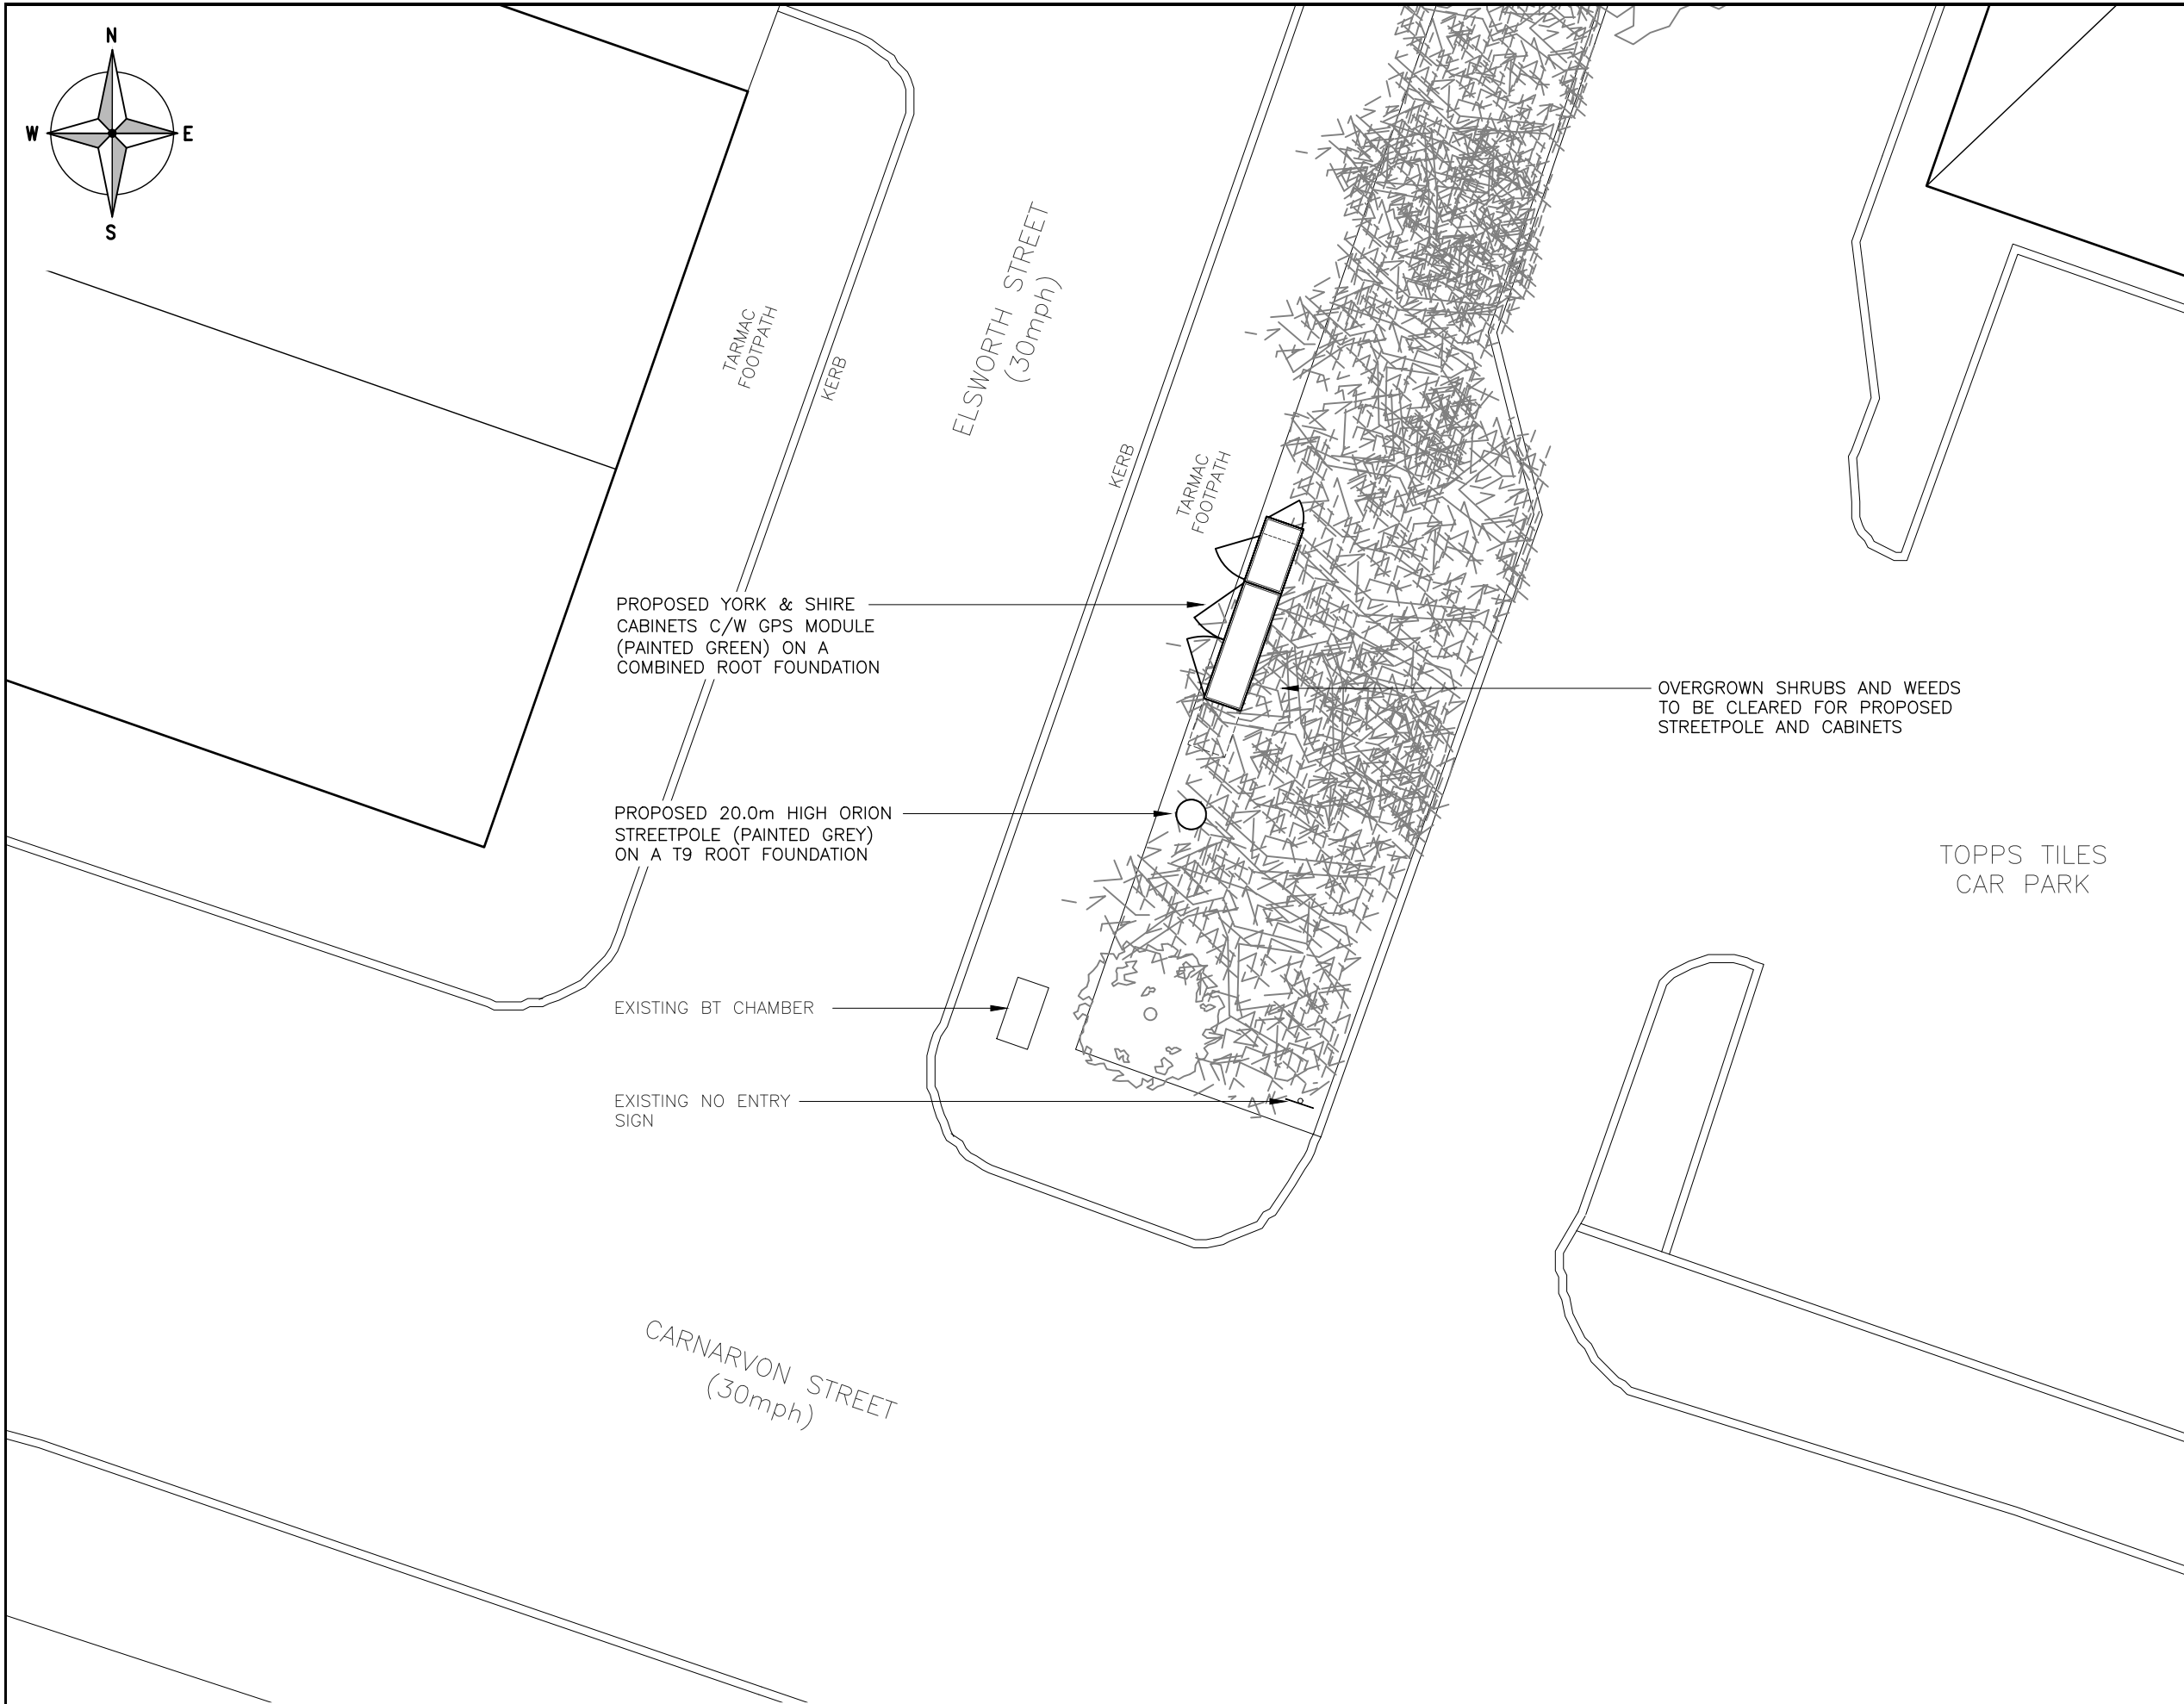

These drawings comply with VMO2 Standard ICNIRP guidelines,
Designed in accordance with Cornerstone documents: SDN0008 v5.1

PROPOSED SITE PLAN
(1:100)

ALL DIMENSIONS ARE IN mm UNLESS NOTED OTHERWISE

N.G.R

E: 384054

N: 399448

NOTES:

A	Issued for Approval	DP	PW	19.03.24
REV	MODIFICATION	BY	CH	DATE

Unit E, Madison Place, Northampton Road,
Manchester, M40 5AG
Tel: 0161 785 4500
Fax: 0161 785 4501
Web: www.clarke-telecom.com

cornerstone

Cell Name			Opt.
TOPPS TILES CAR PARK			C
Cell ID No			
CORNERSTONE	VMO2	VF	
305995_00	97330	N/A	

Site Address / Contact Details

TOPPS TILES CAR PARK
CHEETHAM HILL ROAD
CHEETHAM HILL
MANCHESTER
M4 4FS

Drawing Title:

PROPOSED SITE PLAN

Purpose of issue:

PLANNING

Dwg Rev:

A

Drawing Number:

201

Pack Issue:

A

Surveyed By:

SBB

Original Sheet Size:

A3

Pack Issue:

A

Drawn:

DP

Date:

19.03.24

Checked:


PW

Date:

19.03.24

A

SDNT0005 Version 1.3

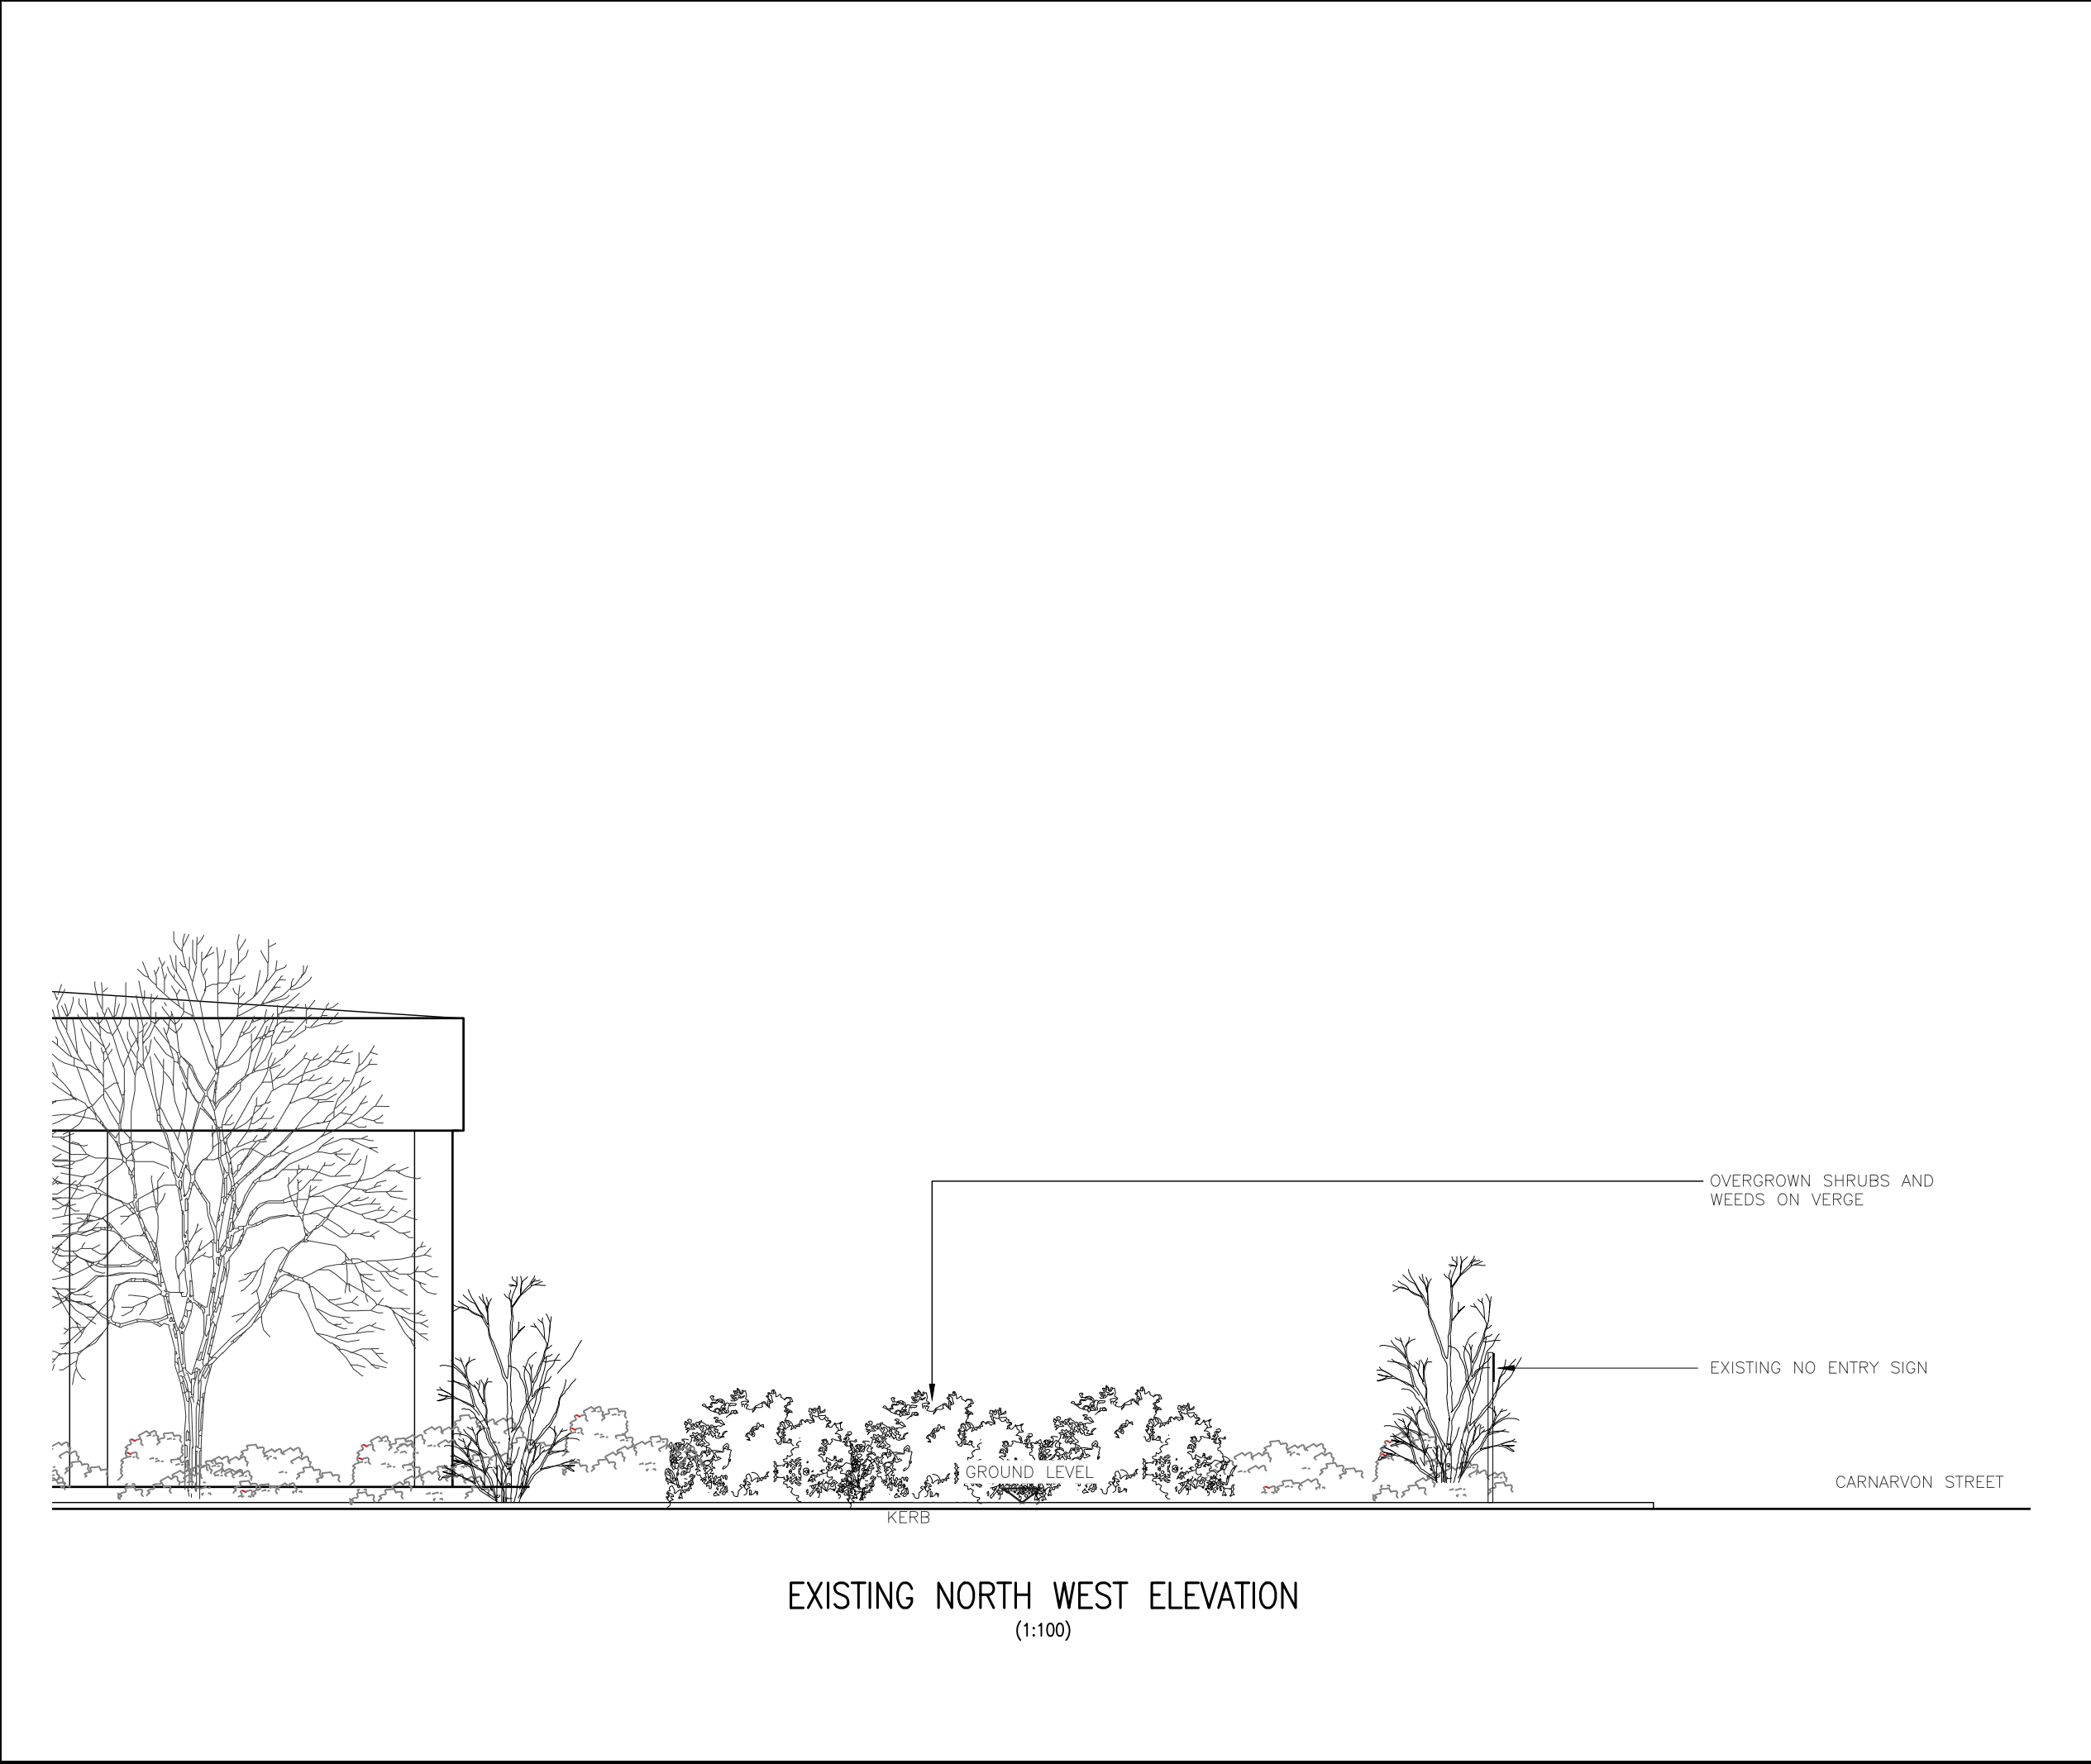

ALL DIMENSIONS ARE IN mm UNLESS NOTED OTHERWISE

N.G.R

E: 384054

N: 399448

NOTES:

A	Issued for Approval	DP	PW	19.03.24
REV	MODIFICATION	BY	CH	DATE

CLARKE
telecom

Unit E, Madison Place, Northampton Road,
Manchester, M40 5AG
Tel: 0161 785 4500
Fax: 0161 785 4501
Web: www.clarke-telecom.com

cornerstone

Cell Name		Opt.
TOPPS TILES CAR PARK		C
Cell ID No		
CORNERSTONE	VMO2	VF
305995_00	97330	N/A


Site Address / Contact Details

TOPPS TILES CAR PARK
CHEETHAM HILL ROAD
CHEETHAM HILL
MANCHESTER
M4 4FS

Drawing Title:
EXISTING SITE ELEVATION

Purpose of issue:		Dwg Rev:		
PLANNING		A		
Drawing Number:				
300				
Surveyed By:	Original Sheet Size:	Pack Issue:		
SBB	A3			
Drawn:	Date:	Checked:	Date:	
DP	19.03.24	PW	19.03.24	A

SDNT0005 Version 1.3

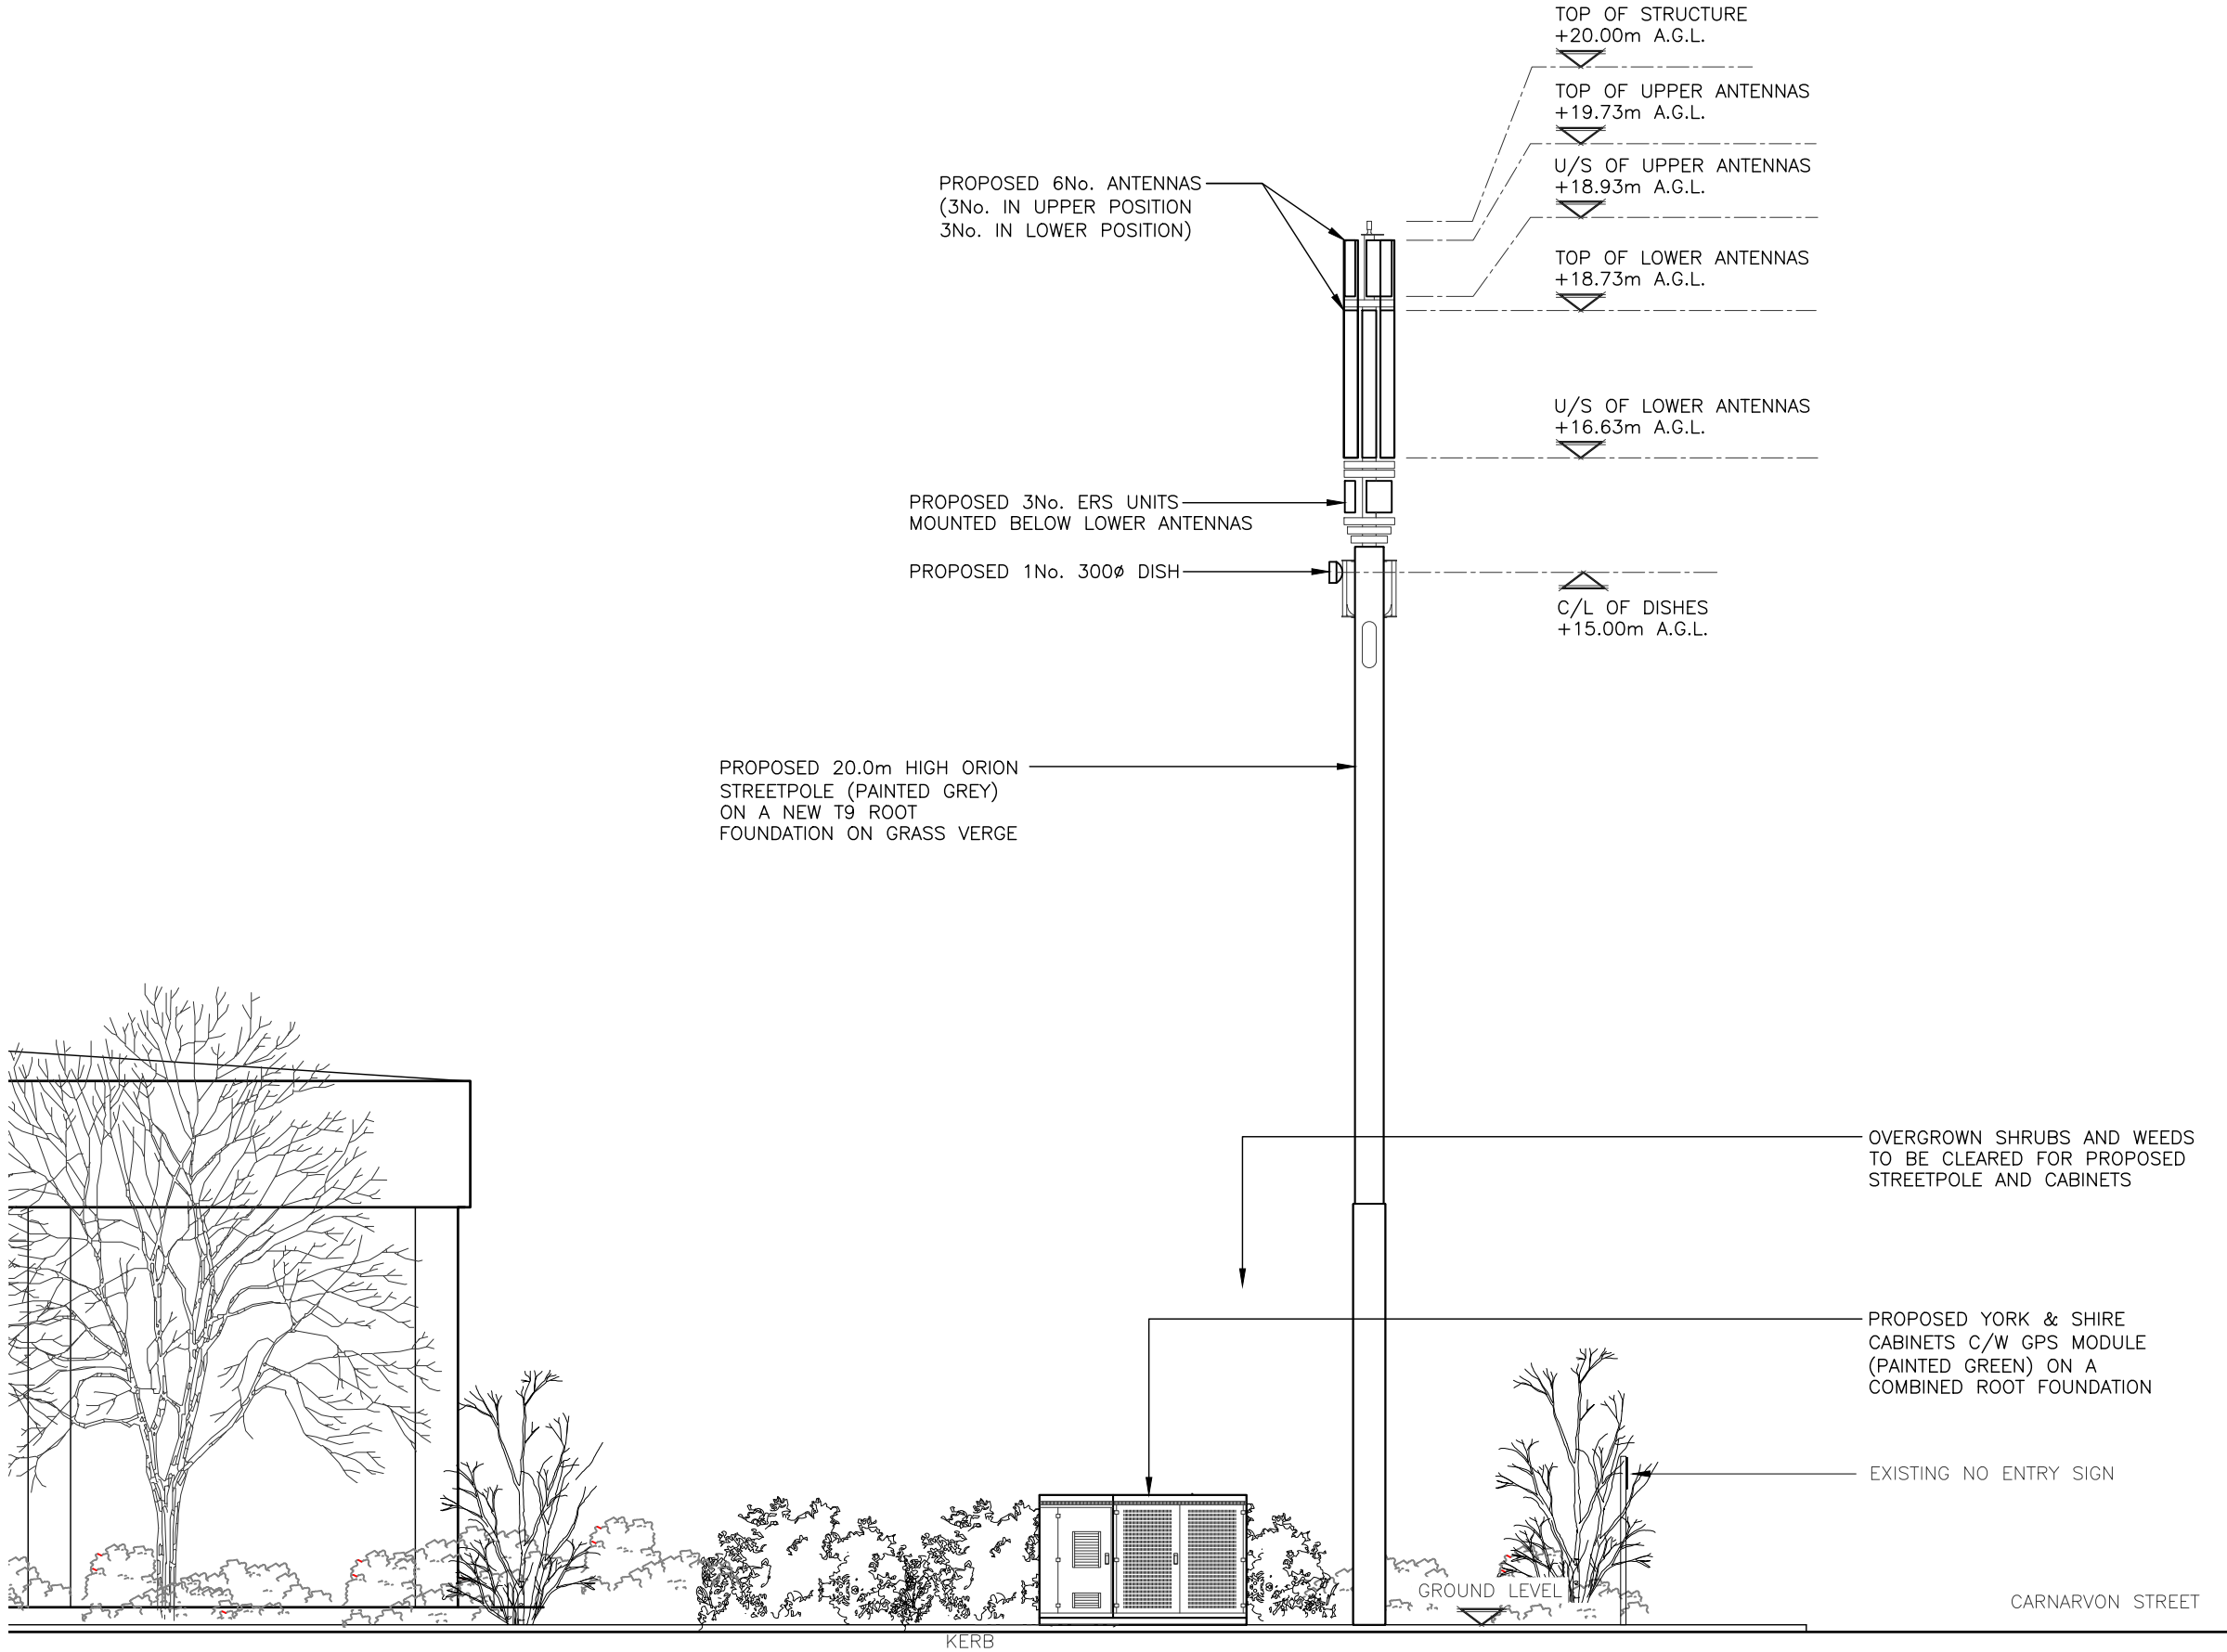

PROPOSED NORTH WEST ELEVATION
(1:100)

These drawings comply with VMO2 Standard ICNIRP guidelines,
Designed in accordance with Cornerstone documents: SDN0008 v5.1

ALL DIMENSIONS ARE IN mm UNLESS NOTED OTHERWISE

N.G.R E: 384054 N: 399448

NOTES:

A	Issued for Approval	DP	PW	19.03.24
REV	MODIFICATION	BY	CH	DATE



CLARKE
telecom

Unit E, Madison Place, Northampton Road,
Manchester, M40 5AG
Tel: 0161 785 4500
Fax: 0161 785 4501
Web: www.clarke-telecom.com



cornerstone

Cell Name	Opt.
TOPPS TILES CAR PARK	C

Cell ID No		
CORNERSTONE	VMO2	VF
305995_00	97330	N/A

Site Address / Contact Details		
TOPPS TILES CAR PARK CHEETHAM HILL ROAD CHEETHAM HILL MANCHESTER M4 4FS		

Drawing Title: PROPOSED SITE ELEVATION				
Purpose of issue: PLANNING				Dwg Rev: A
Drawing Number: 301				Pack Issue: A
Surveyed By: SBB		Original Sheet Size: A3		Pack Issue: A
Drawn: DP	Date: 19.03.24	Checked: PW	Date: 19.03.24	A