



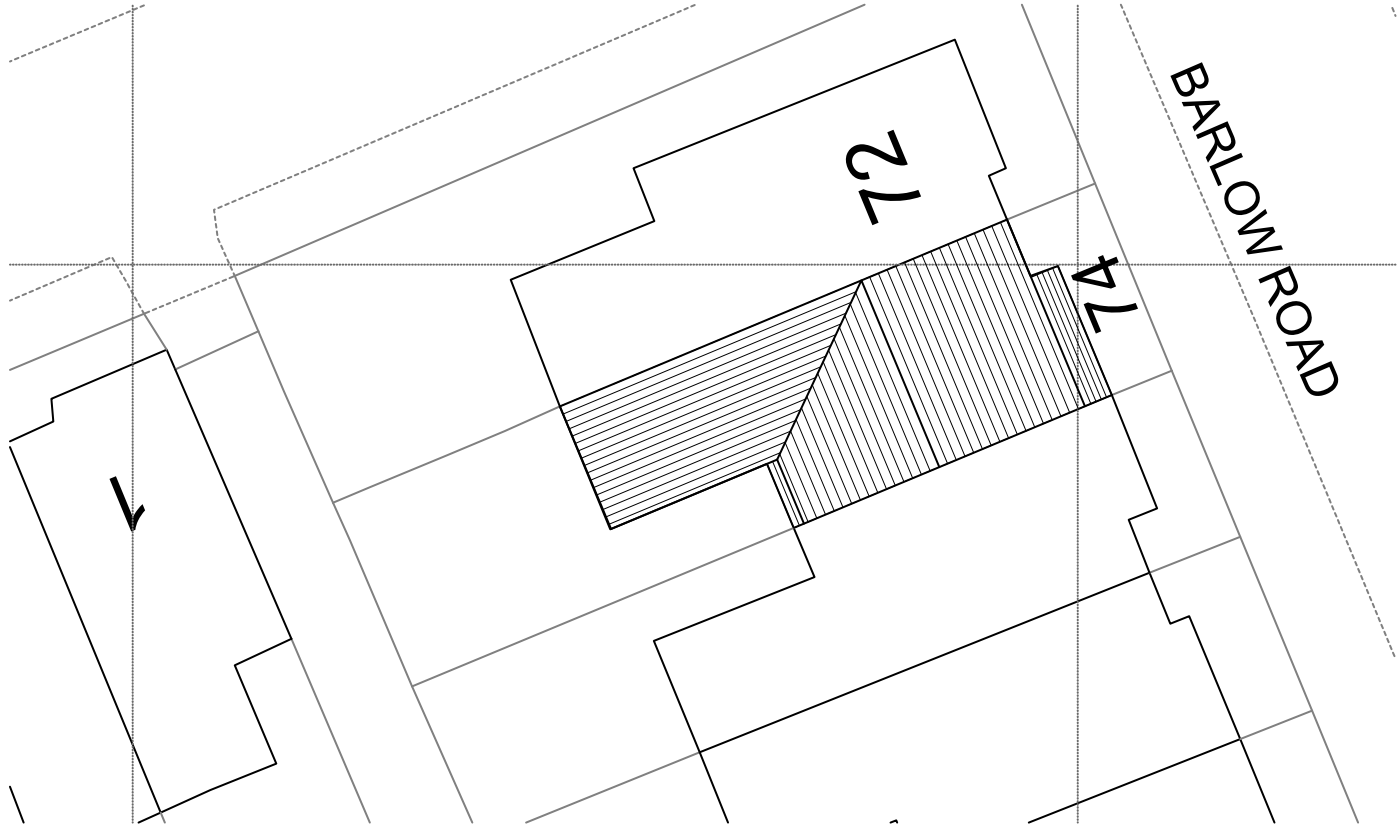

**SHEET ID:** 74BAR  
**DATE:** 11/05/2024  
**SITE ADDRESS**  
74 Barlow Road  
Levenshulme  
Manchester  
M19 3EF  
**ARCHITECT**  
Nasar Ishfaq  
JAAN Architects Ltd  
www.JAANarchitects.co.uk  
07817 086 944  
**CLIENT**  
Fledglings Child Care

- DRAWINGS LIST**
- |                 |                 |
|-----------------|-----------------|
| Existing:       | Proposed:       |
| Roof Plan       | Roof Plan       |
| Site Plan       | Site Plan       |
| Ground Floor    | Ground Floor    |
| First Floor     | First Floor     |
| South Elevation | South Elevation |
| East Elevation  | East Elevation  |
| North Elevation | North Elevation |
| West Elevation  | West Elevation  |


Note: Materials to match existing where possible

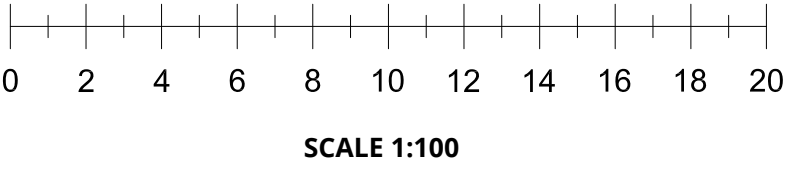


ROOF PLAN  
SCALE 1:200  
UID - E001




ROOF PLAN  
SCALE 1:200  
UID - P001

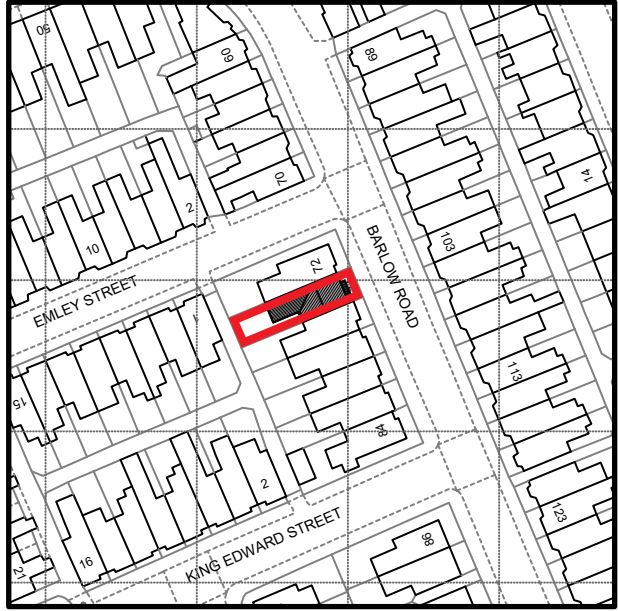


LOCATION PLAN  
SCALE 1:1250  
UID - E002

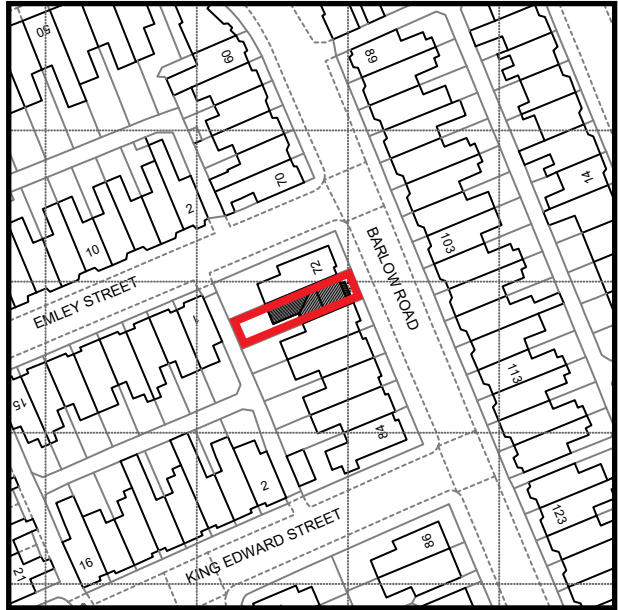


LOCATION PLAN  
SCALE 1:1250  
UID - P002

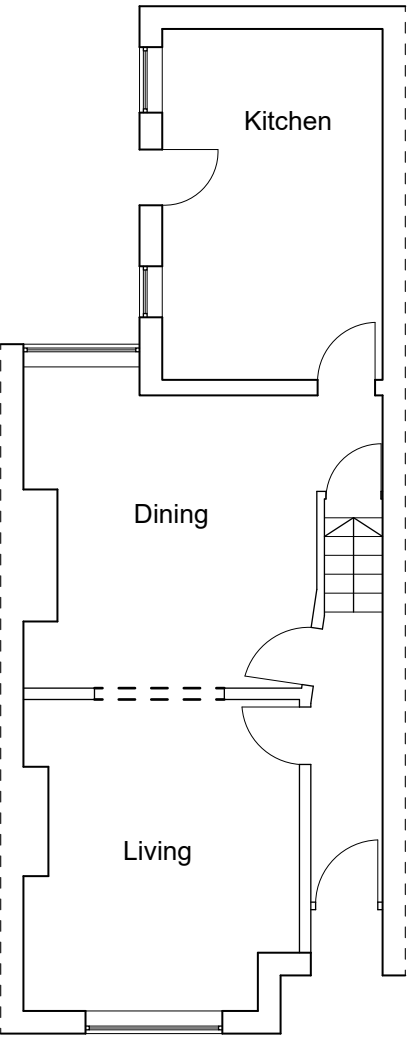


GROUND FLOOR  
SCALE 1:100  
UID - E003

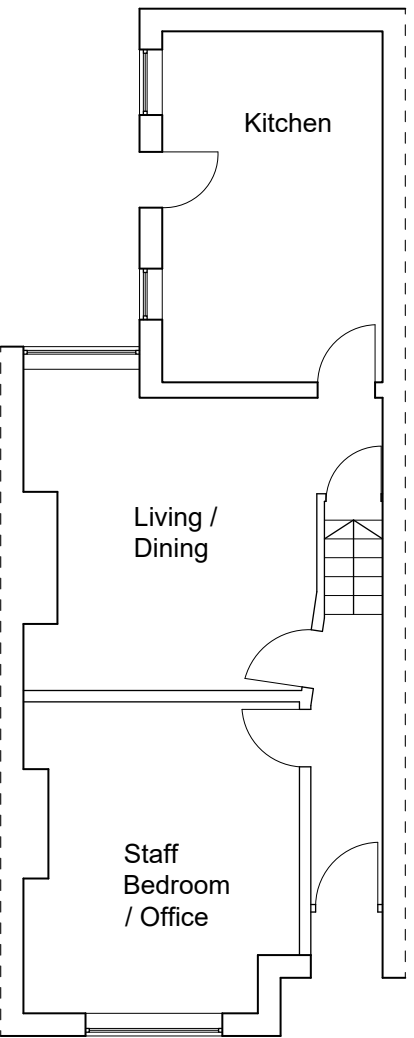


GROUND FLOOR  
SCALE 1:100  
UID - P003

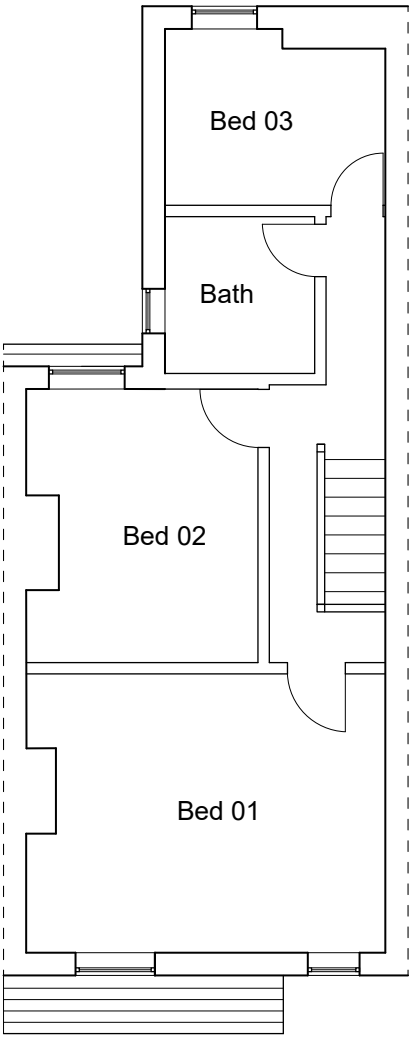


FIRST FLOOR  
SCALE 1:100  
UID - E004

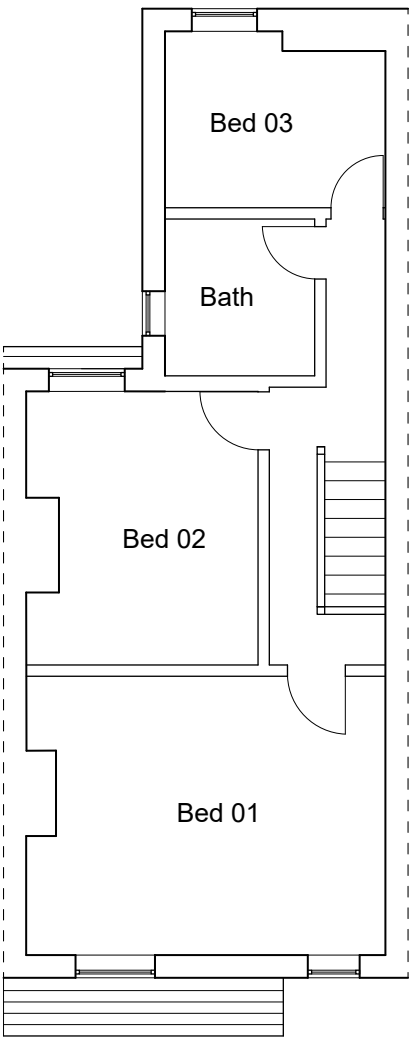


FIRST FLOOR  
SCALE 1:100  
UID - P004

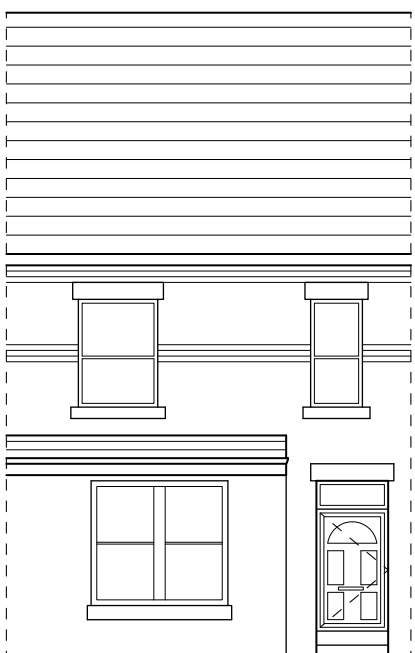


WEST ELEVATION  
SCALE 1:100  
UID - E006

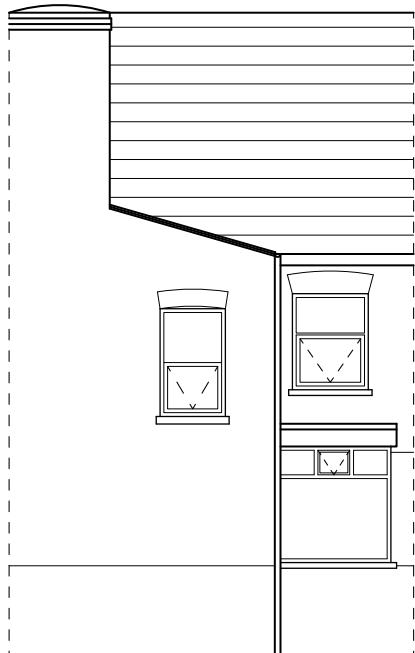

EAST ELEVATION  
SCALE 1:100  
UID - E007

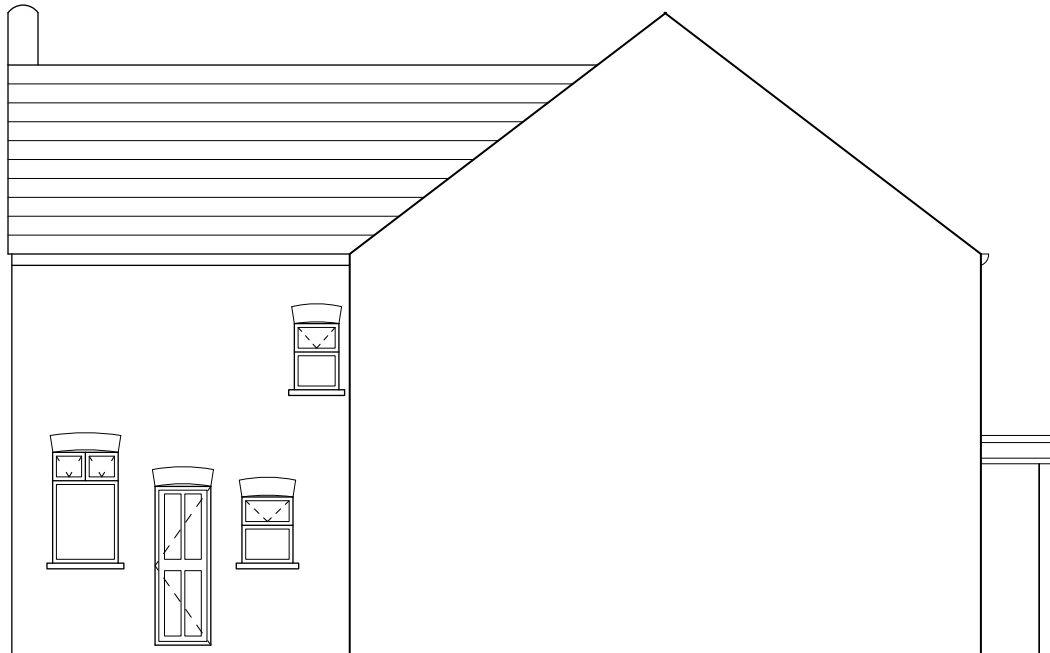


SOUTH ELEVATION  
SCALE 1:100  
UID - E008

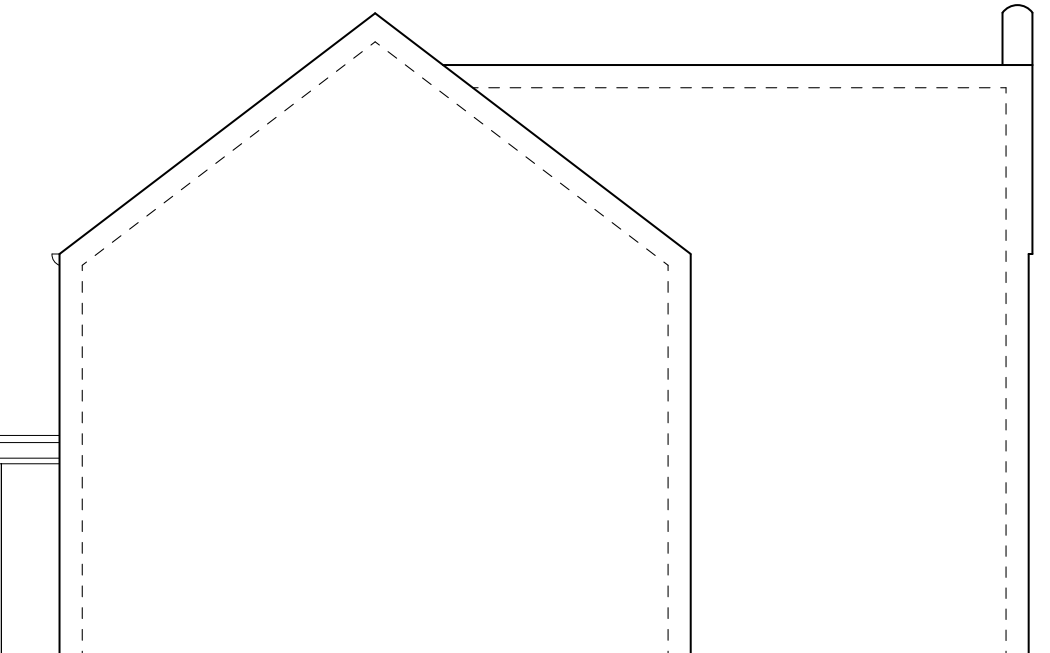


NORTH ELEVATION  
SCALE 1:100  
UID - E009




WEST ELEVATION  
SCALE 1:100  
UID - P006

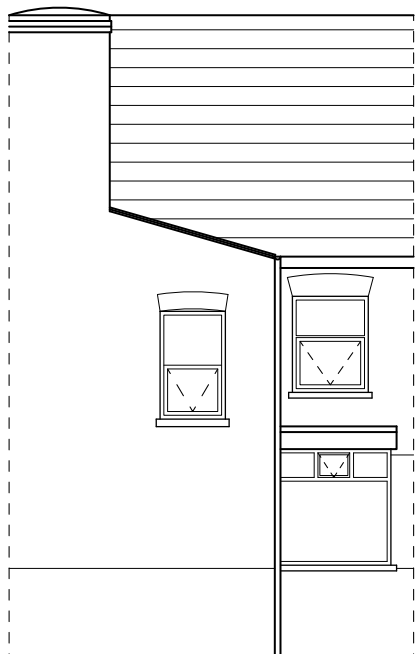

EAST ELEVATION  
SCALE 1:100  
UID - P007

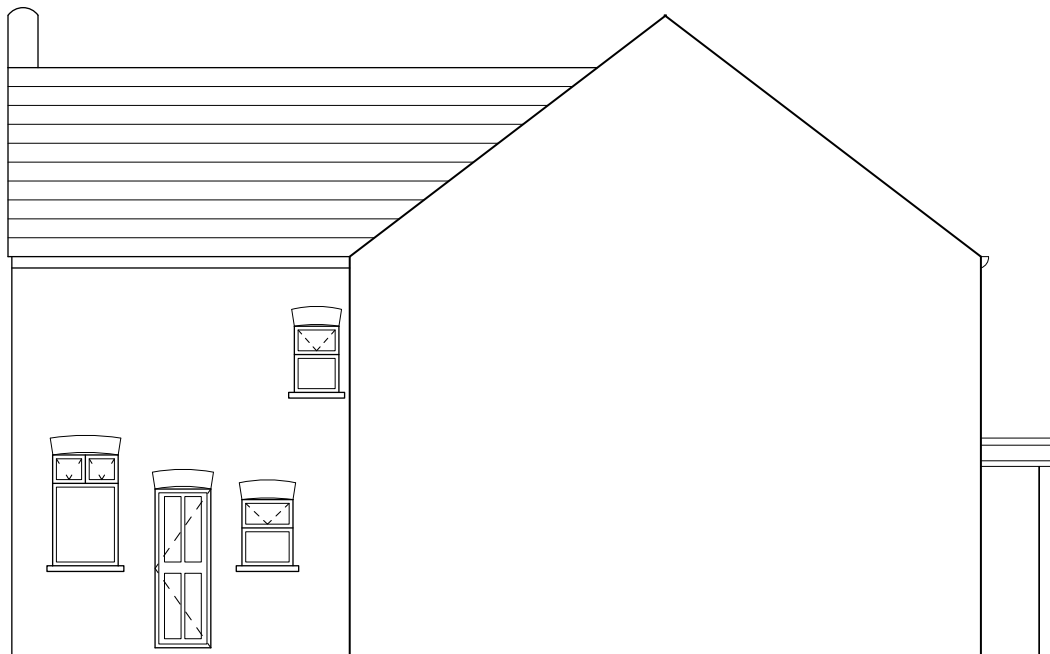

SOUTH ELEVATION  
SCALE 1:100  
UID - P008

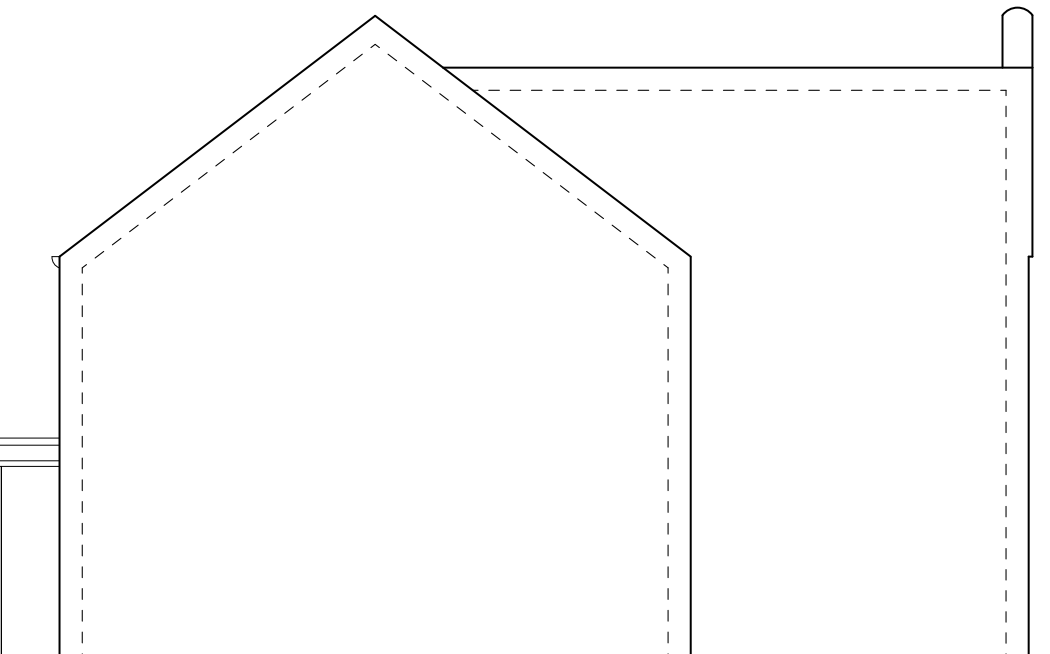

NORTH ELEVATION  
SCALE 1:100  
UID - P009