



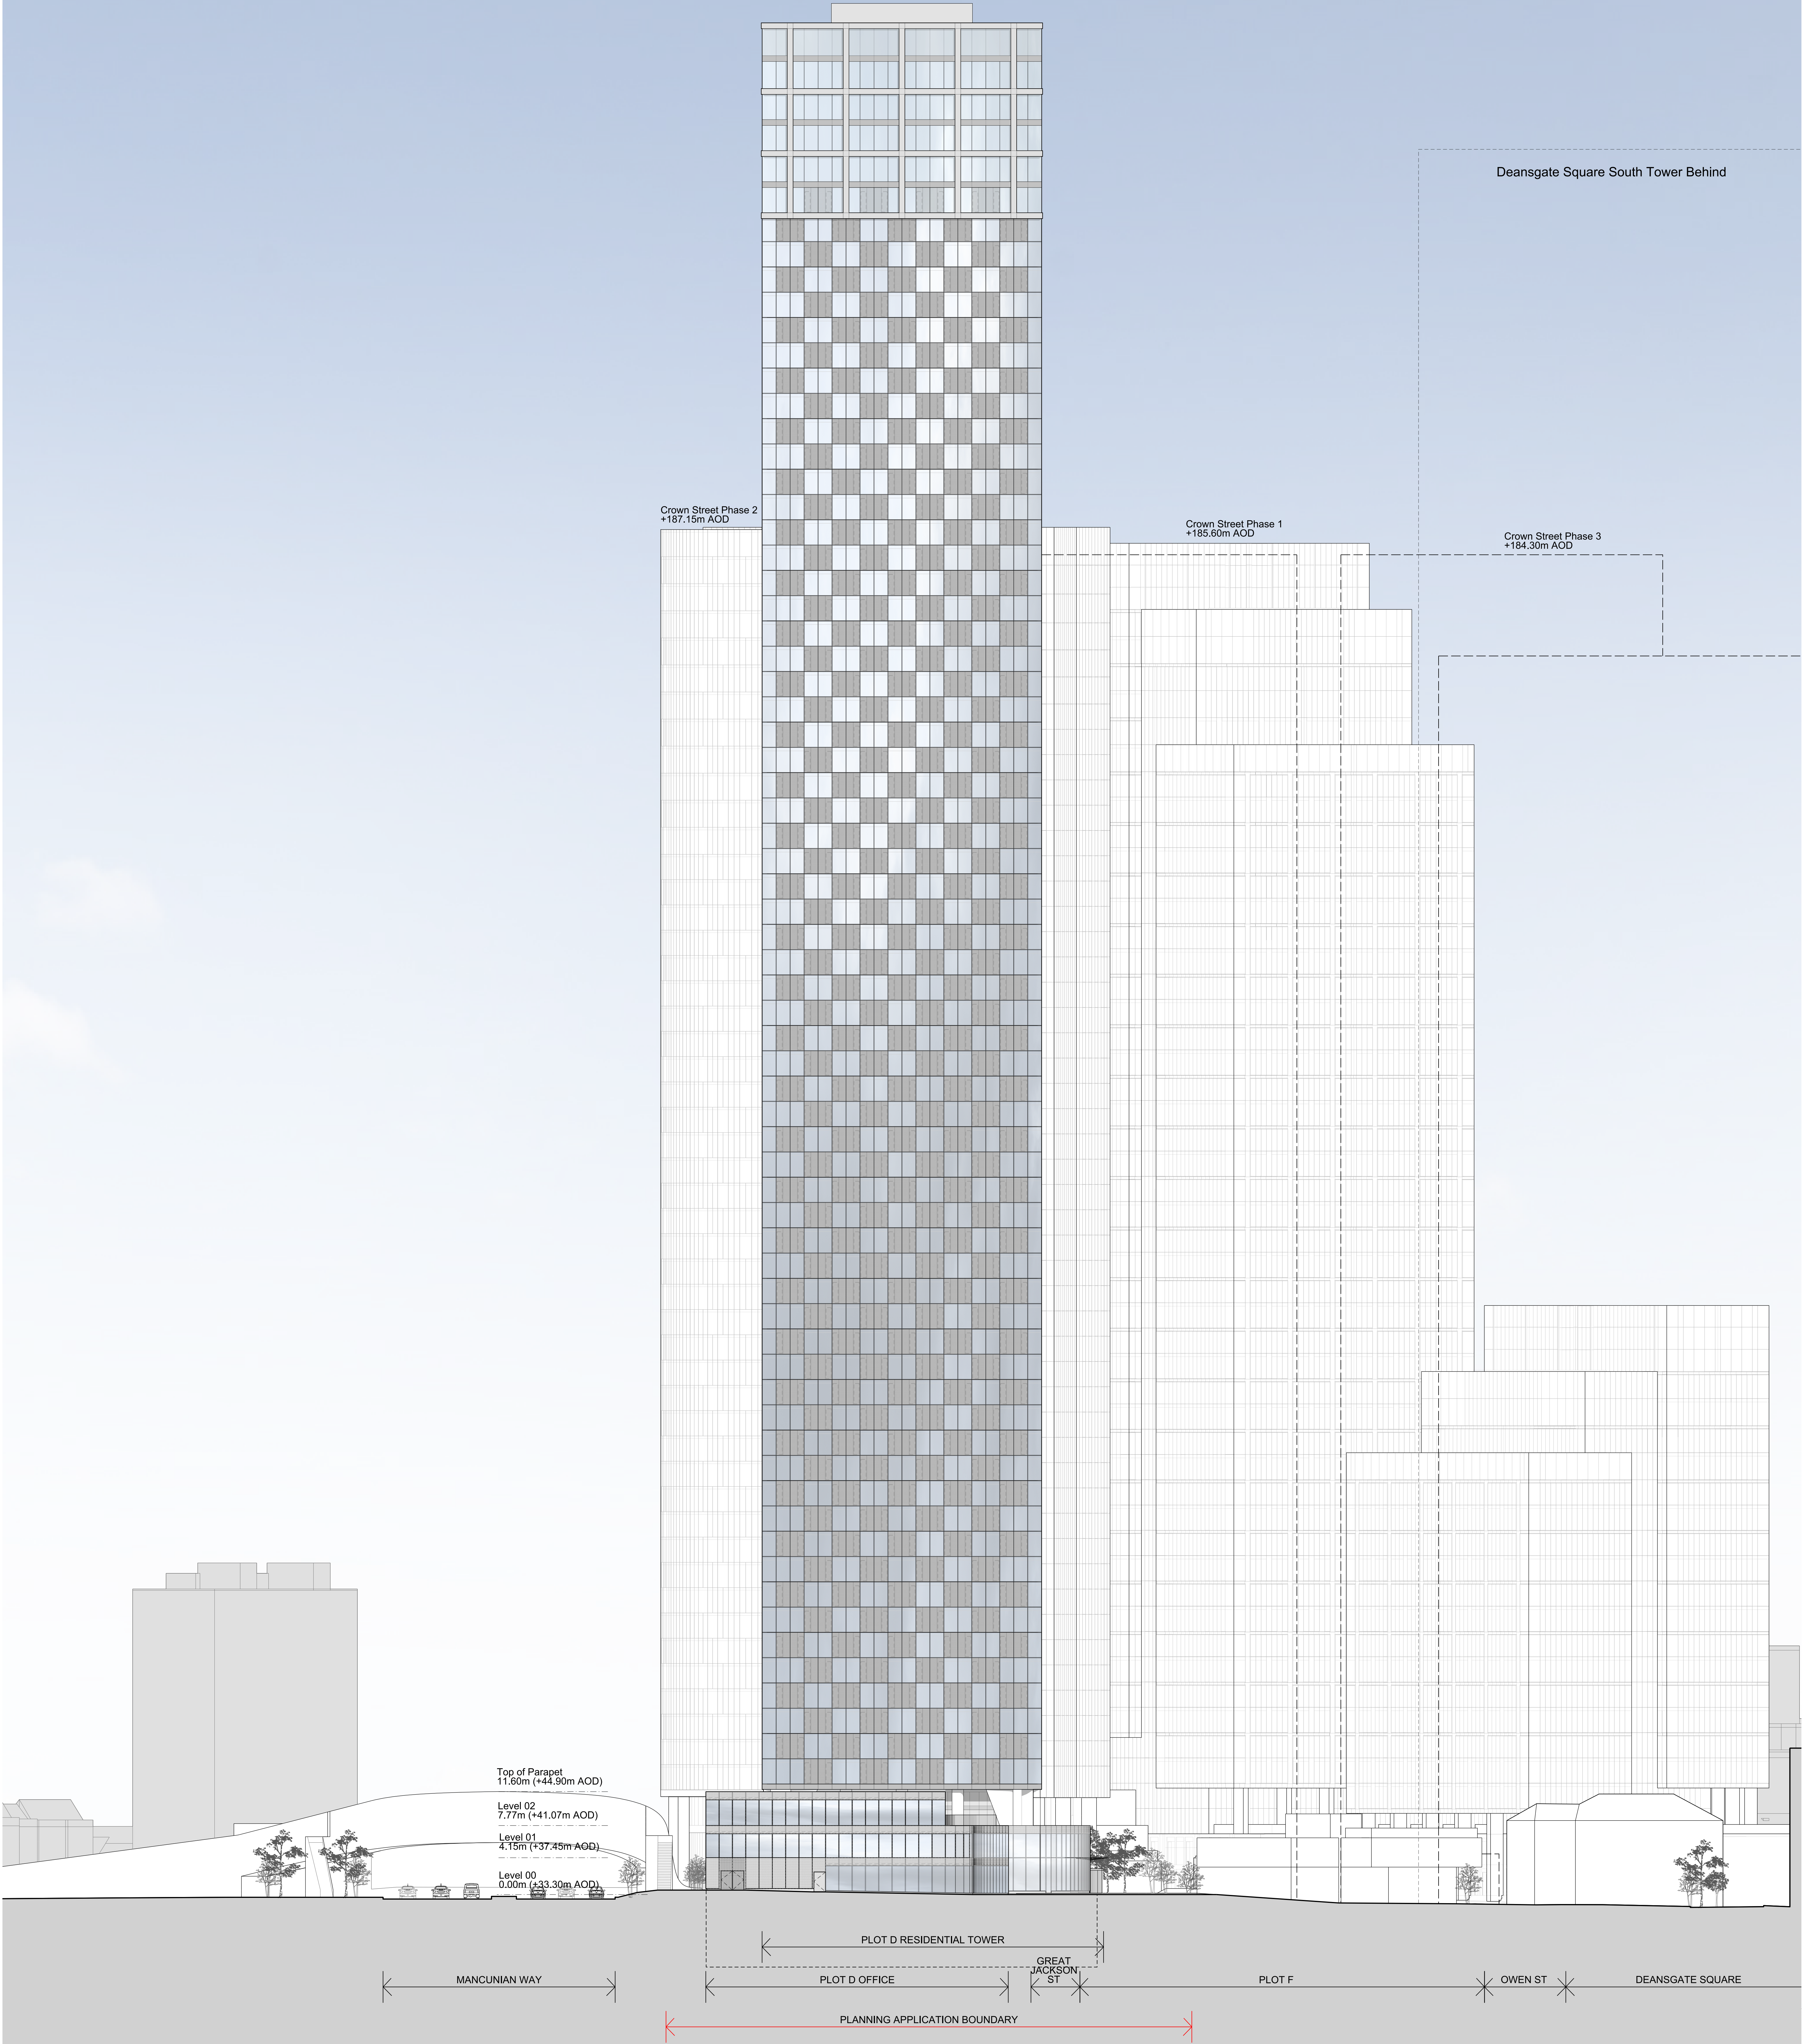


This drawing is copyright.
Do not scale off dimensions.
All dimensions to be checked on site by contractor.
Contractor to report any dimensional discrepancies,
errors or omissions prior to commencing on site.

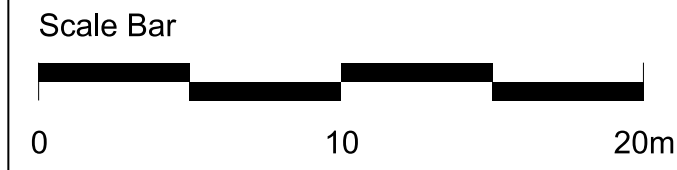

NOTE:

NORTH

Rev.	Date	Description
P 01	20-04-2023	Planning Issue
P 02	15-02-2024	Planning Issue Updated - Ground Floor Decorative Louvers

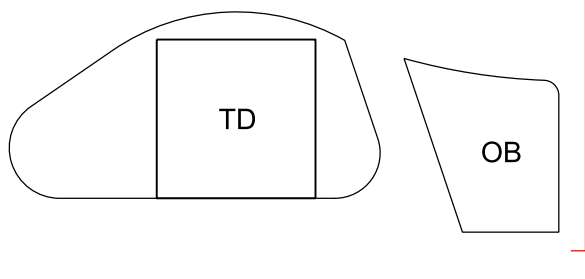

Project Title
Great Jackson Street - Plot D
Manchester

Status
Planning

Drawing Title
Z1 Site
East Elevation

Job No	Scale	Date
10419	1:250 @ A0	FEB 2024
Drawing No	10419-Z1-SHP-G100-EL-XX-B5D802	Revision
		P 02

simpsonhaugh

MANCHESTER
Riverside, 4 Commercial St
Manchester M2 1BP
Tel: 0161 608 3300
www.simpsonhaugh.com

LONDON
28 Roberts Place
London SE1 1NS
Tel: 020 755 150 800
mail@simpsonhaugh.com