


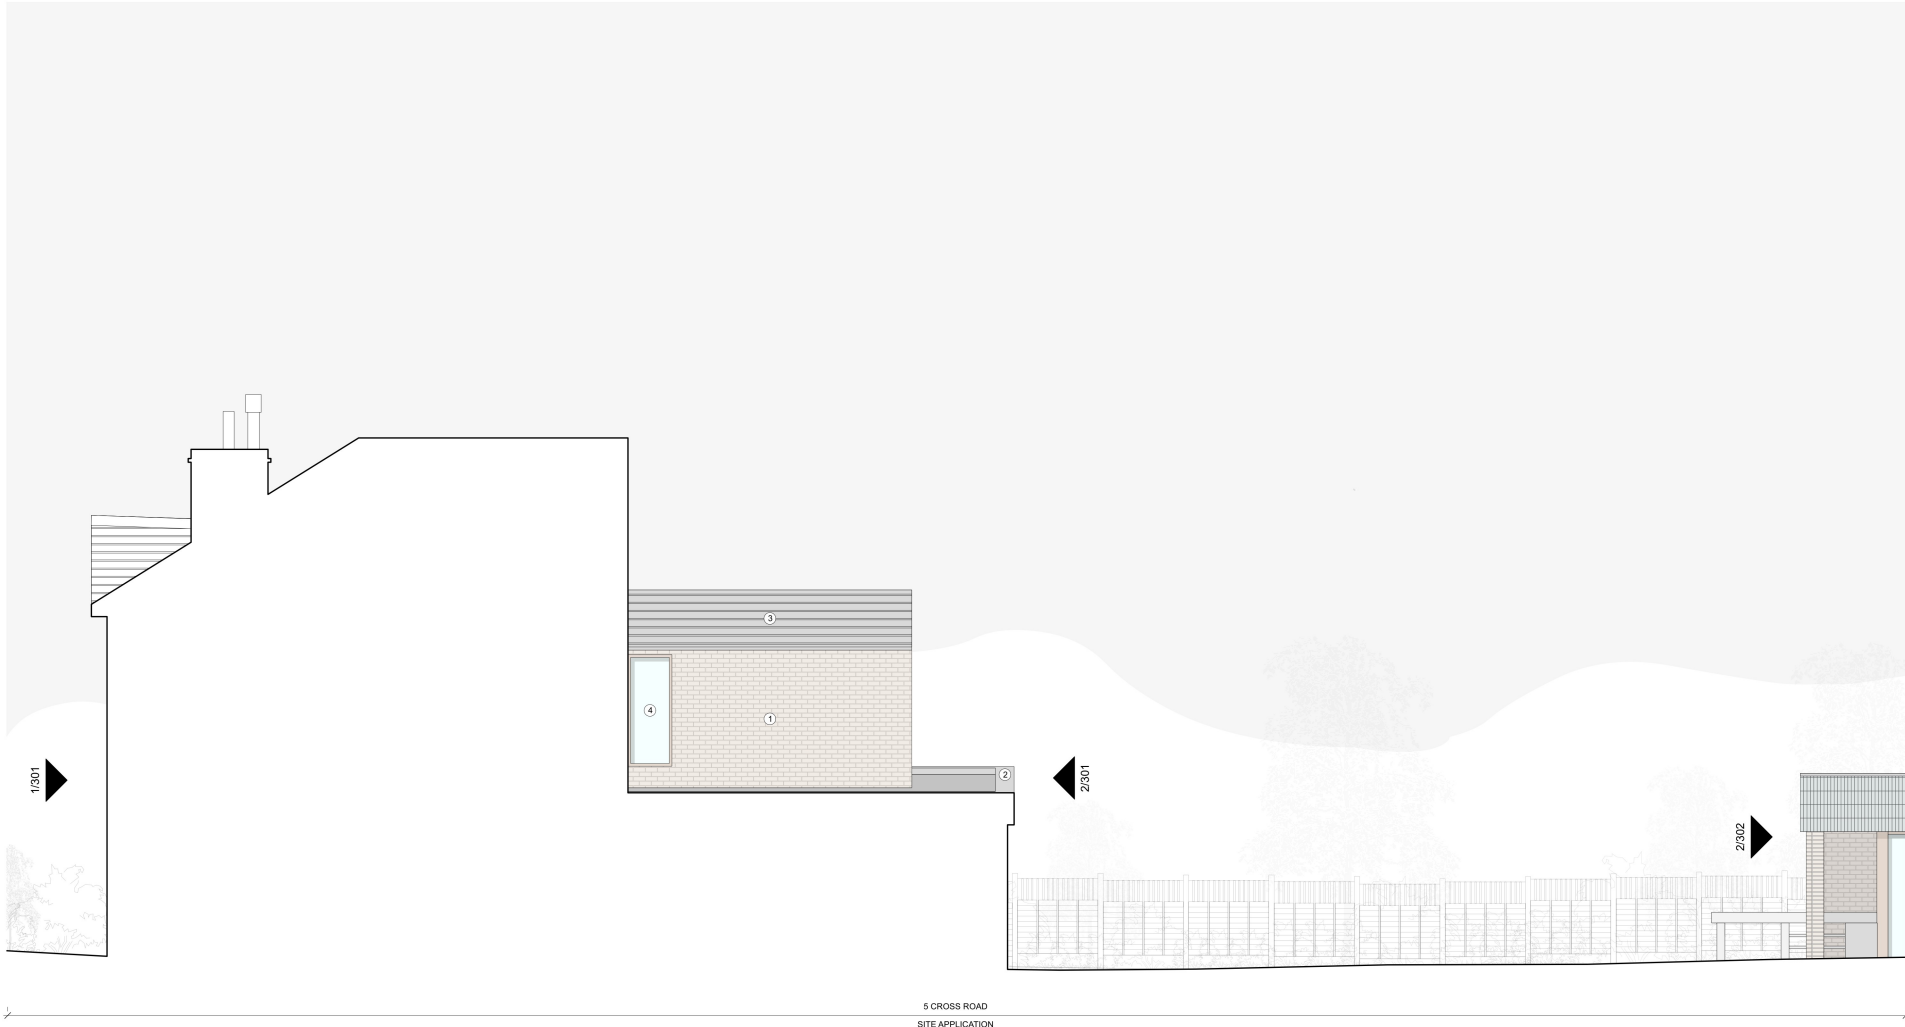

5 CROSS ROAD
SITE APPLICATION

1 Proposed South Elevation
Scale: 1:50

© Copyright
Define Architects Ltd

0 1 2 M


1:50 @ A1

A1



NOTES:

All dimensions to be checked on site.
Drawing to be read with all relevant Architectural, Interiors, Structural, M&E, Drainage/Public Health, Landscape, Civils and Interiors drawings and specifications. Any discrepancies between consultant's drawings to be reported to the Architect before any work commences.
The Contractor's attention is drawn to the Health & Safety matters identified in the Health & Safety plan as being potentially hazardous.
These items should not be considered as a full and final list.
The Work Package Contractor's normal Health & Safety obligations still apply when undertaking constructional operations both on and off site.
Define Architects take no responsibility for the location of legal boundaries indicated on this drawing and advise a separate drawing be completed by a specialist surveyor in order to establish exact boundaries.
DWG files provided for information only. Refer to PDF record.
The copyright of this drawing is held by Define Architects Ltd.
Not to be used for any purpose without consent.

 

Notes

1. Brickwork, Colour: Light Red
2. Roof Cladding: Coated aluminium, Colour: Dark Grey
3. Natural Slate Roof, Match Existing Slate Roof
4. Double Glazed Oak Windows, Colour: Natural Timber

DEFINEARCHITECTS.CO.UK

Unit 2E
Beehive Mill
Jersey Street
Manchester
M4 6JG

+44 (0)161 528 9492
mail@definearchitects.co.uk

define /

PROJECT

5 Cross Road
Chorlton-cum-Hardy

DRAWING TITLE

Proposed South Elevation

REV	DATE	NOTES
P01	17/04/2024	ISSUED FOR PLANNING

DRAWN BY
JH

CHECKED BY
GW

JOB NO.
061

STATUS
PLANNING

DRAWING NO.
061_PLN_303

REV
P01