



196 Manley Road,
Chorlton-cum-Hardy

CONTENTS

DRAWING

Existing Plans & Elevations
Proposed Plans & Elevations
Site Plan


DWG NO.	REVISION
GW0049.2/E1	-
GW0049.2/P1	B
GW0049.2/S1	B

SITE ADDRESS


196 Manley Road, Chorlton-cum-Hardy, Manchester, M16 8NE

AGENT

Mr Jordan Clarke
GoodWinter Design & Planning Ltd

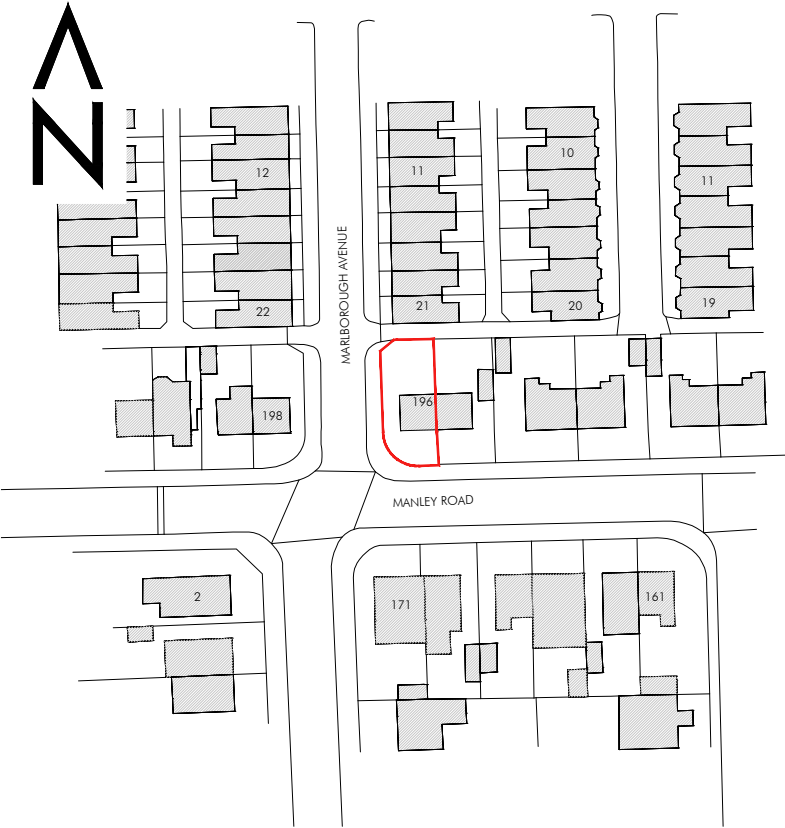


location plan 1:1250

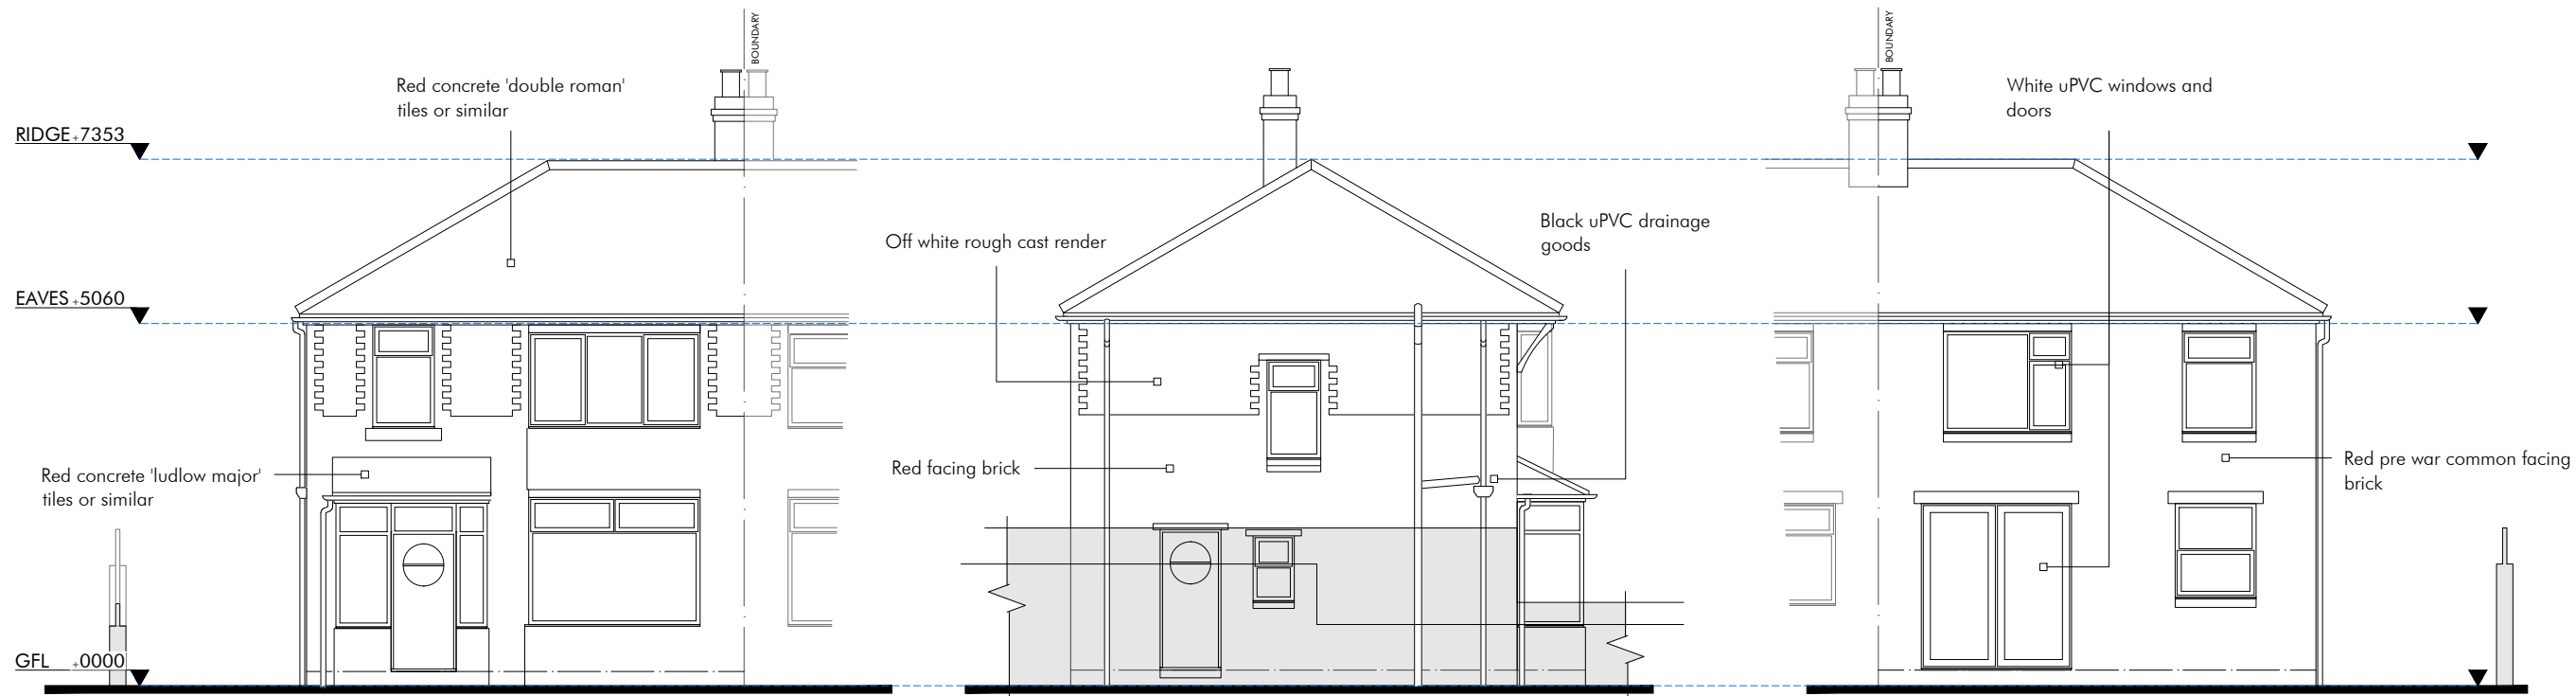


front elevation

side elevation


rear elevation

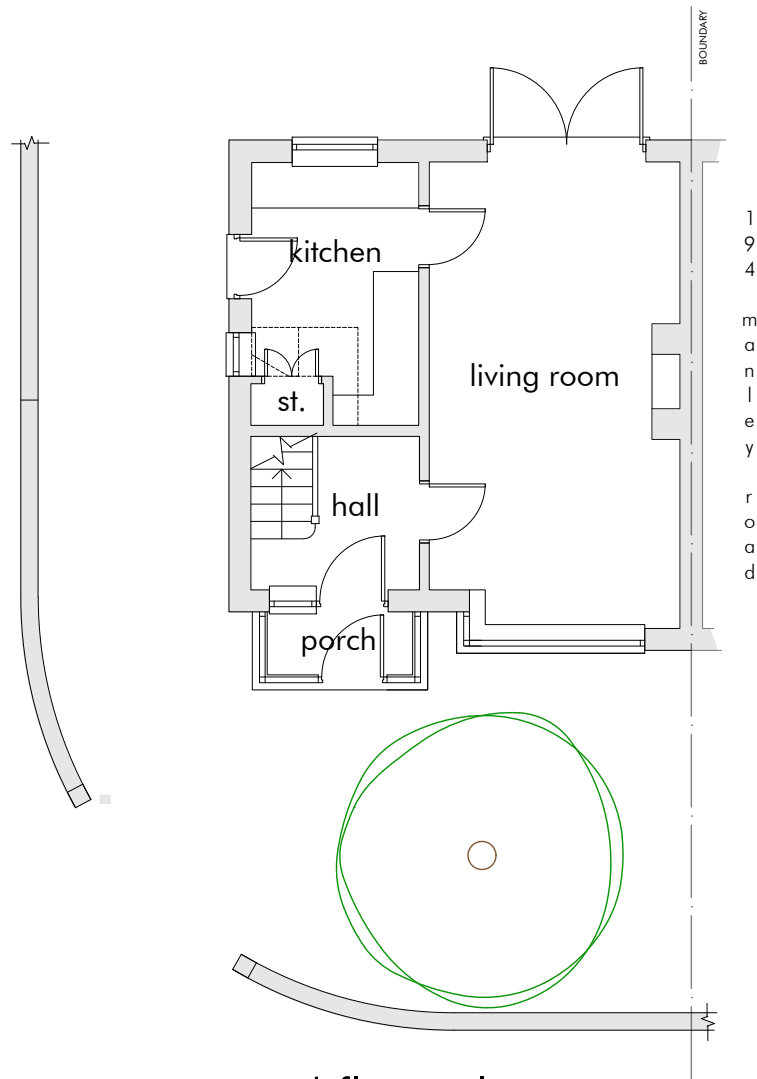


ground floor plan

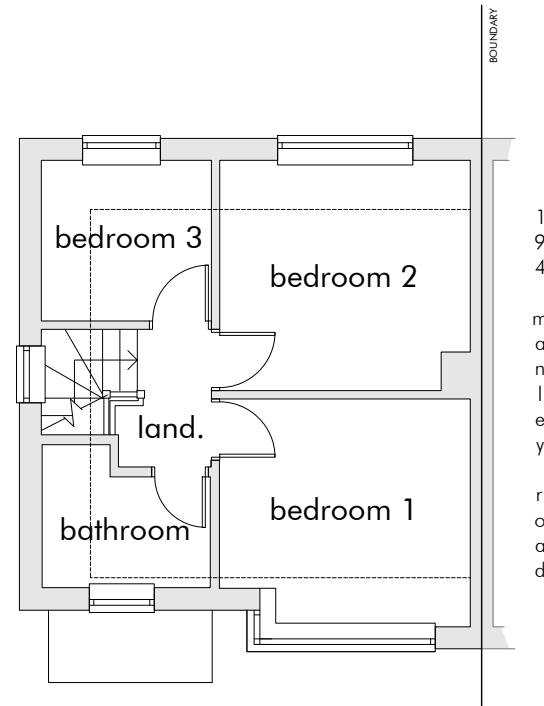

first floor plan

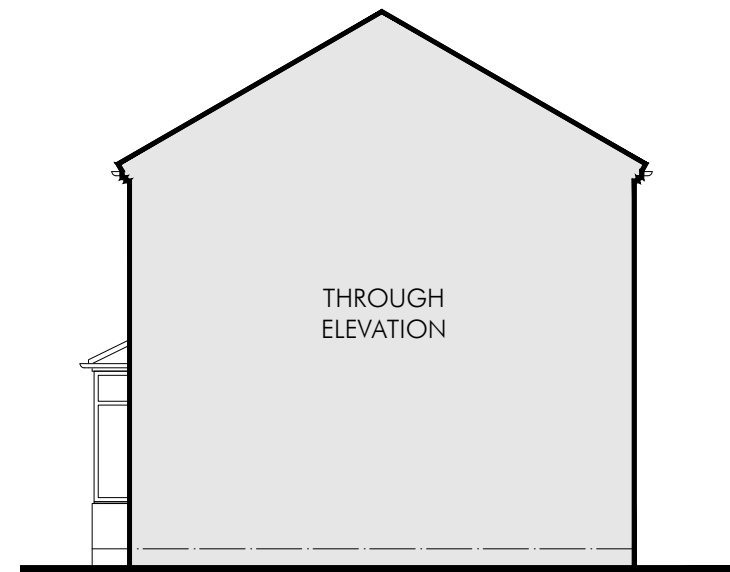

side elevation

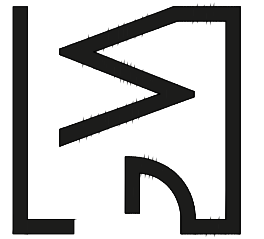

GOOD WINTER
DESIGN & PLANNING

info@goodwinter.co

www.goodwinter.co

07584245825

Copyright of this drawing remains vested in GoodWinter Design & Planning Ltd and cannot be reproduced without prior consent.
Do not scale from drawing, contractors are responsible for checking the given dimensions and resolving any discrepancy prior to construction.
All dimensions indicated are from structural elements unless specified and do not include internal finishes and construction tolerances.
Drawing to be read in conjunction with all structural or other specialist drawings and/or details.

DRAWING TITLE
Existing Plans & Elevations

PROJECT
Part double, part single storey side extension


ADDRESS
196 Manley Road, Chorlton-cum-Hardy, Manchester, M16 8NE

SCALE
1:100@A3

DWG NO.
GW0049.2/E1




front elevation

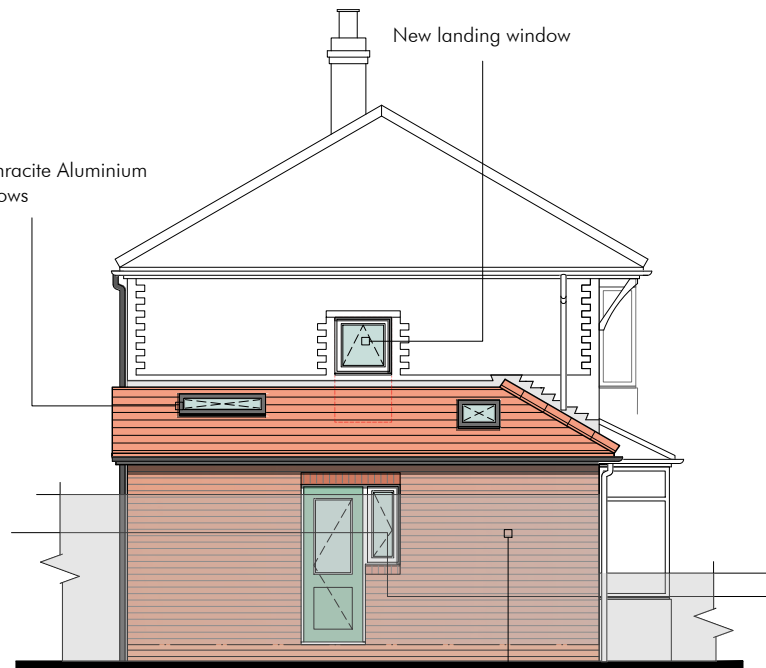


side elevation




rear elevation

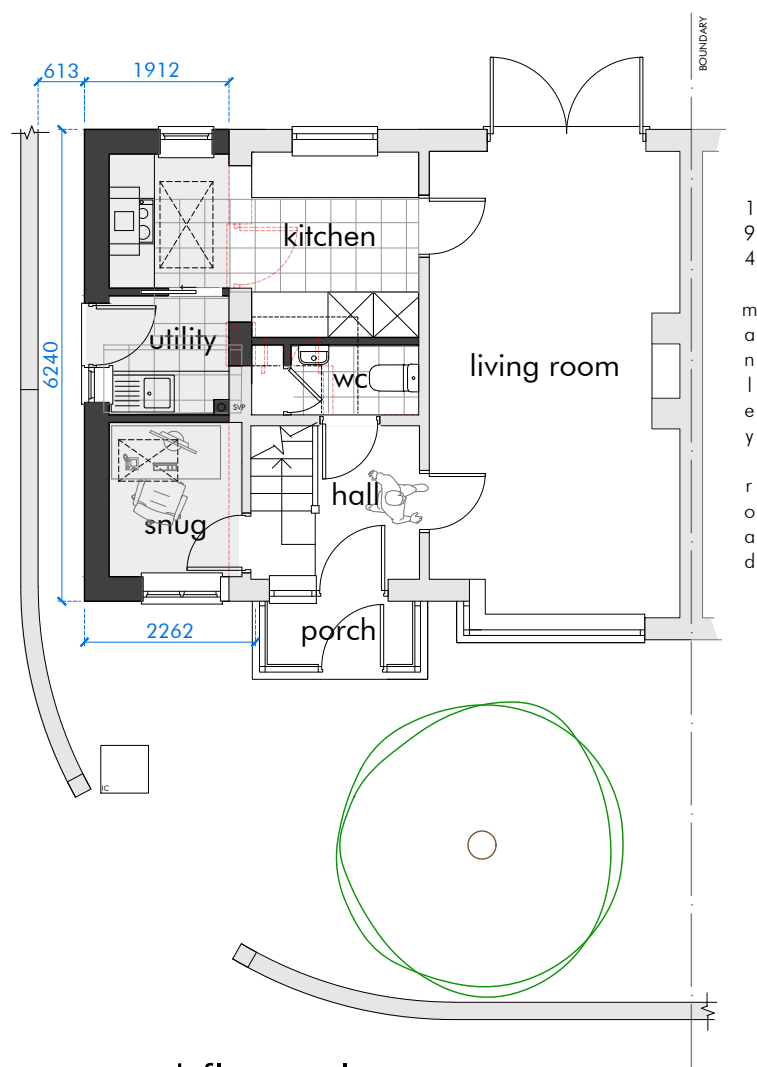


ground floor plan

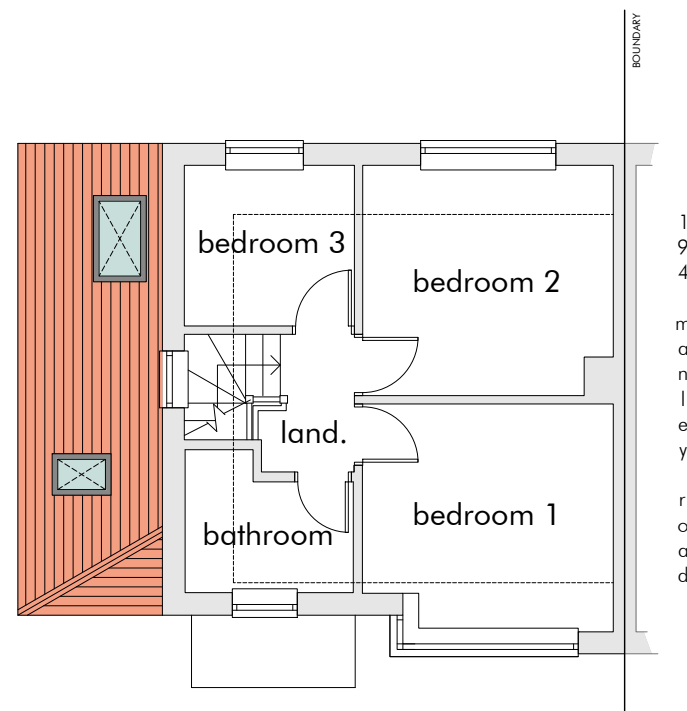

first floor plan

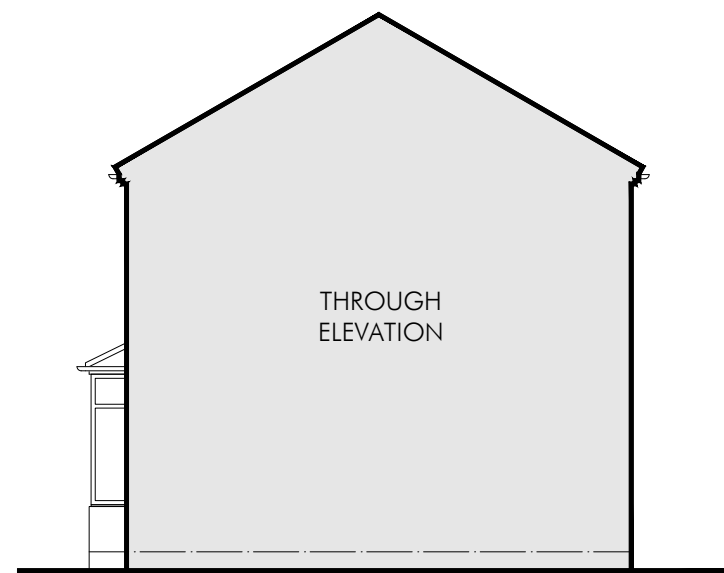

side elevation

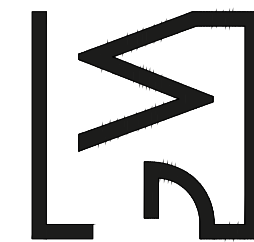

GOODWINTER
DESIGN & PLANNING

07584245825

www.goodwinter.co

info.goodwinter.co

DRAWING TITLE
Proposed Plans & Elevations

PROJECT
Part double, part single storey side extension


ADDRESS
196 Manley Road, Chorlton-cum-Hardy, Manchester, M16 8NE

SCALE
1:100@A3


DWG NO.
GW0049.2/P1B

A Roof window shown on elevations
B Scheme revised to single storey extension

Copyright of this drawing remains vested in GoodWinter Design & Planning Ltd and cannot be reproduced without prior consent. Do not scale from drawing, contractors are responsible for checking the given dimensions and resolving any discrepancy prior to construction. All dimensions indicated are from structural elements unless specified and do not include internal finishes and construction tolerances. Drawing to be read in conjunction with all structural and other specialist drawings and/or details.

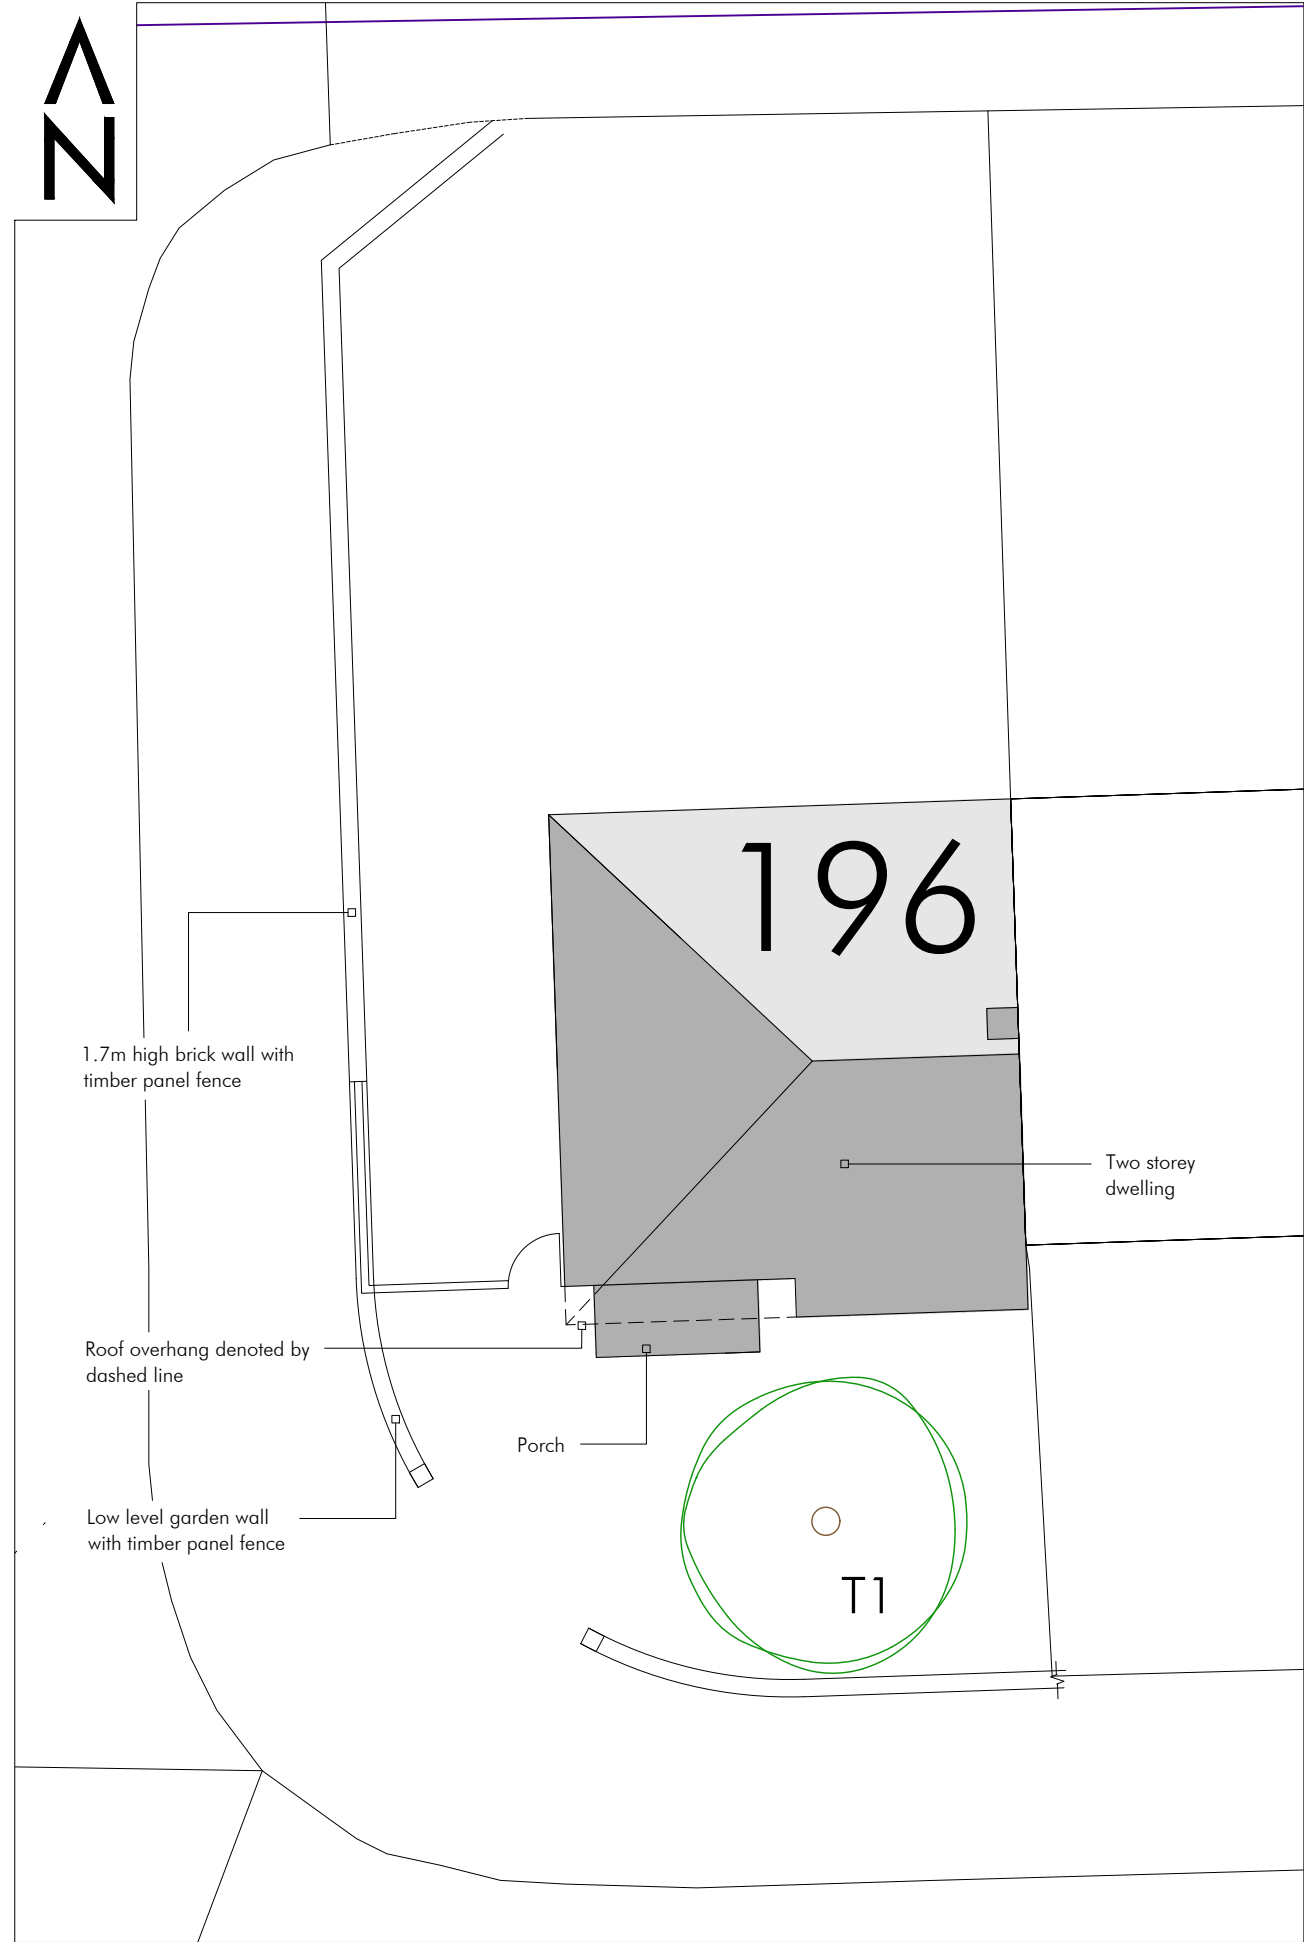

block plan - existing

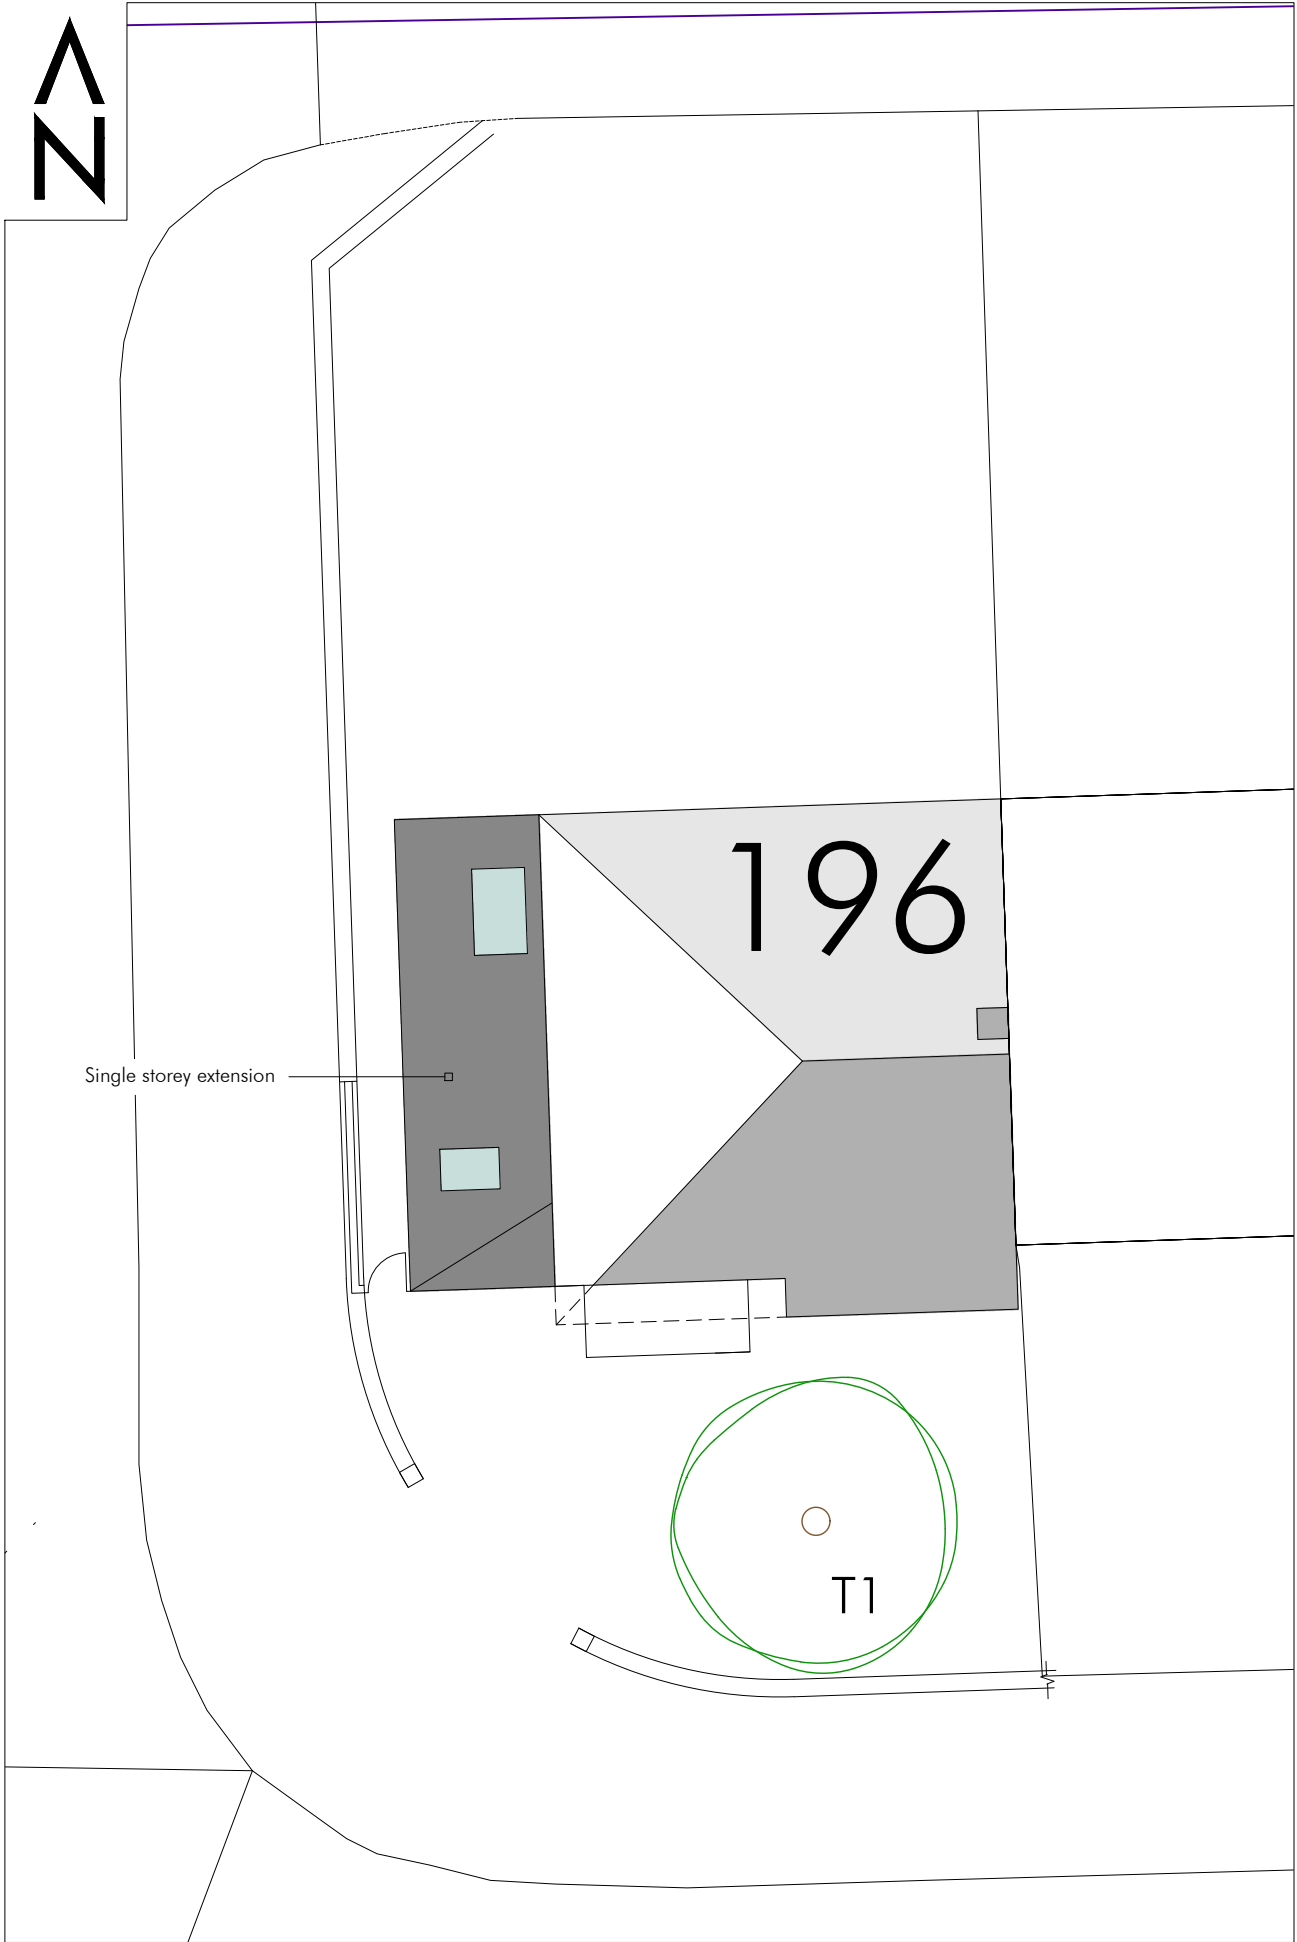

block plan - proposed

DRAWING TITLE Site Plan		GOODWINTER DESIGN & PLANNING 07584245825 www.goodwinter.co info.goodwinter.co	
PROJECT Part double, part single storey side extension		Copyright of this drawing remains vested in GoodWinter Design & Planning Ltd and cannot be reproduced without prior consent. Do not scale from drawing, contractors are responsible for checking the given dimensions and resolving any discrepancy prior to construction. All dimensions indicated are from structural elements unless specified and do not include internal finishes and construction tolerances. Drawing to be read in conjunction with all structural or other specialist drawings and/or details.	
ADDRESS 196 Manley Road, Chorlton-cum-Hardy, Manchester, M16 8NE			
SCALE 1:100@A3	DWG NO. GW0049.2/S1B		