




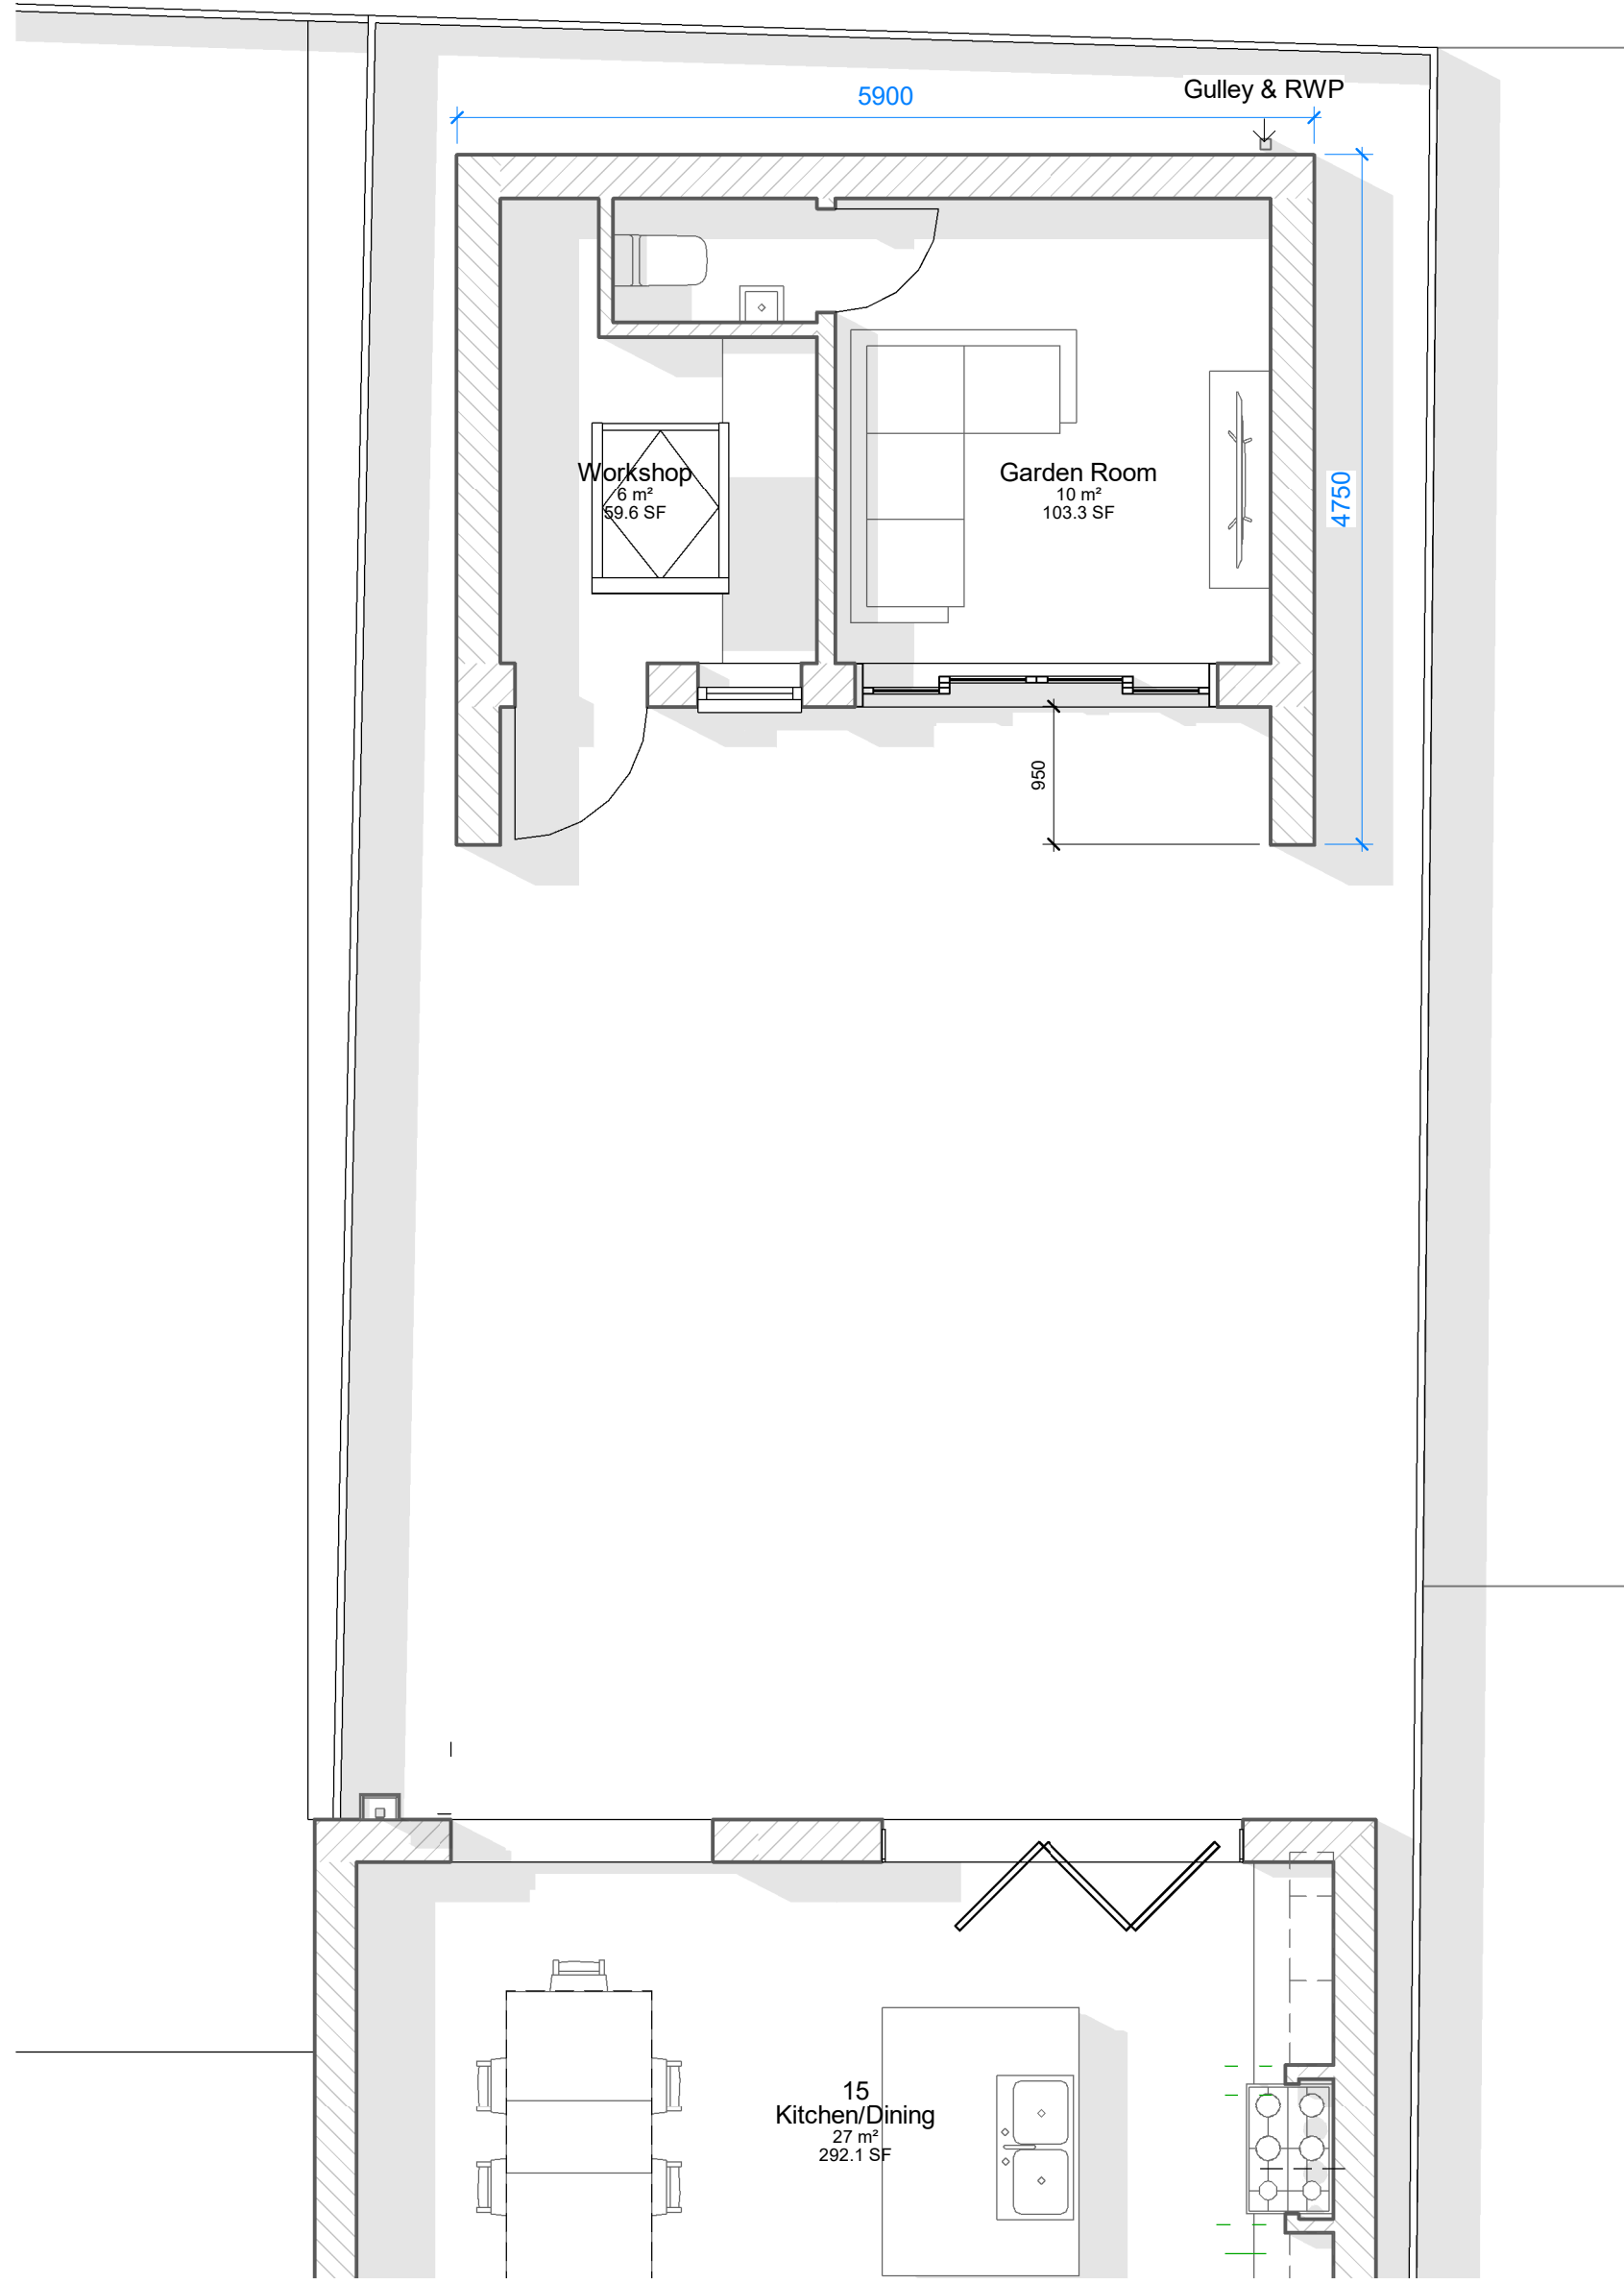


1 Garden Room Floor Plan
1 : 50

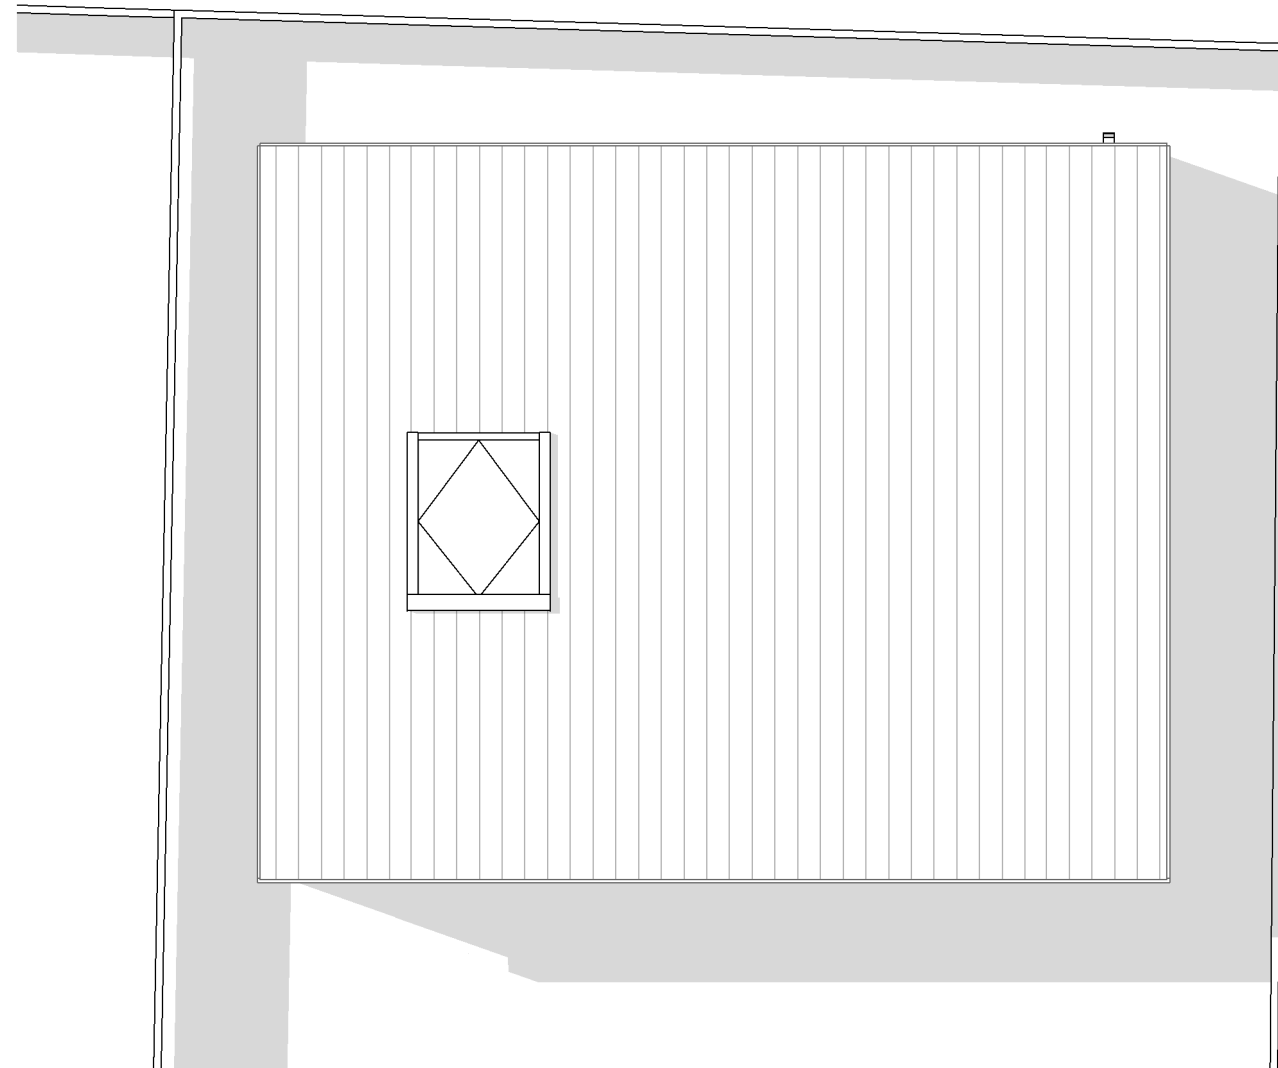


Garden Room Roof Plan
1 : 50

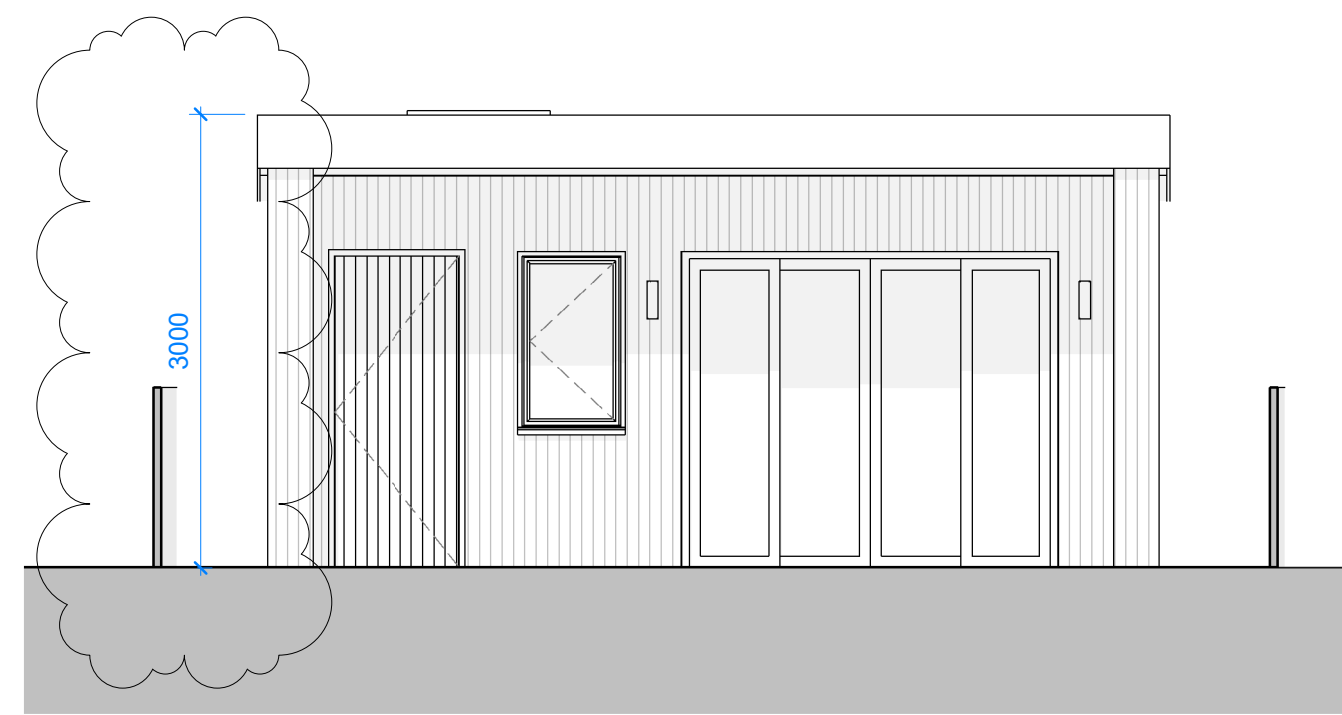


2 Garden Room East Entrance Elevation
1 : 50

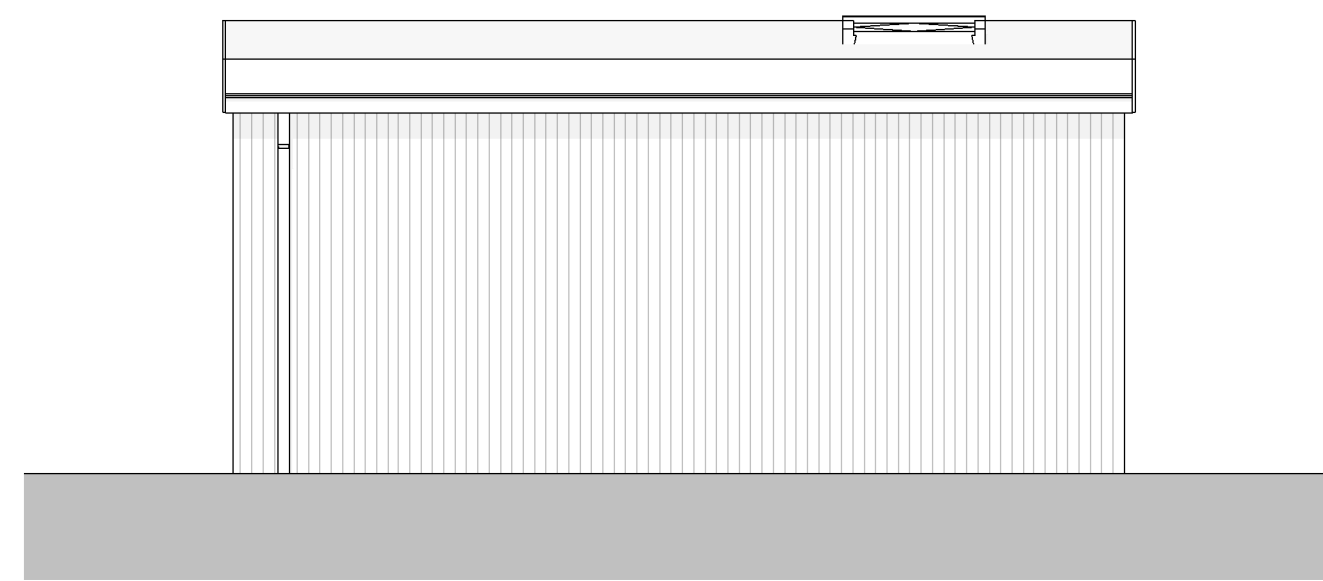


5 Garden Room West Rear Elevation
1 : 50

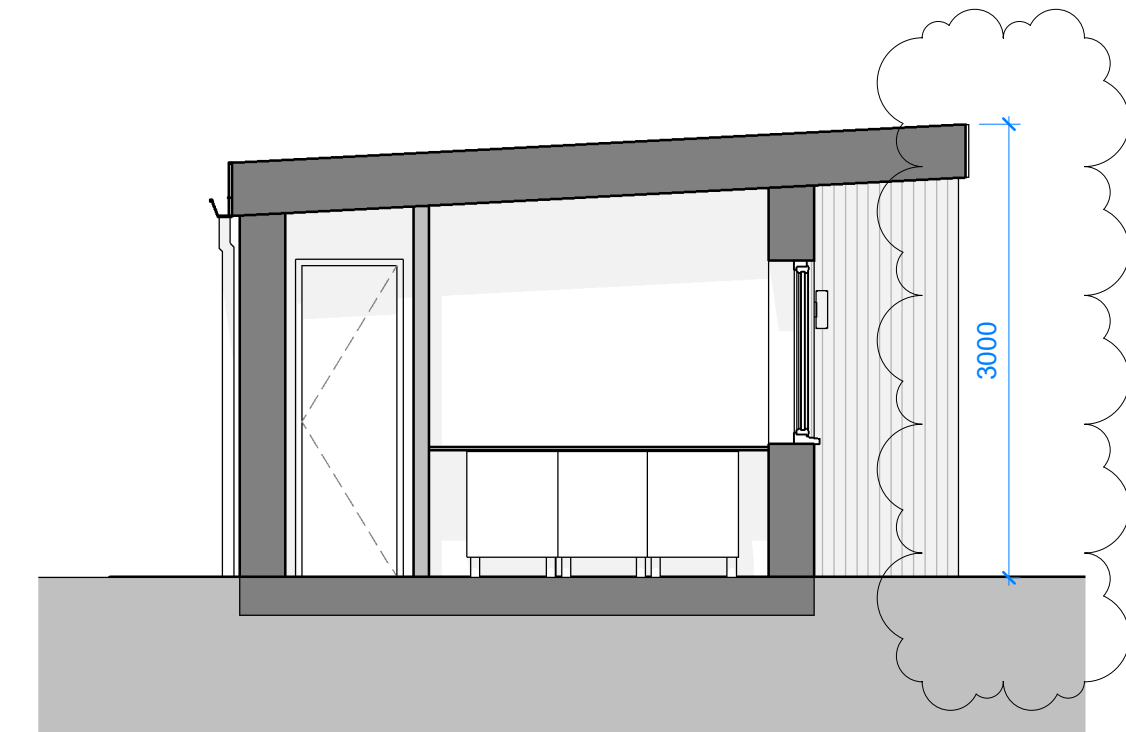

6 Garden Room Section
1 : 50

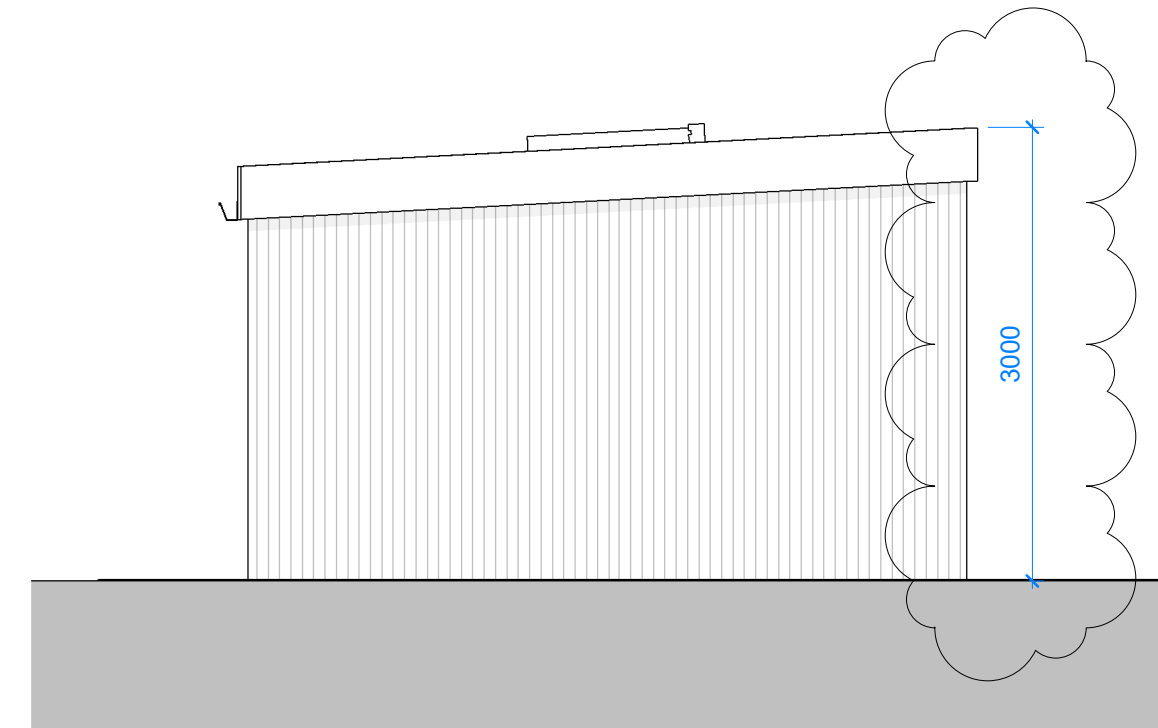

3 Garden Room South Side Elevation
1 : 50

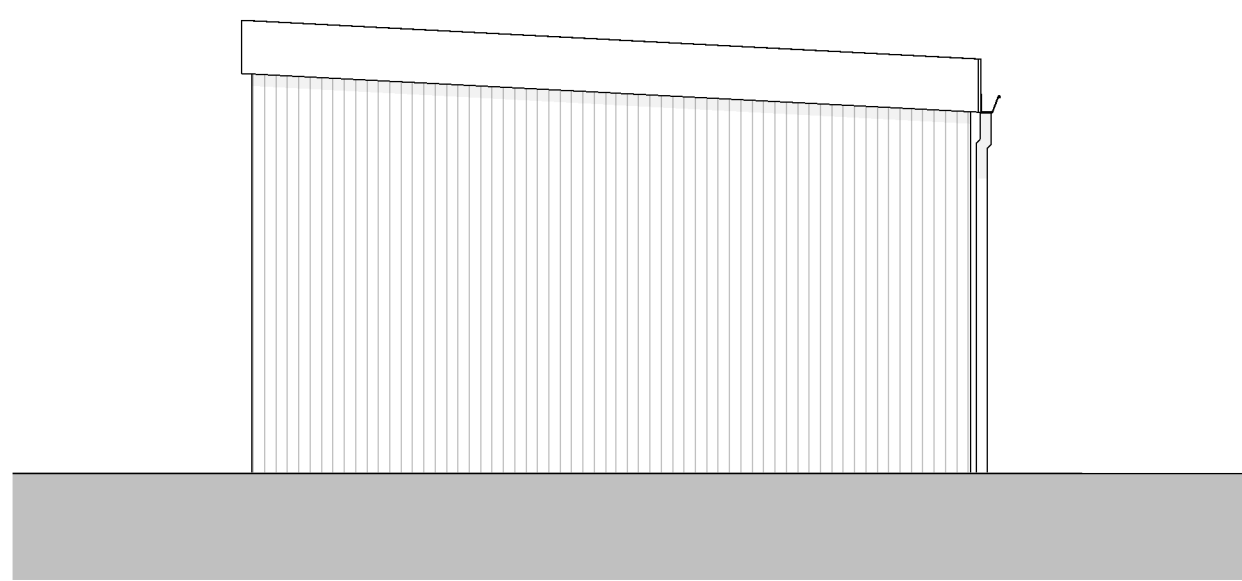

4 Garden Room North Side Elevation
1 : 50

Notes

This drawing is copyright
Do not scale from this drawing
All dimensions to be checked on site by contractor
Contractor to report any dimensional discrepancies, errors or
omissions prior to commencing on site.
All information shown is for illustrative/indicative purposes
only.

Rev	Description	Date
00	Planning Issue	08/06/24
01	Amended following planners comments	31/07/24

LHAStudios

22 Parrs Wood Road
Withington
M204NJ
T: 07709004601
E: leeanthonyhiggins@gmail.com
www.LHAstudios.com

Status	Planning	
PROJECT TITLE	Parrs Wood Road	
DRAWING TITLE	Proposed Garden Room Plan, Section and Elevations	
CLIENT	Mr L Higgins	
DRAWN BY LH	CHECKED BY LH	DATE 05/06/24
SCALE 1:50 @ A1 / 1:100 @ A3	PROJECT NUMBER 0000	
DRAWING NUMBER 0000-A-P-G200-050	REV 01	